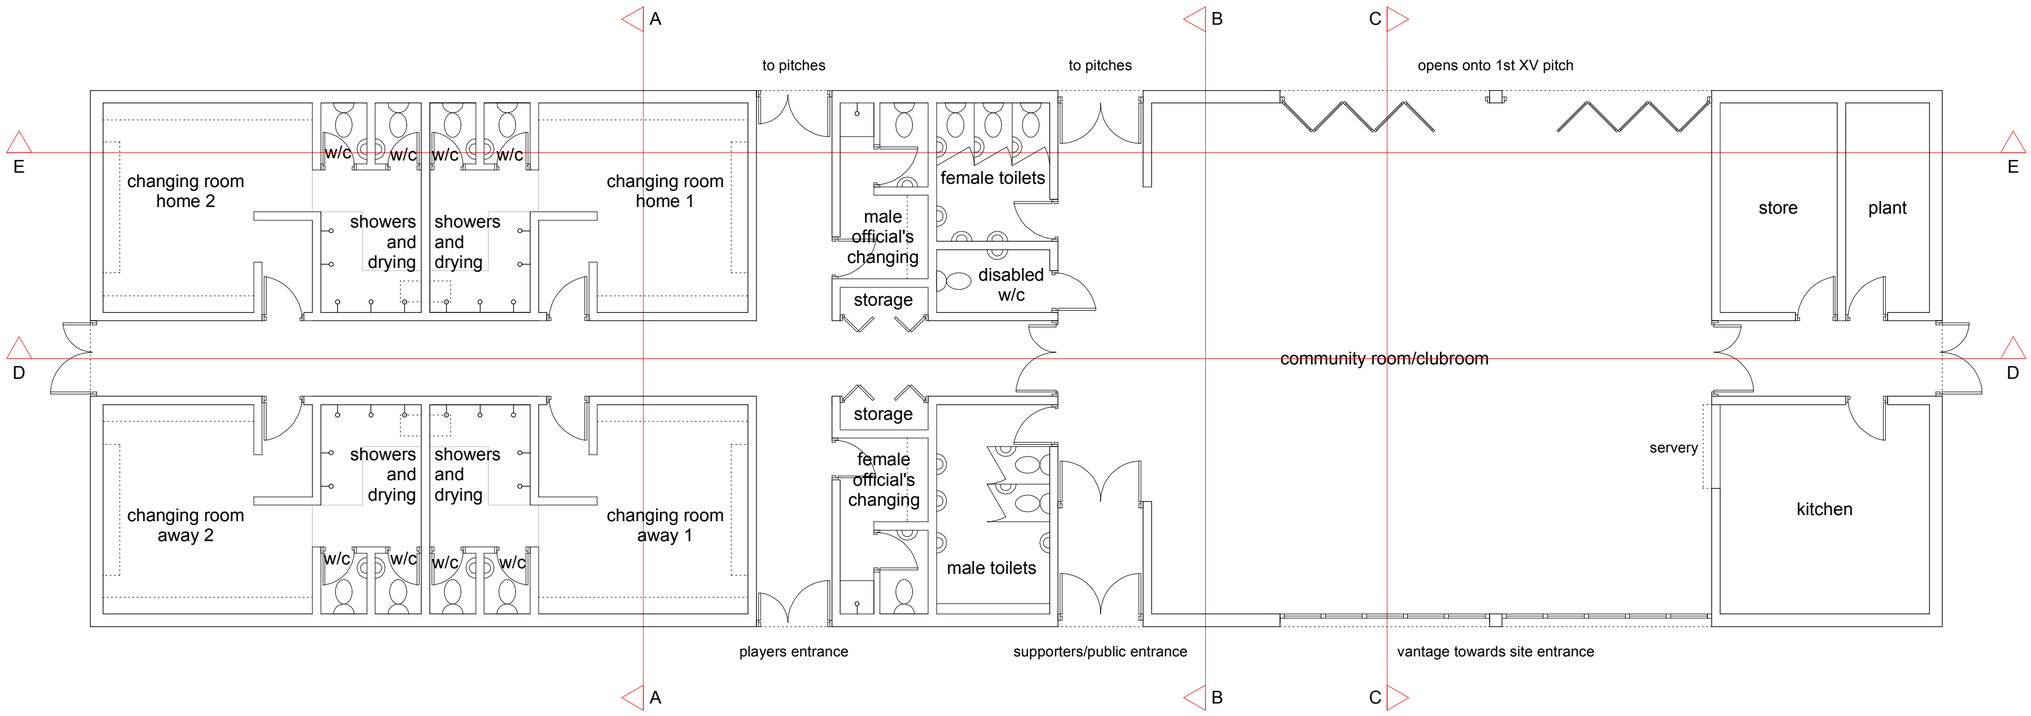


Note:
Level access is provided at all entrances and throughout.
1 No. Disabled shower seat and associated grab rails provided in every shower area.
All rooms top-lit.
Openings to community room/clubroom to be covered by roll-down shutters when not in use.
Other external doors to be steel.

0 1 2 3 4 5 10m

N

Wortley Sports and Community Hub
Ground Floor Plan - Proposed

drawn by: Liam Morrisey
t: 07793238607
e: liammorrisey@hotmail.com

drawn on: 12.10.13
scale: 1:100@A2
ref: Wortley-101