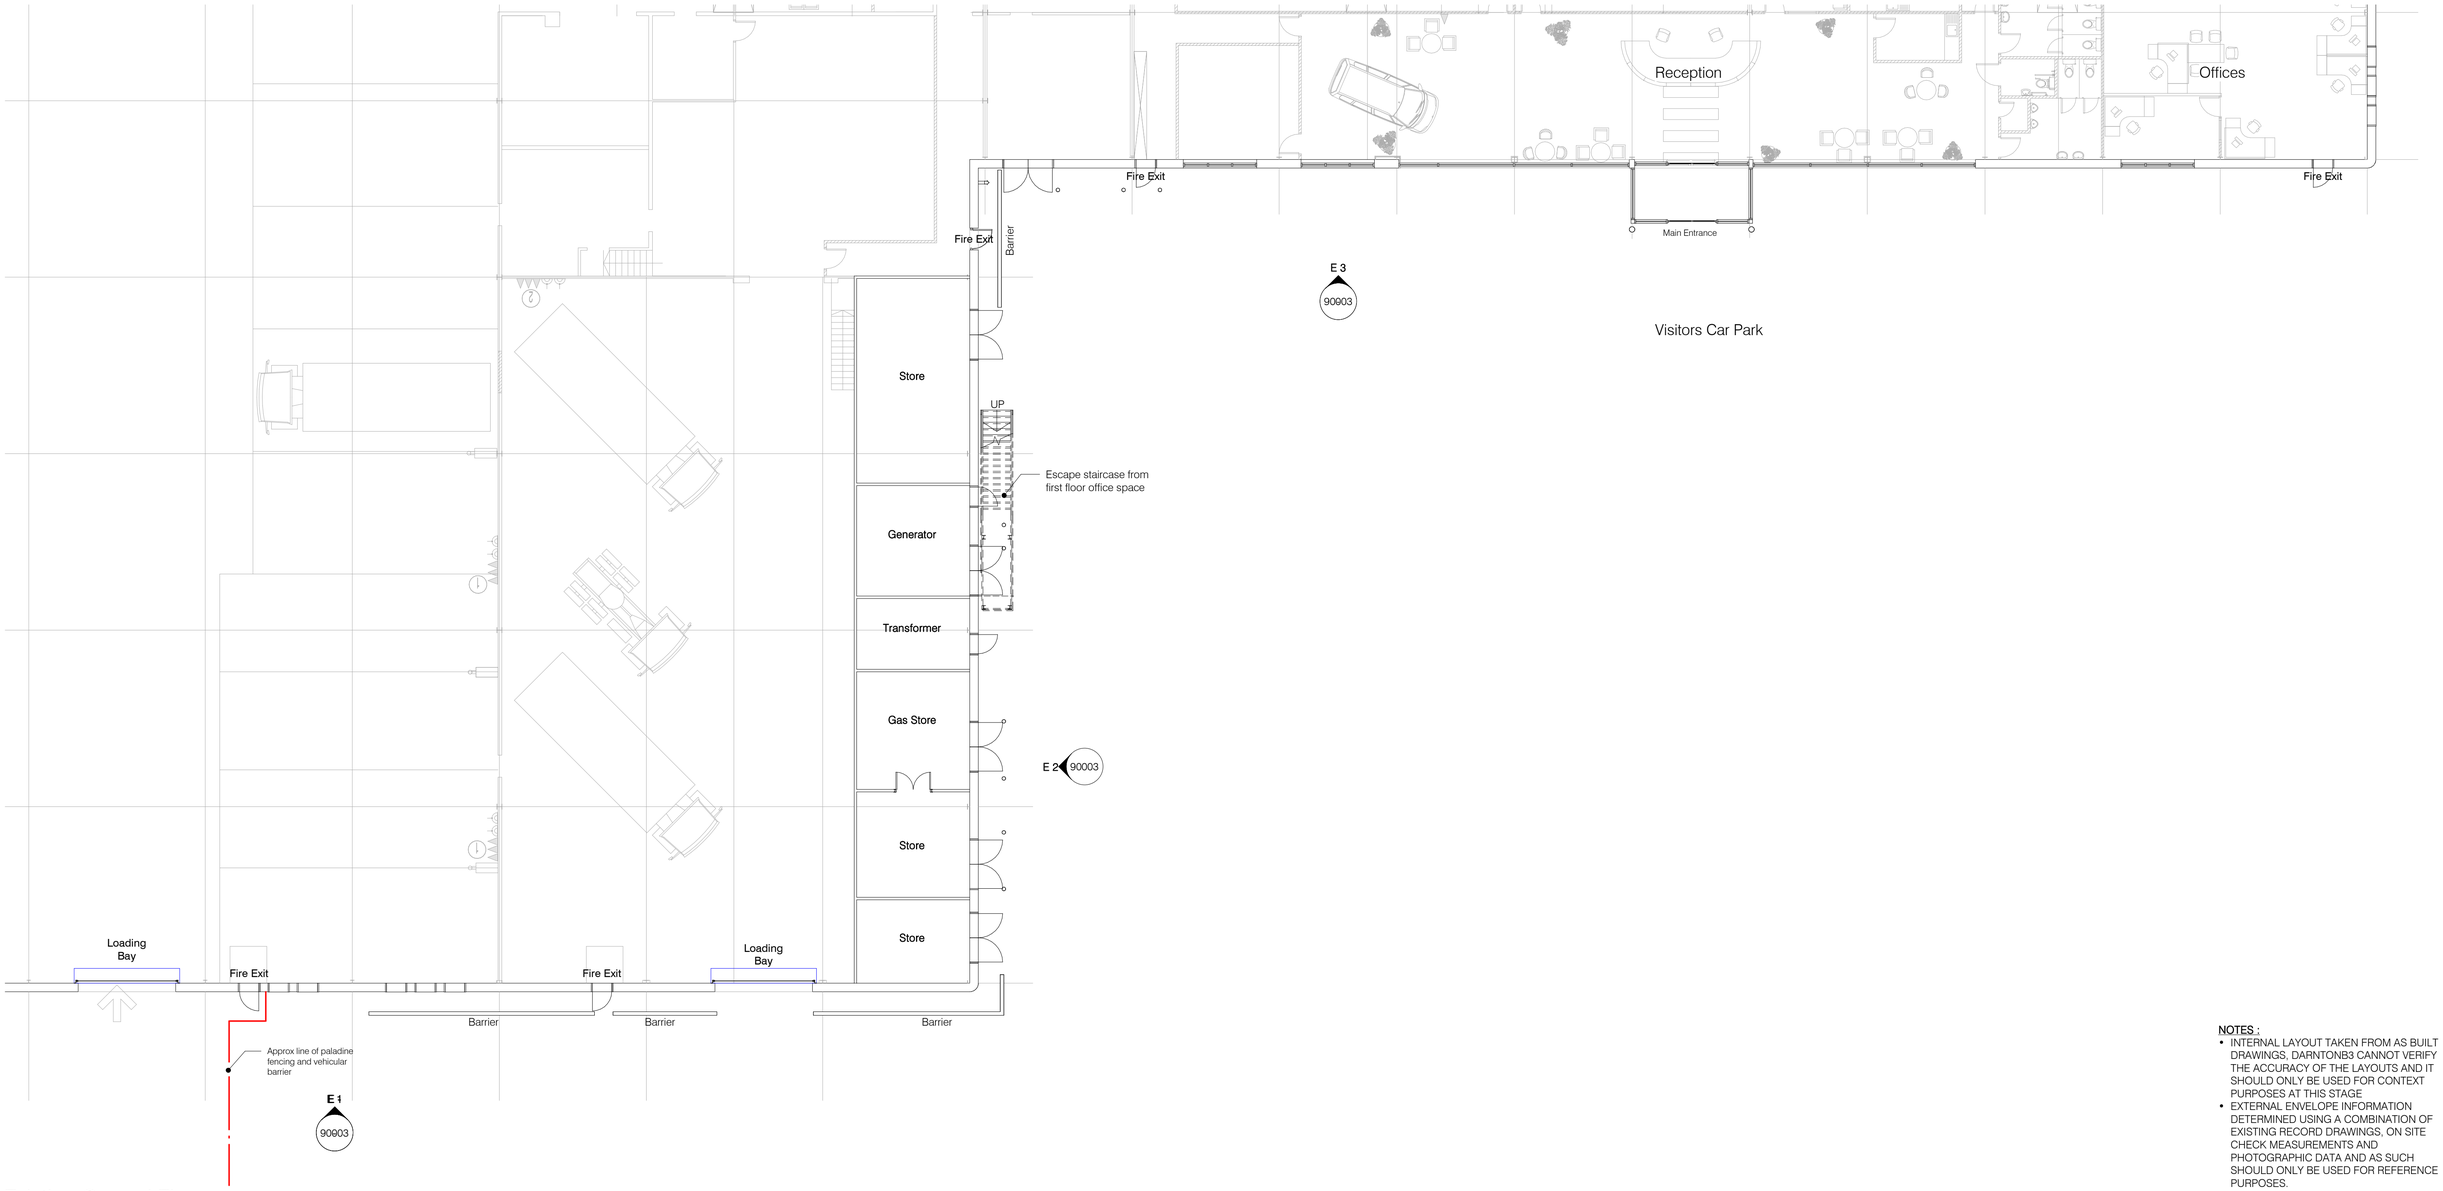


Existing Ground Floor

1 : 125

NOTES :

- INTERNAL LAYOUT TAKEN FROM AS BUILT DRAWINGS, DARNTONB3 CANNOT VERIFY THE ACCURACY OF THE LAYOUTS AND IT SHOULD ONLY BE USED FOR CONTEXT PURPOSES AT THIS STAGE
- EXTERNAL ENVELOPE INFORMATION DETERMINED USING A COMBINATION OF EXISTING RECORD DRAWINGS, ON SITE CHECK MEASUREMENTS AND PHOTOGRAPHIC DATA AND AS SUCH SHOULD ONLY BE USED FOR REFERENCE PURPOSES.

Rev	Date	Description	By	Chk
A	27.11.18	PLANNING ISSUE	SO	GL
-	16.11.18	FIRST ISSUE - Issued for client approval	SO	GL

PLANNING

darntonB3 ARCHITECTURE
LEEDS
The Coach House,Monk Fryston Hall,Monk Fryston,LS25 5DU
Tel: 01977 681001 www.darntonb3.com

CLIENT
MITIE Tilley Roofing Limited

PROJECT
Wentworth Park Elevational Overcladding

TITLE
Existing Floor Plans

CREATION DATE	SCALE @ A1	DRN	CHK	STATUS
10/29/18	1 : 125	SMO	GL	S2

SHEET NO. 13126-DB3-B01-00-DR-A-90002 REVISION A

PROJECT NO | ORIGINATOR | ZONE | LEVEL | TYPE | ROLE | NUMBER

© COPYRIGHT. ALL RIGHTS RESERVED.
THIS DRAWING MUST BE READ IN CONJUNCTION WITH ALL OTHER RELEVANT DRAWINGS AND SPECIFICATIONS. ANY DISCREPANCIES MUST BE REPORTED TO DARNTONB3 IMMEDIATELY. THIS DRAWING OR INFORMATION MUST NOT BE USED FOR CONSTRUCTION UNLESS EXPRESSLY ISSUED FOR CONSTRUCTION
DO NOT SCALE OFF DRAWINGS. USE DISPLAYED DIMENSIONS.

PLOT DATE: 27/11/2018 08:19:00

1:125 0 5 10 m