

Drawing No.	Rev No.
MDH001 -001	

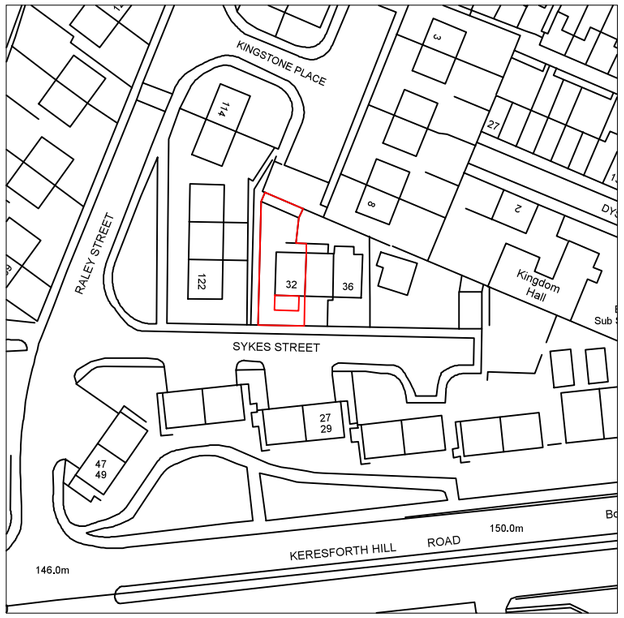

LOACATION PLAN
SCALE 1:1250 AT A3

N
W E
S

INDICATIVE
ONLY

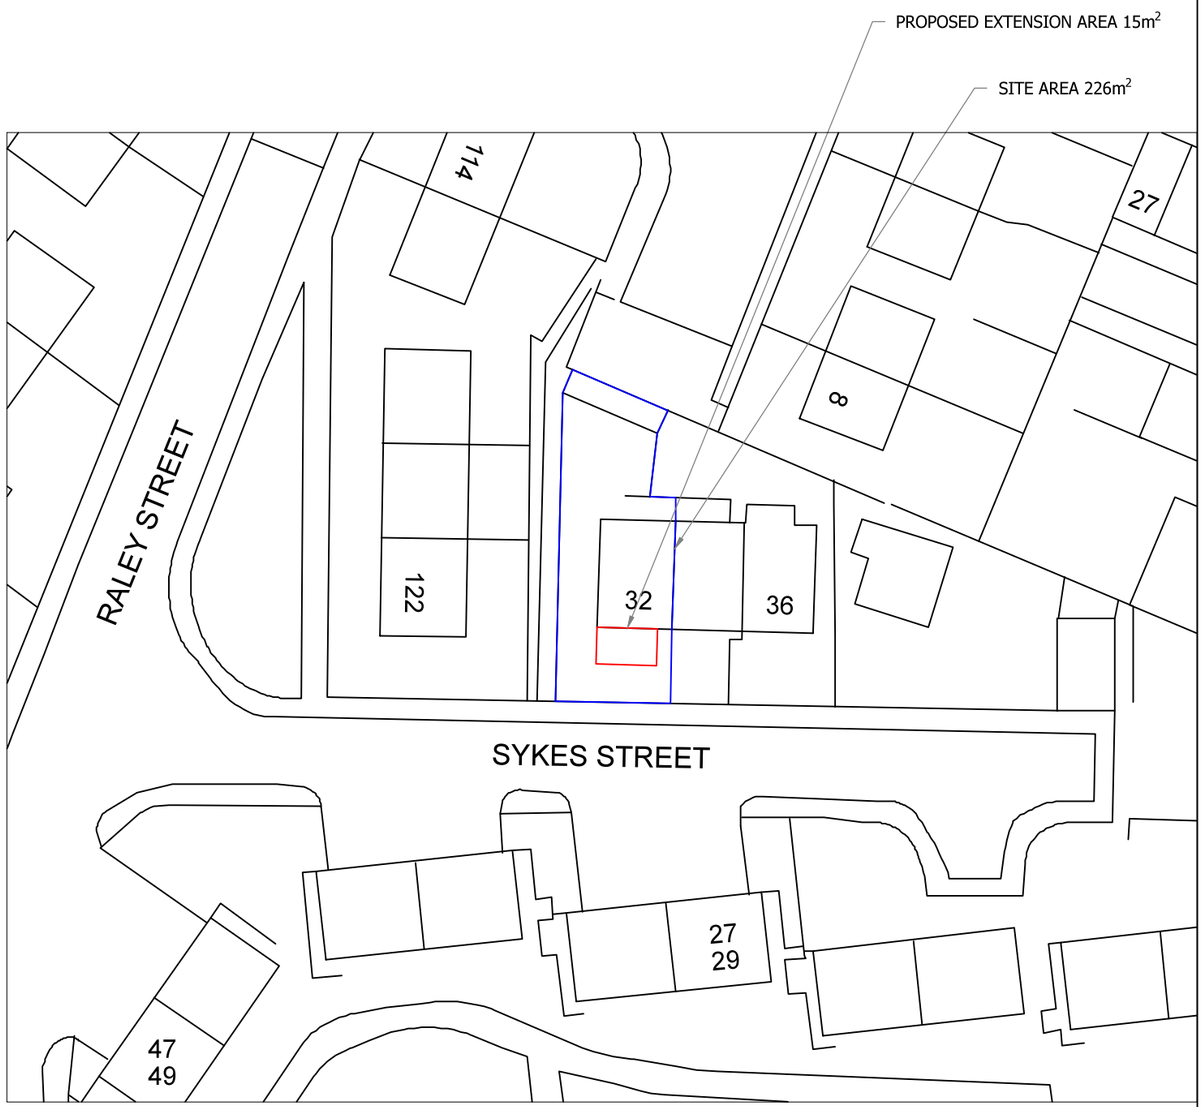

SITE PLAN
SCALE 1:500 AT A3

DO NOT SCALE: Contractor to check all dimensions and report any omissions or errors

NOTES

Rev	Description	By	Chk	App	Date

JRB DESIGNS Ltd
1 Saville Road
Cudworth
Barnsley
S72 8LT
Tel: 01226 383542
Fax: 01226 380078
Mob: 07970 541192
Email: john@jrbdesigns.co.uk

This drawing is copyright. © jrbdesigns Ltd.

Client
MR D HOYLE

Drawing Title
SITE PLANS

Address
32 SYKES STREET
KINGSTONE
BARNSLEY
S70 6RP

Project Title:
PROPOSED SINGLE STOREY FRONT EXTENSION

Purpose of Issue:
PLANNING

Drawing Status
FIRST ISSUE

Scale at A3	Drawn By	Date		
AS SHOWN	JRB	18/06/2015		
Checked By	Date	Approved By	Date	
	18/06/2015		18/06/2015	
Project No.	Drawing No.		Revision	
MDH001	001		-	

APPROVAL [X] INFORMATION [ ] TENDER [ ] CONTRACT [ ] CONSTRUCTION [ ]