

Do not scale this drawing , if in doubt ask , and verify all dims on site.

Removable GRP/STEEL roof from CE Electric nominated suppliers. Roof to be installed immediately after switchgear


EAVES VENTILATION TO BE PROVIDED

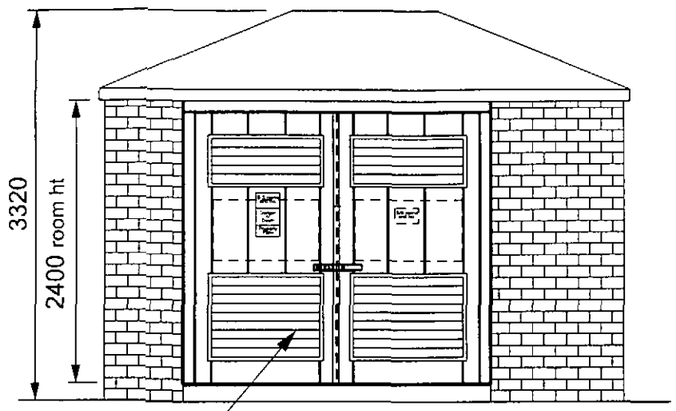


FRONT ELEVATION

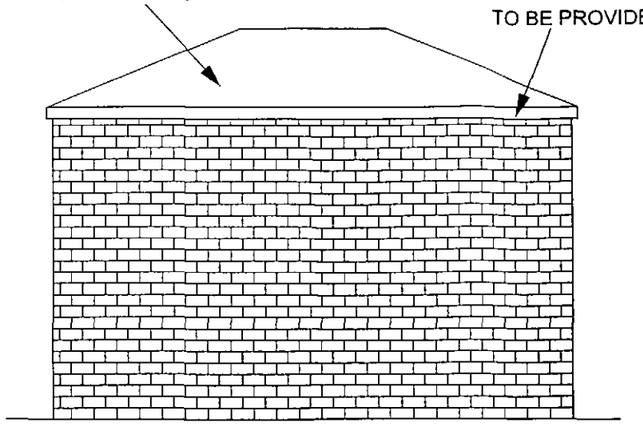

REAR ELEVATION

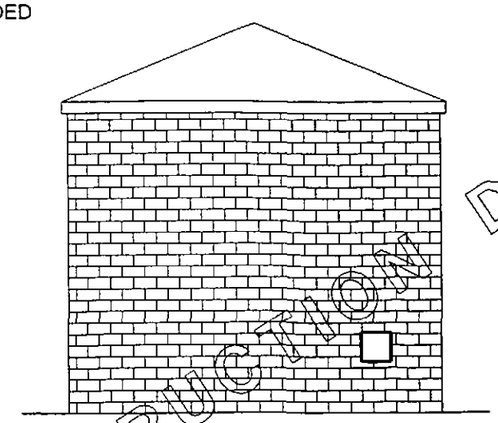


SIDE ELEVATION

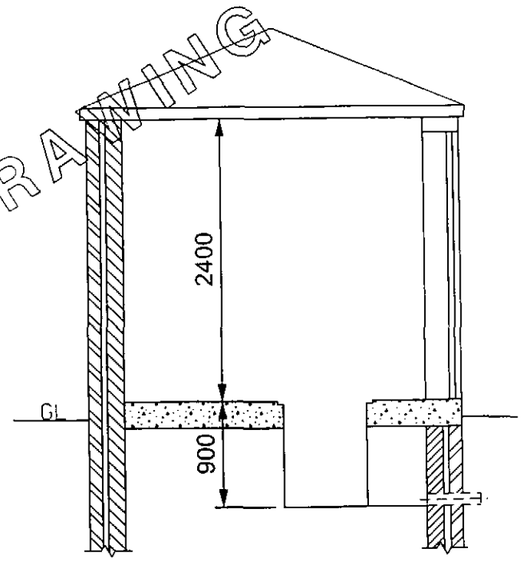


SECTION A-A

substation doors to meet specification with ventilation *openings, in 2590x2400 high* brickwork opening

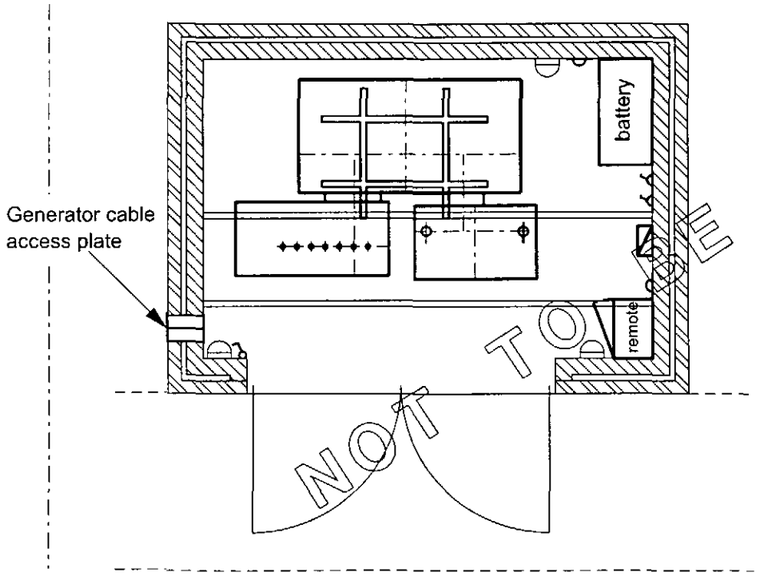

ELECTRICAL LAYOUT

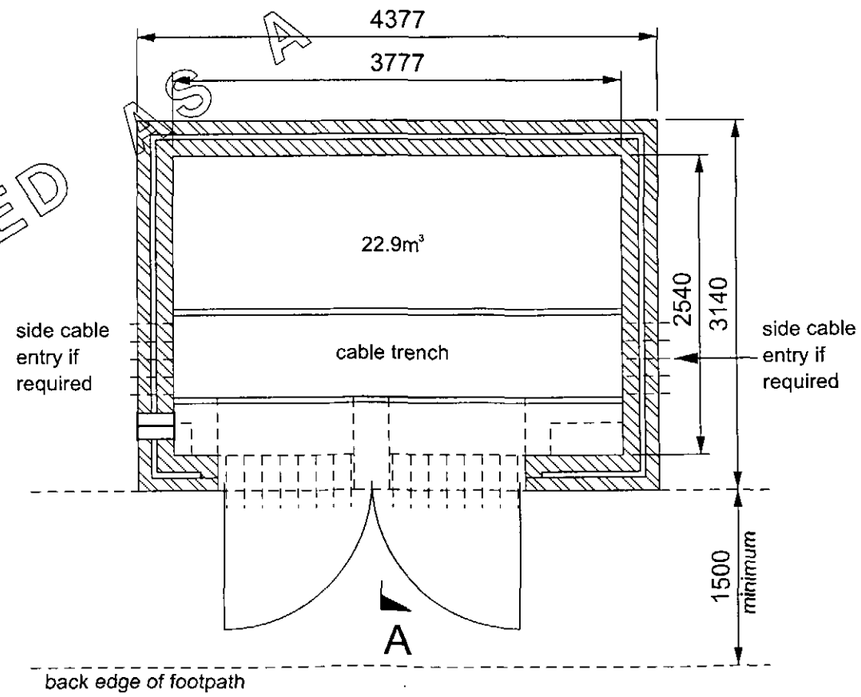

PLAN

NOT TO BE USED AS A CONSTRUCTION DRAWING

CE Electric UK

Project : UDE SUBSTATION (BRICK)

Title : General Arrangement Plan & Elevations

	TYPE A1 (BRICK)	Rev: A
Drg No. :	C969430	

A	Drawing revised	date: 20.04.09	drawn : T.D.	B		date:	drawn :	C		date:	drawn :	Scale : 1:50	Date : 07.11.08	Drawn : T.D.	Checked : C.D.	Approved : C.D.
		checked :	approved :			checked :	approved :			checked :	approved :					

CAD

Copyright of FREEDOM PROFESSIONAL SERVICES. No part of this drawing to be reproduced without their prior permission.