

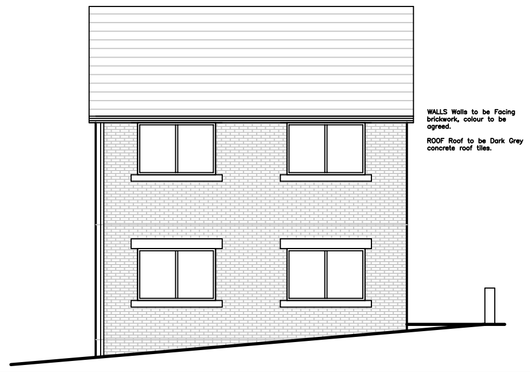



PROPOSED FRONT ELEVATION

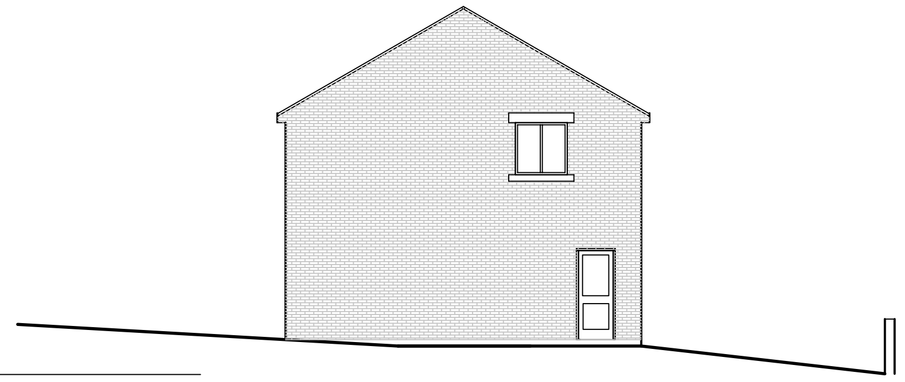


PROPOSED SIDE ELEVATION

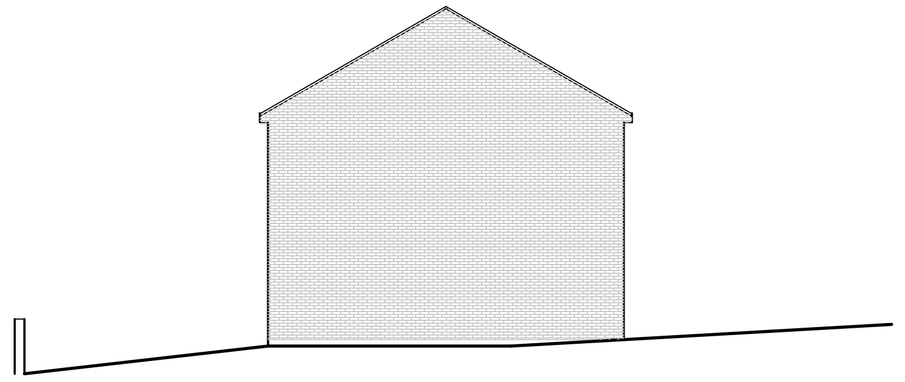


PROPOSED SIDE ELEVATION

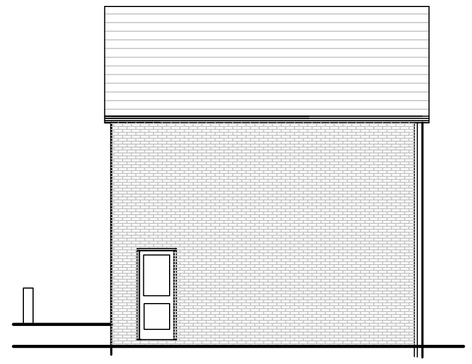


PROPOSED REAR ELEVATION

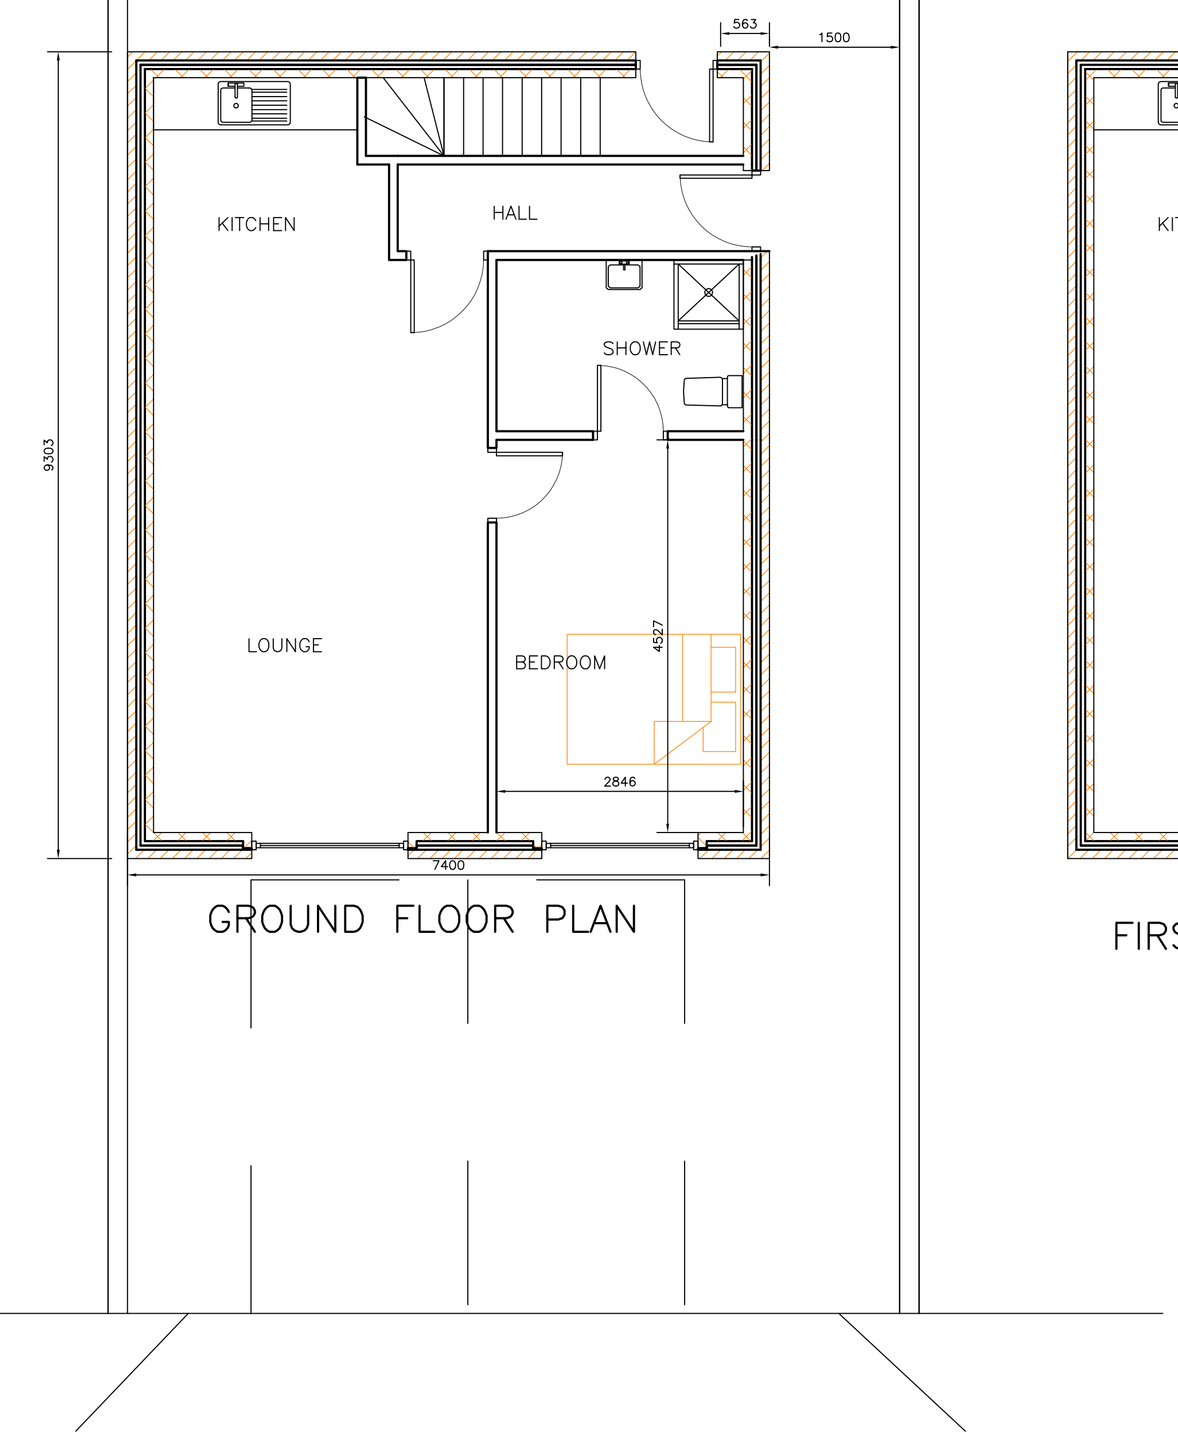

GROUND FLOOR PLAN

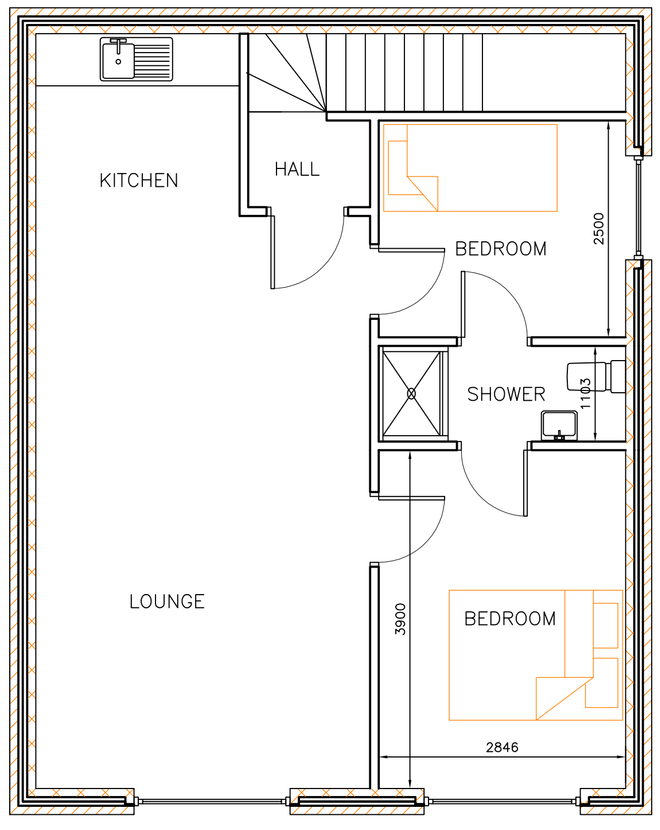



FIRST FLOOR PLAN

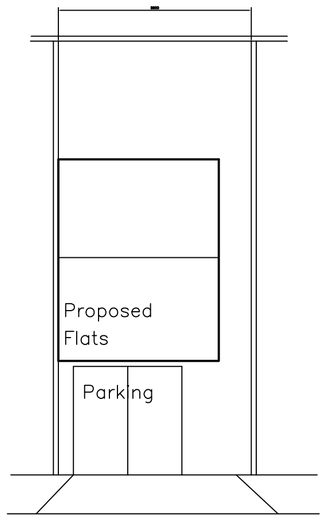

SUMMER STREET

BLOCK PLAN Scale 1:200

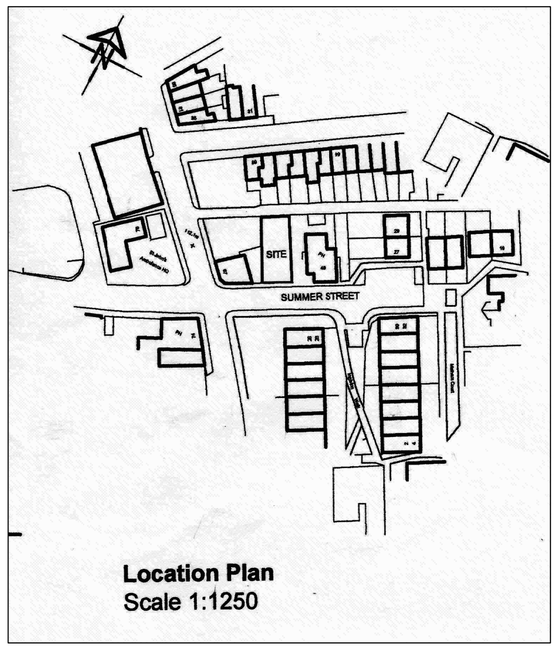

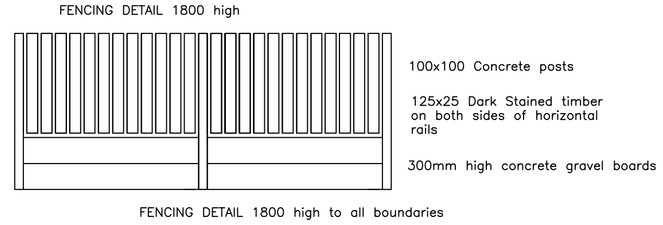

FENCING DETAIL 1800 high to all boundaries

ROY WRIGHT GROUP

PROPOSED DWELLINGS
SUMMER STREET
BARNSLEY

Roy Wright Summer Street.dwg 11/10/19/01 Rev A 1:100 1:50 11-10-19 DE