
MAPPLEWELL GROUND FLOOR PLAN

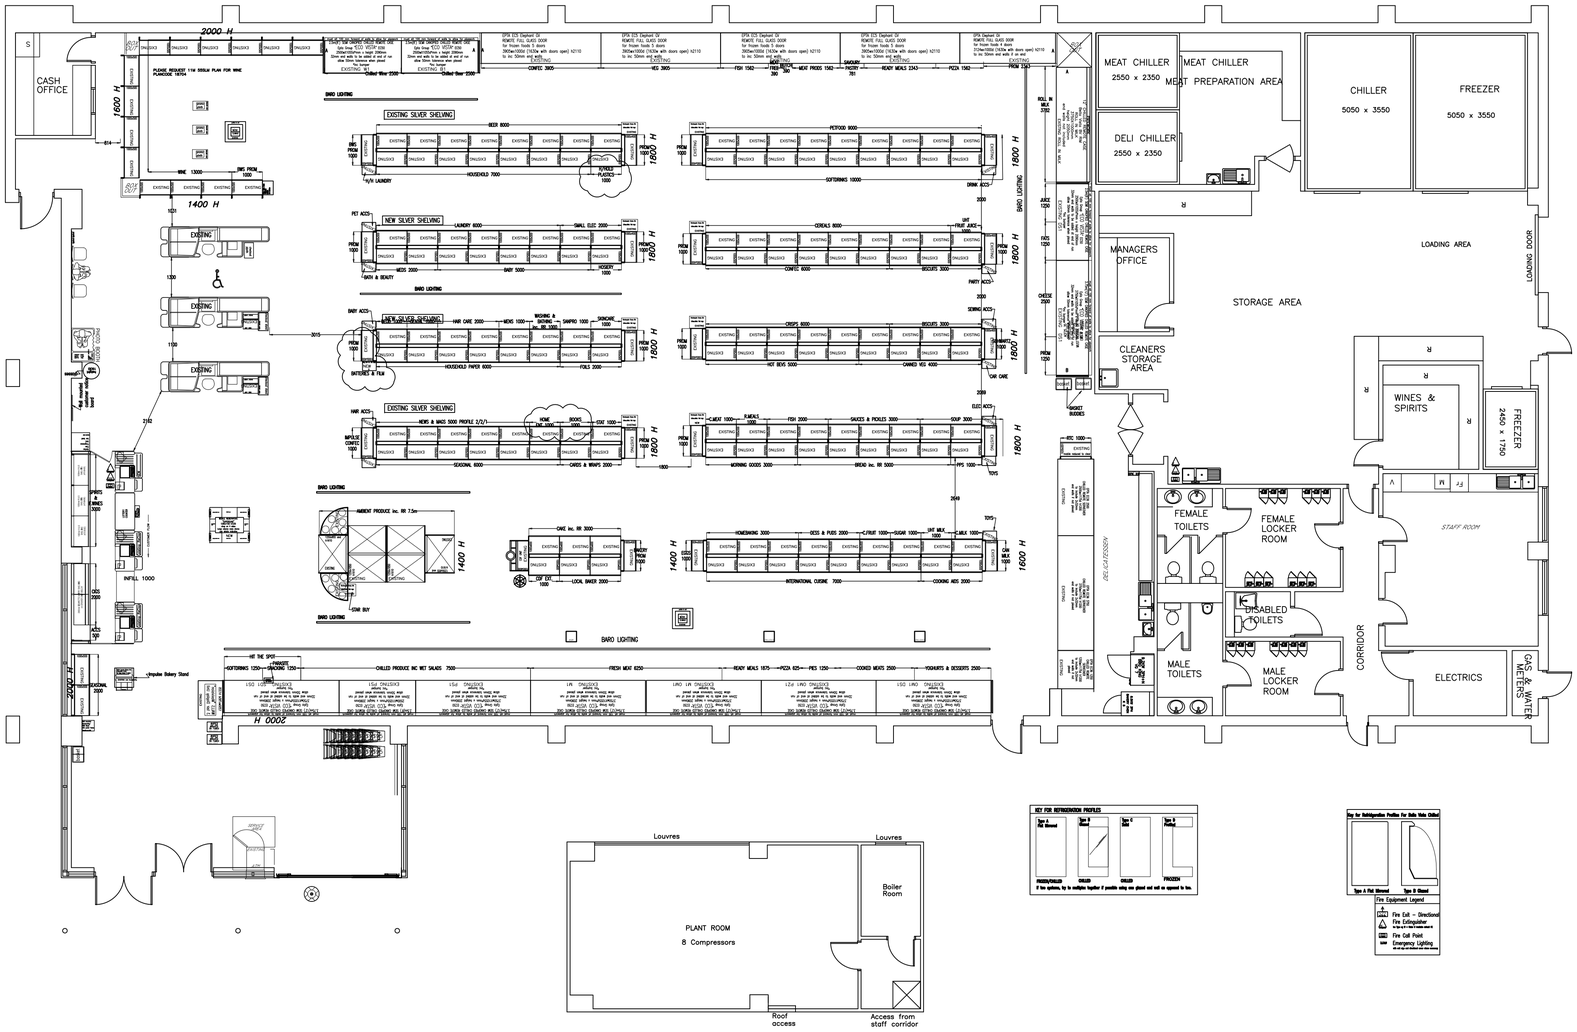

proposed ground floor plan.

MAPPLEWELL

7,032 sq ft trading area

Notes All dimensions to be checked on site and any discrepancy to be verified with the store planning department before proceeding with the work. This plan is primarily a plan of the retail sales floor so use this drawing for sales area fixtures, refrigeration cabinets and shop fitting only. Do not read this drawing for definitive details of building structure and works to be undertaken to preparation areas, office or restaurant layouts & warehouse equipment Refer instead to Architects drawing

All mobile units, baskets, towers, spinners etc. are to be positioned to suit on site, Allocation of Shippers and Seasonal and Promotional category allocations derived from sales to space and store presentations standards

Management of Asbestos at work regulations. Prior to commencement of any work, it is the duty of any service provider to visit the societies "Asbestos controller" website in accordance with the societies procedures for the management of asbestos.

only scaled on **A1**

DESCRIPTION OF AMENDS BY DRAWING

15.08.2005/Mapplewell–P2–D/CK
1.665m new fixtures added, news & mags increased to 4.665m, spirits increased to 2m, 3m seasonal added, bed increasesd to 5m, wine increased to 8.665m, video rental removed. See revision clouds.

31.10.2005/Mapplewell–P2–E/CK
6 prom side frames added. See revision clouds.

29.03.2006/Mapplewell–P2–F/P.B.
New soft drinks chiller added and seaonal reduced. See revision clouds.

23.05.2006/MapplewelL––EXISTING
Phonebooth & maxi relocated. New fine fragrance unit added. till on back wall extended with add on to the front. Spirit wall extended to 2m. New gondola With seasonal stock.

DESCRIPTION OF AMENDS BY DRAWING

23.05.2006/MapplewelL––EXISTING – Continued
New gondola plus existing gonola rotated on an angle. Mobile phones changed to BWS prom. Comb. meat extended and relocated. Cheese, juice & fats relocated. Wet salads added. Yoghurts reduced. Plant stand reduced and relocated. News & mags reduced & 2 bays removed. Beer increased to 7m.

21.07.2006/Mapplewell–P2–G update
COSTING DRAWING ONLY
new bella vista remotes, existing snacking & coke chiller relocated, frozen reduced, roll in milk added, new gondola fixture, chilled gondola removed. BWS Area updated with bella's and slight respace of biscuits and bevs. Truly Irrisistable stand added.

DESCRIPTION OF AMENDS BY DRAWING

17.08.2006/Mapplewell–P2–H C.E.M
Baro lighting added where missing. Roll in milk increased to 3 bay, prom relocated and juice & fats placed in a smaller 2 bay bella vista. Soft drinks & snacking reduced to 1.25 and chilled produce, fresh meat and comb meat moved up to make space for relocated prom to go between comb meat and yoghurts.

25.09.2006/Mapplewell–ExistingSept2006 C.E.M
Existing updated.

25.09.2006/Mapplewell–P3 C.E.M
New proposal. 4 gondolas need new fixtures. 1 gondola near entrance removed and the other one rotated. Koisk relocated with a new backline and 1 new till point with an extended lotto counter. New asset ambient produce gondola with new plant stand. Maxi relocated. 1 tillpoint relocated. Extra shelving added top left corner using existing fixtures. Deli counter to be queried. See revision cloud

DESCRIPTION OF AMENDS BY DRAWING

25.09.2006/Mapplewell–P3 C.E.M
New proposal developed to include commodities and extras. Such as cake cube, side frames, wine tower, star buy, baskets, home entertainment fixtures, seasonal card shipper, rtc stand, and membership stand

25.09.2006/Mapplewell–P3 C.E.M
New proposal developed to include commodities and extras. Such as cake cube, side frames, wine tower, star buy, baskets, home entertainment fixtures, seasonal card shipper, rtc stand, and membership stand

24.11.08/Mapplewell–P3–C/ LL
Batteries and film moved onto side frame to create prom end. Home entertainment reduced to 1M to allow 1 M for books. SEE REV CLOUDS FOR CHANGES.

OTHER INFO

This space reserved for other information such as ceiling height and signage notes etc.

Construction Approval	Signature	Date
Regional Format Mgr.		xx/xx/xx
Format Manager		xx/xx/xx
Assortment Planners		xx/xx/xx
Store Planner		xx/xx/xx
Comments Considered From	**Name**	**Date**
Operations Manager		Received Pre Meeting
Project Manager		Received Pre Meeting
Sales and Event Mgr.		Received Pre Meeting
Refit Support Mgr.		Received Pre Meeting

Store Name and Address:
MAPPLEWELL
Blacker Road
mapplewell
Barnsley S75 6BW

Brief Description Of Works :
NEW FORMAT PROPOSAL

Job Originated By: Region
OLAS Code: KLMPL
Drawing No:– Mapplewell–P3
Revision: C
This Revision Drawn By: Laura Lucas
Tel : 0161–827–6317

Store Phone No:– 01226 380492
Revision Date:– 24.11.08
Scale:– 1:100

	Existing	Proposed
Gross Building Area	12121 Sq.Ft.	12121 Sq.Ft.
Store Sales Area	8366 Sq.Ft.	8366 Sq.Ft.
Net Sales Area if Applicable	n/a	n/a

Drawing Status:–
AMENDS TO CONSTRUCTION

Refer to comments on far left panels for more descriptive details of amendments made to this drawing

the Co-operative Group
Food Retail, Format Development,
Format Management, Store Planning
New Century House, PO BOX 53
Manchester.
M60 4ES 0161 834 1212
laura.lucas@co–op.co.uk

R:\STORE SCHEMATICS\Region Northern\The Co-operative Group Northern\Mapplewell KLMPL\Mapplewell–P3-C.dwg, Laura Lucas