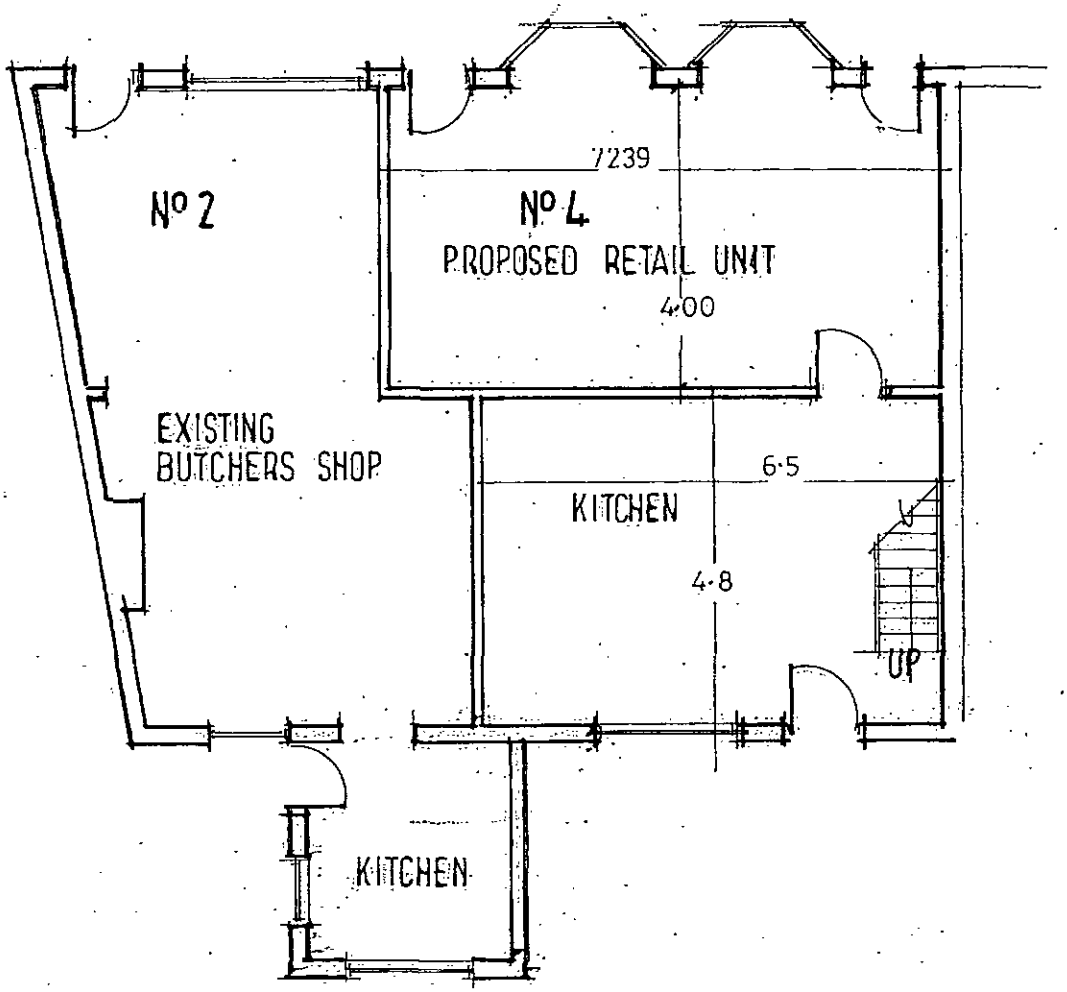


GROUND FLOOR PLAN


CHANGE OF USE FROM RESIDENTIAL
C3 TO RETAIL UNIT A1
AT
Nº 4 BLACKER ROAD.
MAPPLEWELL. BARNSLEY S75 6BW

SCALE 1=~~100~~

DATE FEB 2016

Mapping sourced from Ordnance Survey

Location Map

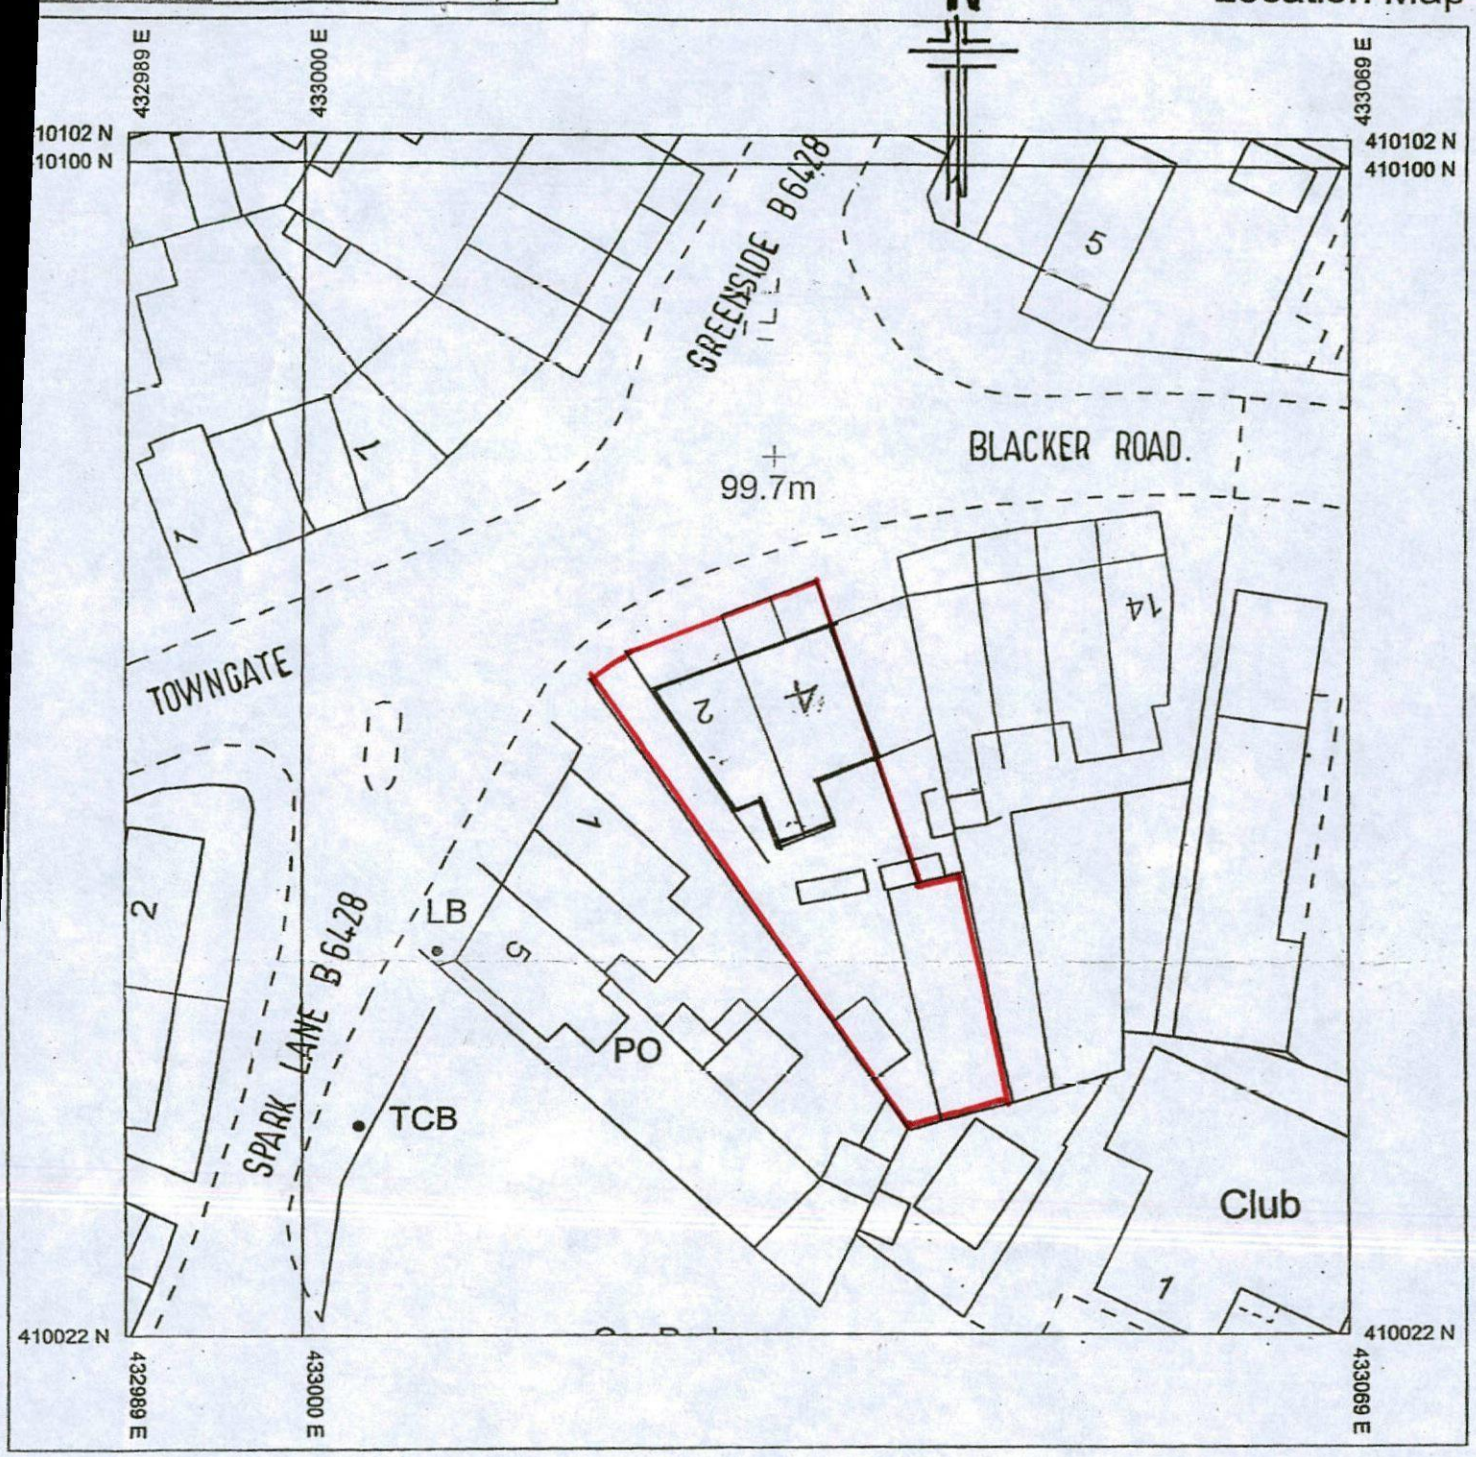

Produced 09/01/2012 from the Ordnance Survey National Geographic Database and incorporating surveyed revision available at this date. © Crown Copyright 2012

Reproduction in whole or in part is prohibited without the prior permission of Ordnance Survey

Ordnance Survey and the OS Symbol are registered trademarks of Ordnance Survey, the national mapping agency of Great Britain.

The representation of a road, track or path is no evidence of a right of way.

The representation of features as lines is no evidence of a property boundary.

0 8 16

Scale 1:500

Supplied By: **Orchard**

Serial number: 001018191

Plot Centre Coordinates: 433029, 410062