© Whittam Cox Architects - Disclaimer:

This drawing is copyright of WCSC Group Ltd trading as Whittam Cox Architects, and shall not be reproduced nor used for any other purpose without the written permission of the Architects. This drawing must be read in conjunction with all other related drawings and documentation. It is the contractors responsibility to ensure full compliance with the Building Regulations. Do not scale from this drawing, use figured dimensions only. It is the contractors responsibility to check and verify all dimensions on site. Any discrepancies to be reported immediately. IF IN DOUBT ASK.
Materials not in conformity with relevant British or European Standards/Codes of practice or materials known to be deleterious to health & safety must not be used or specified on this project.

NOTES:


The sketch proposals shown have been produced using Ordnance Survey data as a base and will be subject to further specialist design from Structural, Highways and Mechanical Engineers. These proposals will also be subject to a detailed cut and fill exercise, stats, TPOs, etc.

Key


Site boundary

TB Proposed trolley Bay.


PORKA PORKA location to be agreed with the Landlord.

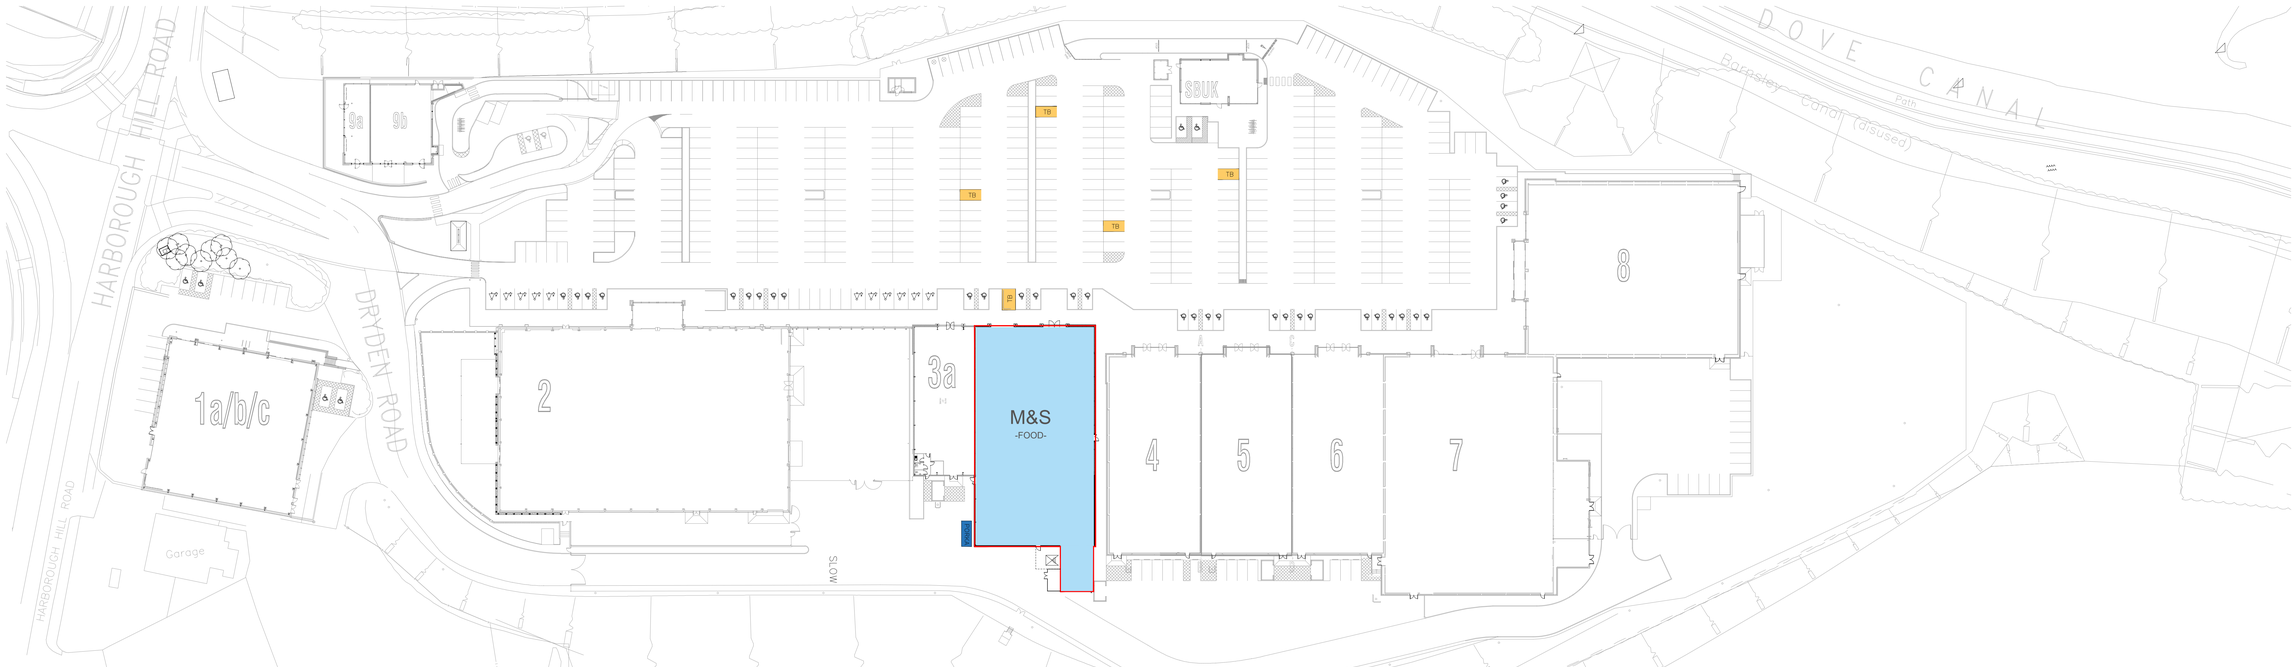


SITE PLAN
SCALE 1:500

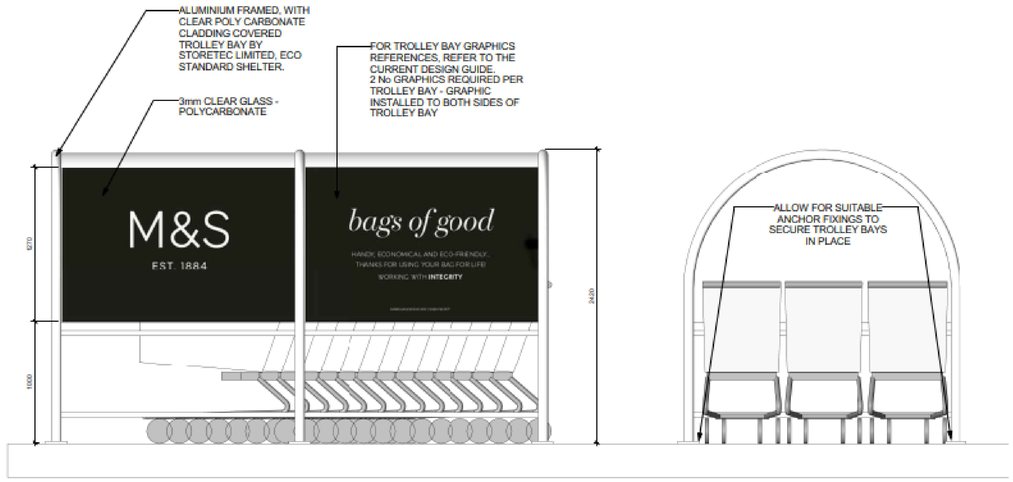

00809 - EXTERNAL TROLLEY BAY
1 : 20

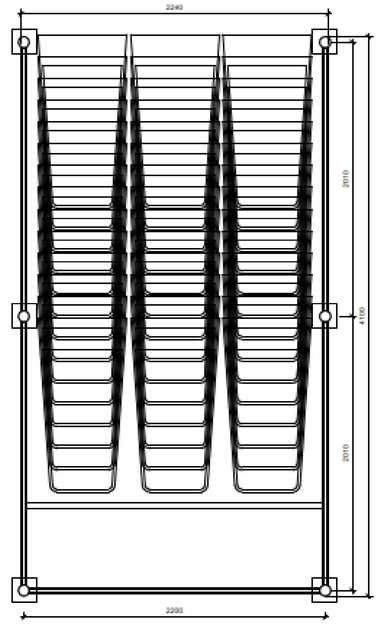

00809 - TROLLEY BAY PLAN
1 : 20

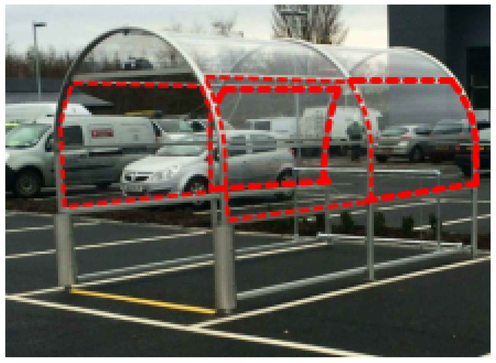

1 00809 - ADVERTISING AREA
NTS

0m 0.25 0.5 1 1.5 2
1:20

0m 5 10 15 20 25 30 35 40 45 50
1:500

No	Date	Description	Drwn	Chkd
	04/05/22	Removal of totem information from drawing sheet, per discussion	MW/LA	
	01/03/22	Amended to indicate trolley bay details.	JC/JCB	
	25/02/22	First Issue	JC/JCB	

CLIENT
PEEL PROPERTY (INVESTMENTS) LIMITED

PROJECT
PEEL RETAIL PARK, BARNSLEY

TITLE
PROPOSED SITE PLAN

DRAWING STATUS
PLANNING

DRAWN	CHECKED
MD	JDB

SCALE AS SHOWN @ A0
DATE 22/02/22

Whittam Cox ARCHITECTS
Chesterfield / 01246 260261
London / 020 3388 0939
Leeds / 0113 468 2450
whittamcox.com

JOB NO.	DRAWING NO.	REV
210249	400	P03