
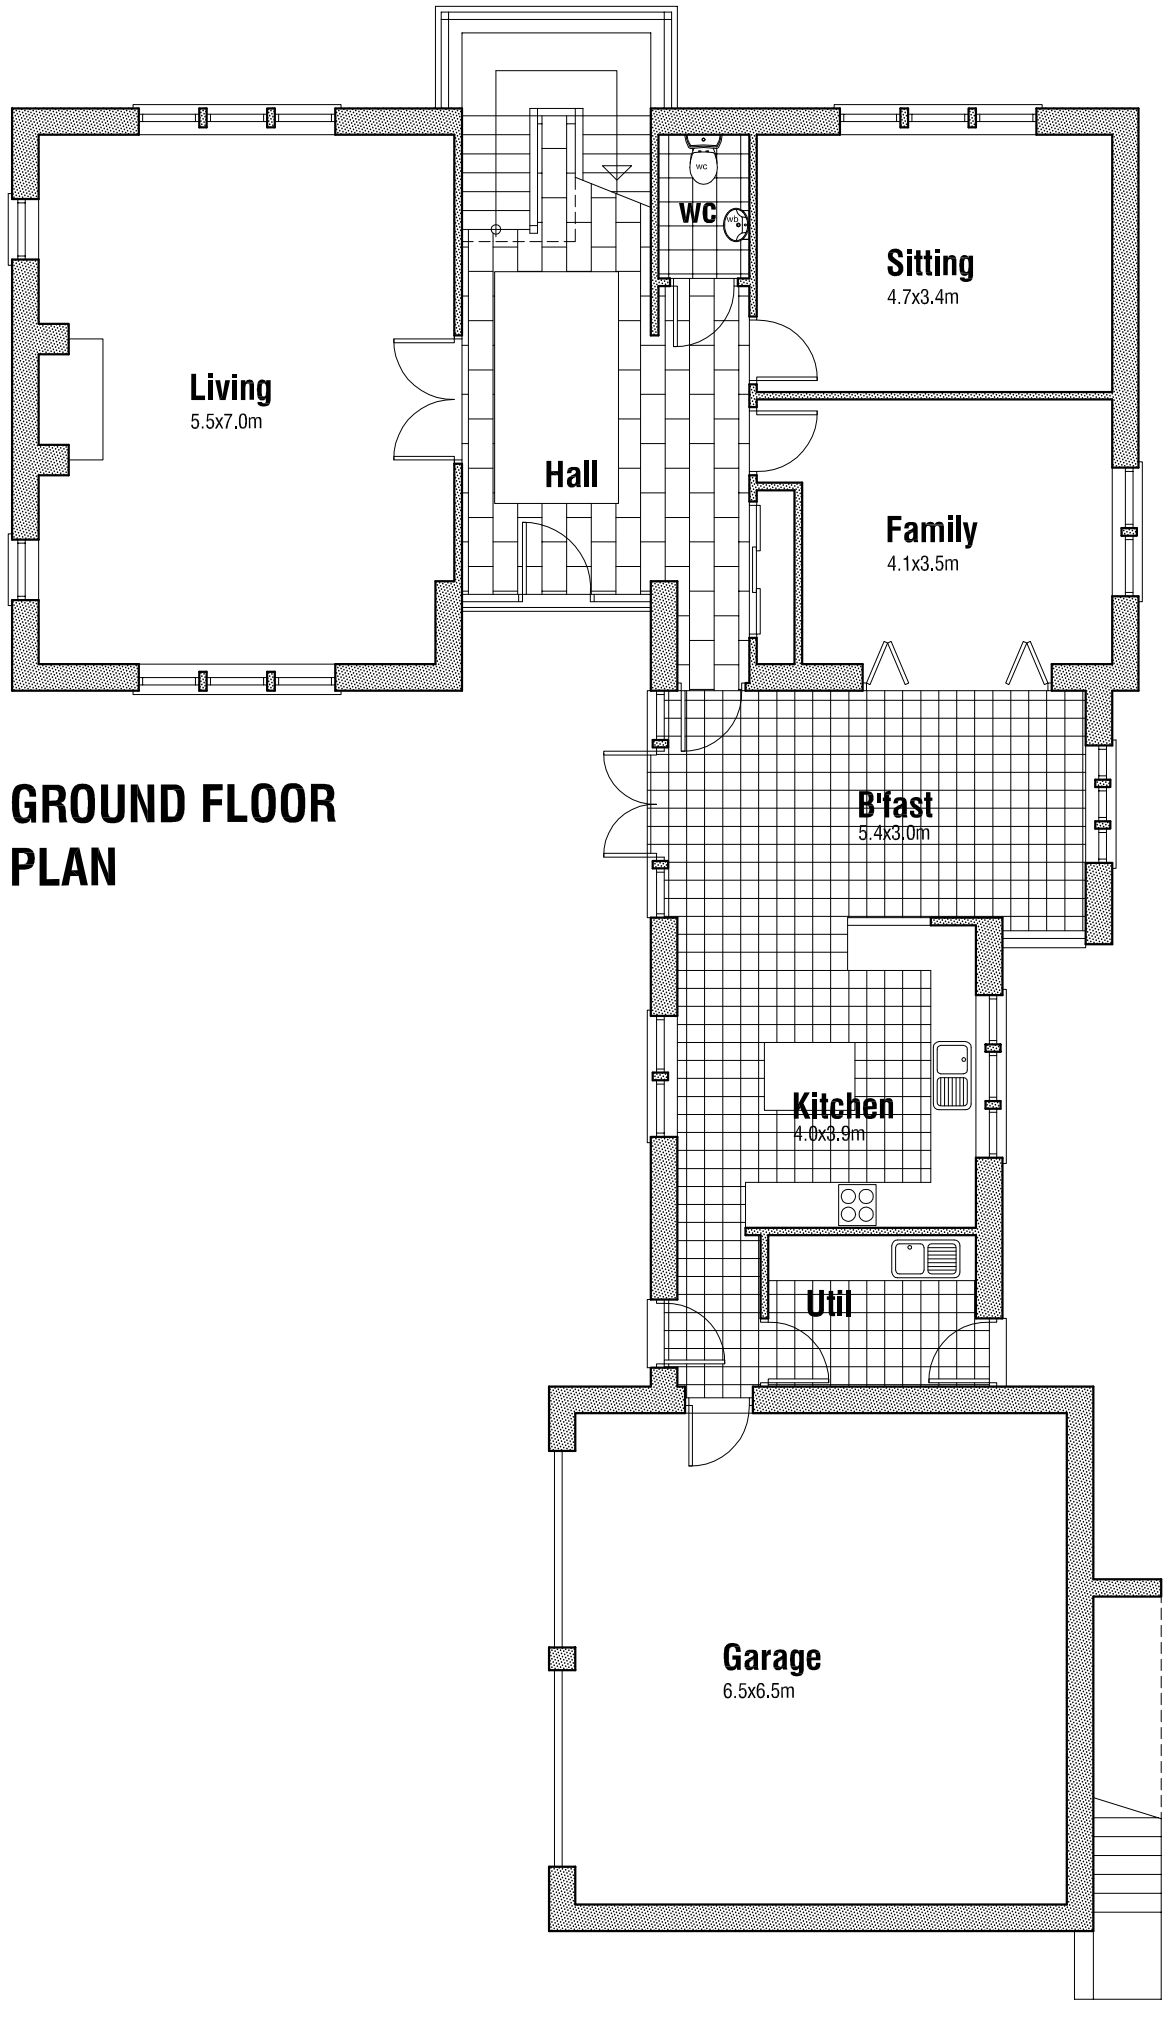


GROUND FLOOR PLAN

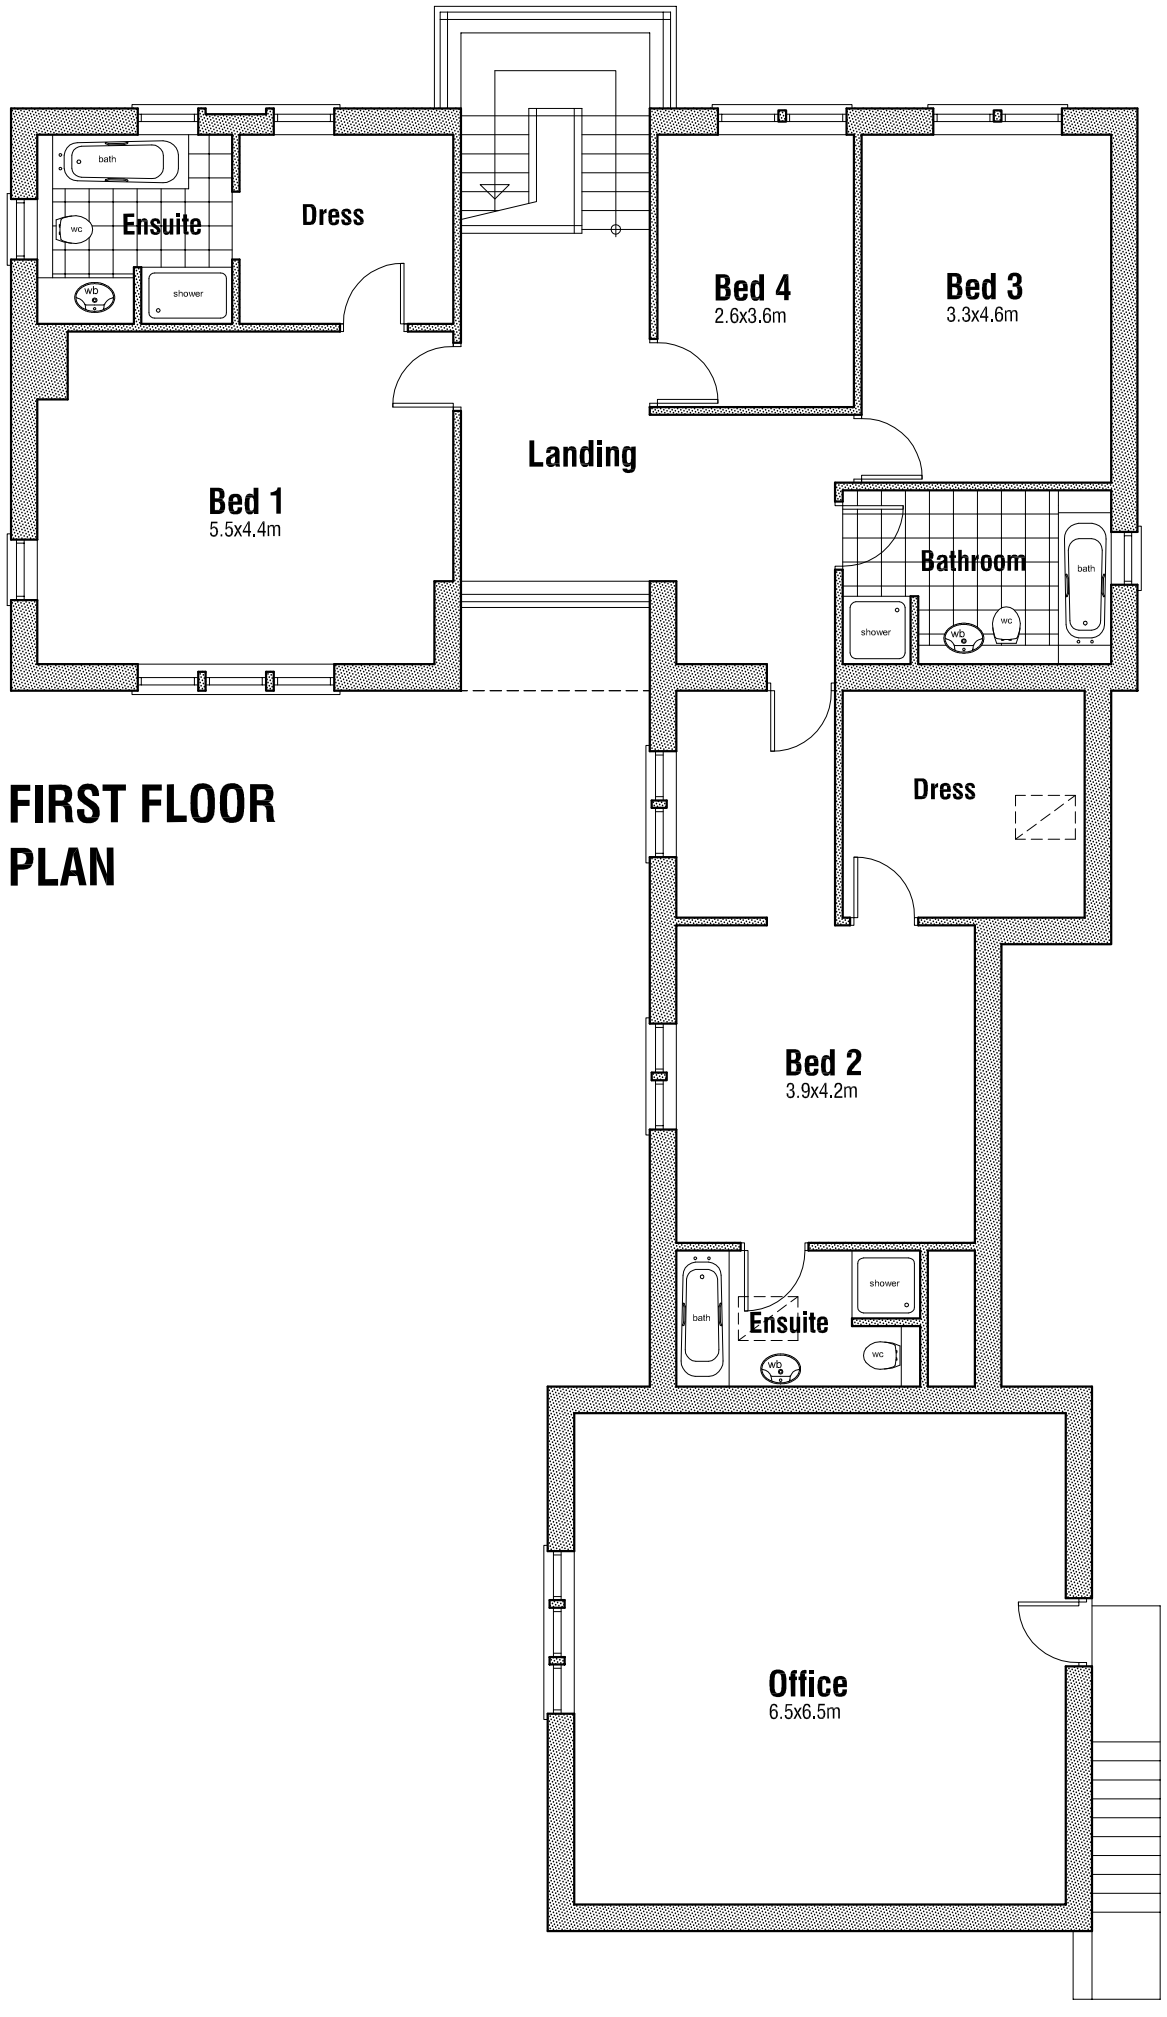

FIRST FLOOR PLAN

A 5.4.07 Add window to Bed 1 Ensuite.

PROPOSED NEW DWELLING
LAND ADJ FIR TREE COTTAGE
CHAPEL LANE
BILLINGLEY

PROPOSALS

PLANS

mbooth design
architectural design and building consultants

Fairfield House
Barnsley S70 2FL
T: 01226 286256
M: 07881898300
E: mboothdesign@btconnect.com

Scale	1:100 @ A3	Drawn	MJB
Date	OCT 2015	Ref.	12.44
Dwg No.	**P2**	Rev.	A

0cm 2cm 4cm

Copyright mboothdesign Ltd. All dimensions in millimeters unless otherwise stated. Dimensions for setting out in existing buildings are to be checked and verified on site.

NOTE:
These drawings have been reproduced with the kind permission of Chris Carr Associates.