




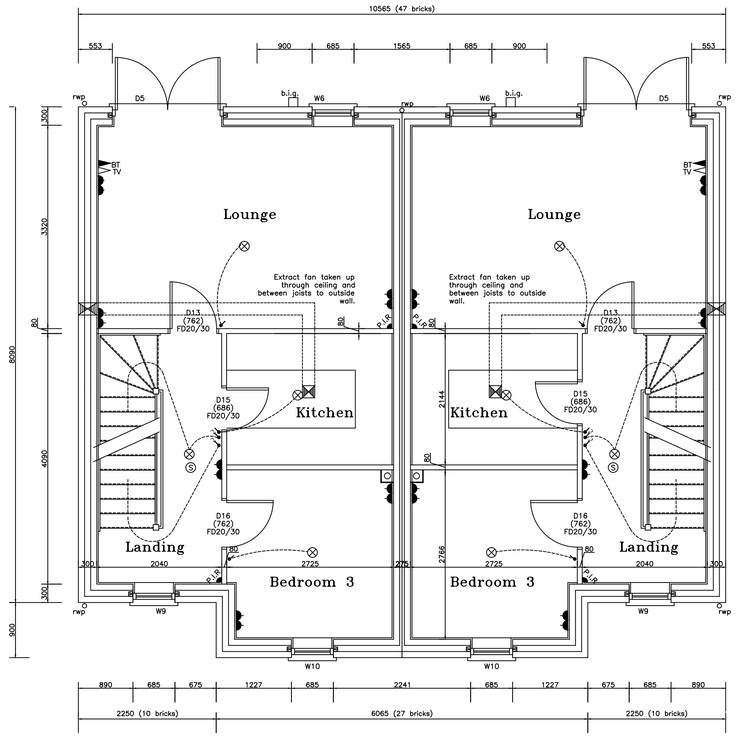

FIRST FLOOR: Scale 1:50

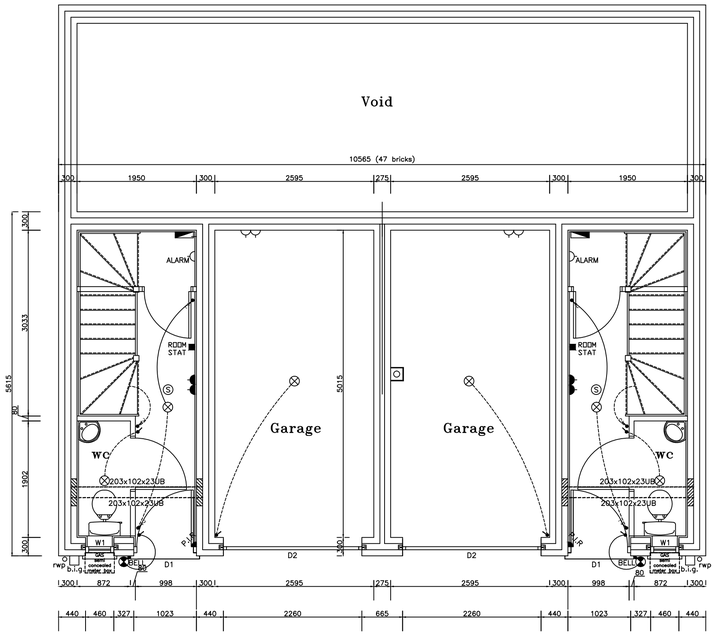


GROUND FLOOR: Scale 1:50

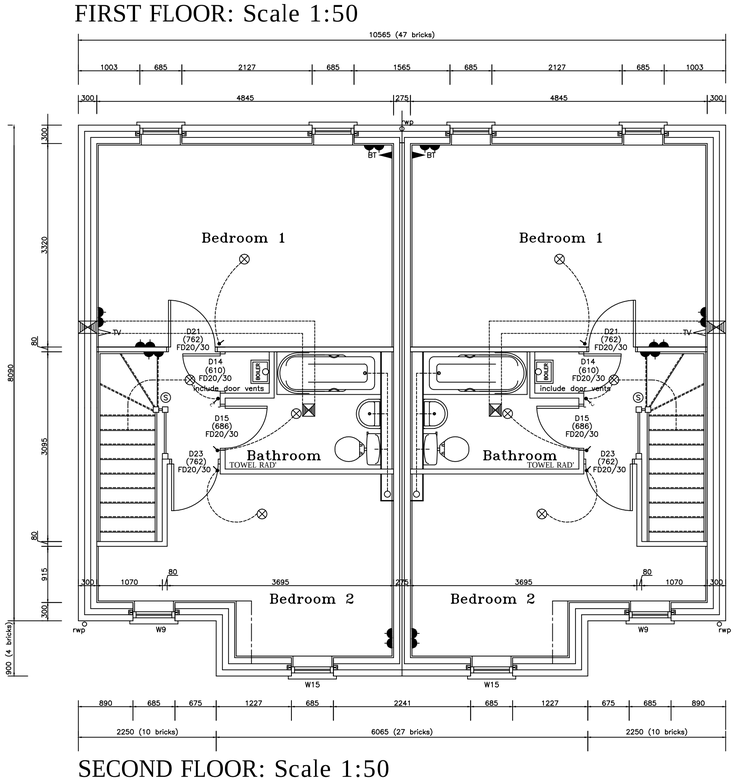


SECOND FLOOR: Scale 1:50

ELEVATIONS: Scale 1:100

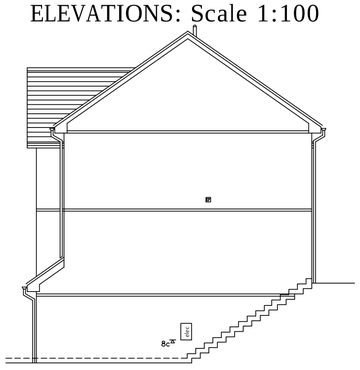


SIDE ELEVATION

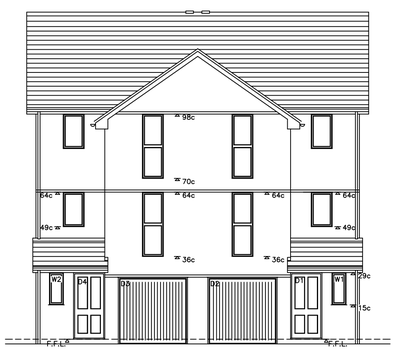

FRONT ELEVATION



REAR ELEVATION

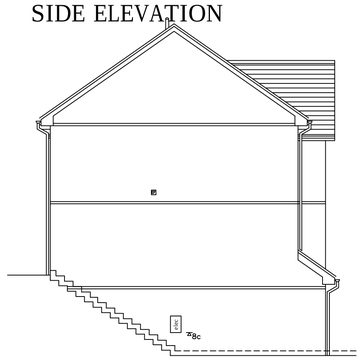

MATERIALS

Walls - Wienerberger 'Trentino' hand-molded brick
contrasting blue engineering feature brick
Roof - Redland mini Stonewold concrete interlocking tile
Windows - Dark Grey UPVC units
Black PVC gutters & fallpipes
Black fascias & soffits
Black garage doors

Low Farm Properties

Low Farm House, West Melton
Rotherham, S63 6RQ.
Tel 01709 964077

Scale	1:50 1:100
Date	March 2019
Drawn by	---
House Type	Sandringham Plots 24-27,34,35
Project	---

HAWSHAW CLOSE
PLATTS COMMON
BARNSLEY

Revision	Revisions

Drawing
-
Planning Drawing

Drawing No. LFP/HC/S/01

All dimensions must be checked on site and not scaled from this drawing. If in doubt contact the drawing office.