
LOCATION PLAN
1:500@A1

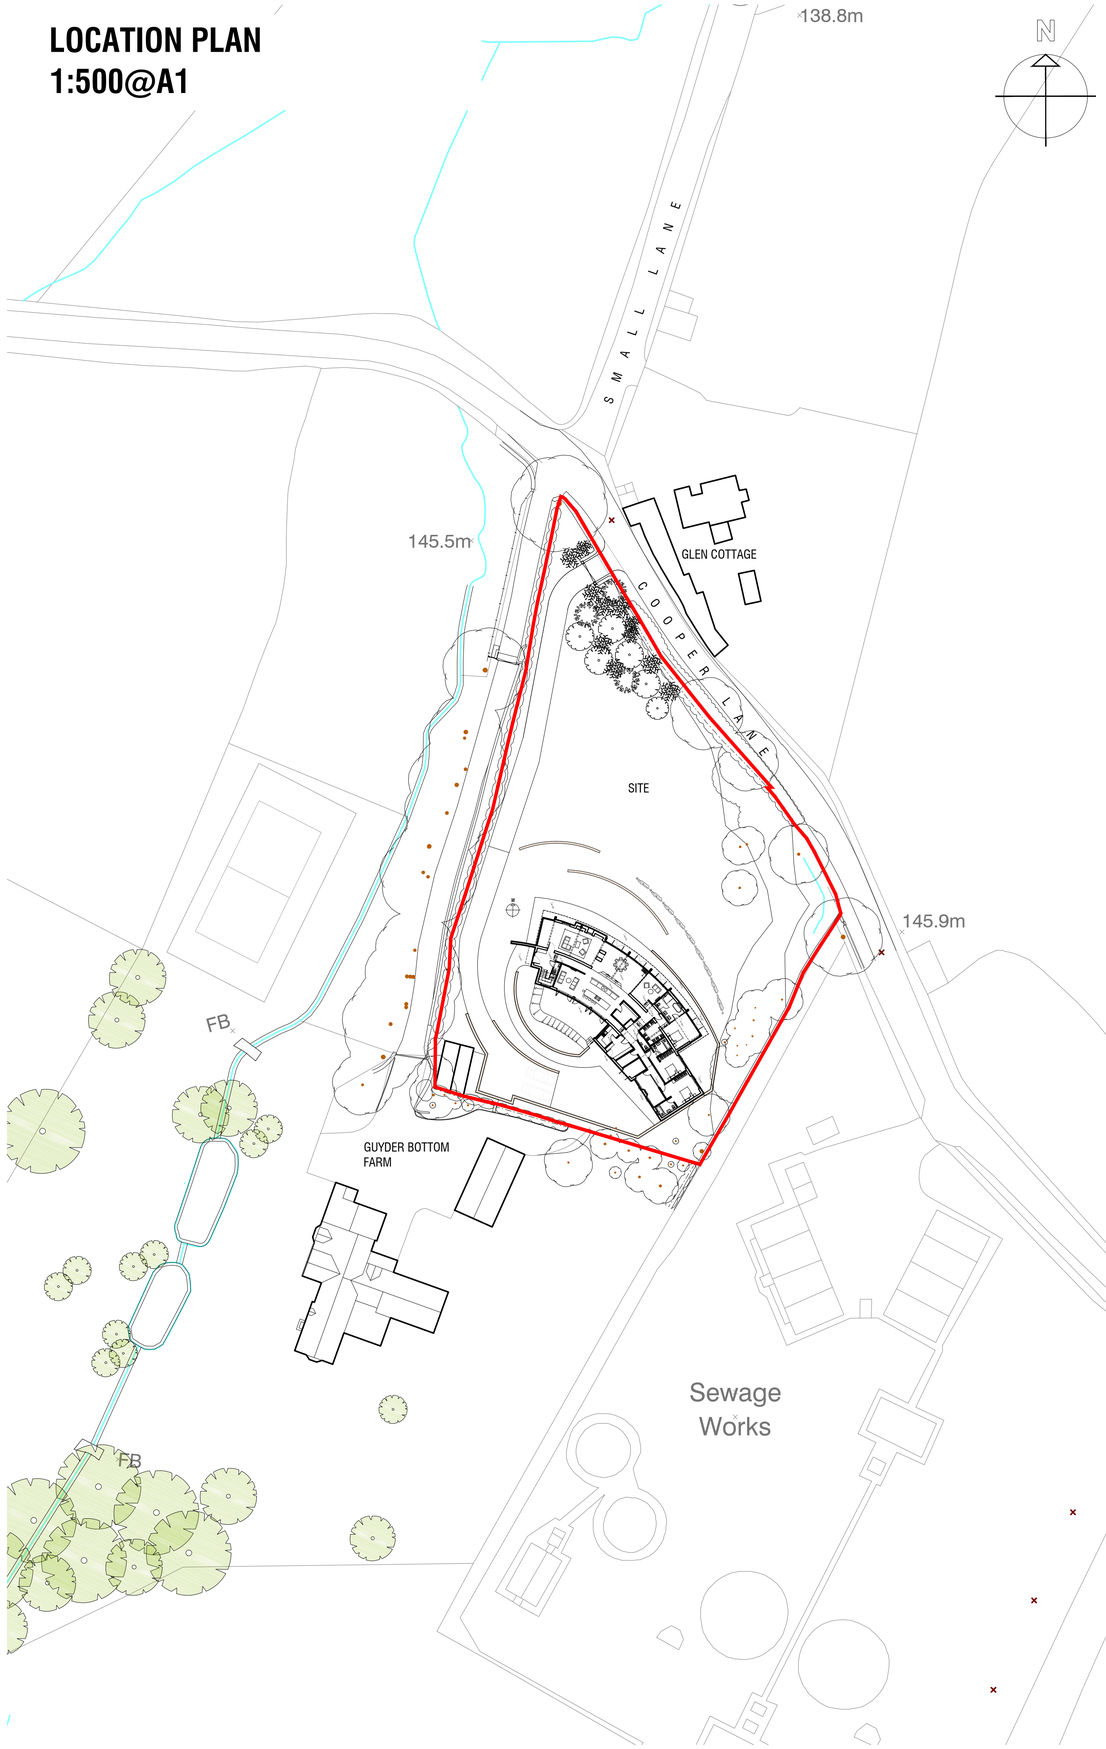

PROPOSED SITE PLAN
1:250@A1



E	REAR GARDEN AREA REDRAWN AND LEVELS SHOWN	26-01-2016
D	BUILDING RETURNED TO ORIGINAL POSITION AS PER EXISTING PLANNING APPROVAL 2013 / 0745	21-01-2016

Revision

AXIS architecture
Talbot Chambers 2-6 North Church Street Sheffield S1 2DH
tel: ++44(0)114 2490944 fax: ++44(0)114 2490966 www.axis-architecture.com

COOPER LANE, HOYLANDSWAINE

CONTOUR HOUSE

MR & MRS JONES

SITE PLAN
LOCATION

A1 Scale	A3 Scale	Date	Drawn By
1:250	1:500	OCT 2015	AXIS

Drawing Number: 26935(02)01 Revison: E

PLANNING

© COPYRIGHT EXISTS ON ALL DESIGN AND INFORMATION SHOWN
DO NOT SCALE for construction and verify all dimensions prior to manufacture