

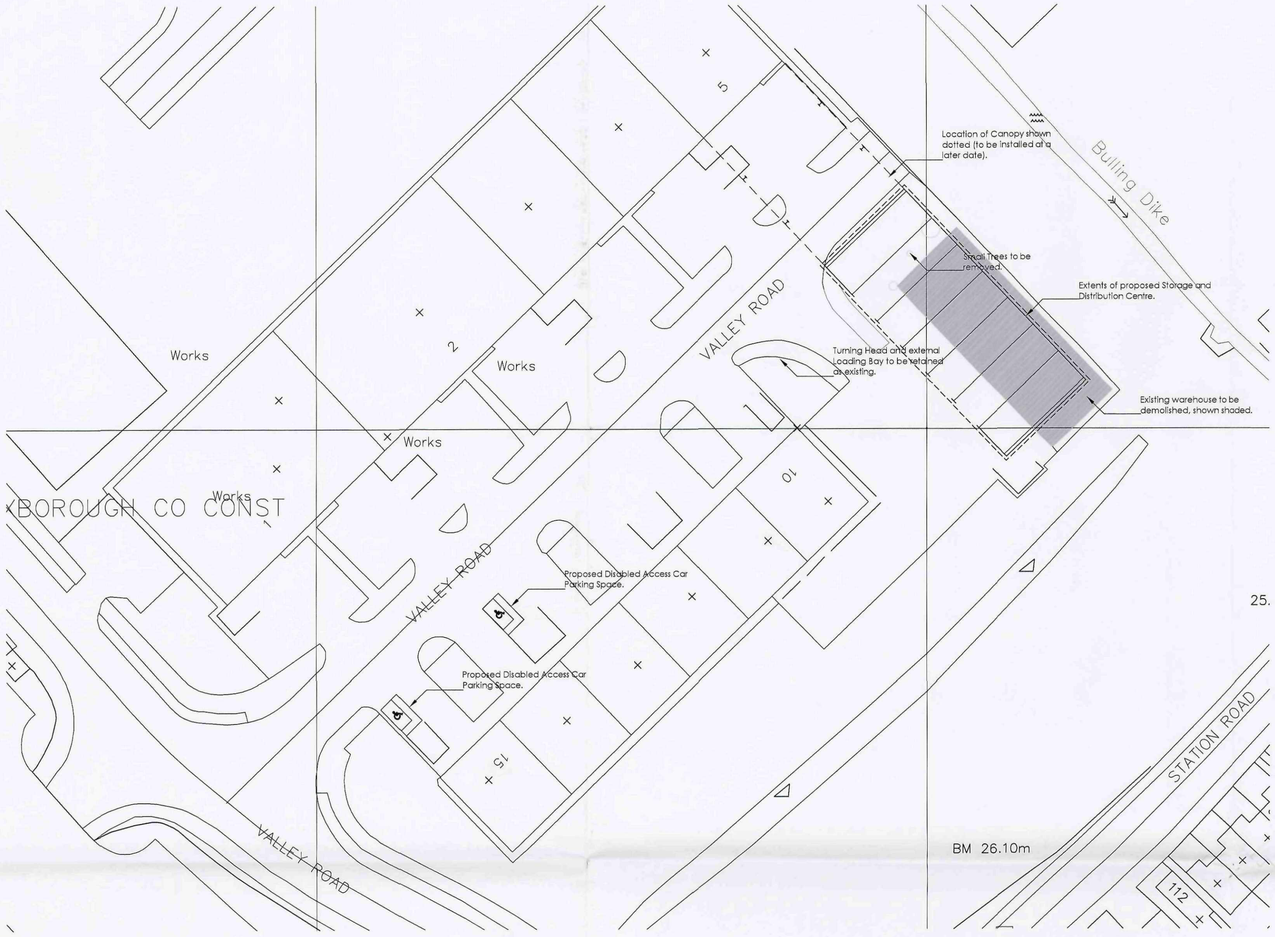



SITE PLAN AS PROPOSED 1:500

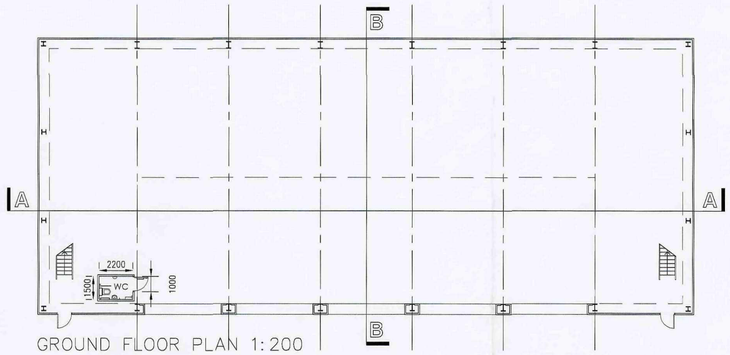


GROUND FLOOR PLAN 1:200

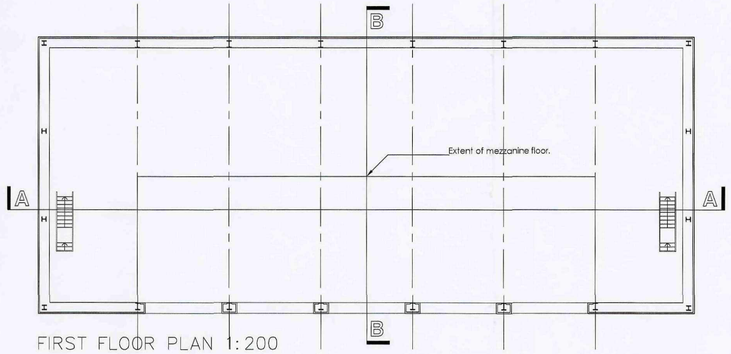

FIRST FLOOR PLAN 1:200

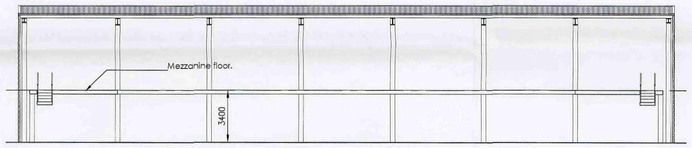


SECTION A–A 1:200

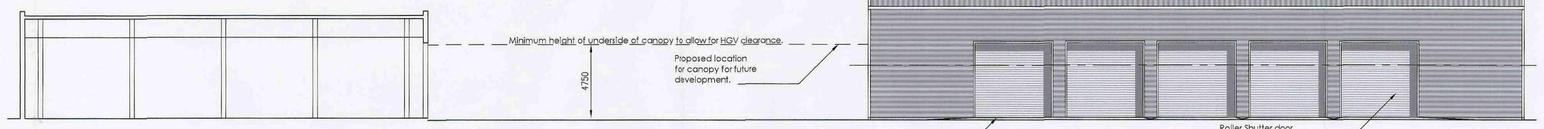


SECTION THROUGH NEIGHBOURING BUILDING 1:200


FRONT ELEVATION 1:200

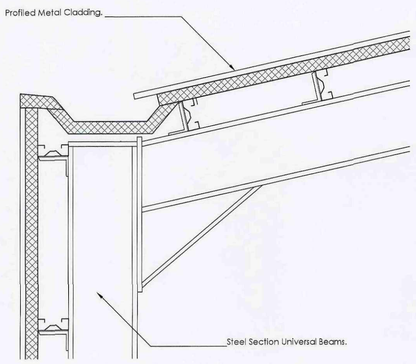


SECTION B–B 1:20

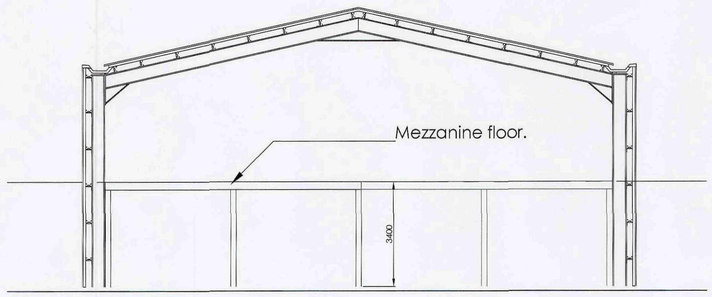

SECTION B–B 1:100

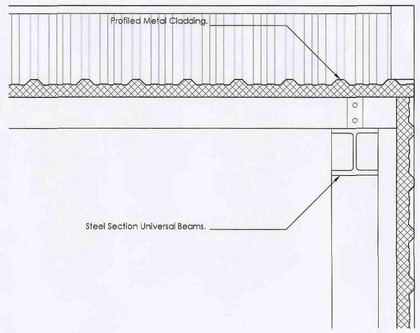

SECTION A–A 1:20

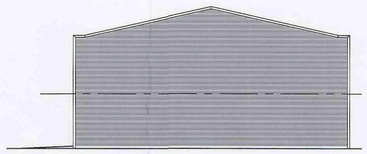

SIDE ELEVATION 1:200

Notes

Revisions

PLANNING

Birkett Cole Lowe
ARCHITECTS

BEEHIVE WORKS, MILTON STREET
SHEFFIELD S3 7WL
tel 0114 272 6741
fax 0114 276 2819
thepartners@birkettcolelowe.com


Client
WINDOWSTYLE

Project
NEW STORAGE AND DISTRIBUTION CENTRE

Drawing
AS PROPOSED

Scale VARIOUS By JMU/ AS Date 22/09/06

Number
3324(0-)02

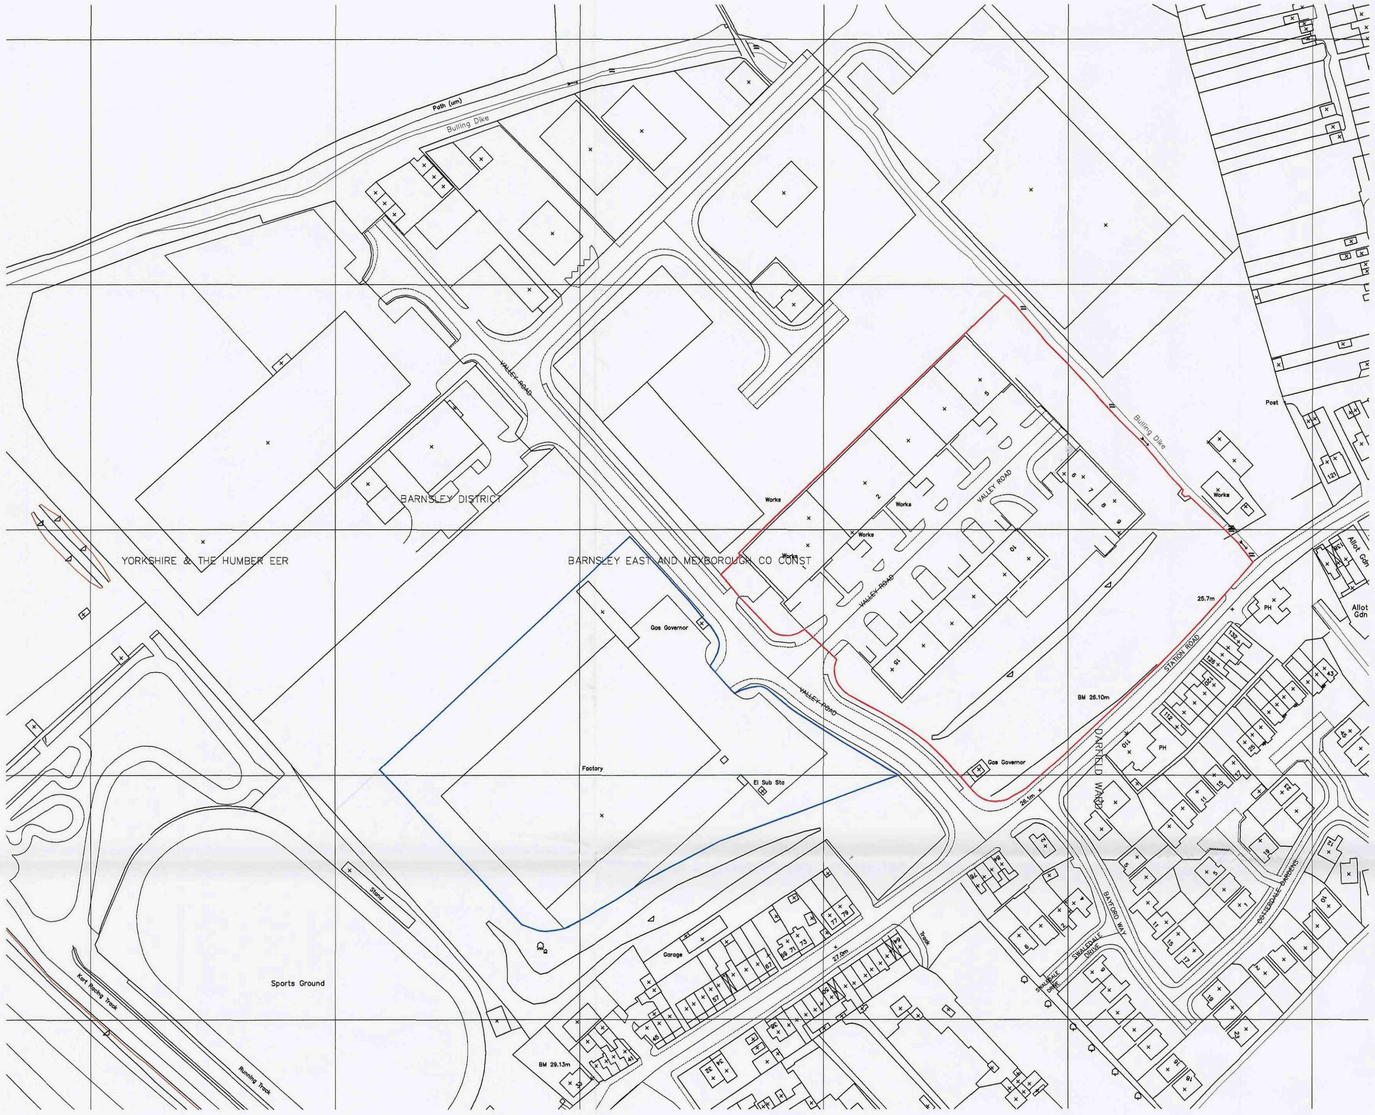

SITE PLAN: AS EXISTING 1:1250



BLOCK PLAN: AS EXISTING 1:500

Revisions

PLANNING

Birkett Cole Lowe
ARCHITECTS
BEEHIVE WORKS, MILTON STREET
SHEFFIELD S3 7WL
tel 0114 272 6741
fax 0114 276 2819
thepartners@birkettcolelowe.com


Client
WINDOWSTYLE

Project
NEW STORAGE AND DISTRIBUTION CENTRE

Drawing
AS EXISTING

Scale VARIES By JMU Date 15/08/06

Number
3324(0-)01

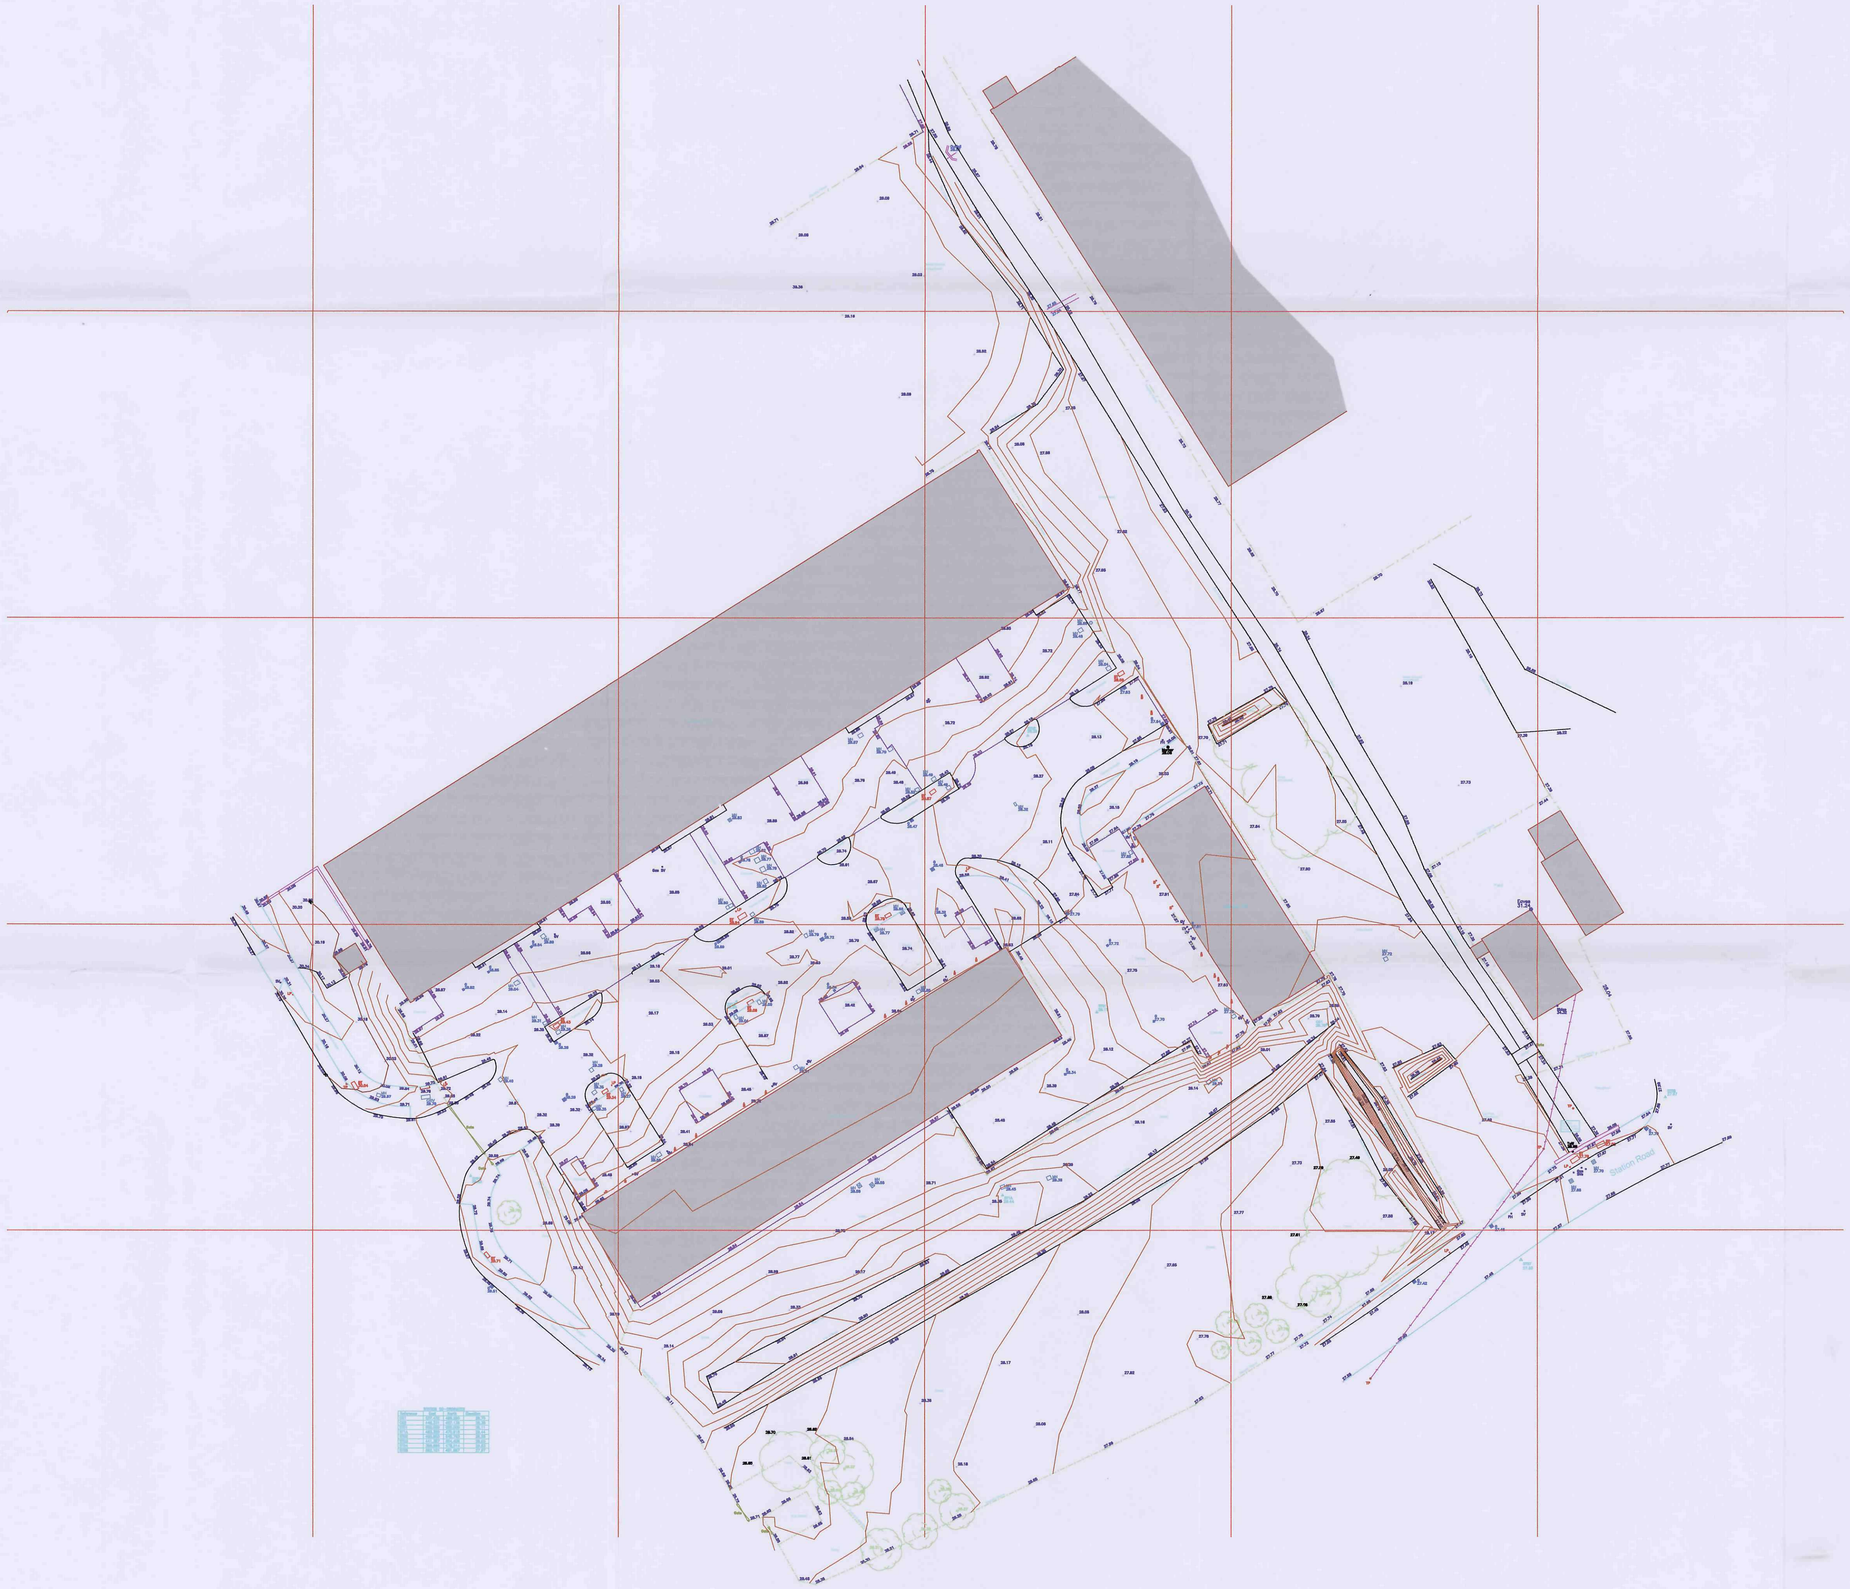

N

Indicative

Abbreviation & Symbol Key.

B	Bollard	RSC	Rolled Steel Column
BB	Belisha Beacon	RSJ	Rolled Steel Joist
BT	British Telecom Cover	RWP	Rain Water Pipe
BM	Bench Mark	SC	Stop Cock
CL	Cover Level	SP	Sign Post
DK	Drop Kerb	STP	Stand Pipe
EC	Electricity Cover	SV	Stop Valve
EP	Electricity Pole	SVP	Soil Vent Pipe
FH	Fire Hydrant	SWG	Storm Water Gully
FFP	Flagged Footpath	SW	Storm Water
G	Gully	TFP	Tarmac Footpath
GM	Gas Meter	TL	Traffic Light
GV	Gas Valve	TP	Telecotch Pole
IC	Inspection Cover	UTL	Unable To Lift
IL	Invert Level	VP	Vent Pipe
LB	Letter Box	WM	Water Meter
LP	Lamp Post	WP	Waste Pipe
MB	Multi Bole		
MH	Man Hole	Fences & Walls	
MP	Marker Post	Ret.	Retaining Wall
MS	Mile Stone	B/W	Barbed Wire
MT	Mercury Telecommunications	C/B	Close Boarded
NB	Notice Board	CI	Corrugated Iron
NFI	No Further Information	C/L	Chain Link
OSBM	Ordnance Survey BM	C/F	Chestnut Paling
P	Post	I/R	Iron Railing
PB	Post Bur	Let	Lattice
RE	Rodding Eye	P/C	Post & Chain
RL	RiscLine	P/R	Post & Rail
RS	Road Sign	P/W	Post & Wire
SS	Street Name Sign		

Control & Datum Information

Levels related to Ordnance Survey
BM located Station Road
Value 28.86m A.O.D.
Local grid to cover site @ 50m
Contours to cover site @ 0.2m

Revision	Description	By	Date

Surv.	Drawn	Date	Chkd	Date	Appr'd	Date
GH/KH	CG	09/10/06	GH	10/10/06		

This drawing is the property of H&H Surveys. Copyright is reserved by them and the drawing is issued on the condition that it is not copied either wholly or in part without consent in writing of H&H Surveys. Figured dimensions to take preference over those scaled. All dimensions to be checked on site before commencement of any work or shop drawings. This drawing is to be read in conjunction with the specification when existing and all other consultants drawings.

Client.

WindowStyle UK Ltd

Title. SITE PLAN

Site. Low Valley Industrial Estate
off Station Road
Wombwell
Barnsley

H&H SURVEYS LTD
Mount Osborne Business Centre
Oakwell View
Barnsley
Yorkshire S71 1HH
Tel: 01226 734099 Fax: 01226 734102
Email: hhsurv@btinternet.com

THIS IS A CAD DRAWING - DO NOT ALTER

Dwg No. BCL/308/SP

Sheet No.

SCALE 1/500 REV.