


Front Elevation

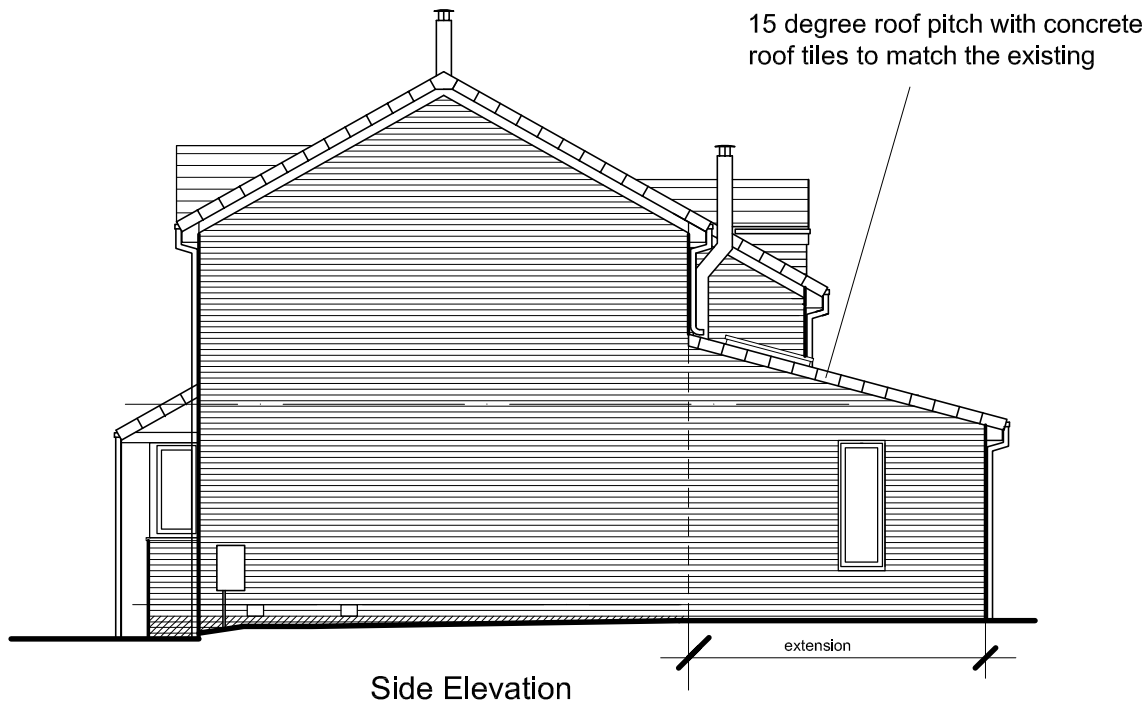


Side Elevation

eaves and verge details to match the existing. Brickwork toothed in to match the existing



Rear Elevation

2 pairs of velux roof windows
new timber or Upvc double glazed windows and doors. Rainwater goods to match the existing

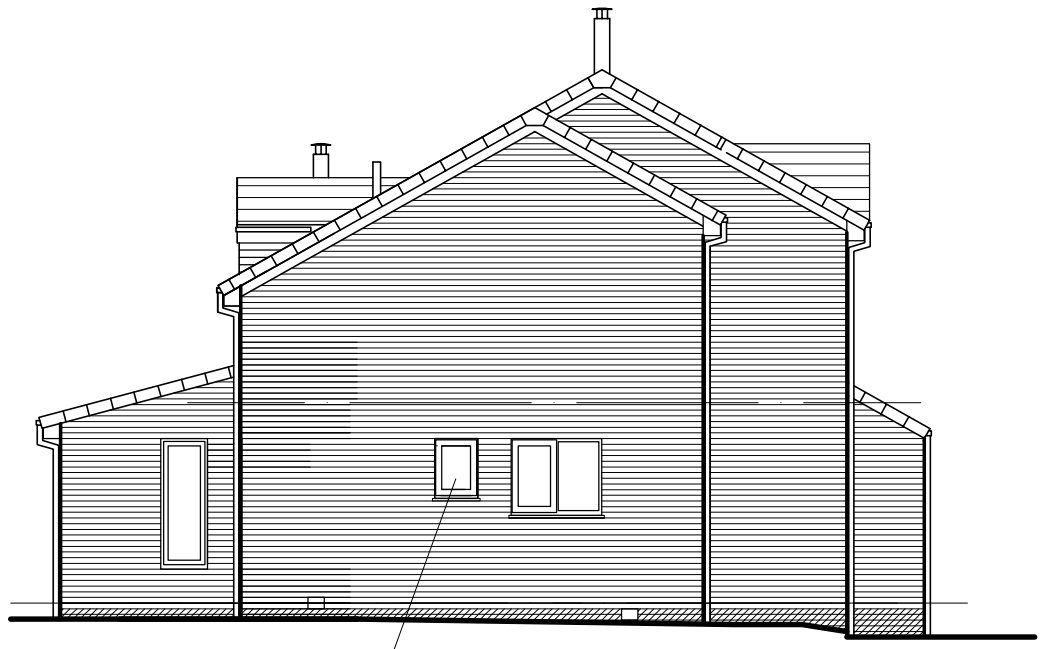

Side Elevation

new window to side elevation (obscured glass)

Rev date notes

drawing
Proposed elevations

project
12 Shackleton View
Penistone S36 6HT

job no 0812 | drawing no 202 | revision

Lomas Architecture
4 Quarry Lane Sheffield S11 9EB Tel 0114 296 0600

scale 1:100 @ A3 | drawn RPL | date Feb 09