


Homes by Strata House Types – G–Life Milan

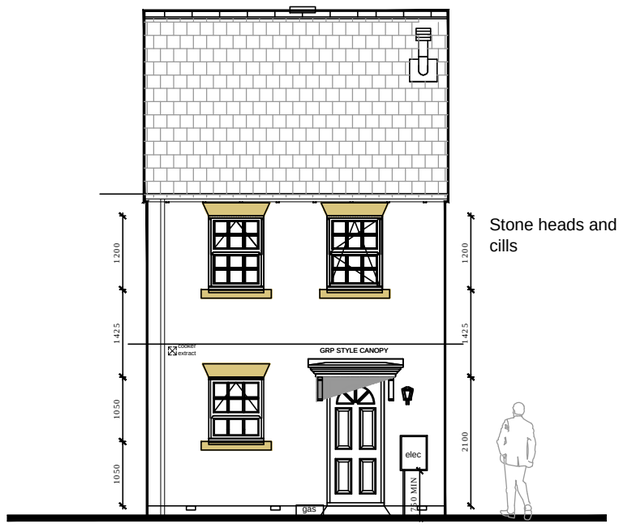


FRONT ELEVATION

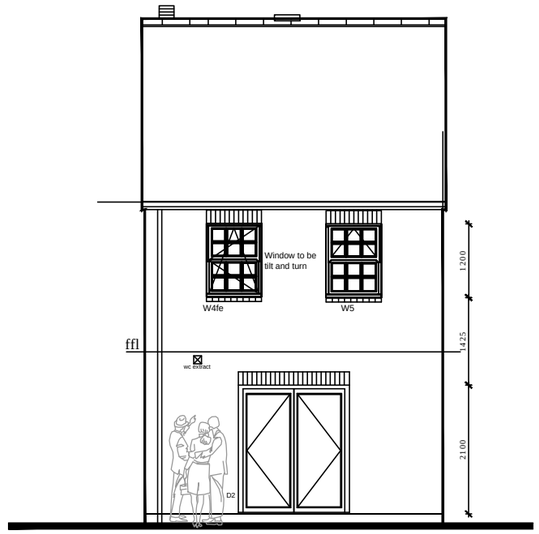


REAR ELEVATION

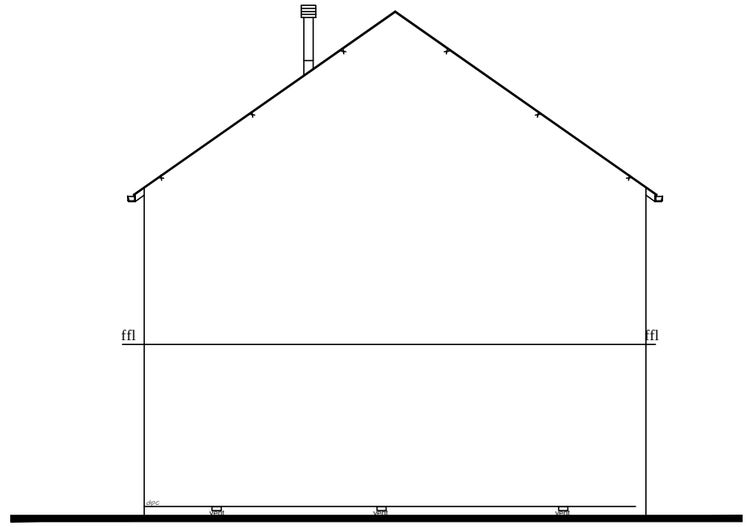

SIDE ELEVATION

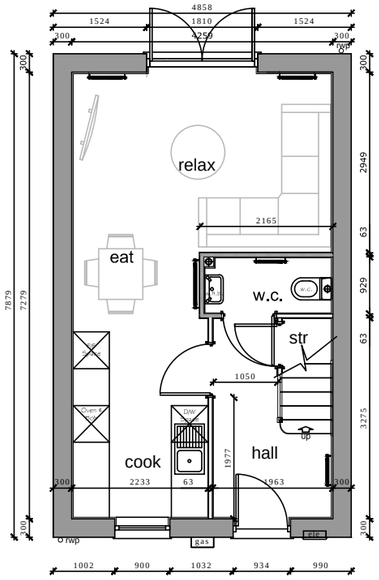

GROUND FLOOR

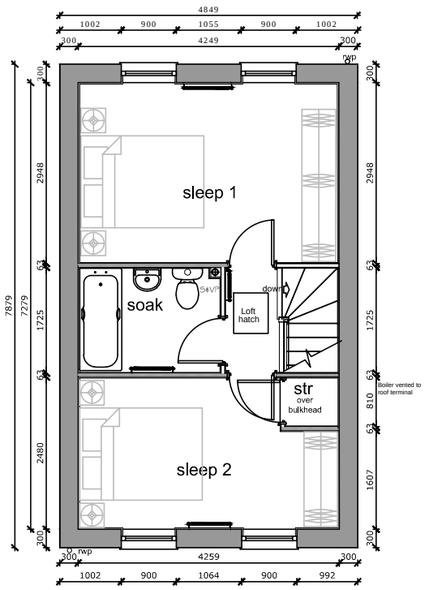

FIRST FLOOR PLAN

Rev A 09.12 Size increased following consultation with BMBC

homes by strata

strata homes limited quay point lakeside doncaster DN4 5PL
T 01302 308508 F 01302 308501 www.homesbystrata.co.uk

scale:1:100@A3 | drawn by: | app'd by: | date: 01/02/11

Project: HOUSE TYPES
GLIFE

Drawing: MILAN 62.18sq.m/669 sq.ft.
PLANNING DRAWING
BRICK ELEVATIONS

Drawing Number:	House Ref	Drawing
	GLIFE 22 - SYRD	09

Revision A