
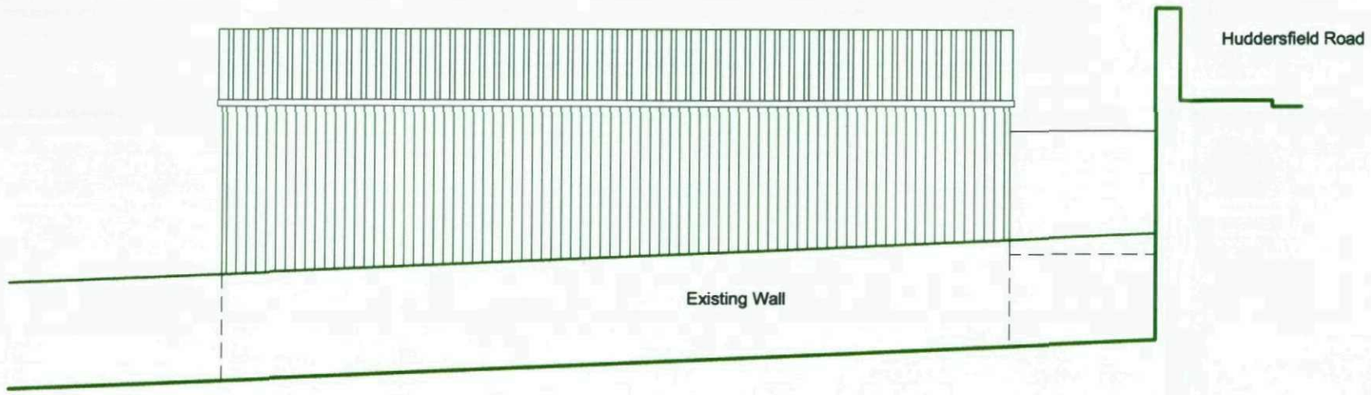


South East Elevation as Proposed 1:100

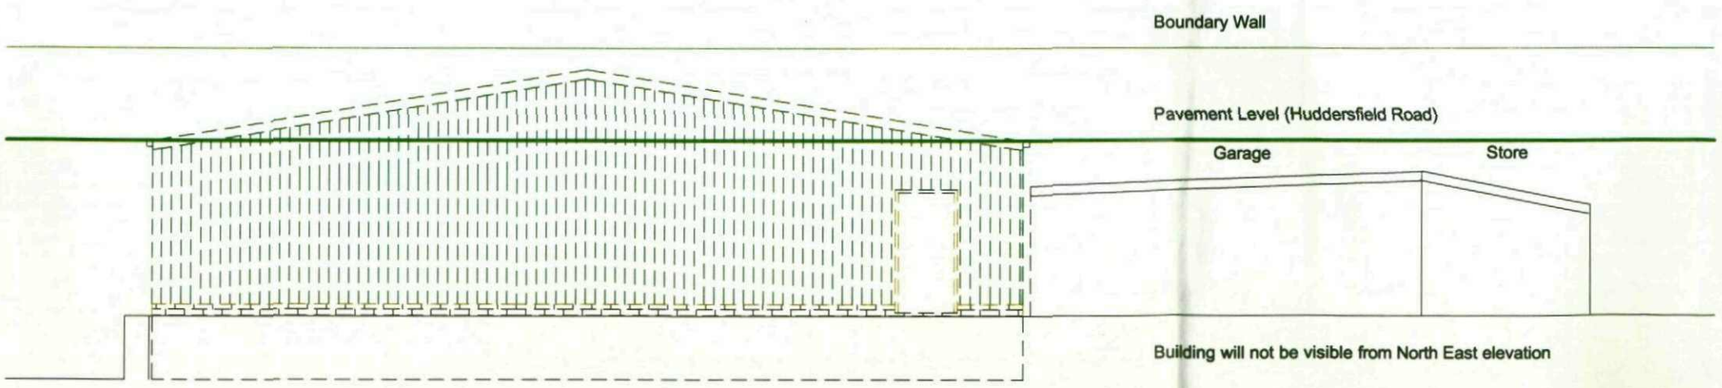

North East Elevation as Proposed 1:100

Client	Mr Steven Sweeting
Project	17 Huddersfield Road, Ingbirchworth S36 7GF
Drawing Title	Proposed Elevations
A3	1:100 Drg.No SS03a August 2008