

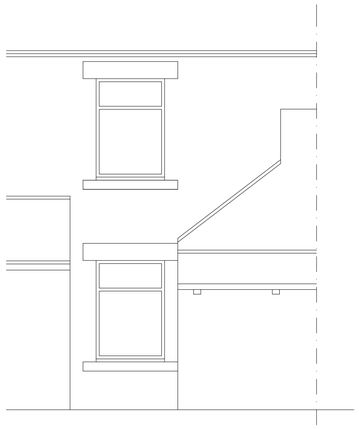



EXISTING REAR ELEVATION
SCALE 1:50

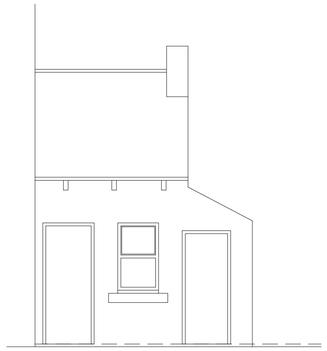


EXISTING SIDE ELEVATION
SCALE 1:50

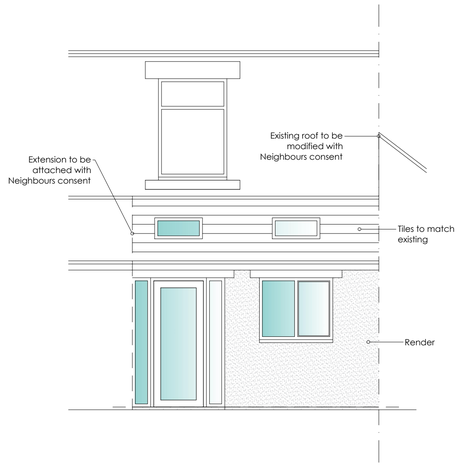


PROPOSED FRONT ELEVATION
SCALE 1:100

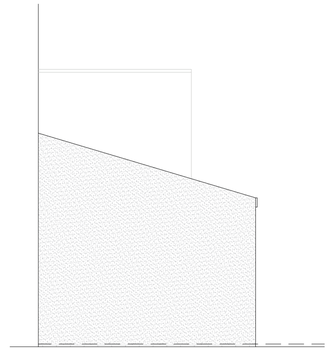


PROPOSED SIDE ELEVATION
SCALE 1:100

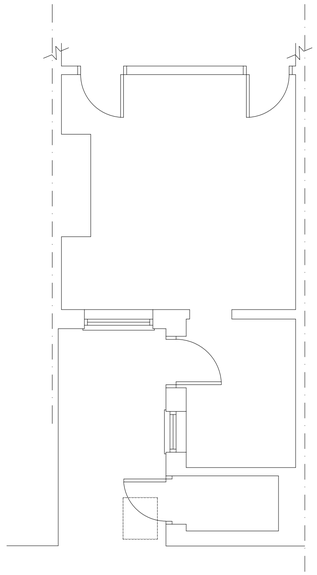

EXISTING GROUND FLOOR PLAN SCALE 1:50

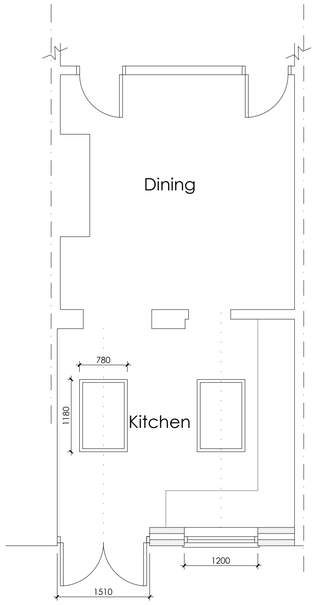

PROPOSED GROUND FLOOR PLAN SCALE 1:50

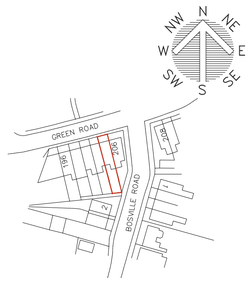

LOCATION PLAN
SCALE 1:1250



SITE PLAN
SCALE 1:500

White Agus PARTNERSHIP
8 MORSTON BUSINESS PARK,
WHALEY ROAD, BARUGH GREEN,
BARNSLEY.
S75 1HQ
Phone: 01226 208482
Fax: 01226 283030
Email: info@whiteaguspartnership.co.uk
Web: www.whiteaguspartnership.co.uk
ARCHITECTURAL SERVICES AND SURVEYORS

Project.	Client.
PROPOSED EXTENSION AT 204 GREEN ROAD PENISTONE, S36 6BG	MR & MRS SIMPSON
Drawing Title. PLANS & ELEVATIONS	Date. AUGUST 2018 / Scale. 1:50 @ A1 Ref. 18-087 / Dwg. No. 01 / Rev. A

Date	Suffix	Description	Date	Suffix	Description
09/11/2018	A	LOCATION PLAN ADDED			