

Proposed Residential Development at Cote Lane, Thurgoland

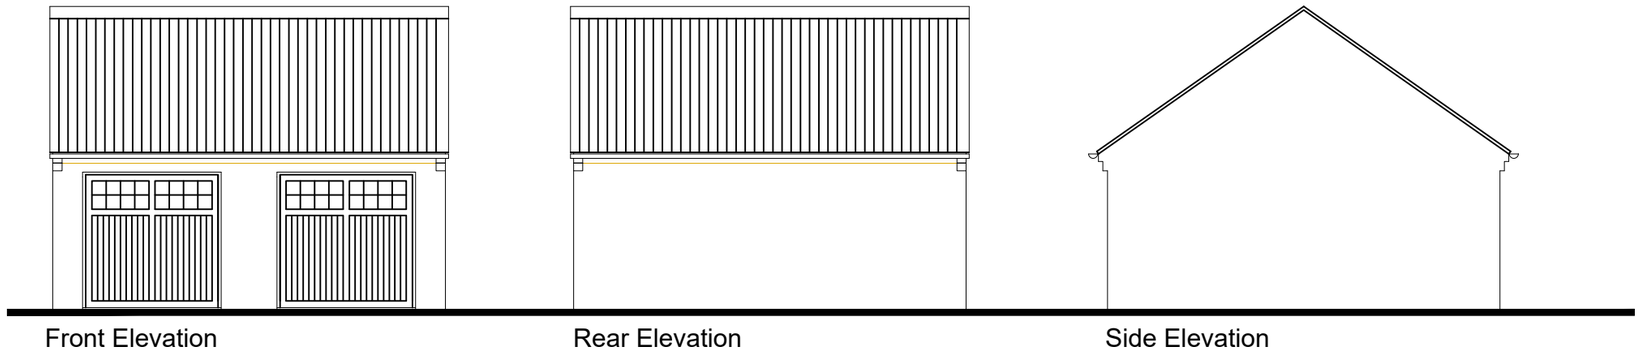

Front Elevation | Rear Elevation | Side Elevation

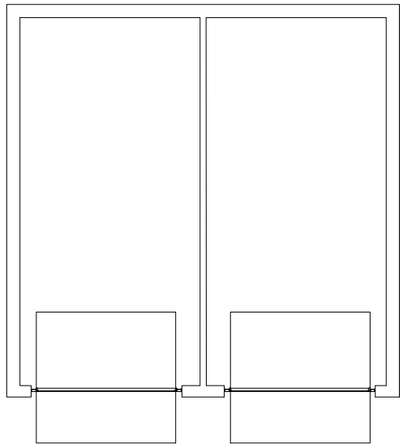

Twin Garage Plan

Double Garage

Rev	By	Note	Date

Berkeley DeVeer

Thorp Arch Grange Walton Road Thorp Arch Wetherby LS23 7BA
T: 01937 543 595 F: 01937 582 333 E: info@berkeleydeveer.co.uk

PROJECT Cote Lane, Thurgoland
TITLE Double Garage
DATE Feb 2019 SCALE 1:100@A3
DWG. NO. G.02 REVISION -
DRAWN CHECKED

DO NOT SCALE FROM DRAWINGS. ANY DISCREPANCIES TO BE NOTIFIED TO THE ARCHITECTS. COPYRIGHT RESERVED