
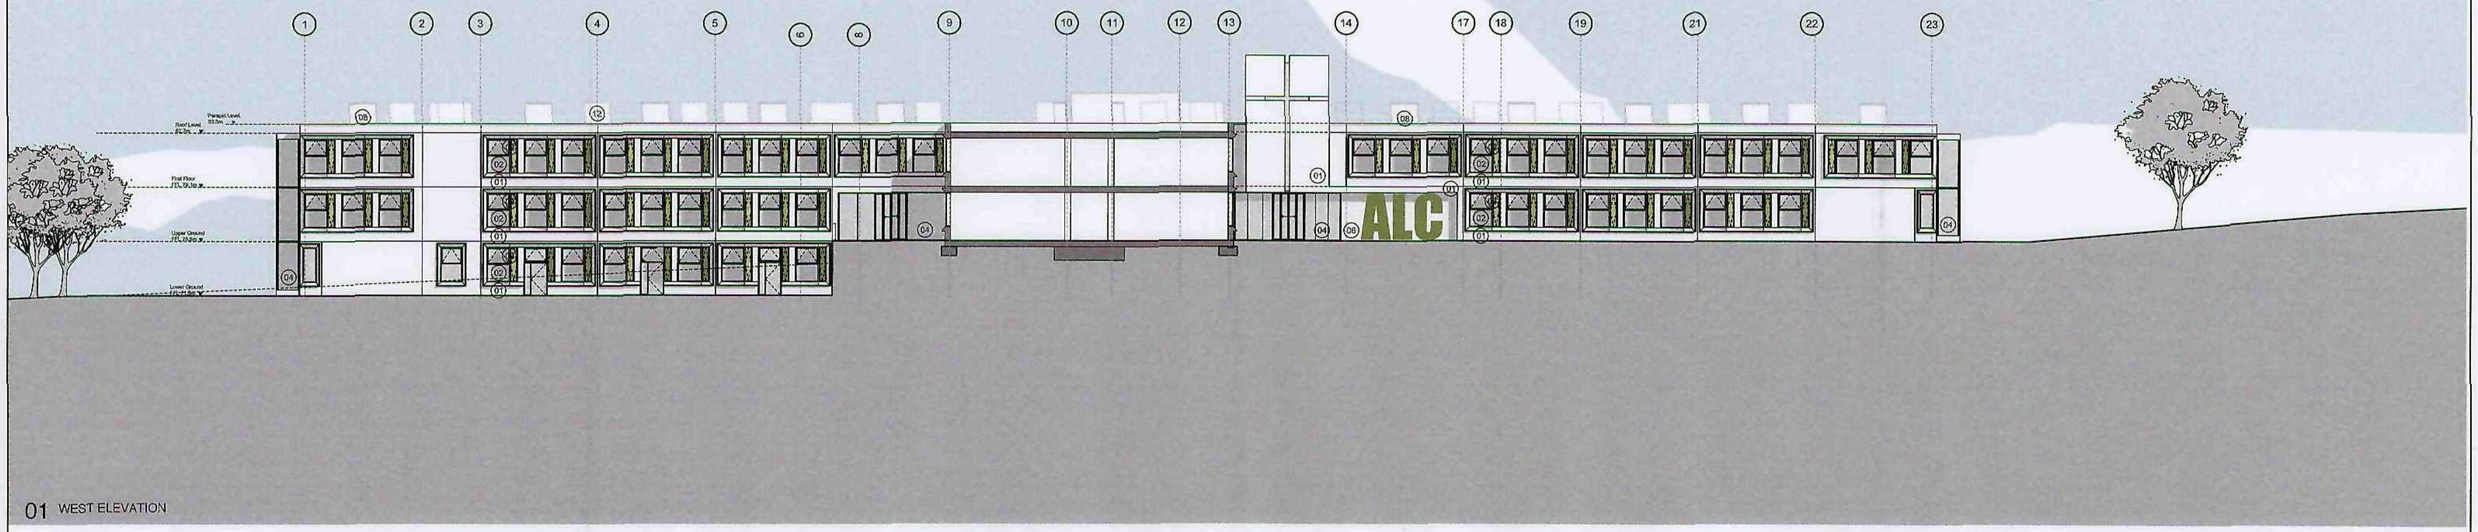


01 WEST ELEVATION

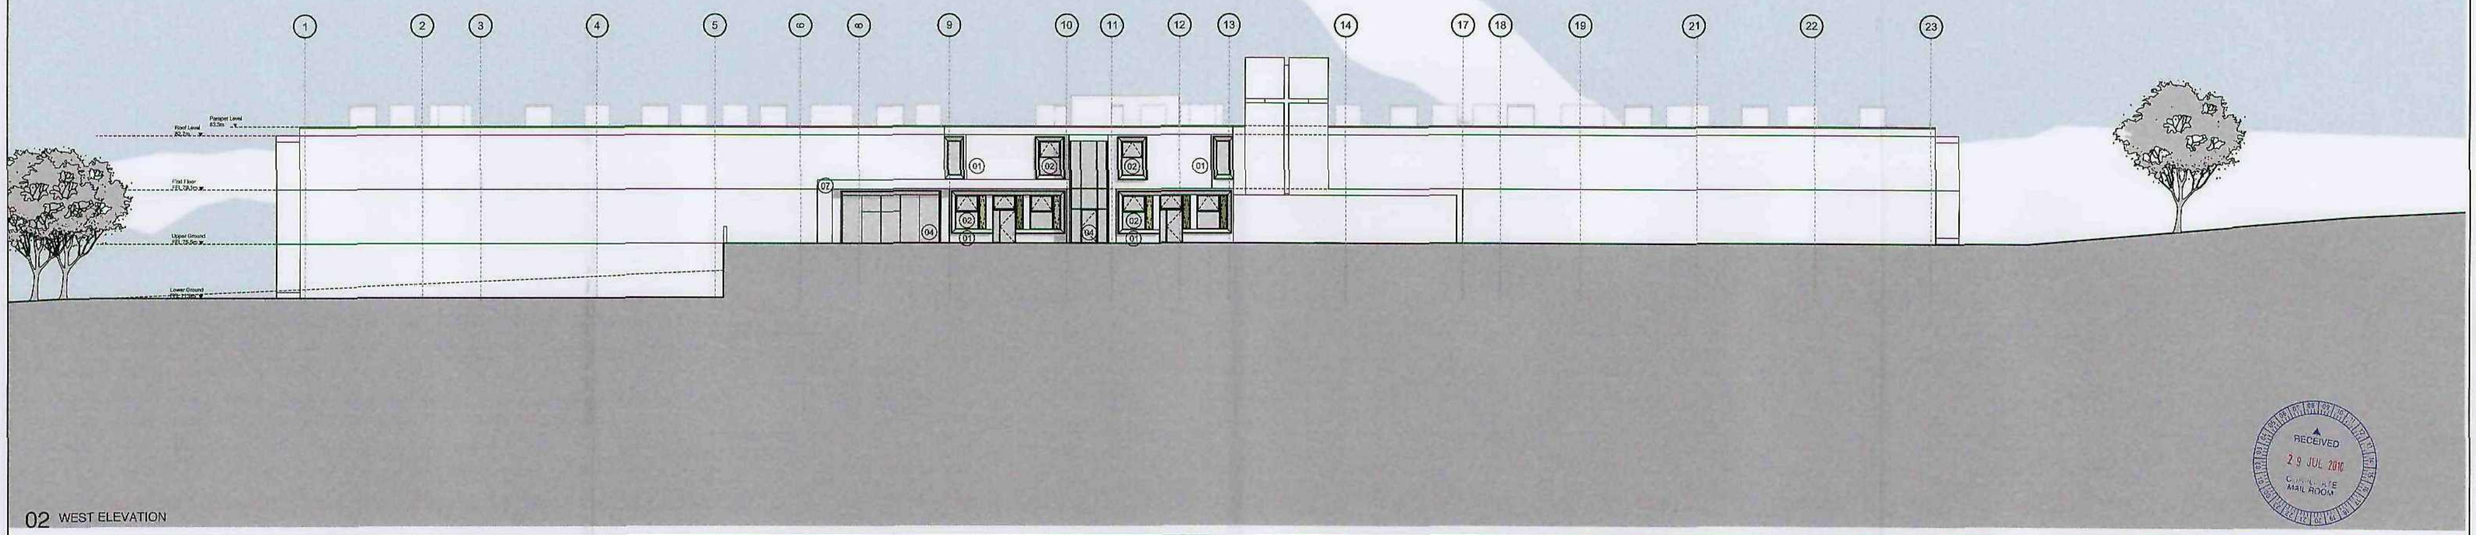

02 WEST ELEVATION

RECEIVED
29 JUL 2010
CURRENT MAIL ROOM

KEY

(01) Precast Concrete Cladding System with Feature Profile
(02) Kawneer Windows or similar with Solar Control Glass where required Dark Grey Frame PPC Coated
(03) Pressed Metal Solar Control Fins where required In varying shades of Green
(04) Kawneer Curtain Wall System or similar with Solar Control Glass where required Dark Grey Frame PPC Coated
(05) Translucent Cladding Polycarbonate or similar
(06) Glass backlit Lightbox with Graphics
(07) Panelised Cladding System / STO Render
(08) Aluminium Chimney for Natural Ventilaton
(09) Cement Fibre Panel Cladding
(10) Wire Mesh Enclosure
(11) BioMass Boiler Flue
(12) Metal Louvered Vent. Dark Grey PPC Coated

REV	DATE	STATUS / REVSION NOTES
P01	02/06/10	First Issue
P02	07/06/10	Stage 1 Issue
P03	09/06/10	Handrail removed from roof
P04	06/07/10	Solar shading fins removed from South elevation
P05	13/07/10	Planning Submission
P06	19/07/10	Roof plant added

NOTES


Barnsley Partnership For Learning

LAING O'ROURKE

NOTE

1. Do not scale from this drawing.
2. All dimensions to be checked on site.
3. Report all drawing errors, omissions and discrepancies to the architect.
4. This document may be issued in an uncontrolled CAD format to enable others to useit as background information to make alterations and / or additions. In that instance the file will be accompanied by a PDF version. It is for those making such alterations and additions to ensure that they make use of current background information. AHMM Ltd accepts no liability for any such alterations or additions to the background information or arising out of changes to background information which occur prior to alterations of additions being made.

LOCATION

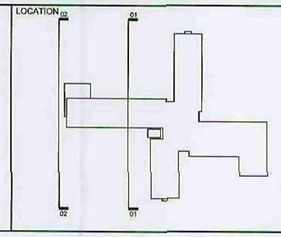


ALLFORD HALL MONAGHAN MORRIS
ARCHITECTS Ltd
2ND FLOOR, BLOCK C, 5-23 OLD STREET LONDON EC1V 9HL
TEL 020 7251 5261 FAX 020 7251 5123 WEB WWW.AHMM.CO.UK

job title: JOINT ALC - BARNSLEY


drawing title / location: WEST ELEVATION

drawn by	checked	scale	job	package
AG	AW	1:200@A1; 1:400@A3	09129	

project	school	originator	type	CI/SFB	block	level	no.	revision
BP4L_MIC_AHM_DR_05_BW_LL_004								P06

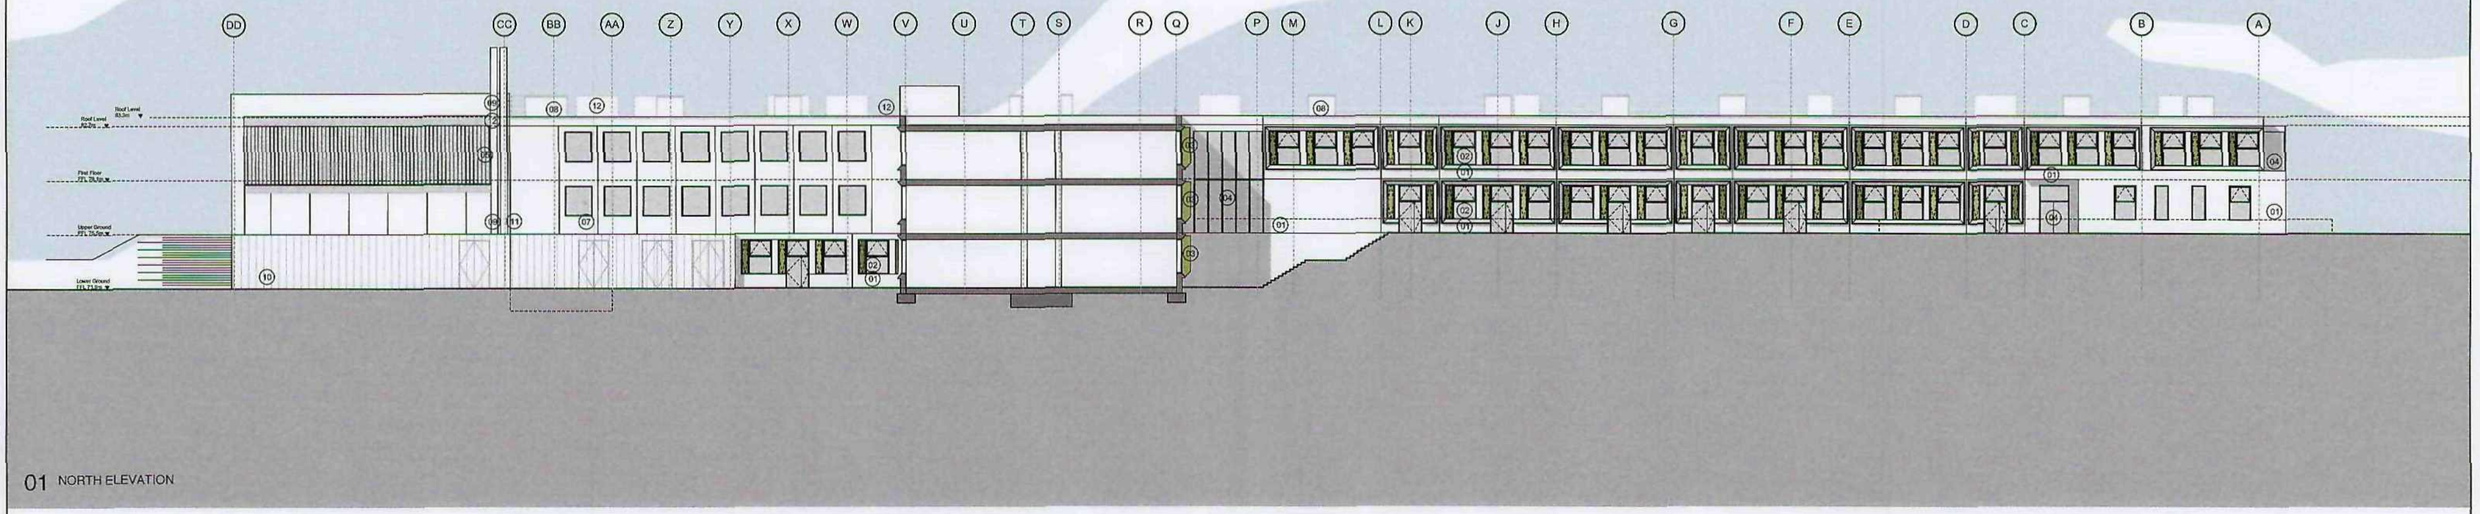

01 NORTH ELEVATION

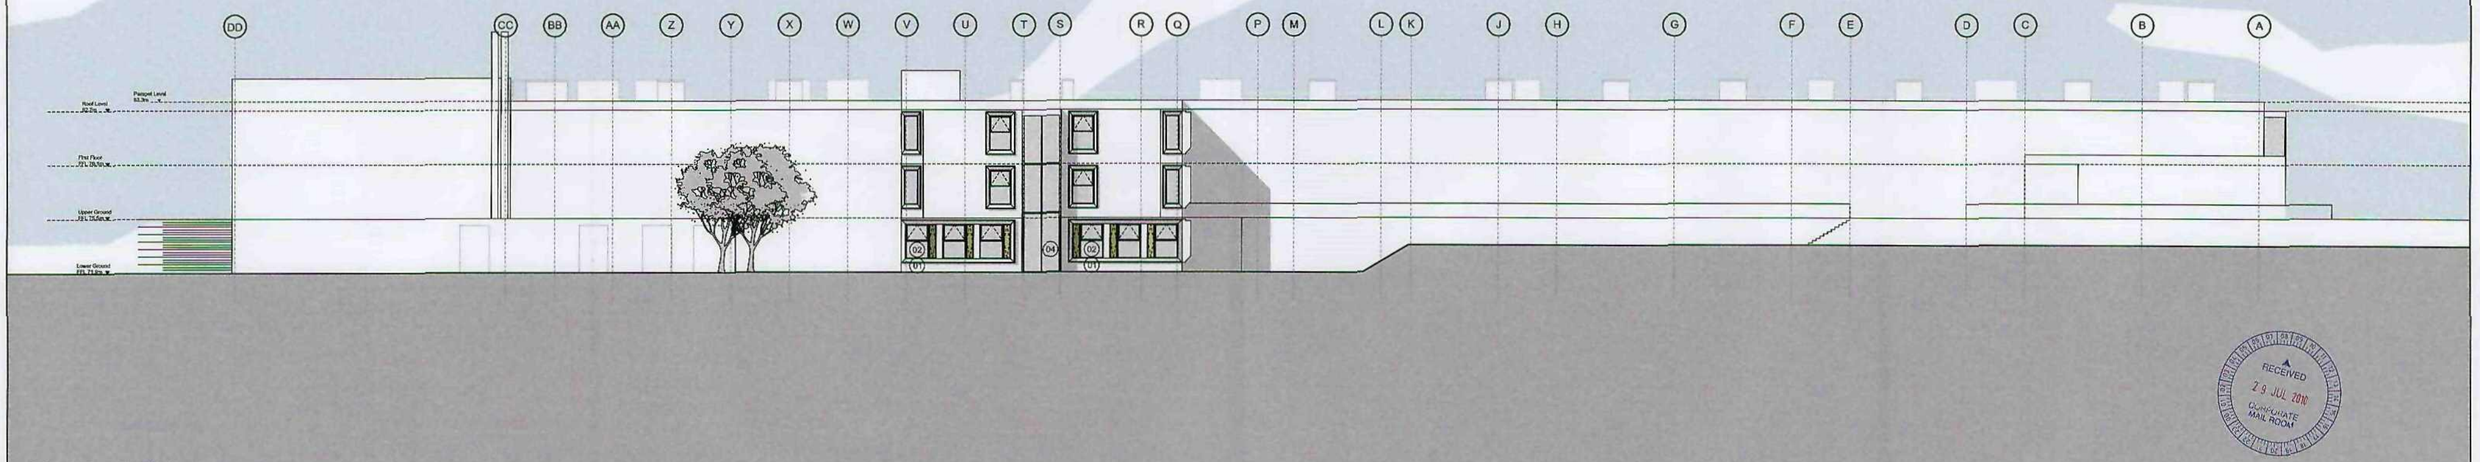

02 NORTH ELEVATION

KEY

01 Precast Concrete Cladding System with Feature Profile
02 Kawneer Windows or similar with Solar Control Glass where required Dark Grey Frame PPC Coated
03 Pressed Metal Solar Control Fins where required In varying shades of Green
04 Kawneer Curtain Wall System or similar with Solar Control Glass where required Dark Grey Frame PPC Coated
05 Translucent Cladding Polycarbonate or similar
06 Glass backlit Lightbox with Graphics
07 Panelised Cladding System / STO Render
08 Aluminium Chimney for Natural Ventilaton
09 Cement Fibre Panel Cladding
10 Wire Mesh Enclosure
11 BioMass Boiler Flue
12 Metal Louvered Vent. Dark Grey PPC Coated

REV	DATE	STATUS / REVISION NOTES
P01	02/06/10	First Issue
P02	07/06/10	Stage 1 issue
P03	09/06/10	Handrail removed from roof
P04	06/07/10	Solar shading fins removed from East Facade
P05	13/07/10	Planning Submission
P06	19/07/10	Roof plant added

NOTES


Barnsley Partnership For Learning

LAING O'ROURKE

NOTE

1. Do not scale from this drawing.
2. All dimensions to be checked on site.
3. Report all drawing errors, omissions and discrepancies to the architect.
4. This document may be issued in an uncontrolled CAD format to enable others to use it as background information to make alterations and / or additions. In that instance the file will be accompanied by a PDF version. It is for those making such alterations and additions to ensure that they make use of current background information. AHMM Ltd accepts no liability for any such alterations or additions to the background information or arising out of changes to background information which occur prior to alterations or additions being made.

LOCATION

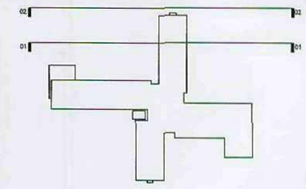

RECEIVED
29 JUL 2010
CORPORATE MAIL ROOM


ALLFORD HALL MONAGHAN MORRIS
ARCHITECTS Ltd
2ND FLOOR, BLOCK C, 5-23 OLD STREET LONDON EC1V 9HL
TEL 020 7251 5261 FAX 020 7251 5123 WEB WWW.AHMM.CO.UK

job title
JOINT ALC - BARNSLEY


drawing title / location
NORTH ELEVATION

drawn by	checked	scale	job	package
AG	AW	1:200@A1; 1:400@A3	09129	

project	school	originator	type	CI/SFB	block	level	no.	revision
BP4L_MIC_AHM_DR_05_BW_LL_003								P06

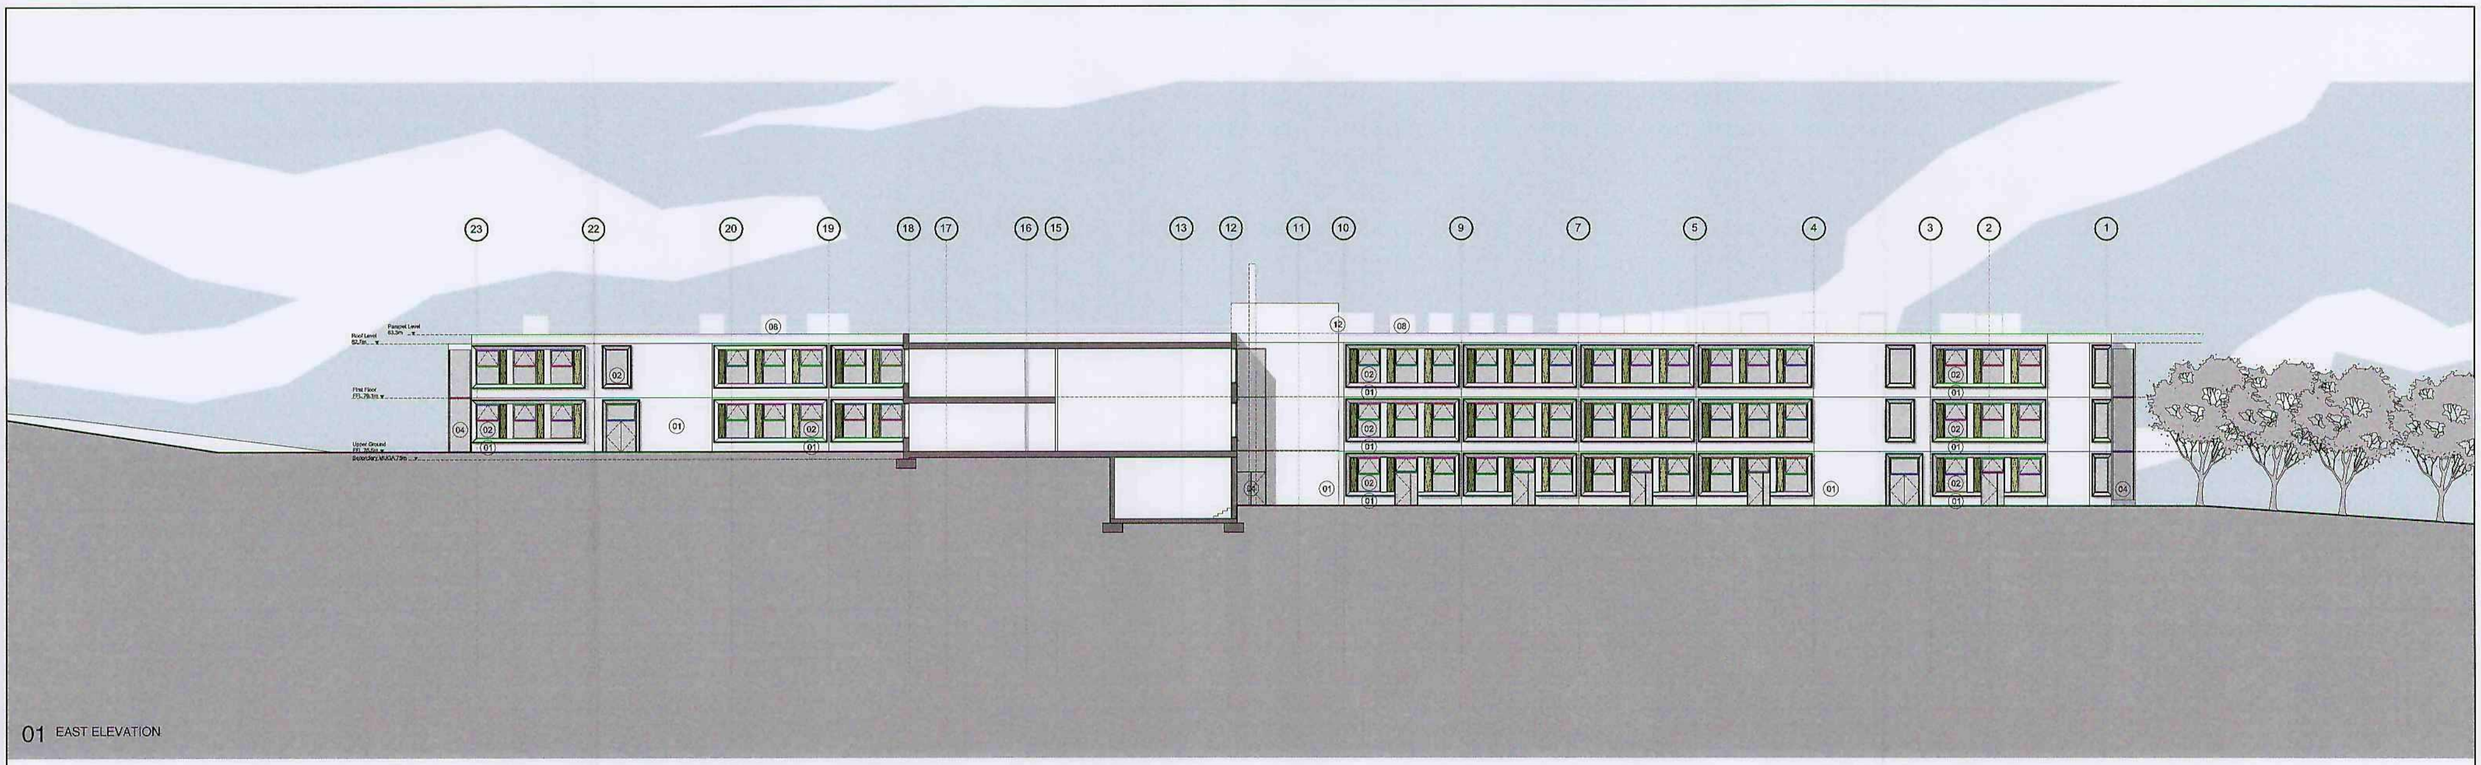

01 EAST ELEVATION

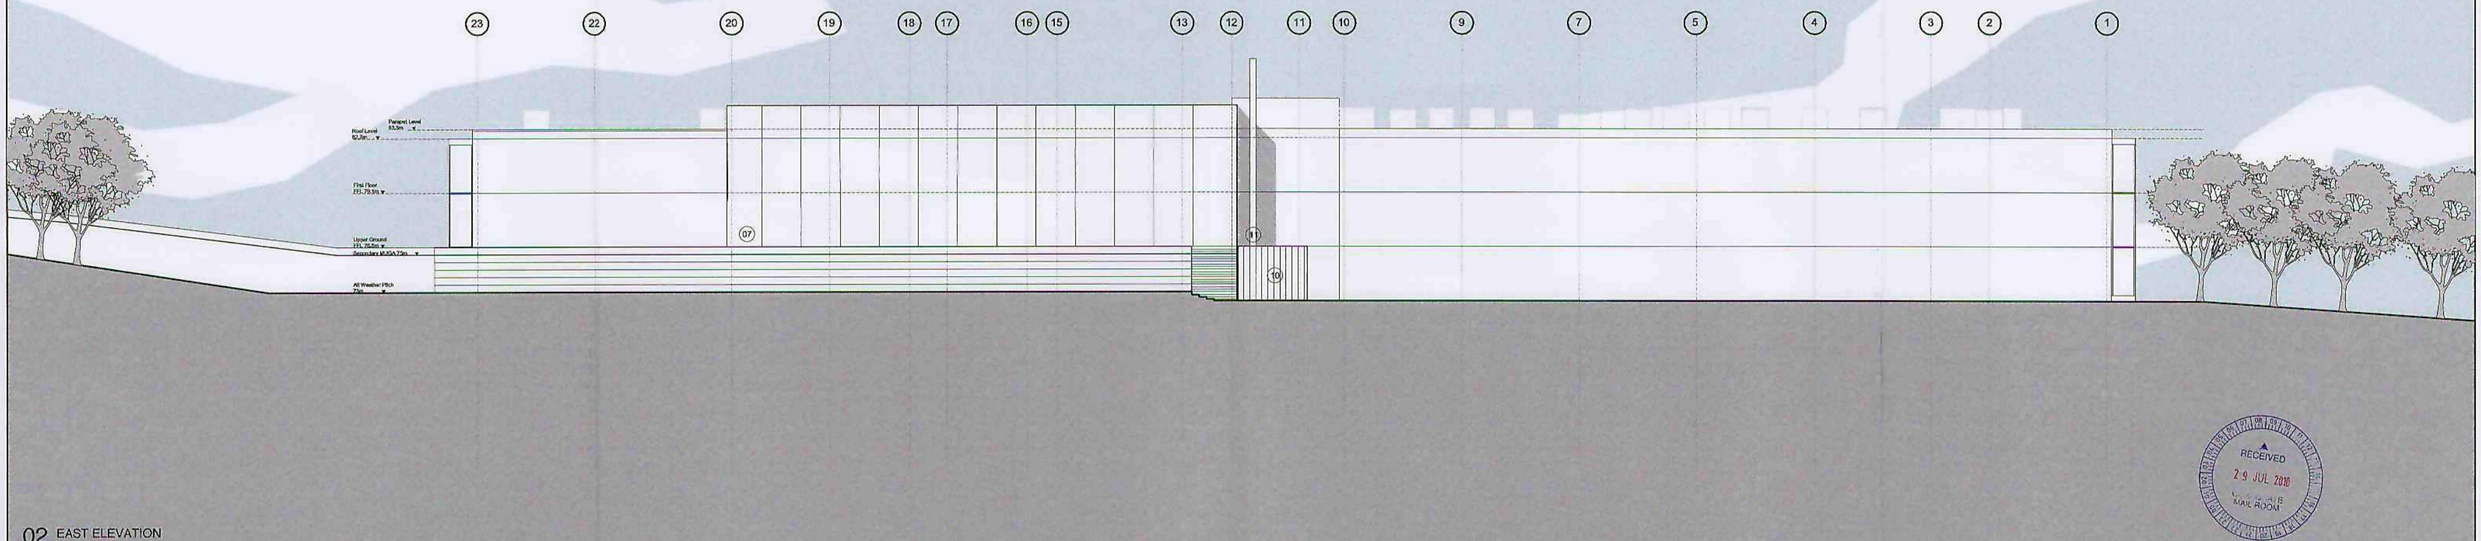

02 EAST ELEVATION

KEY

01 Precast Concrete Cladding System with Feature Profile
02 Kawneer Windows or similar with Solar Control Glass where required Dark Grey Frame PPC Coated
03 Pressed Metal Solar Control Fins where required In varying shades of Green
04 Kawneer Curtain Wall System or similar with Solar Control Glass where required Dark Grey Frame PPC Coated
05 Translucent Cladding Polycarbonate or similar
06 Glass backlit Lightbox with Graphics
07 Panelised Cladding System / STO Render
08 Aluminium Chimney for Natural Ventilaton
09 Cement Fibre Panel Cladding
10 Wire Mesh Enclosure
11 BioMass Boiler Flue
12 Metal Louvered Vent. Dark Grey PPC Coate

REV	DATE	STATUS / REVSION NOTES
P01	02/06/10	First Issue
P02	07/06/10	Stage 1 Issue
P03	09/06/10	Handrail removed from roof
P04	06/07/10	Solar shading fins removed from East elevation
P05	13/07/10	Planning Submission
P06	19/07/10	Roof plant added

NOTES


Barnsley Partnership For Learning

LAING O'ROURKE

NOTE

1. Do not scale from this drawing.
2. All dimensions to be checked on site.
3. Report all drawing errors, omissions and discrepancies to the architect.
4. This document may be issued in an uncontrolled CAD format to enable others to useit as background information to make alterations and / or additions. In that instance the file will be accompanied by a PDF version. It is for those making such alterations and additions to ensure that they make use of current background information. AHMM Ltd accepts no liability for any such alterations or additions to the background information or arising out of changes to background information which occur prior to alterations of additions being made.

LOCATION

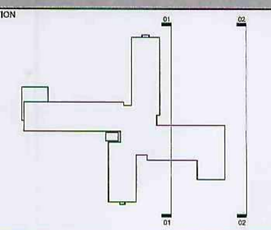

RECEIVED
29 JUL 2010
MAIL ROOM

ALLFORD HALL MONAGHAN MORRIS
ARCHITECTS Ltd
2ND FLOOR, BLOCK C, 5-23 OLD STREET LONDON EC1V 9HL
TEL 020 7251 5261 FAX 020 7251 5123 WEB WWW.AHMM.CO.UK

job title: JOINT ALC - BARNSLEY

drawing title / location: EAST ELEVATION

drawn by	checked	scale	job	package
MA	AW	1:200@A1; 1:400@A3	09129	

project	school	originator	type	C/SFB block	level	no.	revision
BP4L_MIC_AHM_DR_05_BW_LL_002							P06



KEY

1. Main ALC Building
2. Nursery
3. Primary Wing
4. Sports Hall
5. Site Entrance
6. Stepped Terraces
7. Vehicular Entrance
8. Visitor Parking
9. Staff Parking
10. Coach Drop-off
11. Plant/Delivery Access (grasscrete)
12. Primary MUGA
13. Primary Soft Play
14. Primary Hard Play
15. Primary Boardwalk
16. Secondary MUGA
17. Sports Deck
18. Amphitheatre
19. All Weather Pitch
20. Bin Store
21. Secure Gate to Car Park
22. External plant / FM compound
23. Junior Football
24. Rugby
25. Football Pitches
26. Field Sports inc. Cricket
27. Wind Turbine

REV	DATE	STATUS / NOTES
P01	07/06/10/	Stage 1 Issue
P02	09/06/10/	Notes and site boundary amended
P03	13/07/10/	Issued for Planning

NOTES

LANDSCAPE DESIGN SHOWN AS ARCHITECT'S INTENT

PLEASE REFER TO PLINCKE LANDSCAPE DRAWING FOR STAGE 1 PROPOSALS


Barnsley Partnership For Learning

LAING O'ROURKE

NOTE

1. Do not scale from this drawing.
2. All dimensions to be checked on site.
3. Report all drawing errors, omissions and discrepancies to the architect.
4. This document may be issued in an uncontrolled CAD format to enable others to use it as background information to make alterations and/or additions. In that instance the file will be accompanied by a PDF version. It is for those making such alterations and additions to ensure that they make use of current background information. AHMM Ltd accepts no liability for any such alterations or additions to the background information or arising out of changes to background information which occur prior to alterations of additions being made.

LOCATION

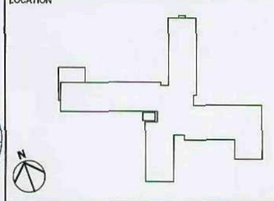

ALLFORD HALL MONAGHAN MORRIS

ARCHITECTS Ltd
2ND FLOOR, BLOCK C, 5-23 OLD STREET LONDON EC1V 9HL
TEL 020 7251 5261 FAX 020 7251 5123 WEB WWW.AHMM.CO.UK

job title
JOINT ALC - BARNSLEY

drawing title / location
SITE WIDE PLAN

drawn by	checked	scale	job	package
AG	AW	1:1000 @A1	09129	

project	school	originator	type	CI/SFB block	level	no.	revision
BP4L_MIC_AHM_DR_04_BW_LL_001							P03