
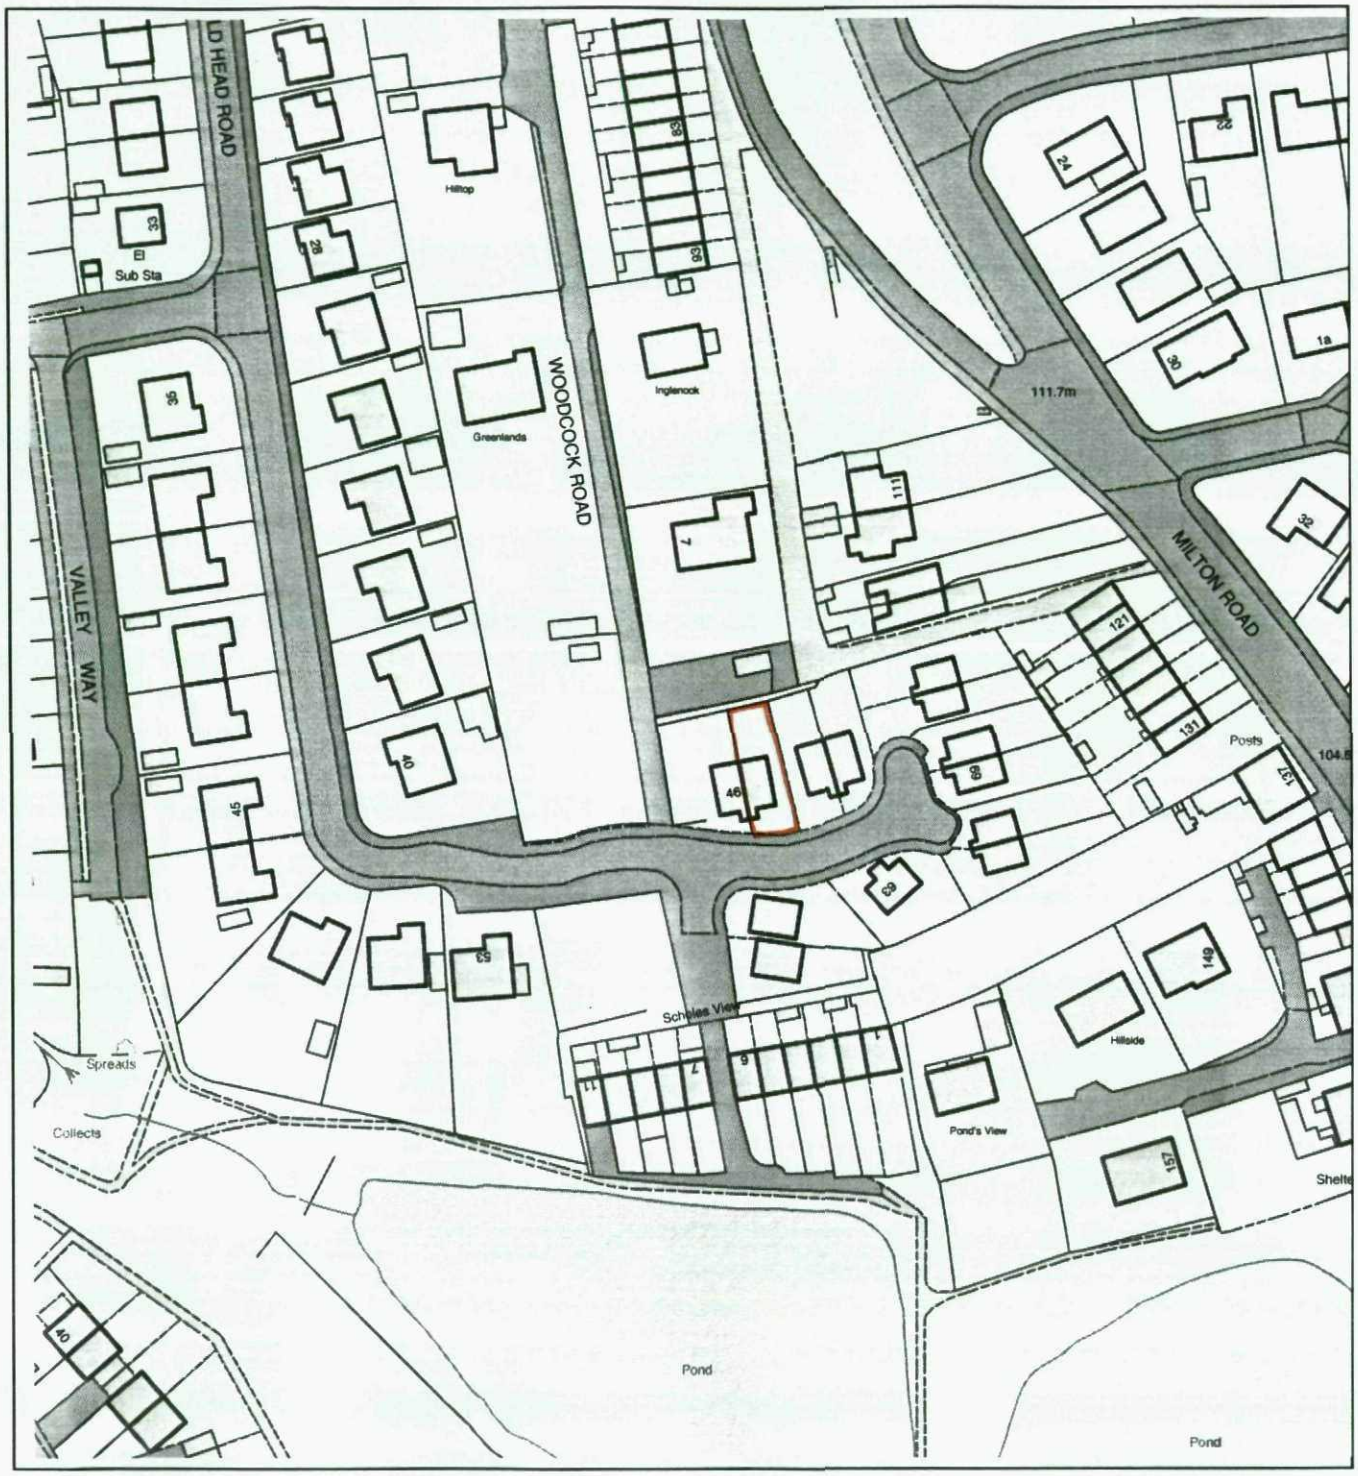


Site Plan

48 Field Head Road, Hoyland, Barnsley

Scale - 1 : 1250

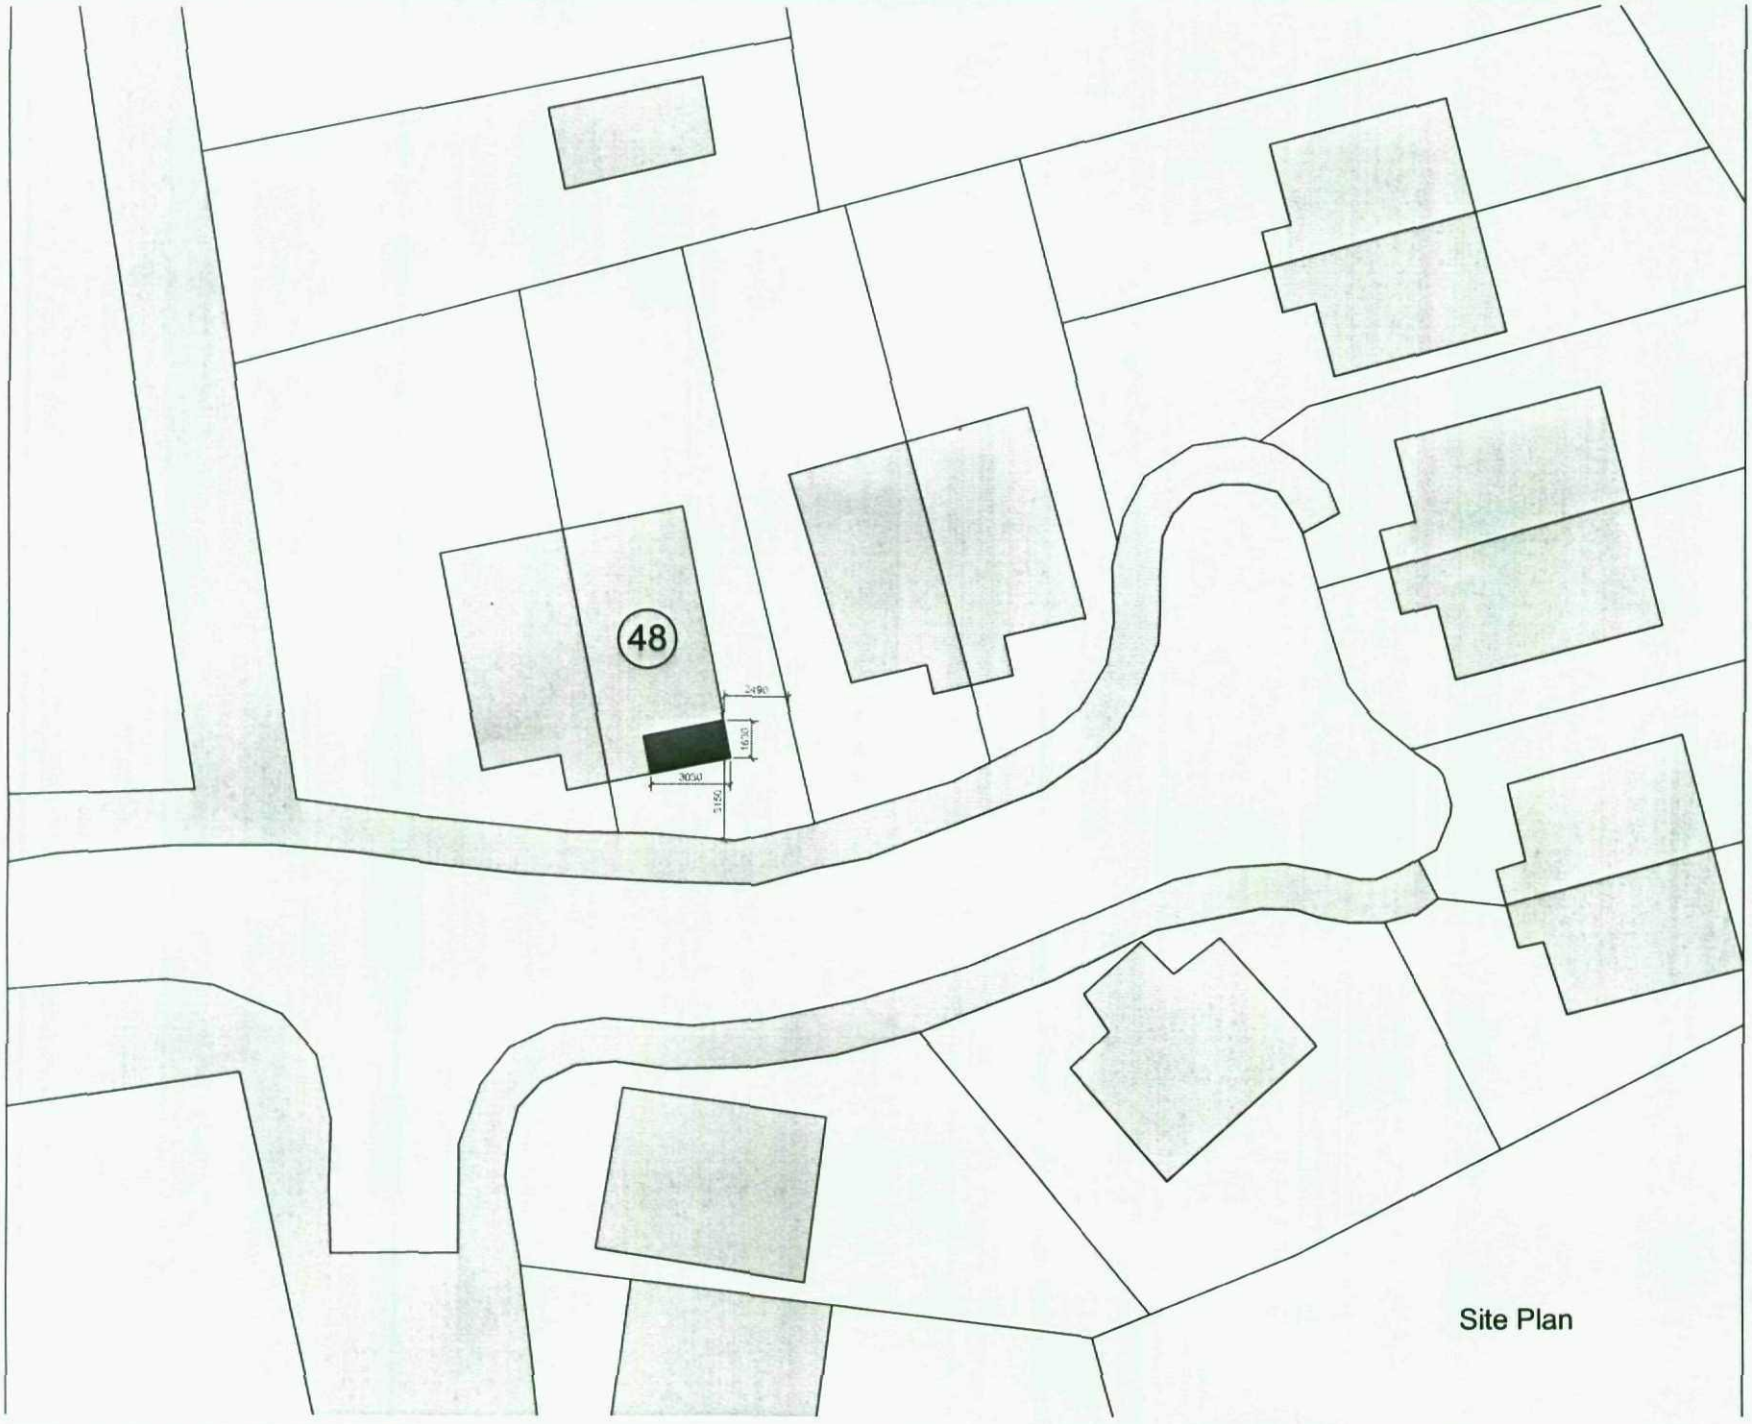

Site Plan

General Notes


No.	Revision/Issue	Date

Old Oaks property services


Project Name and Address

48 Field Head Road,
Hoyland,
Barnsley

Project	Sheet
Loft Conversion	1 of 6
Date: Oct '12	
Scale: 1:200	

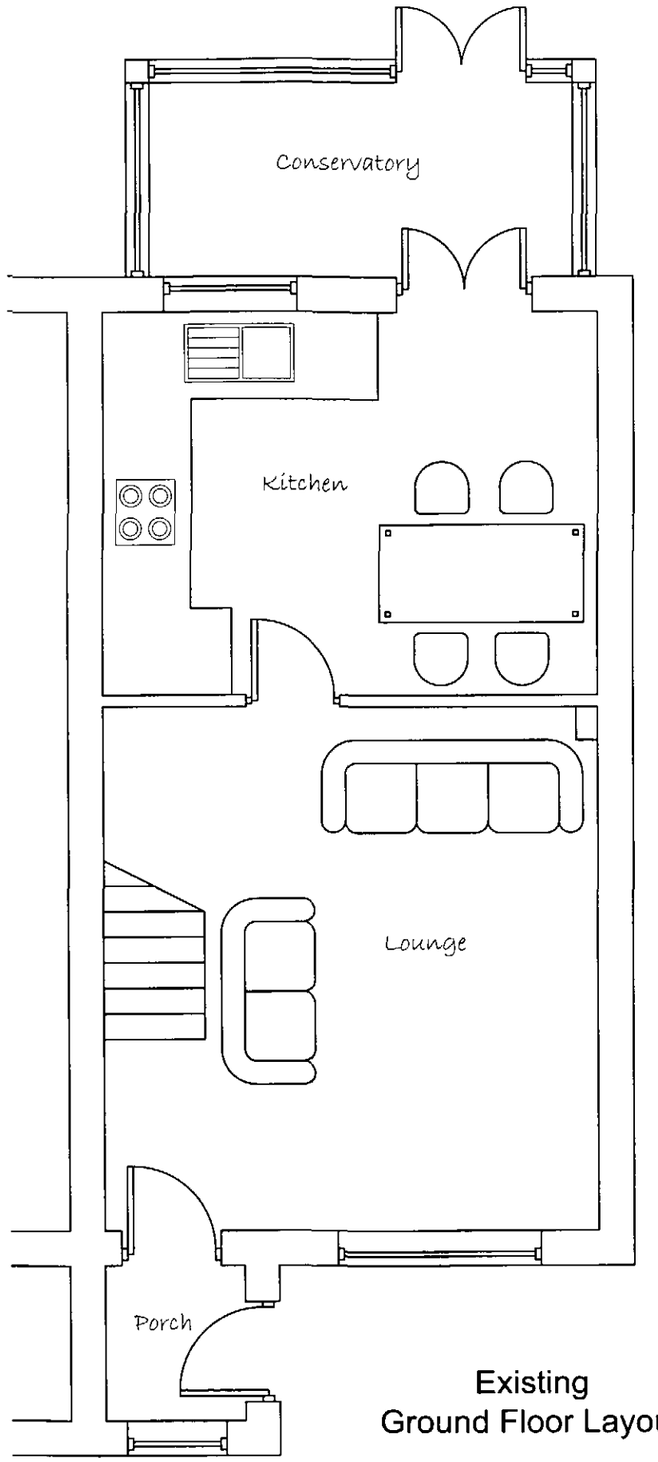

Existing
Ground Floor Layout

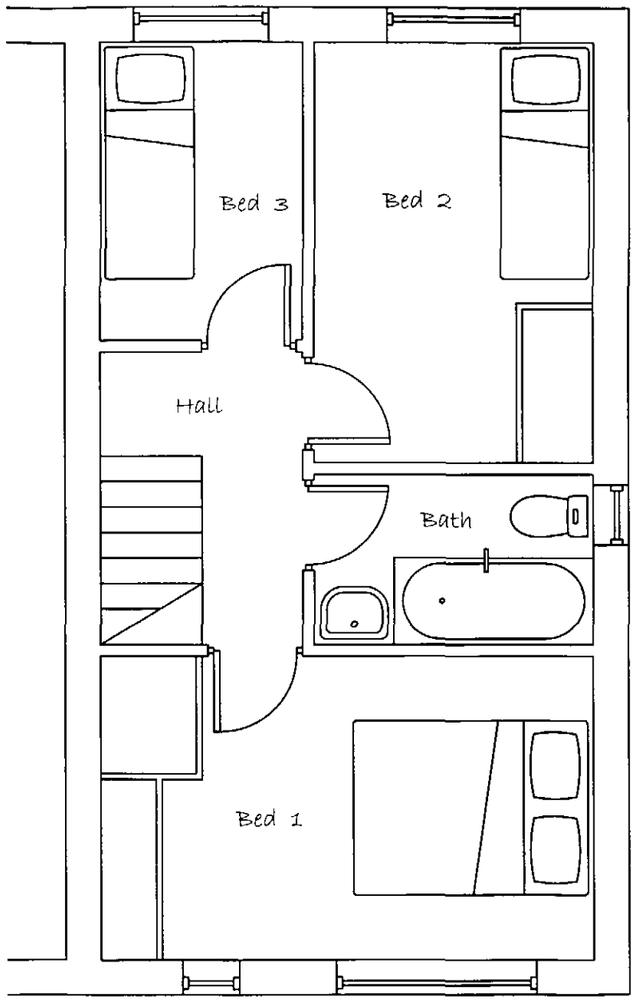

Existing
First Floor Layout

General Notes

No.	Revision/Issue	Date

Old Oaks
property services

Project Name and Address
48 Field Head Road,
Hoyland,
Barnsley


Project	Sheet
Loft Conversion	2 of 6
Date: Oct '12	
Scale: 1 : 50	




Existing
Front Elevation



Existing
Rear Elevation

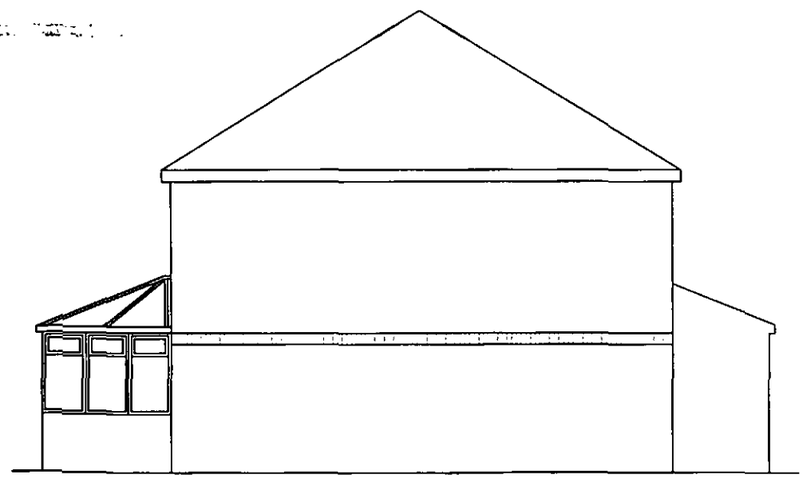

Existing
Side Elevation

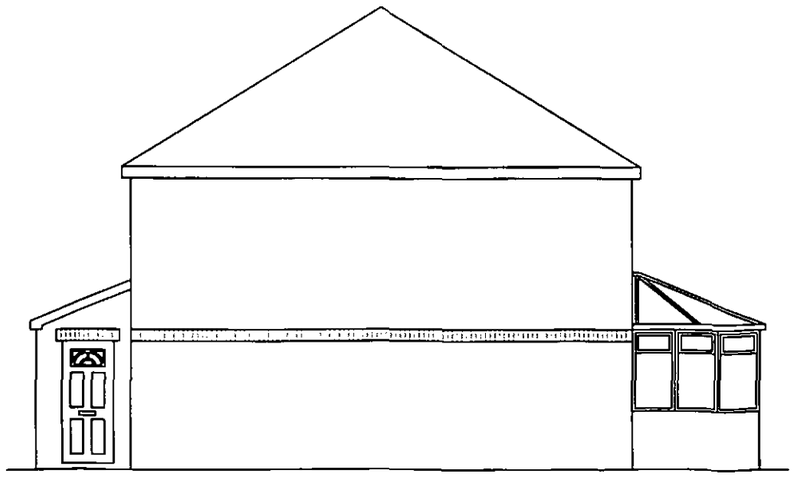

Existing
Side Elevation


General Notes

No.	Revision/Issue	Date


Old Oaks
property services

Project Name and Address
48 Field Head Road,
Hoyland,
Barnsley

Project: Loft Conversion	Sheet: 3 of 6
Date: Oct '12	
Scale: 1:100	

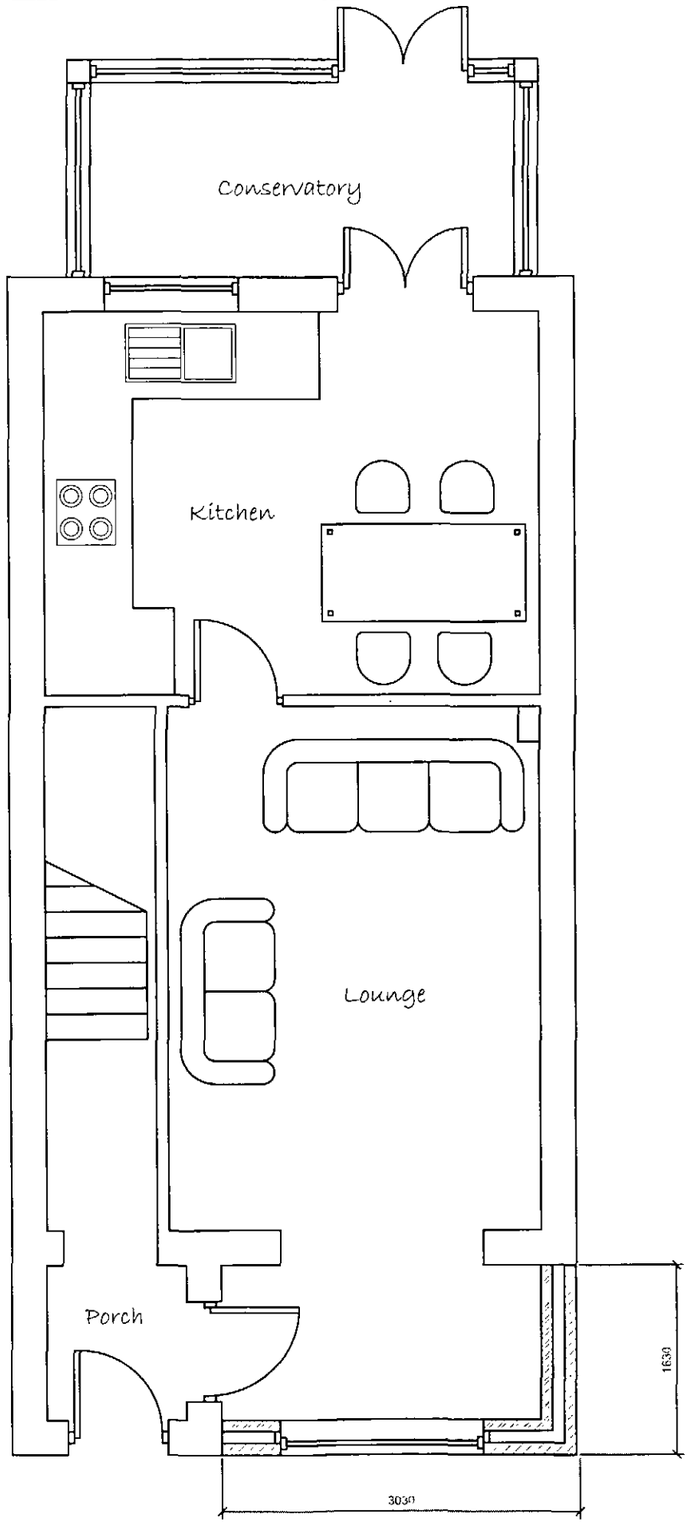

Proposed
Ground Floor Layout

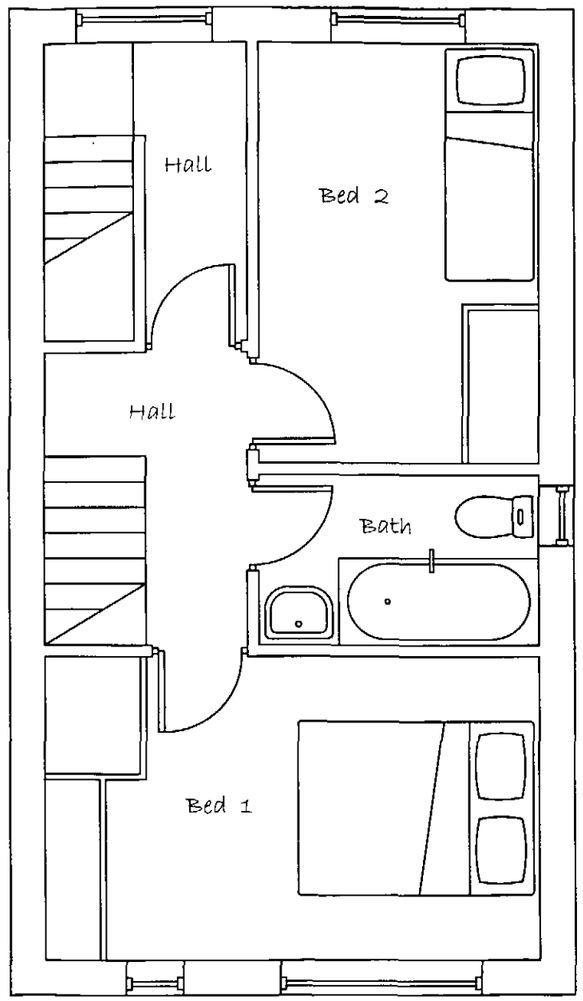

Proposed
First Floor Layout

General Notes

No.	Revision/Issue	Date

Old Oaks
property services

Project Name and Address
48 Field Head Road,
Hoyland,
Barnsley


Project: Loft Conversion	Sheet: 4 of 6
Date: Oct '12	
Scale: 1:50	




Proposed
Front Elevation



Proposed
Rear Elevation

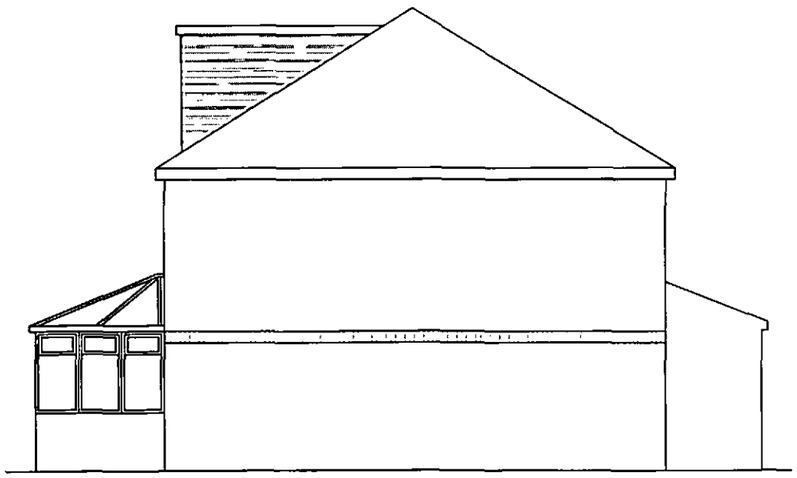

Proposed
Side Elevation

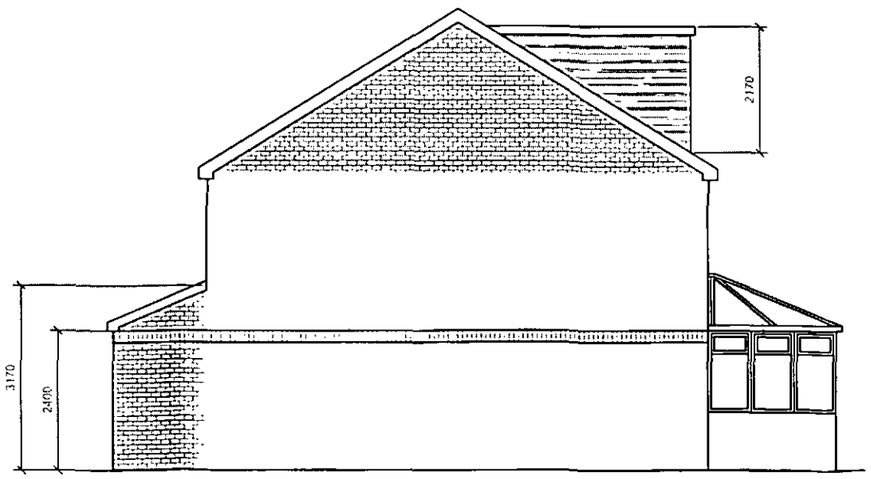

Proposed
Side Elevation


General Notes

No.	Revision/Issue	Date


Old Oaks
property services

Project Name and Address
48 Field Head Road,
Hoyland,
Barnsley


Project: Loft Conversion	Sheet: 5 of 6
Date: Oct '12	
Scale: 1:50	

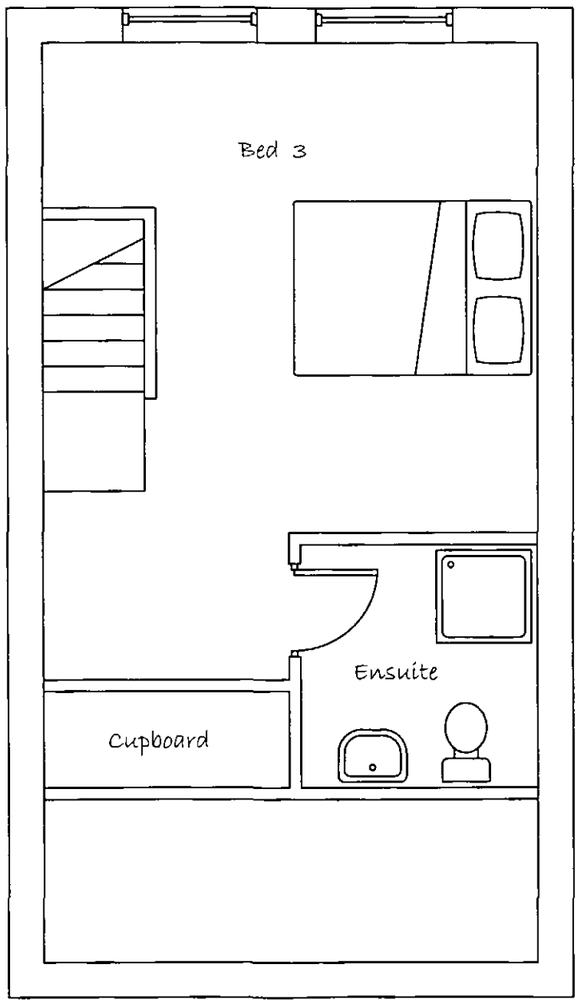

Proposed
Second Floor Layout

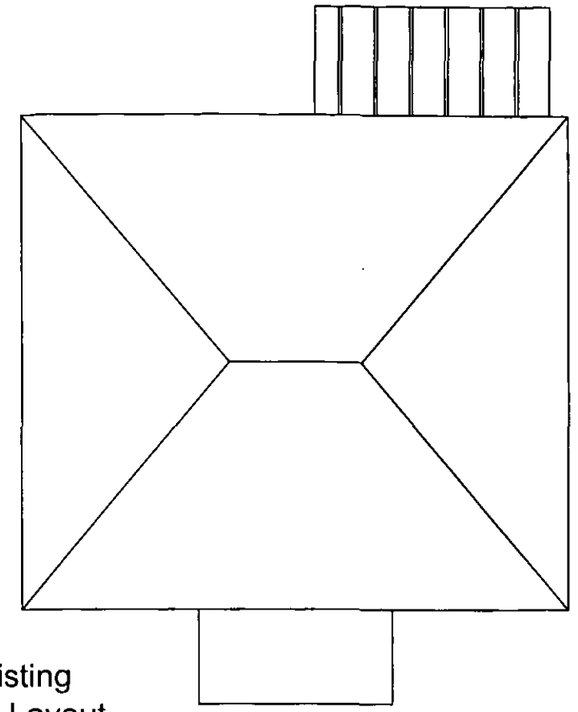

Existing
Roof Layout

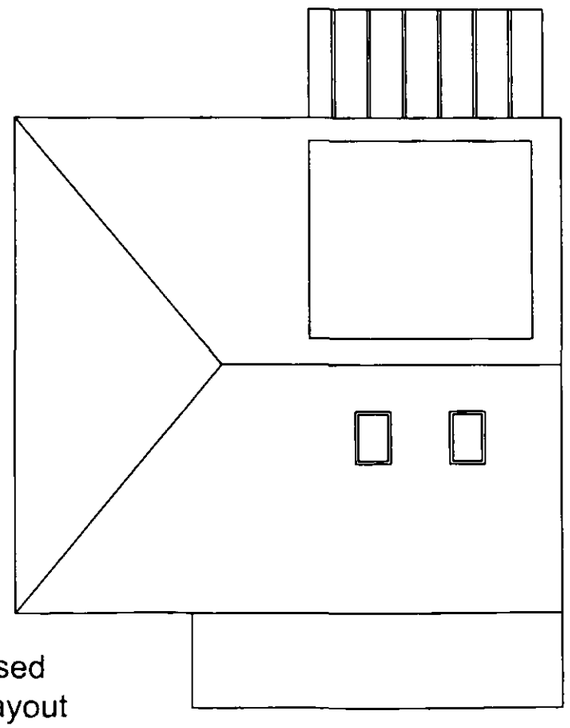

Proposed
Roof Layout

General Notes

No.	Revision/Issue	Date

Old Oaks
property services

Project Name and Address
48 Field Head Road,
Hoyland,
Barnsley

Project: Loft Conversion	Sheet: 6 of 6
Date: Oct '12	
Scale: 1 : 50	