
Important notice: Do not scale off this drawing. Critical dimensions should be checked on site prior to works commencing. Dimensional conflicts should be brought to Draw it's attention as soon as they become apparent. Failure to do so could render the contractor liable for subsequent losses.
Copyright in this drawing and any work executed from this drawing remains the property of Draw it.

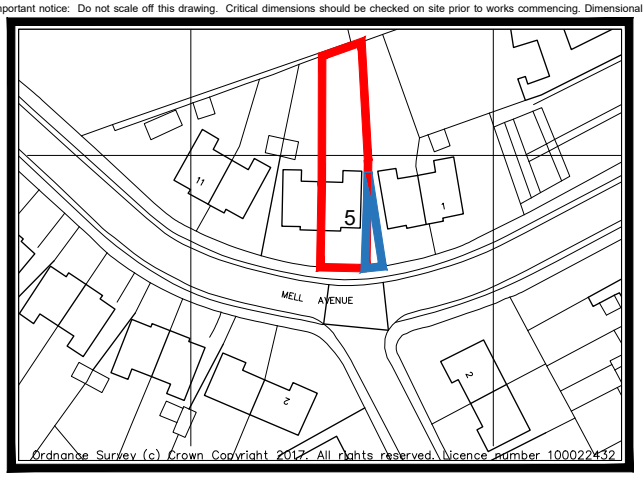


15 Medway Close
Barugh Green
Barnsley
S75 1NY
07762656187
steven@drawit.biz
www.drawit.biz

SITE LOCATION PLAN

Scale: 1:1250

SITE PLAN

Scale: 1:200

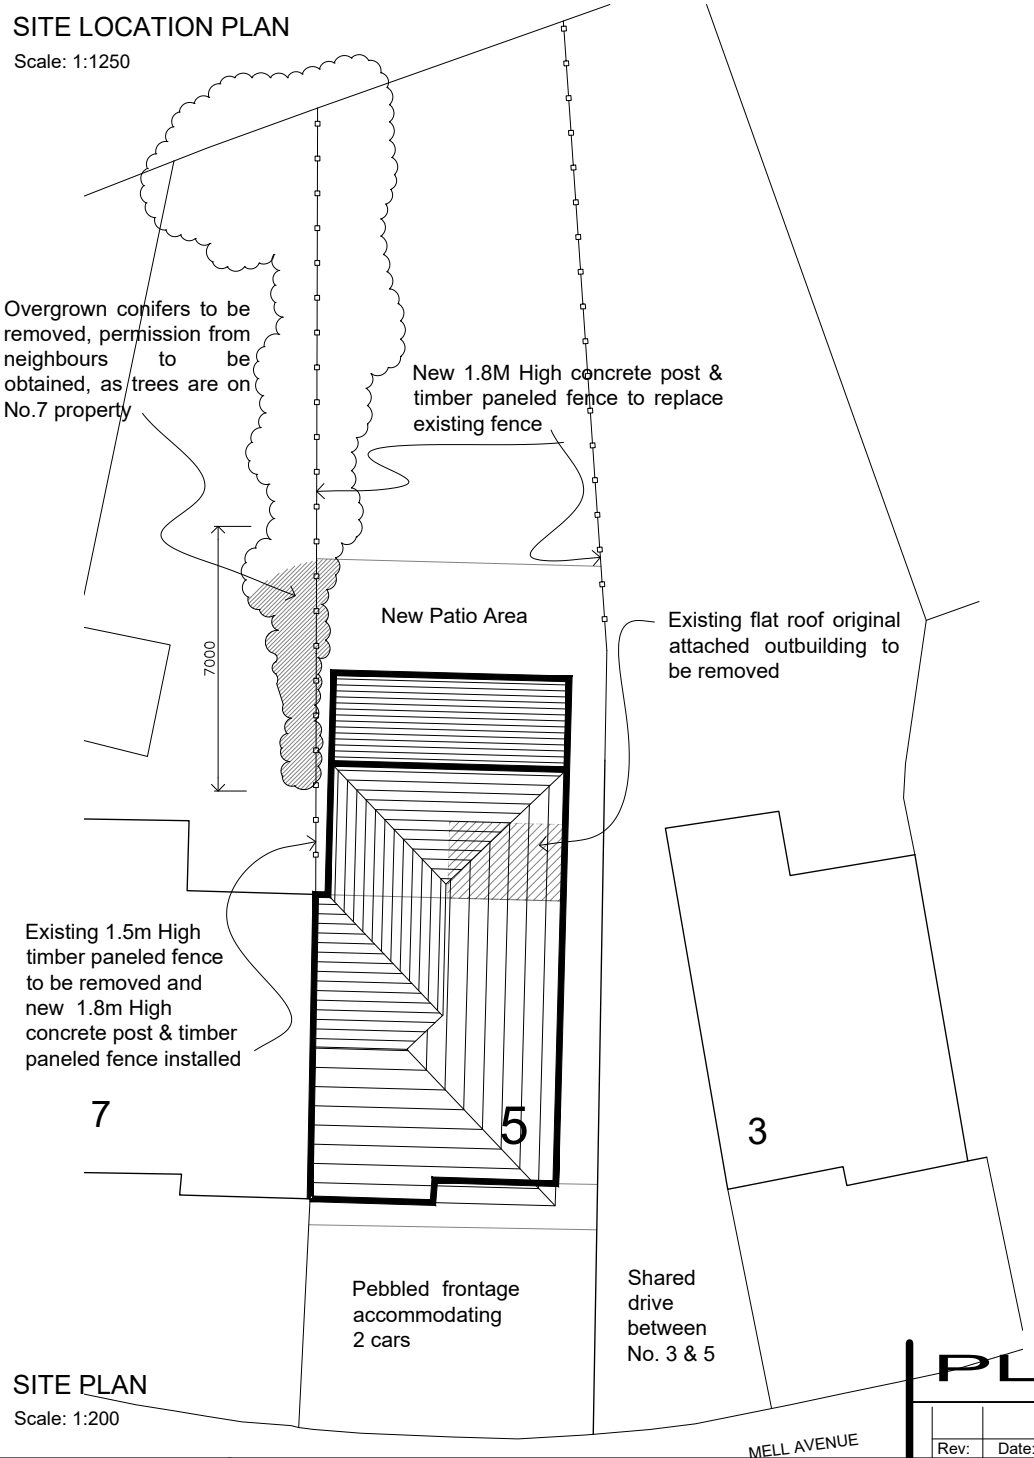

PLANNING

Rev:	Date:	Description:	By:

CLIENT: Mr & Mrs Harrop	PROJECT: Proposed rear two storey and single storey lean-to extension	Drawn by: SH / Scale: As Shown / Date: 17/09/2017
DWG OF: Site & Location Plan	SITE ADDRESS: 5 Mell Avenue, Hoyland Barnsley S74 9HF	Dwg No: 1716_101 / rev

A4 Sheet

© Copyright Draw it 2017