BASEMENT FLOOR PLAN

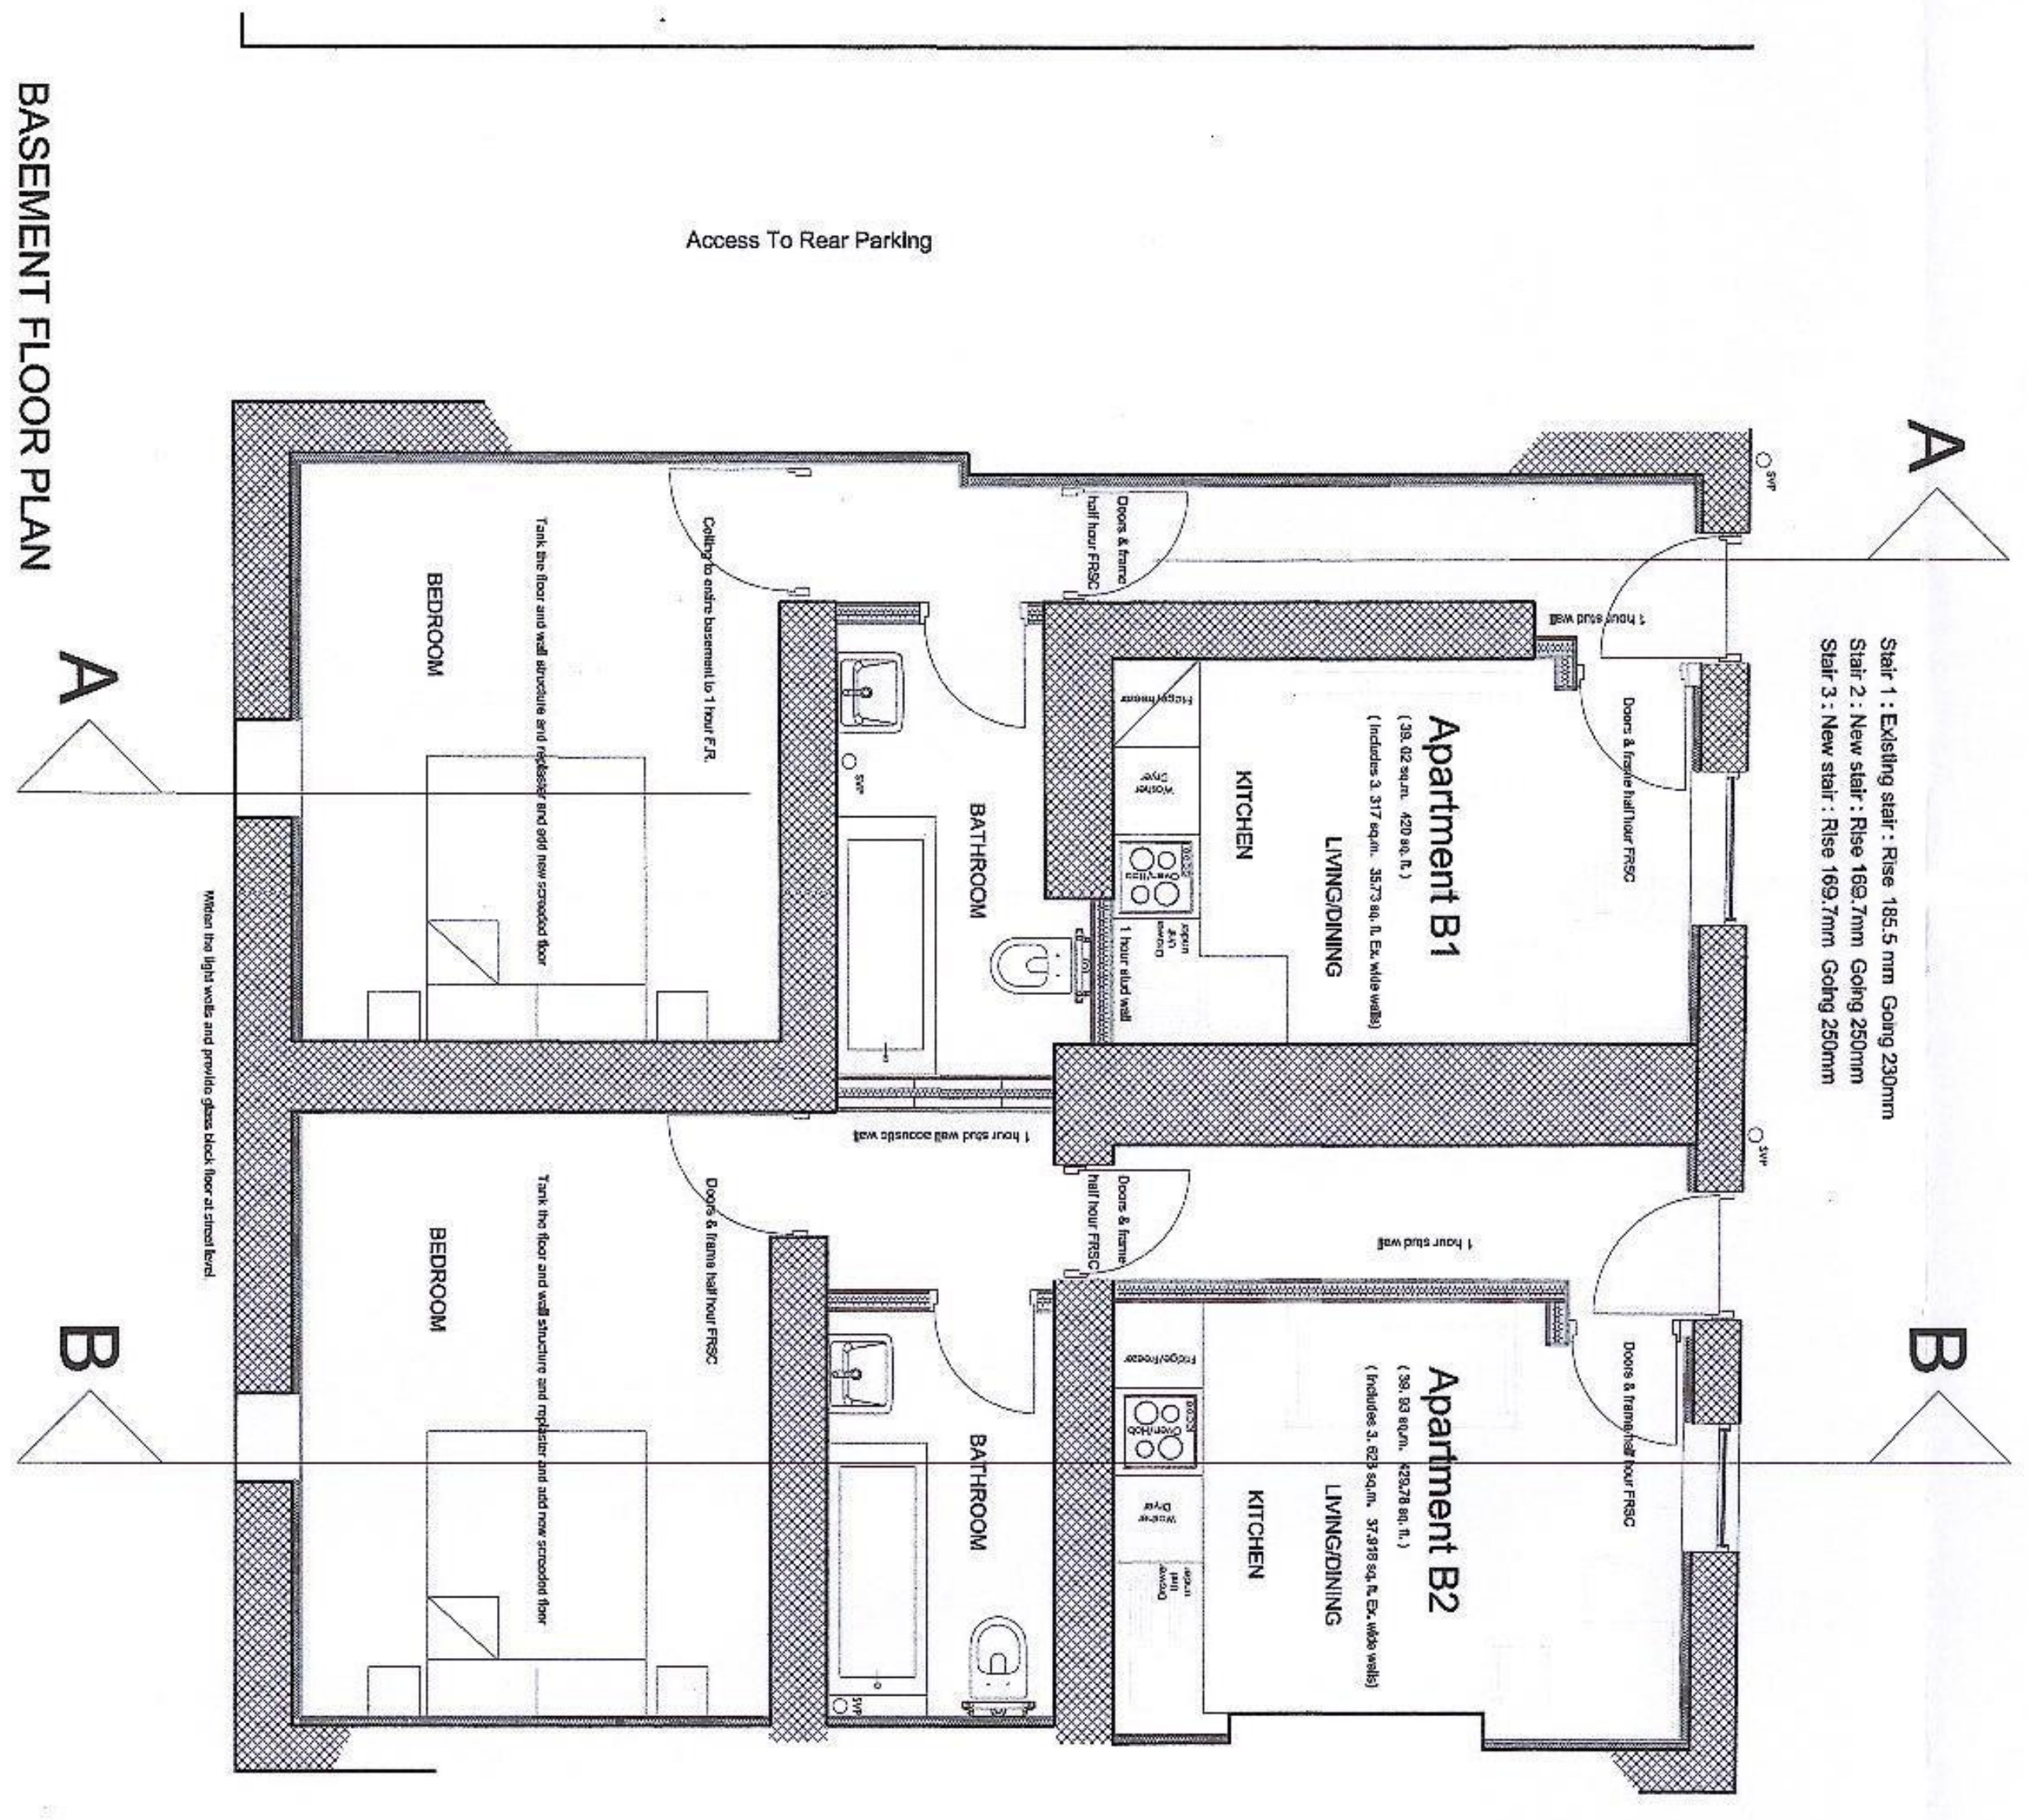
Access To Rear Parking
A
B
BEDROOM
BATHROOM
KITCHEN
LIVING/DINING
Apartment B1
Apartment B2
Stair 1 : Existing stair : Rise 185.5 mm Going 220mm
Stair 2 : New stair : Rise 169.7mm Going 250mm
Stair 3 : New stair : Rise 169.7mm Going 250mm

CROSS SECTION BB

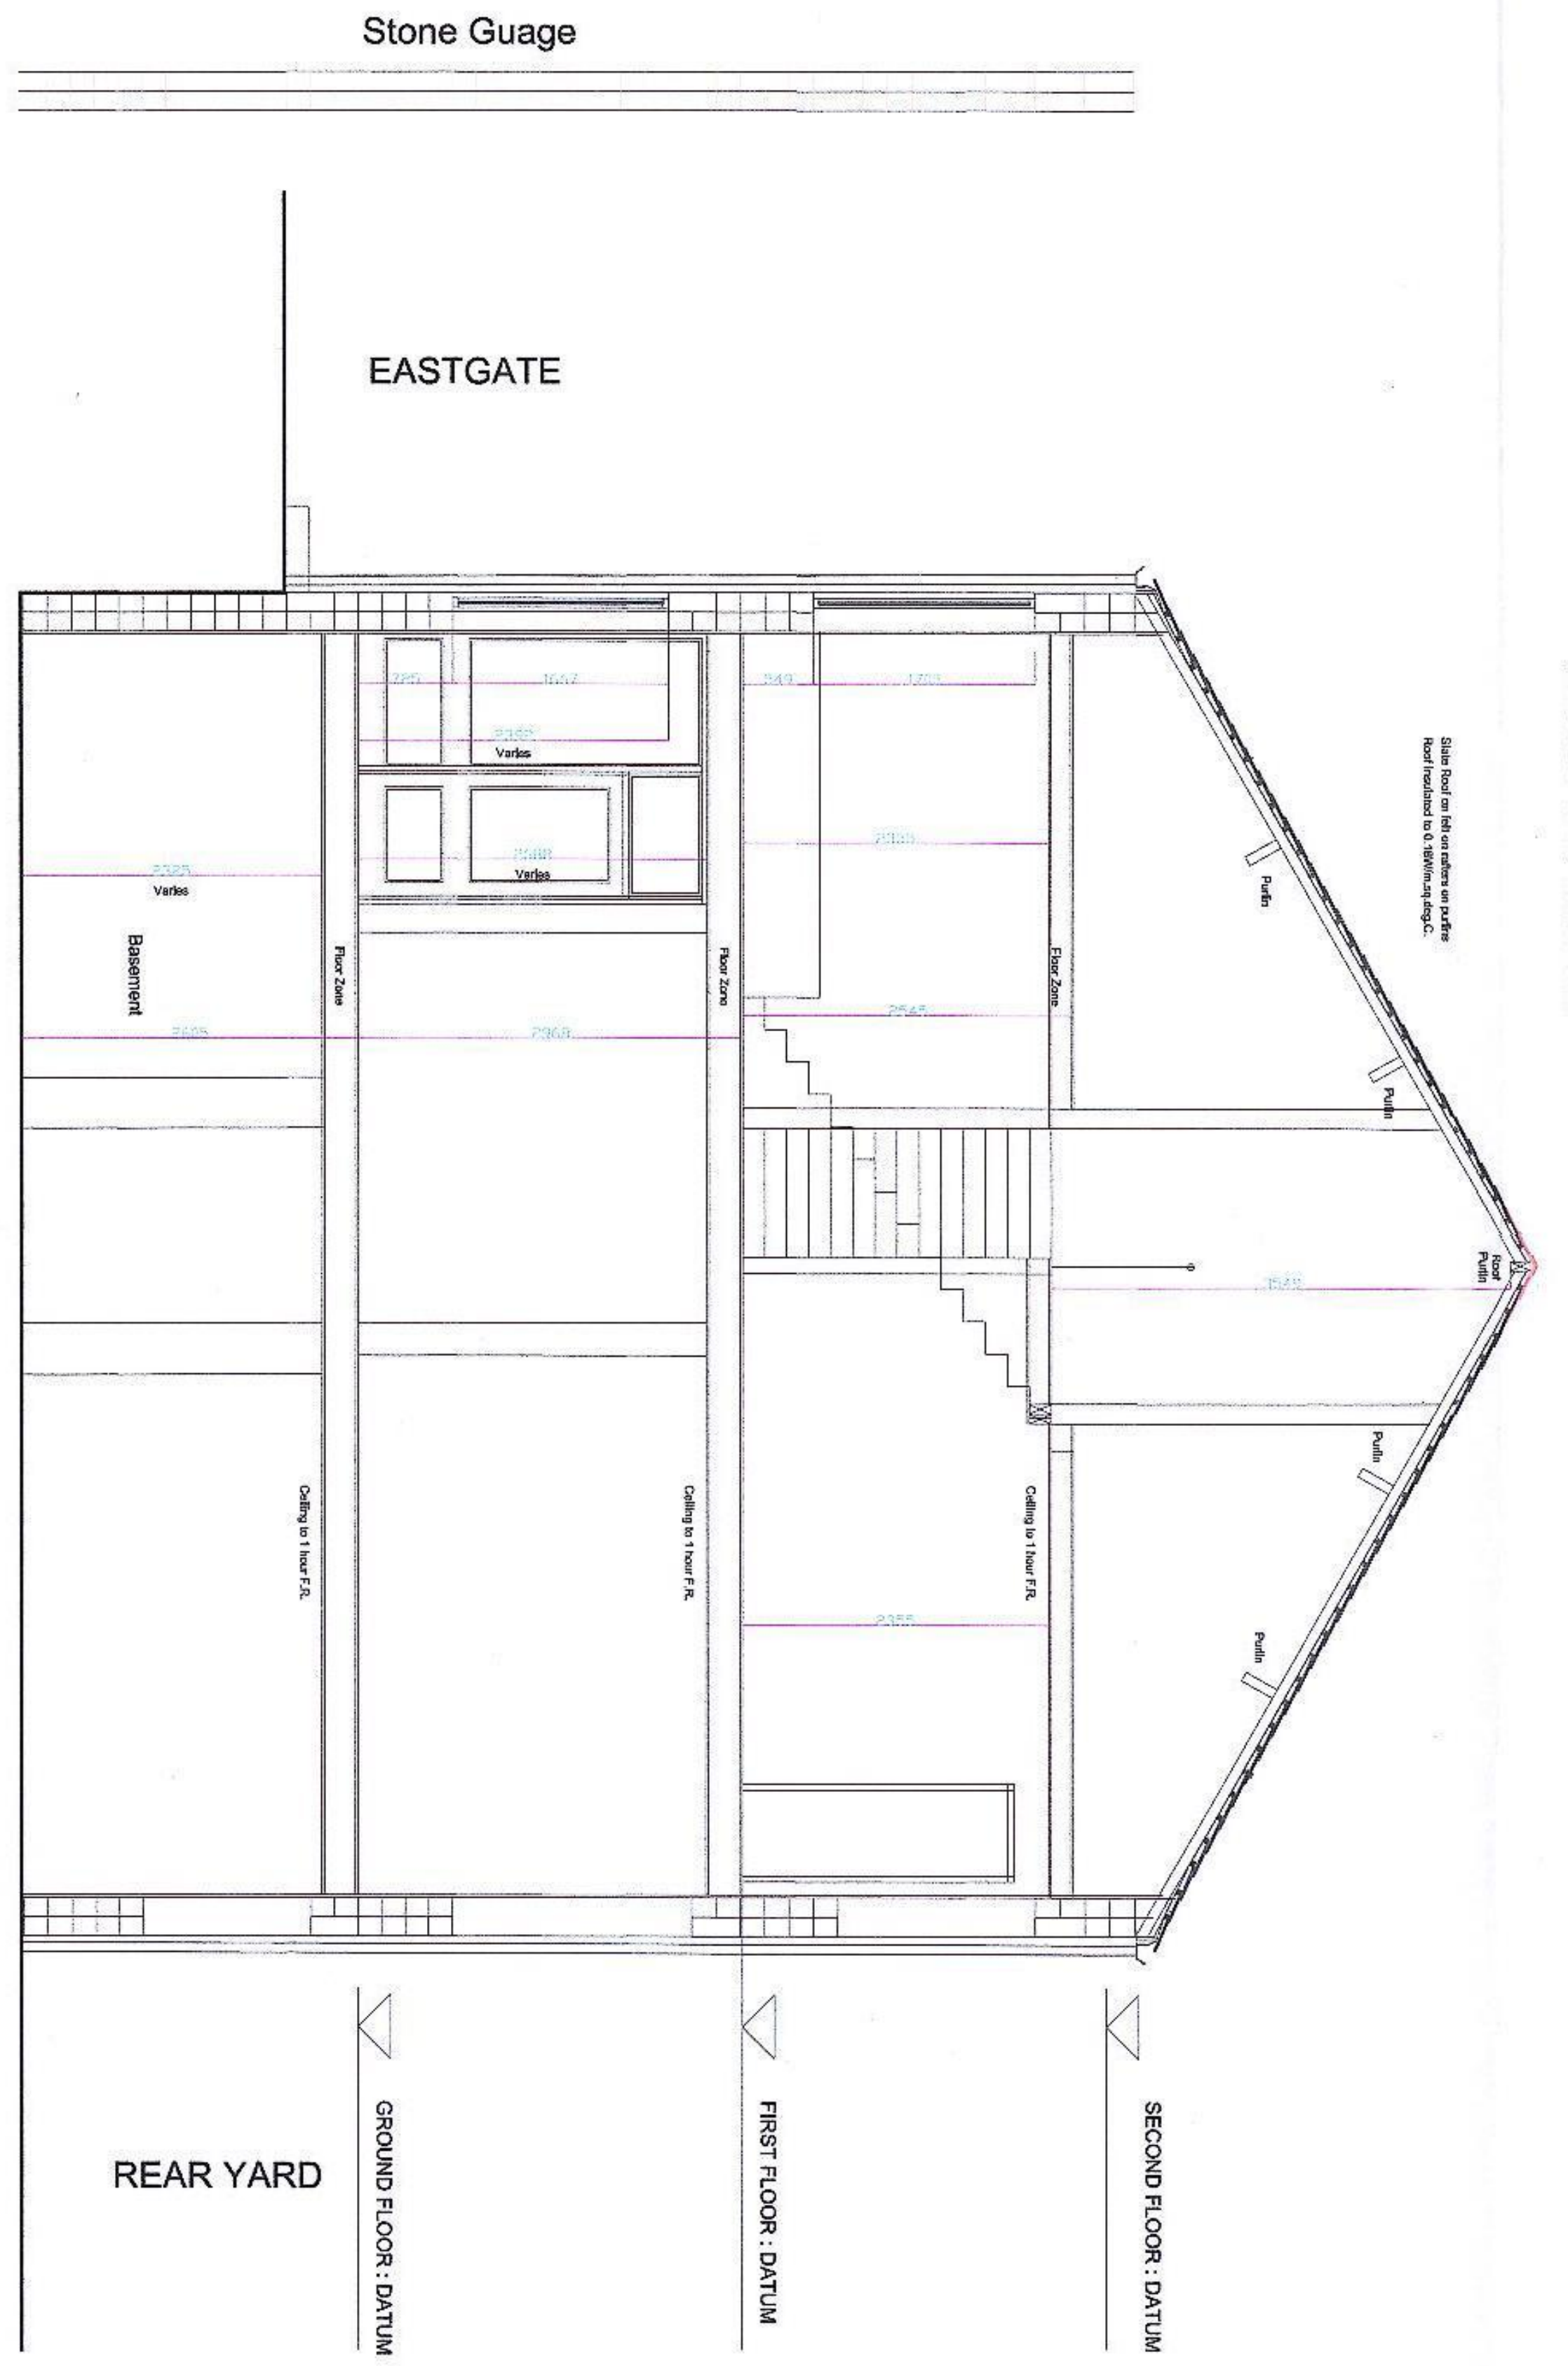

CROSS SECTION AA

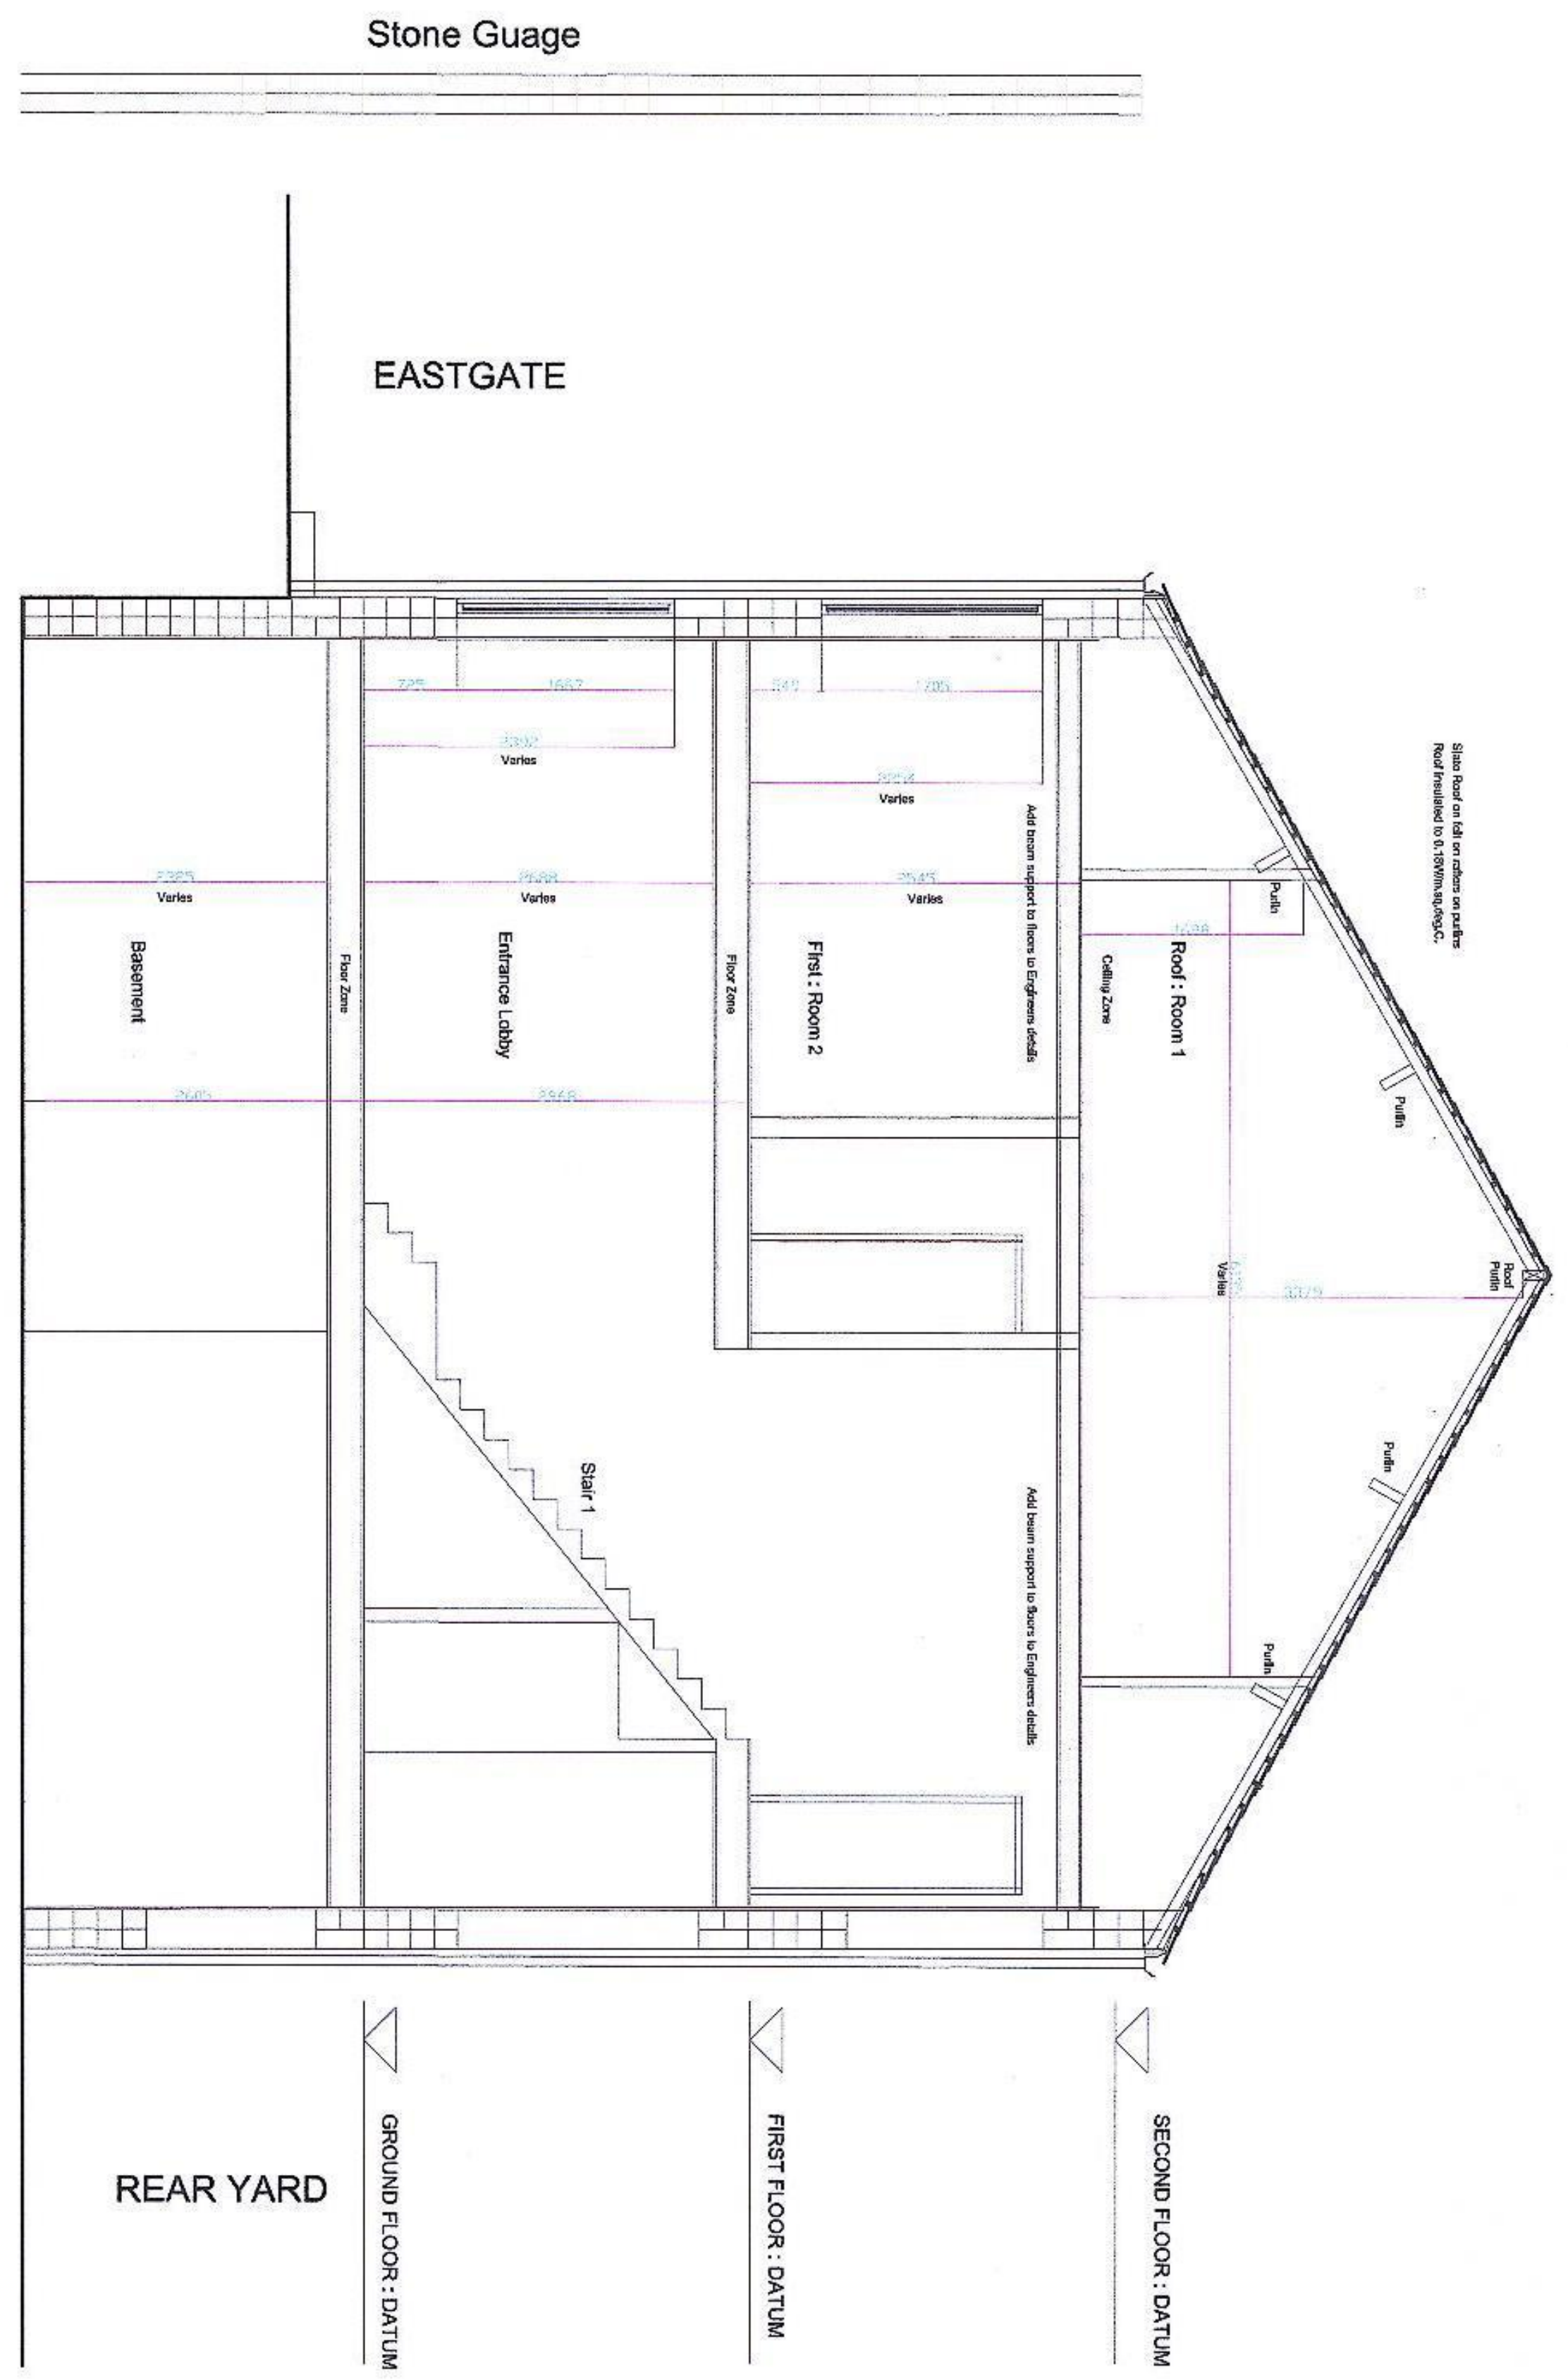

REAR ELEVATION

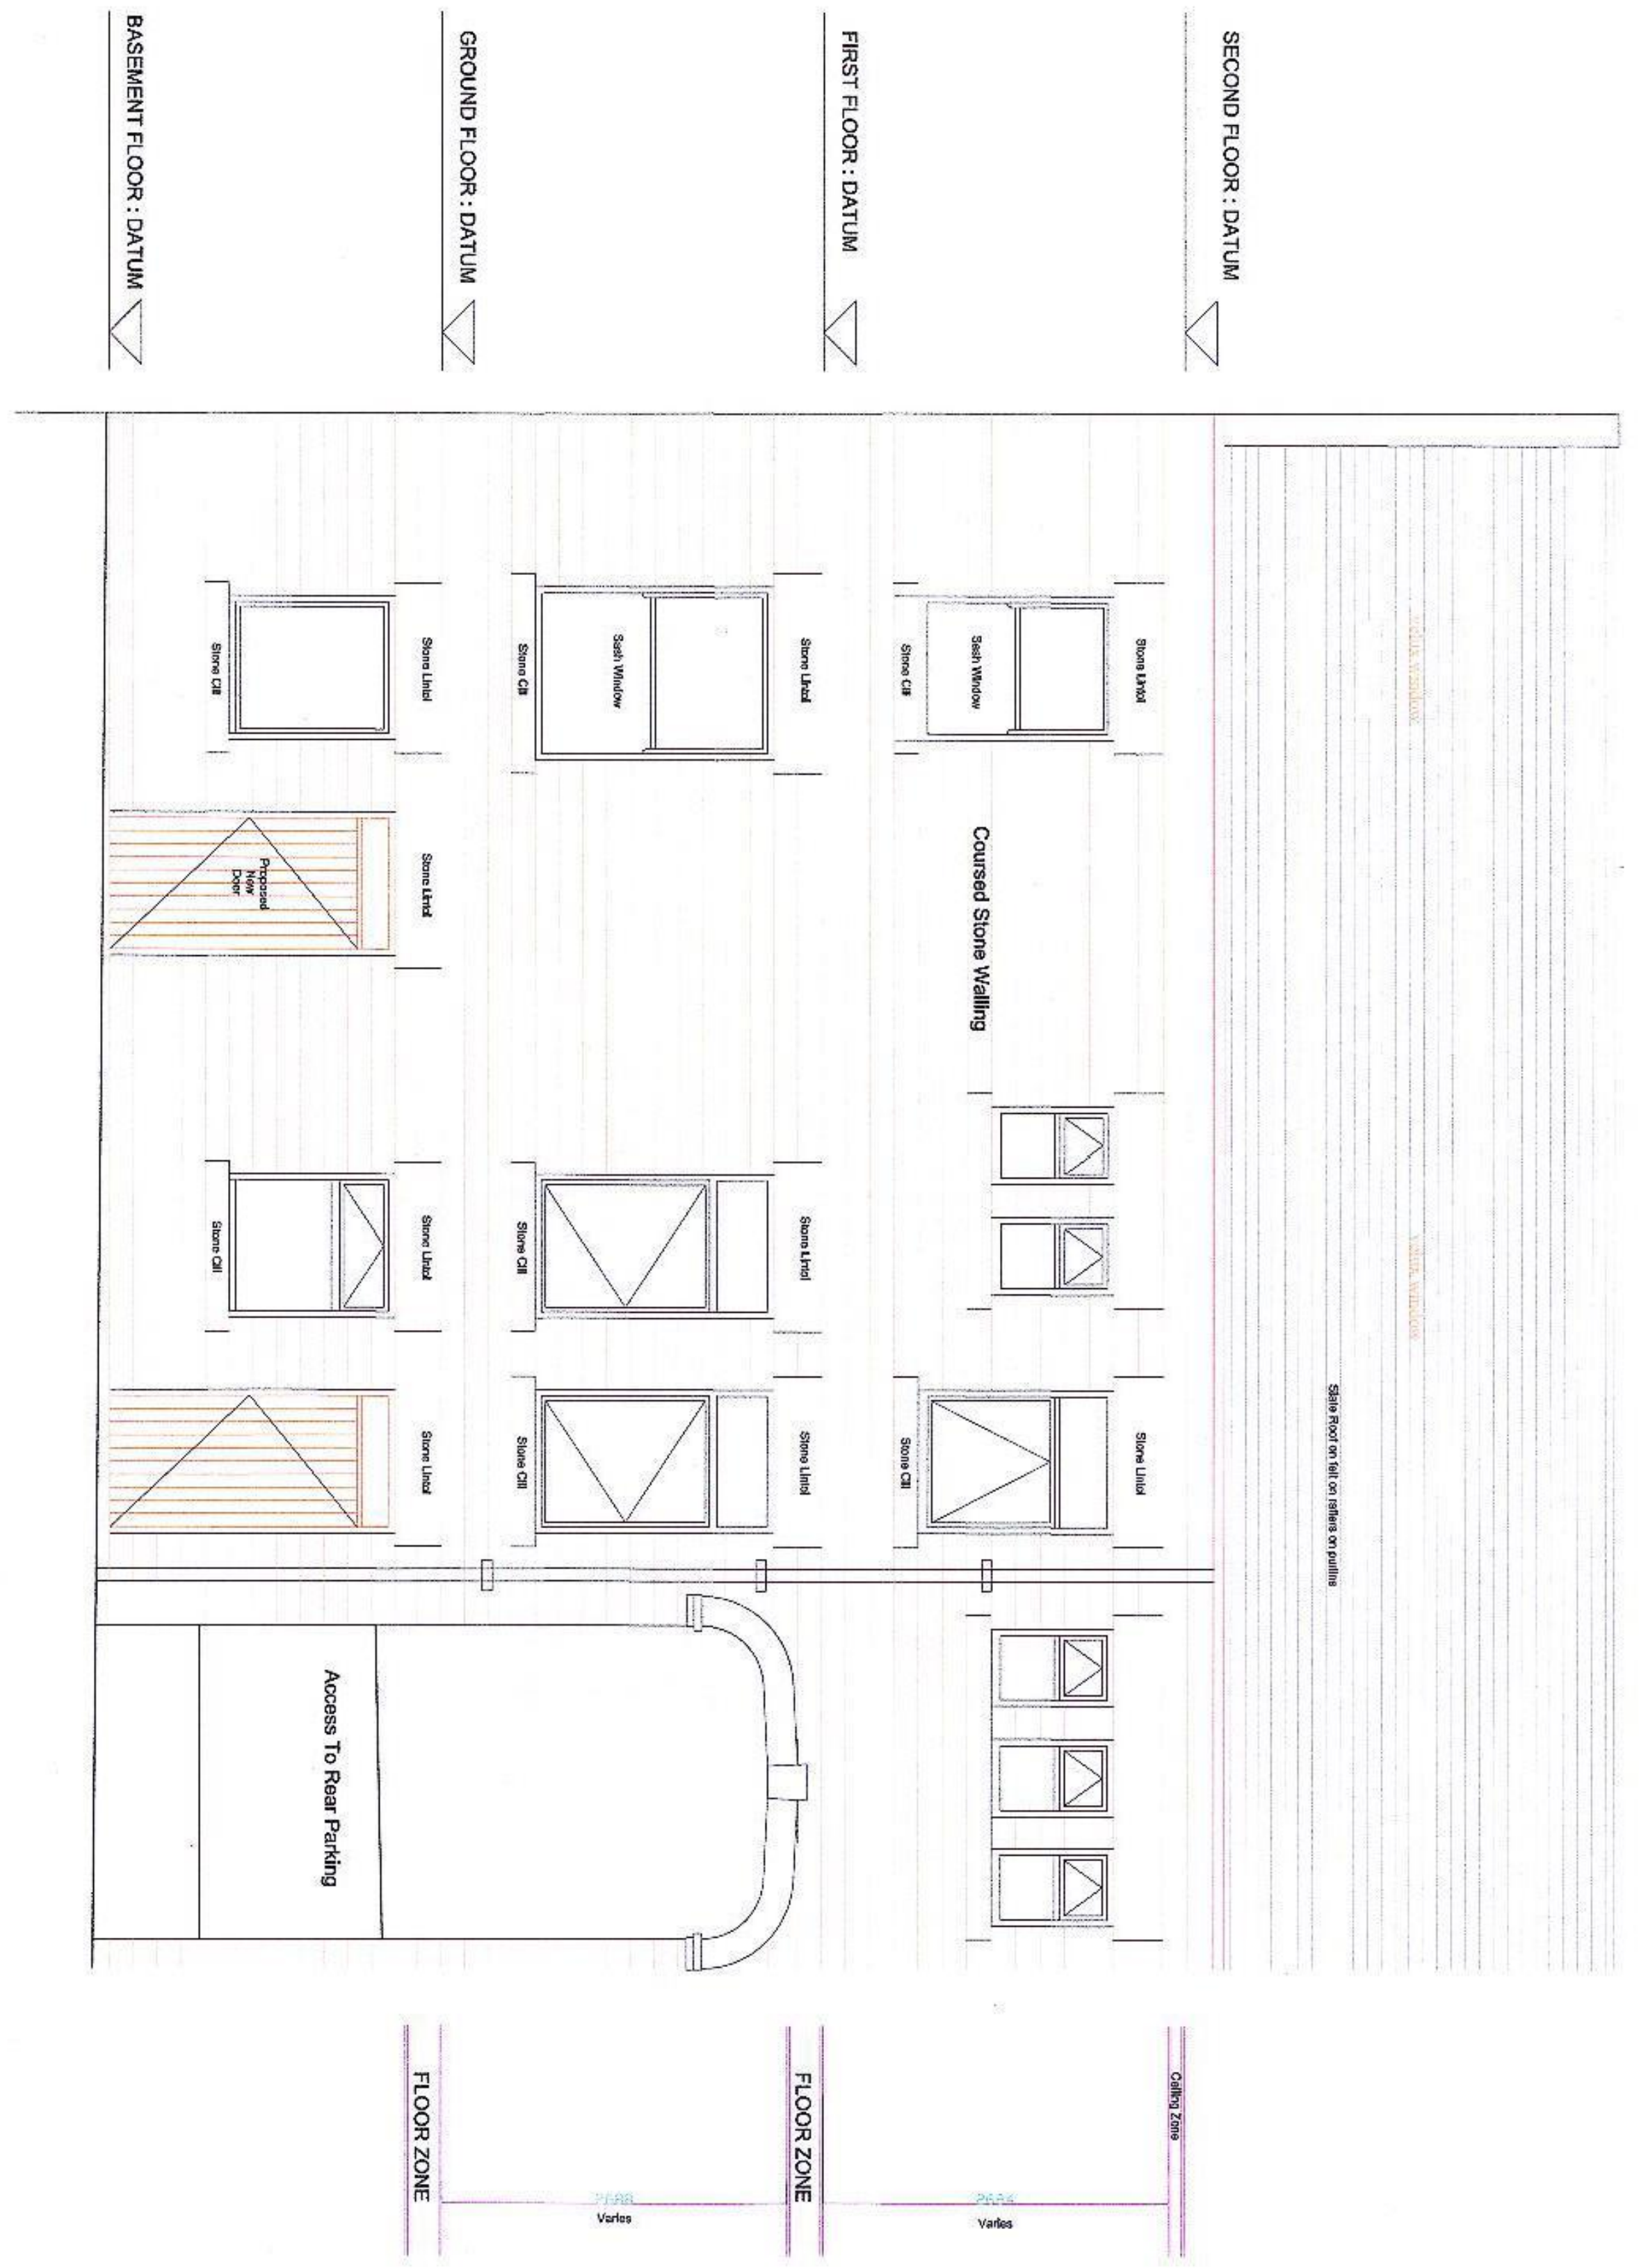

SECOND FLOOR PLAN

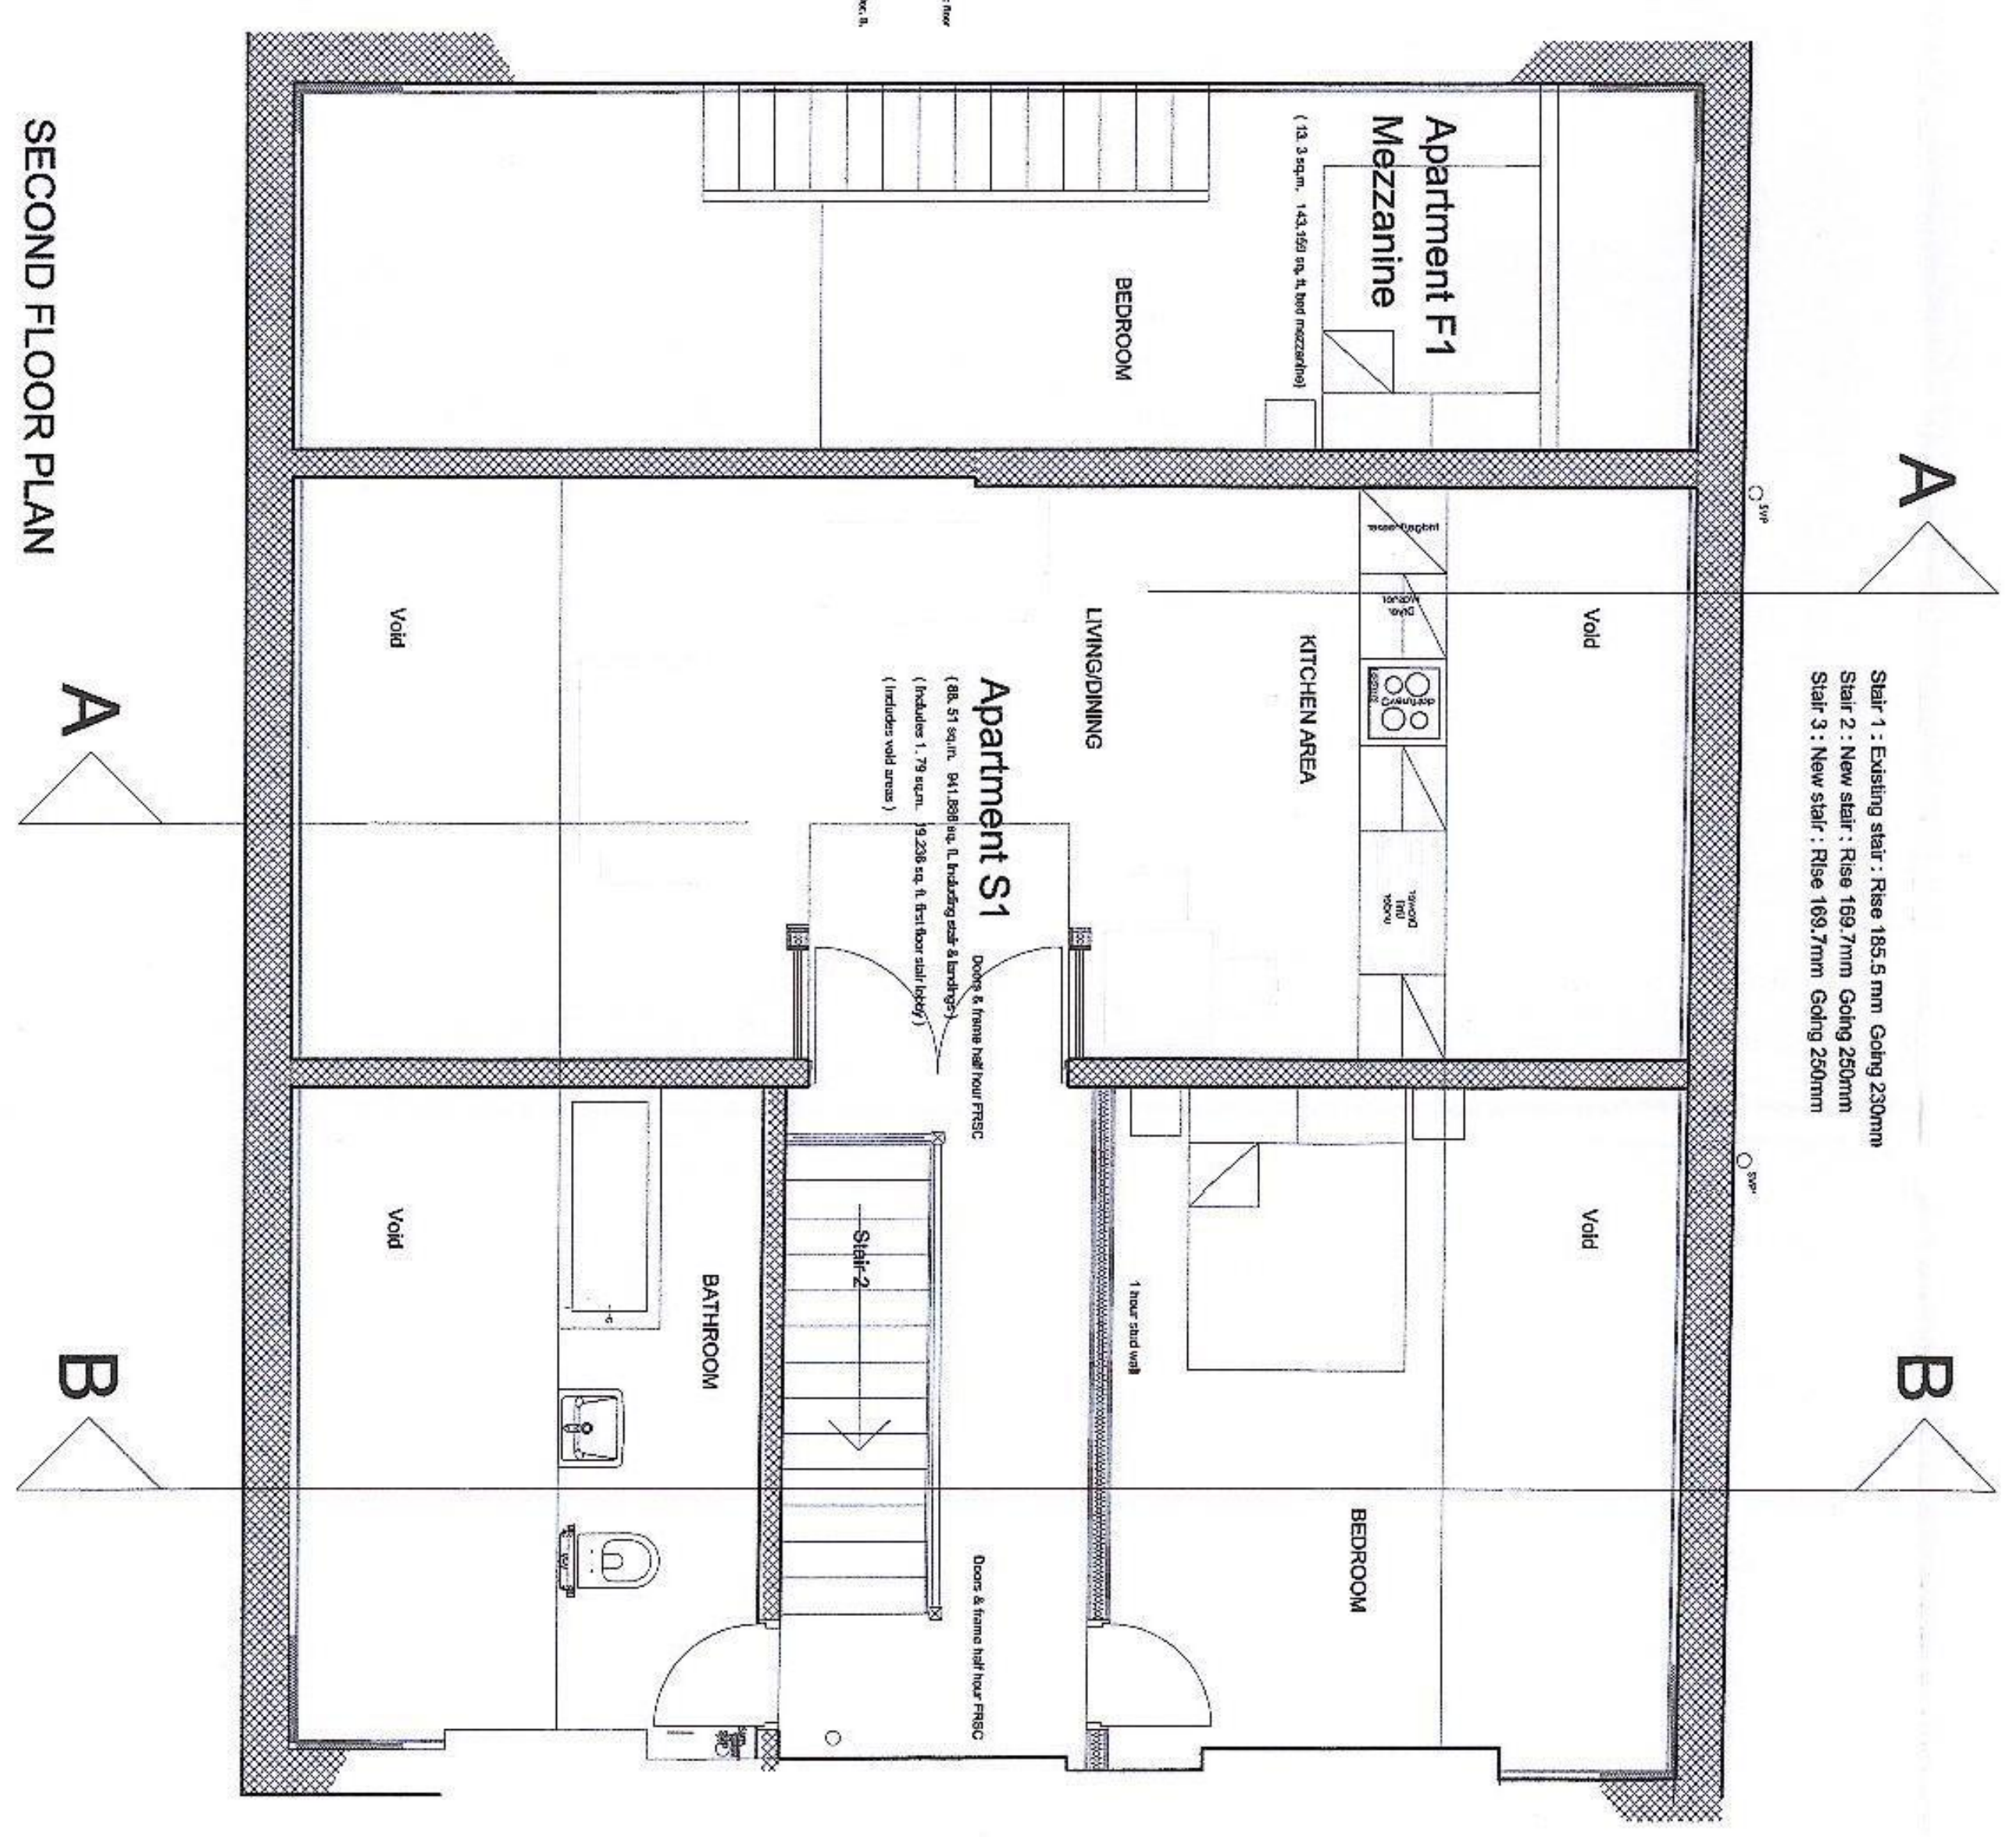
Apartment F1
Mezzanine
BEDROOM
Void
Void
Void
Void
KITCHEN AREA
LIVING/DINING
Apartment S1
BATHROOM
BEDROOM
Stair 2
A
A
B
B
Stair 1 : Existing stair : Rise 185.5 mm Going 220mm
Stair 2 : New stair : Rise 169.7mm Going 250mm
Stair 3 : New stair : Rise 169.7mm Going 250mm

FIRST FLOOR PLAN

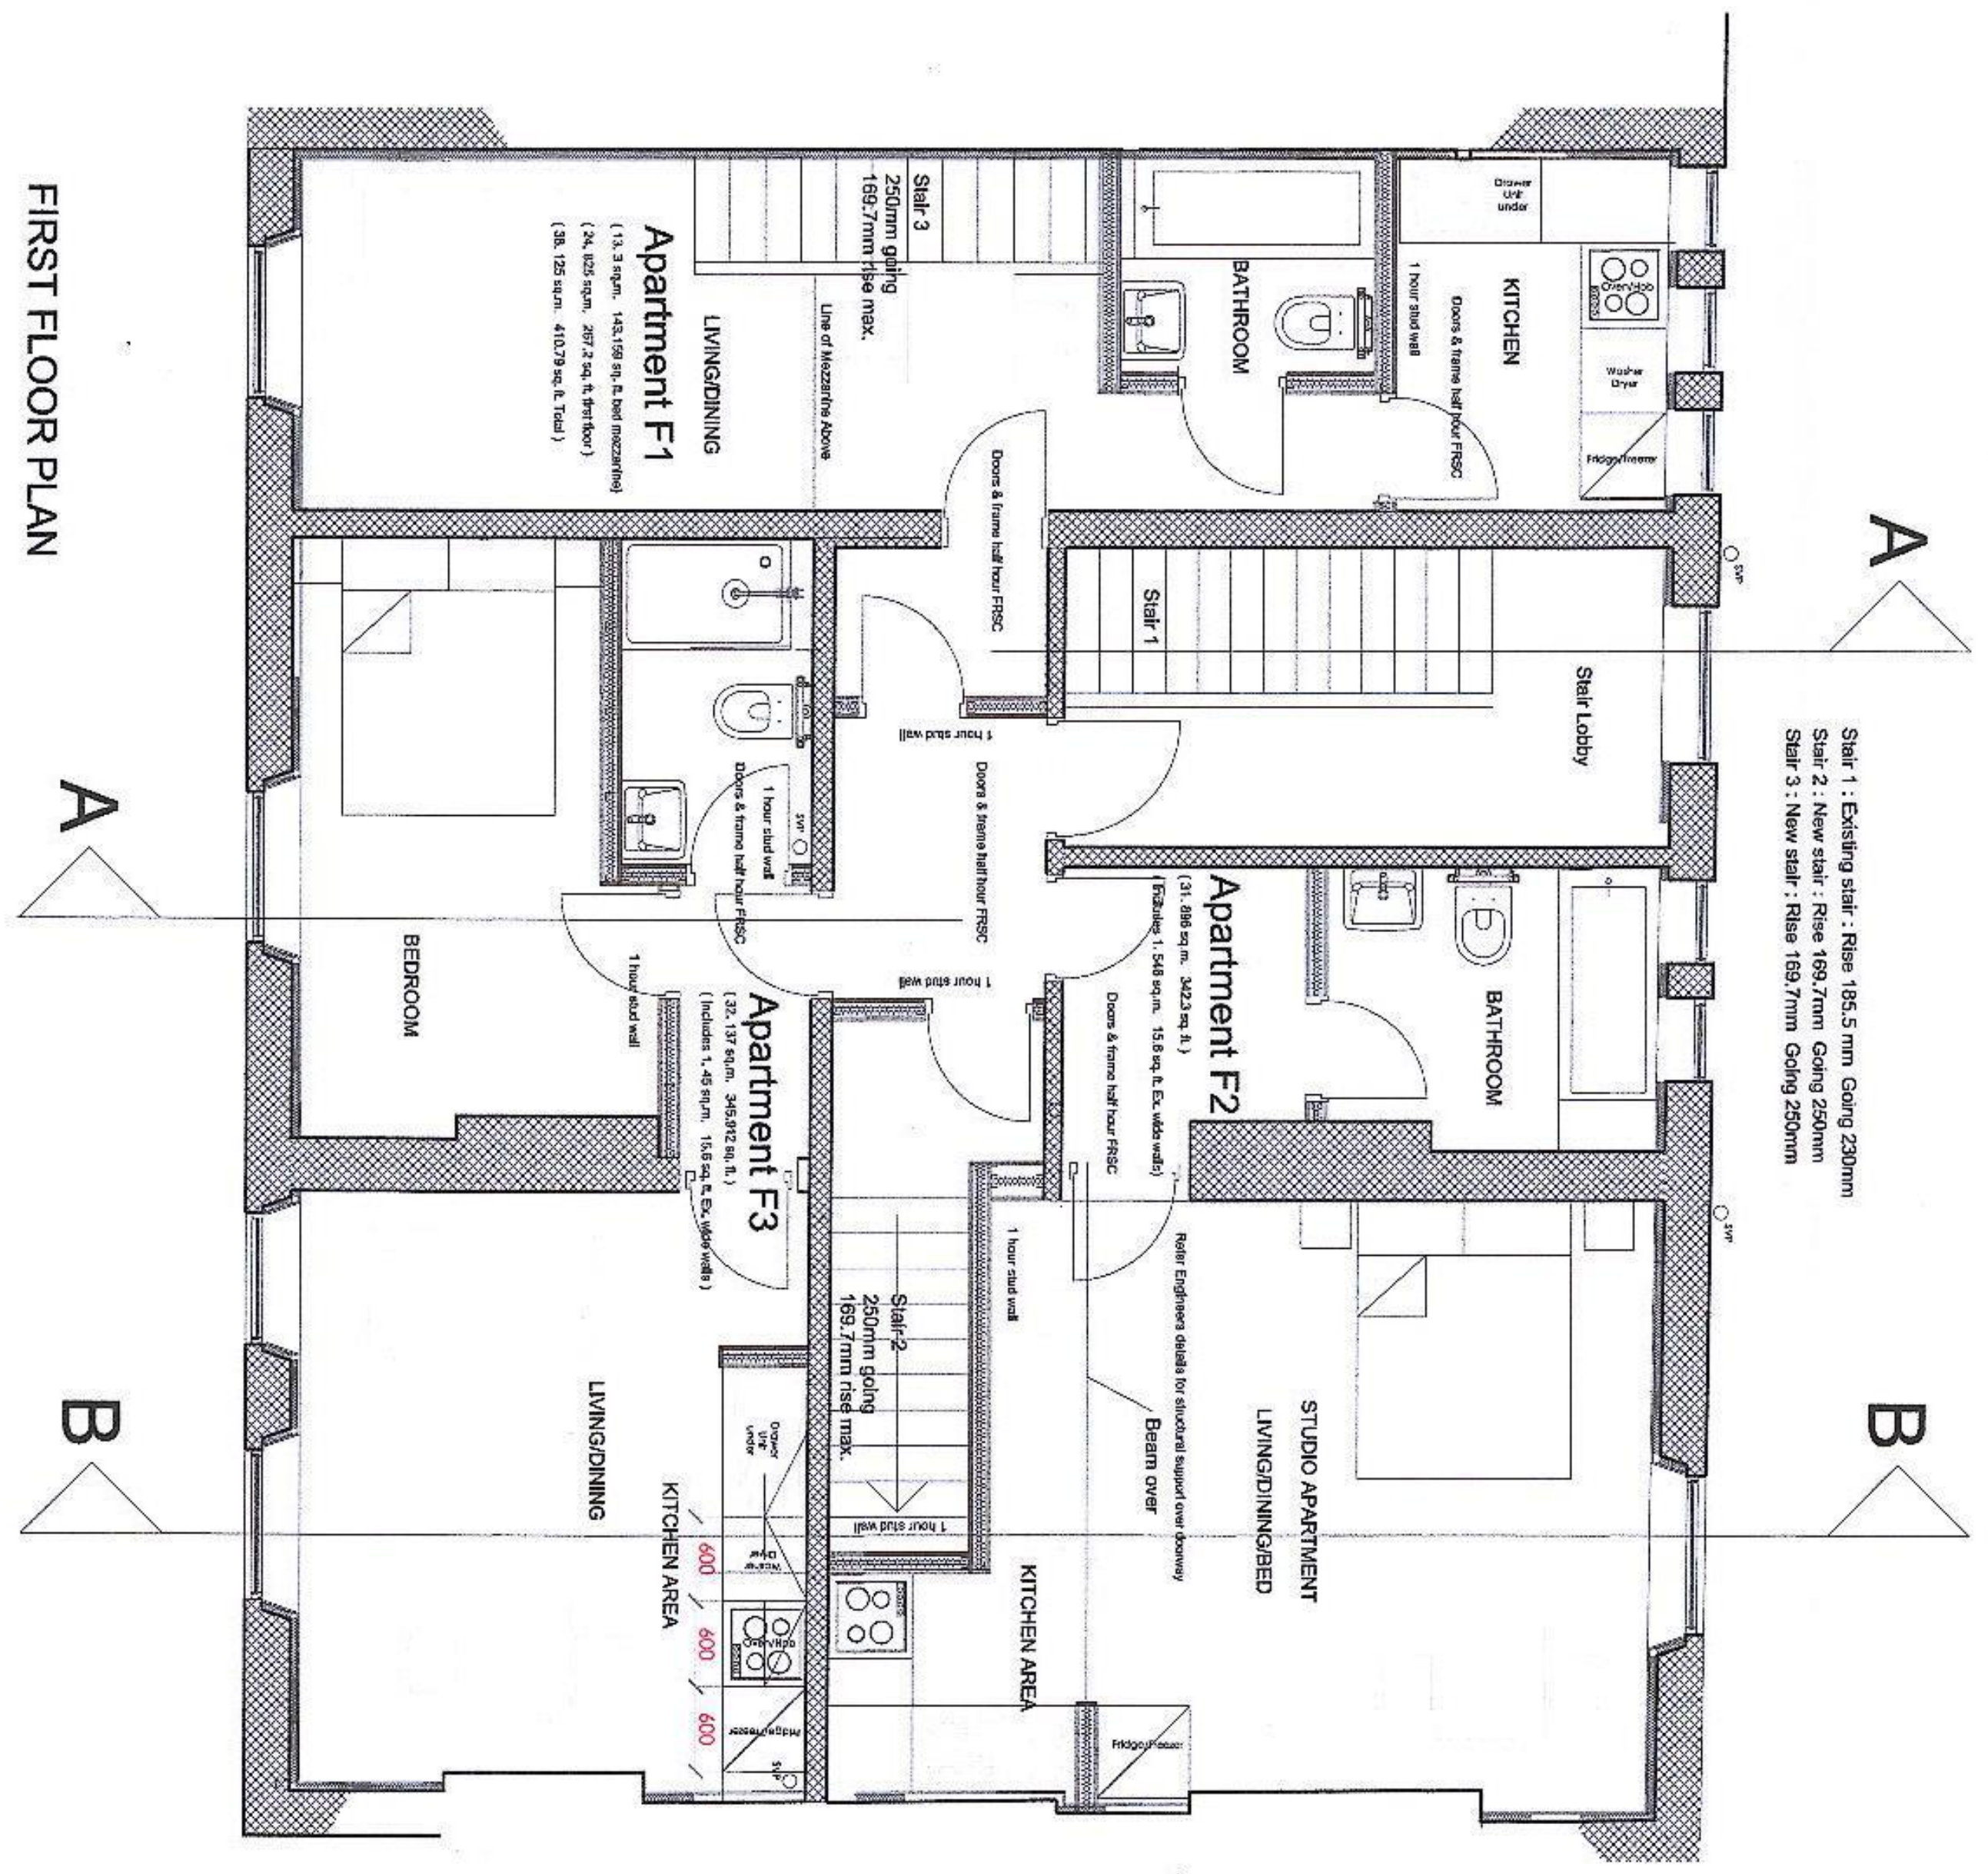

GROUND FLOOR PLAN

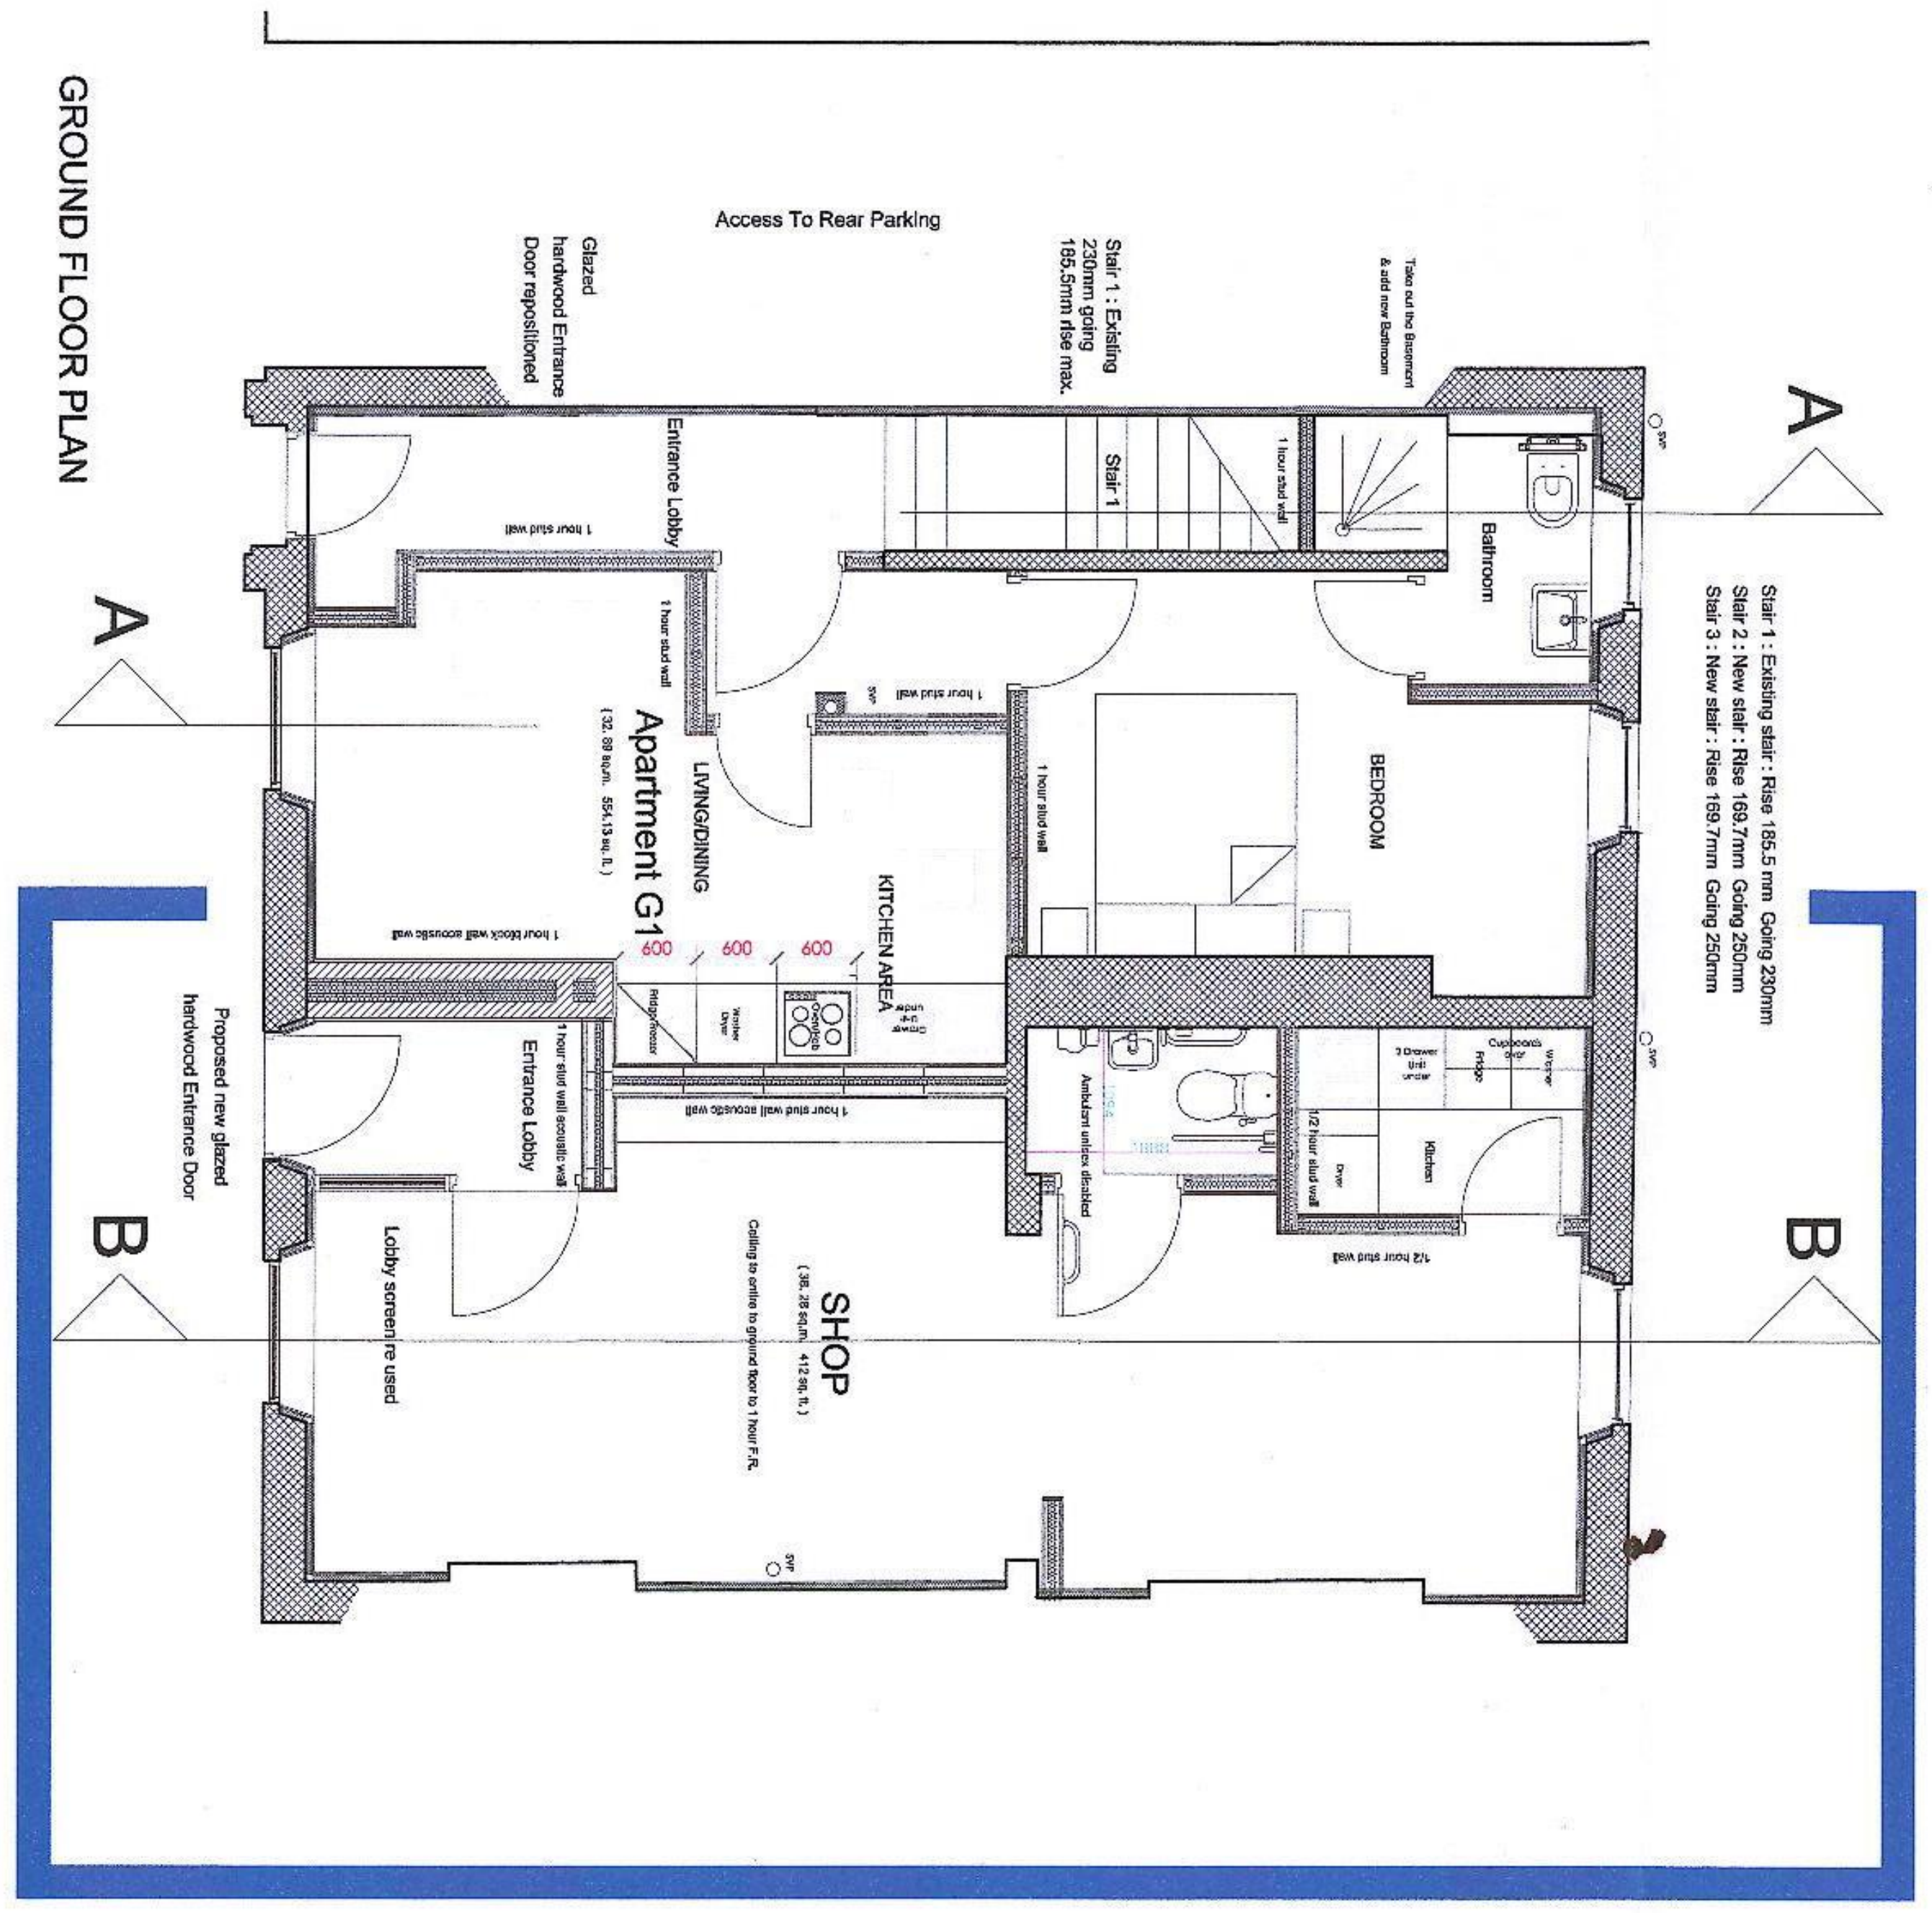
Access To Rear Parking
Apartment G1
LIVING/DINING
KITCHEN AREA
BEDROOM
Bathroom
Entrance Lobby
SHOP
Lobby screen/new
Proposed new glazed hardwood Entrance Door
Glazed hardwood Entrance Door replacement
Stair 1
A
A
B
B
Stair 1 : Existing stair : Rise 185.5 mm Going 220mm
Stair 2 : New stair : Rise 169.7mm Going 250mm
Stair 3 : New stair : Rise 169.7mm Going 250mm

FRONT ELEVATION

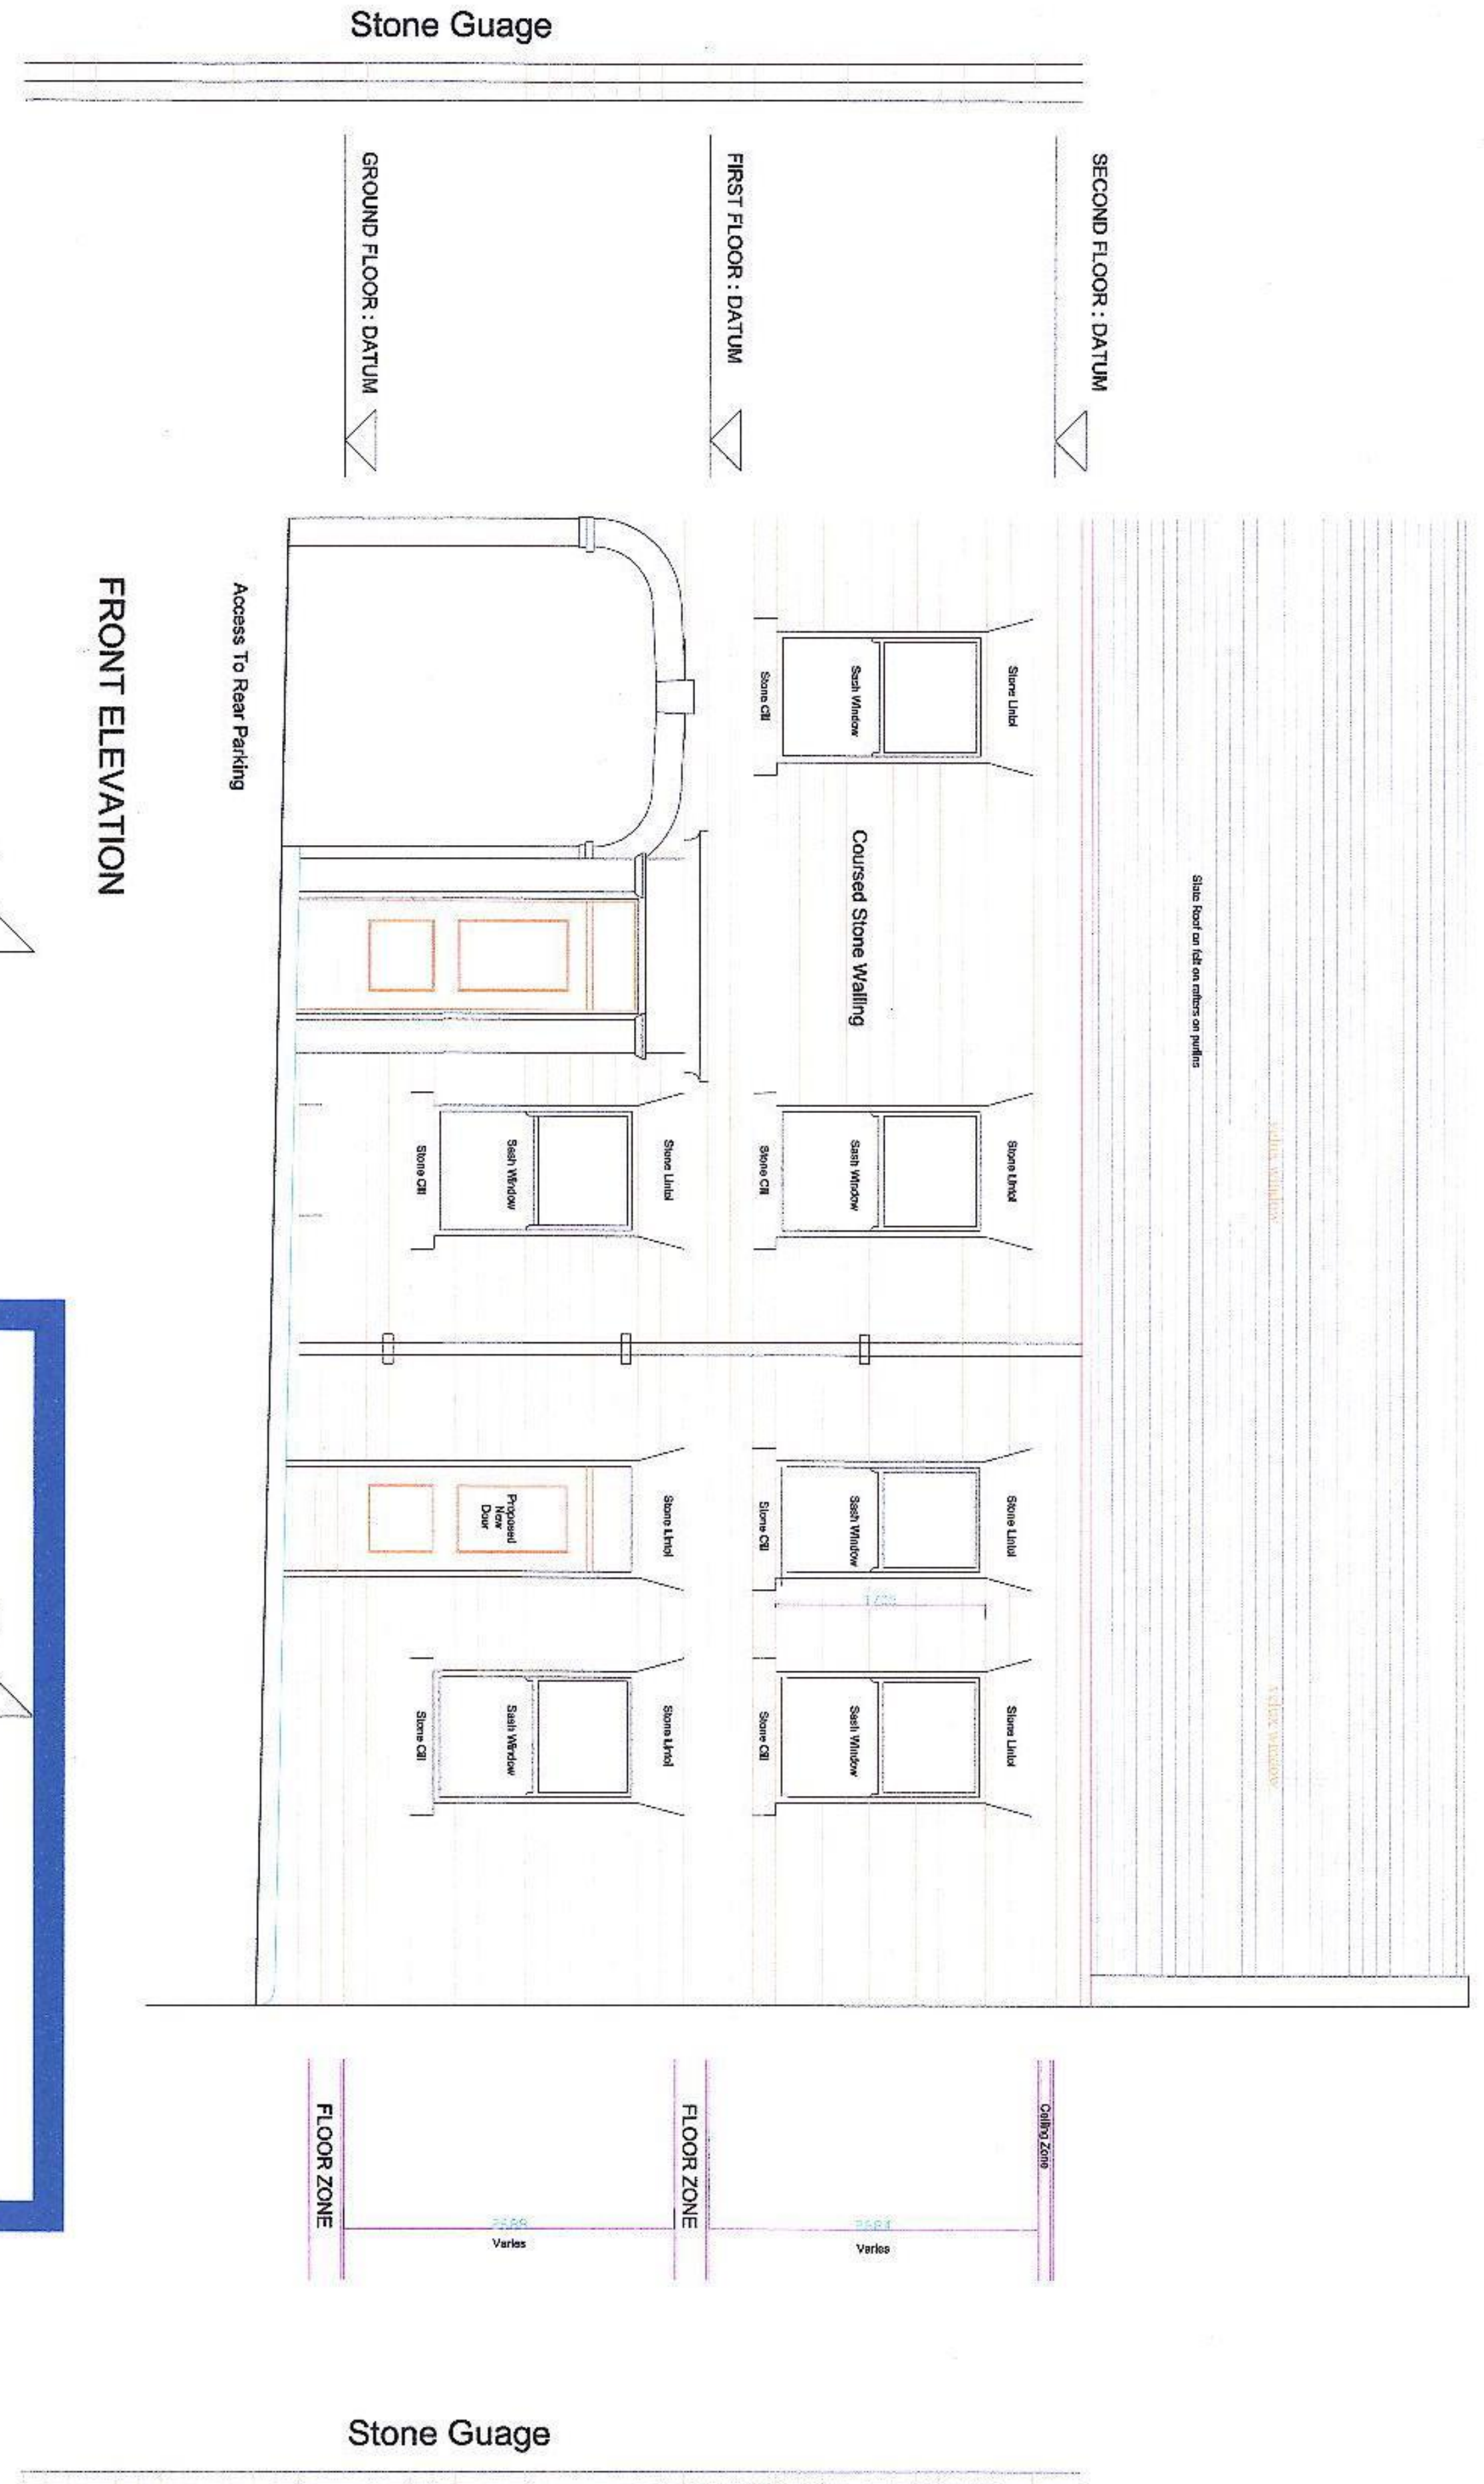

PROPOSED : SUBMISSION 2

Half the ground floor as a full application and change of use from Accountants office to Shop

Rev	Description	Date

This drawing is Copyright.

The Contractor is to bring to the notice of the Architect any discrepancies contained in this drawing prior to work commencement.

Do not scale from this drawing.

The Contractor and his Sub-contractors are to verify all dimensions on site before making shop drawings or commencing manufacture.

CLIENT
YORKSHIRE PROPERTIES

TITLE
ALTERATIONS & RENOVATIONS
1 to 3 EASTGATE BARNSLEY

SCHEME
PROPOSED : KEY PLAN

SCALES
1:50

DATE
SEPTEMBER 2019

JOB No.
AGH/942

DRAWING No.
AGH/942/04-C

alan g haines associates
ARCHITECTS
2 Ouslethwaite Court
Genn Lane
Worsborough
Barnsley
S70 6NP
Tel: (01226) 297664 Fax: (01226) 285551

BASEMENT FLOOR PLAN

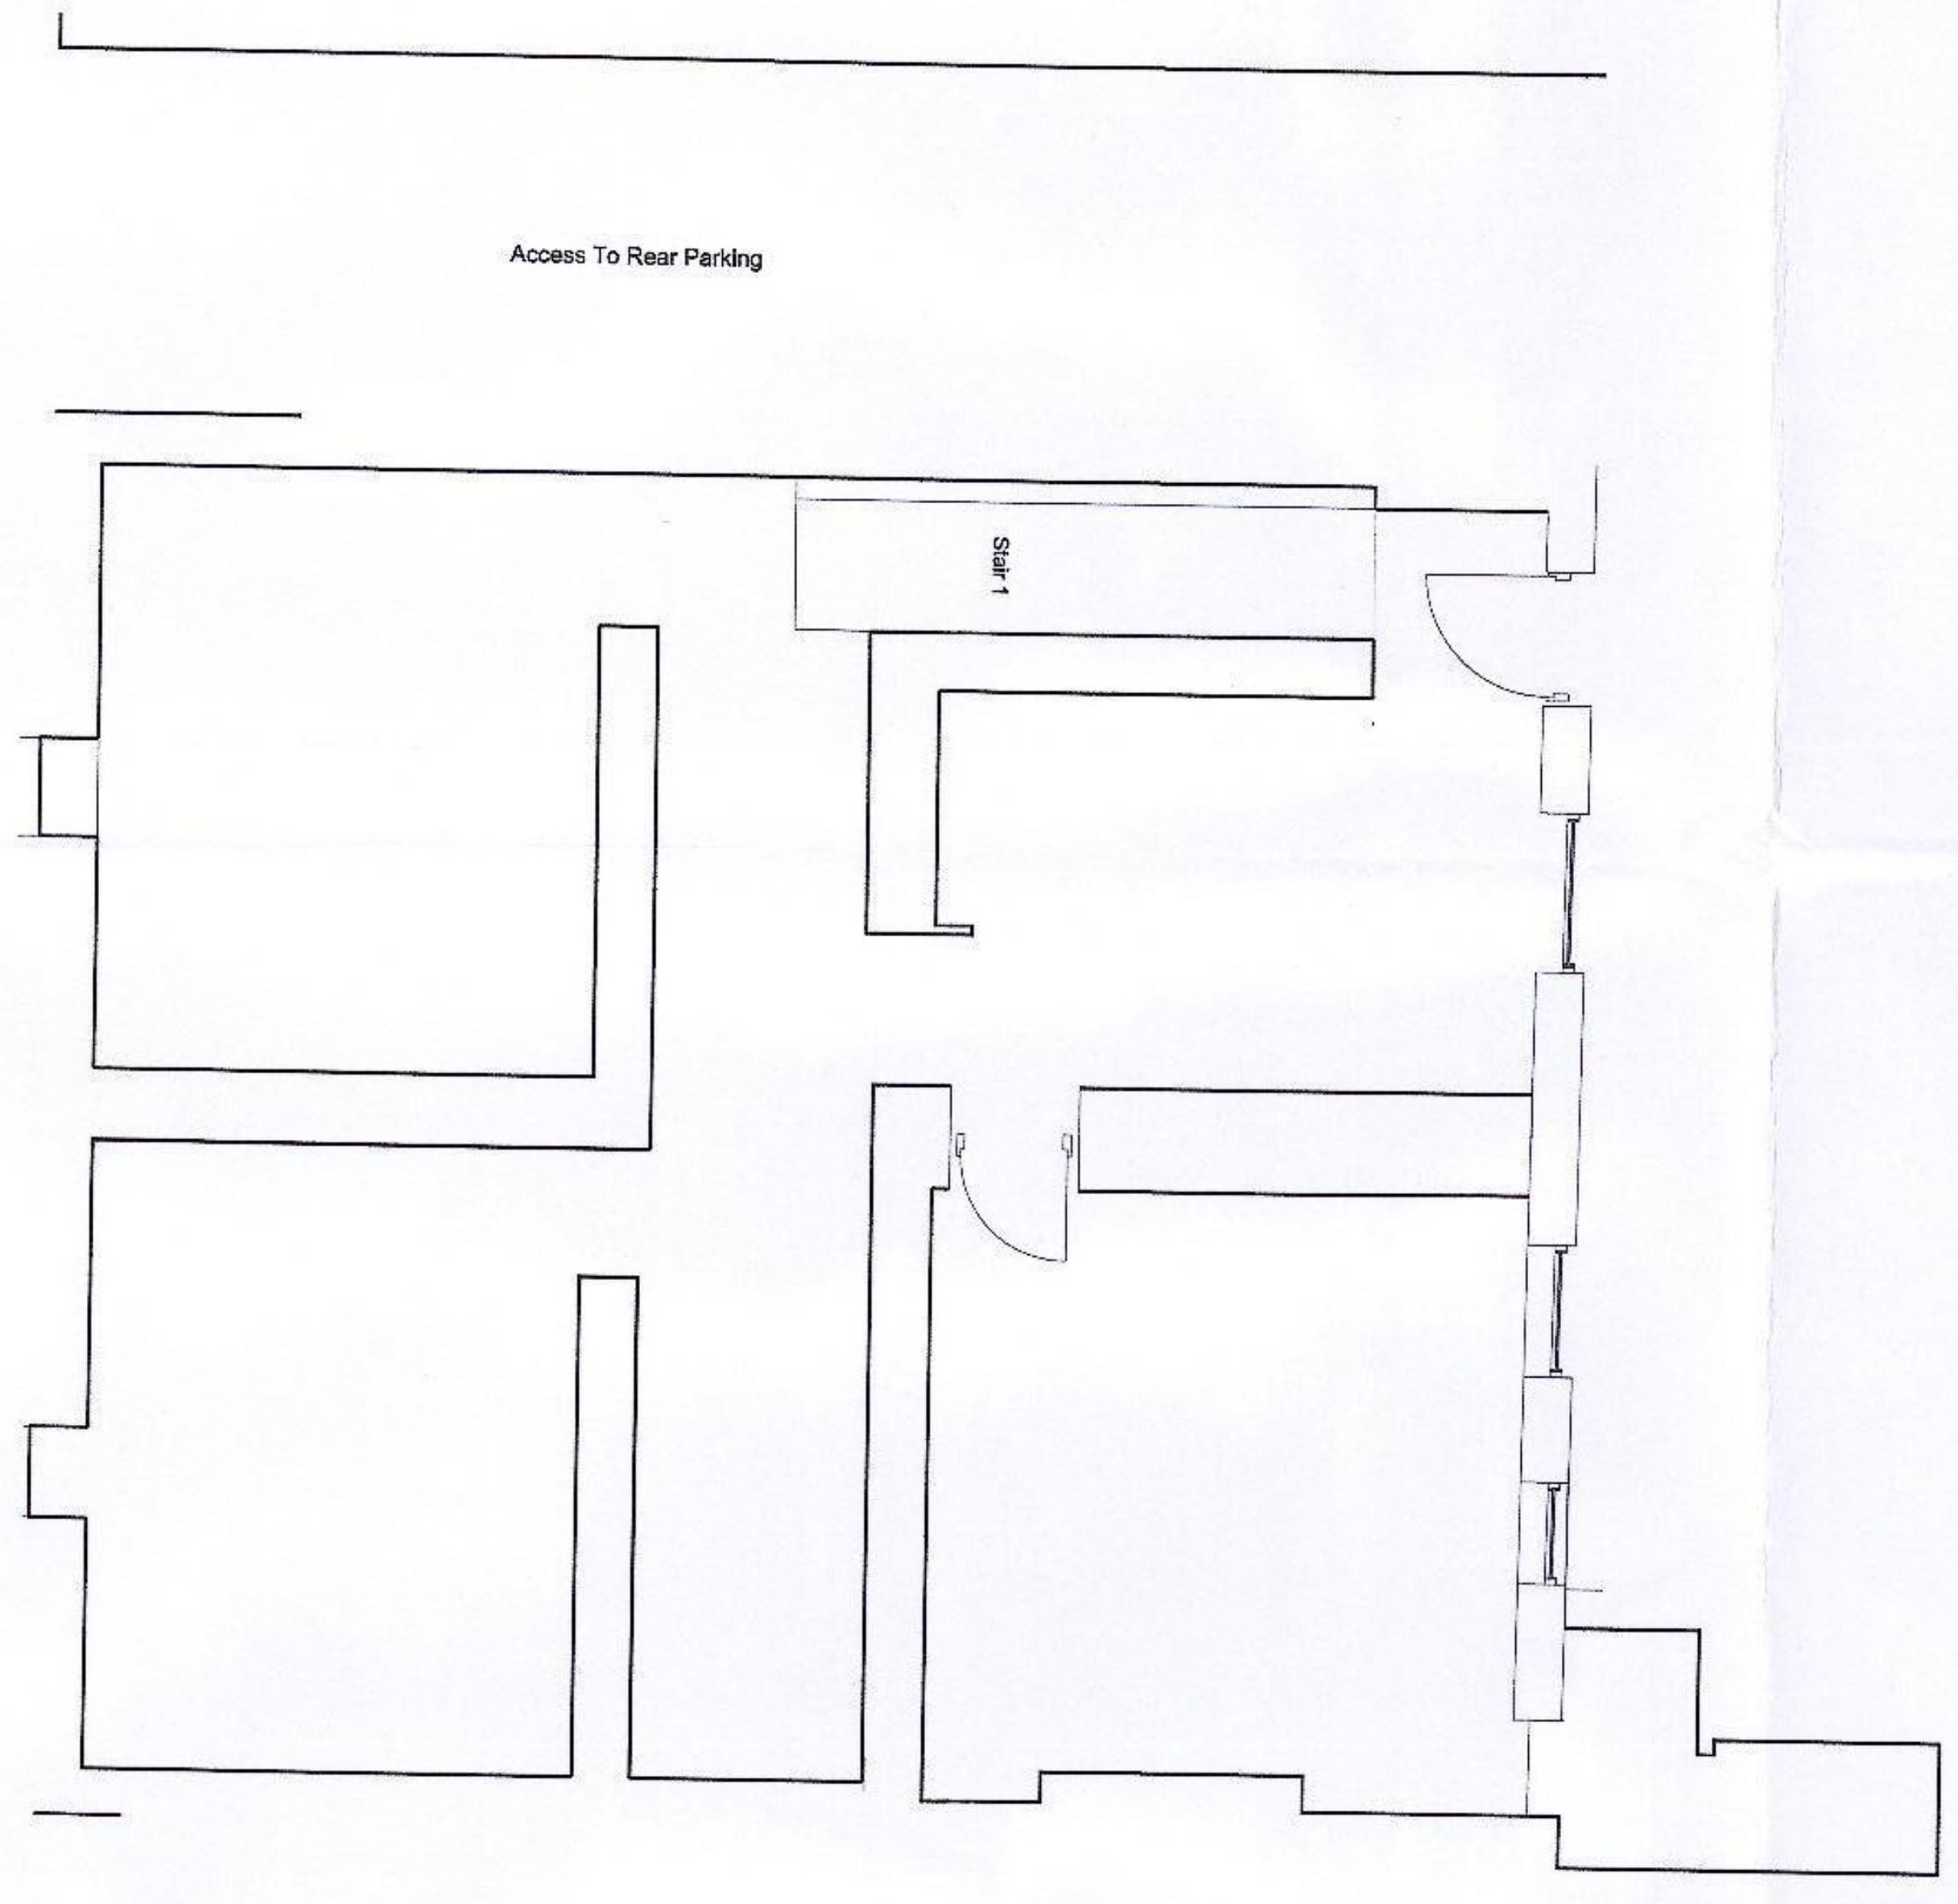

CROSS SECTION BB

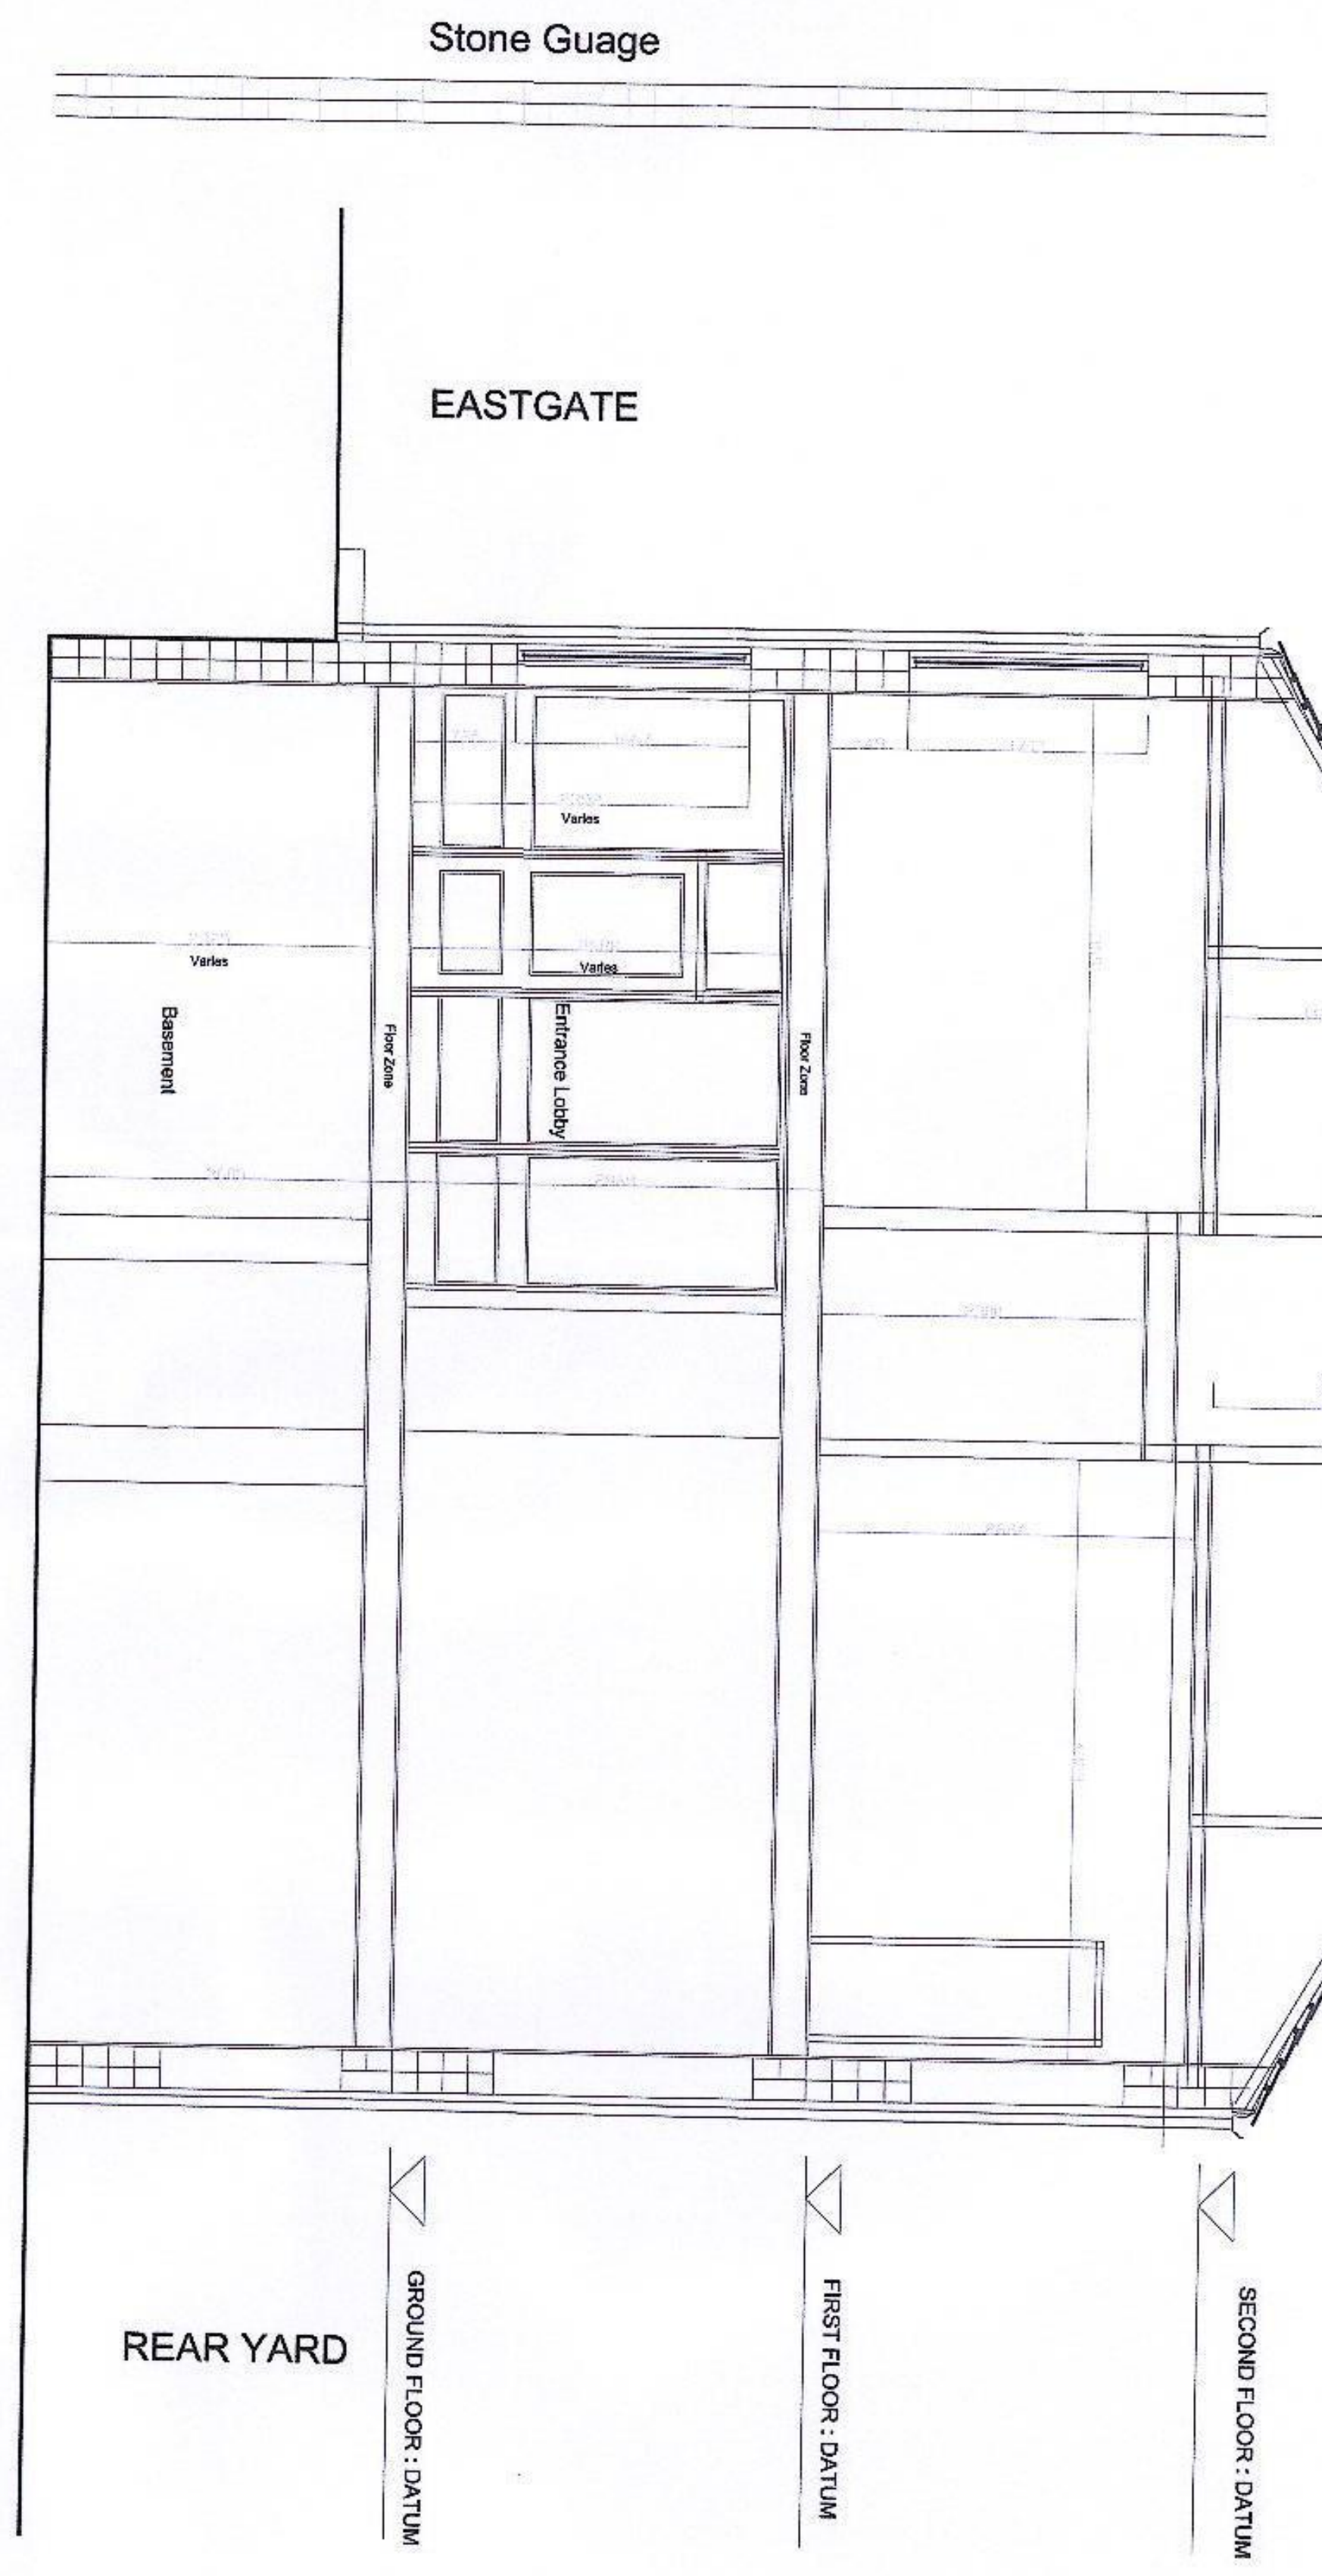

CROSS SECTION AA

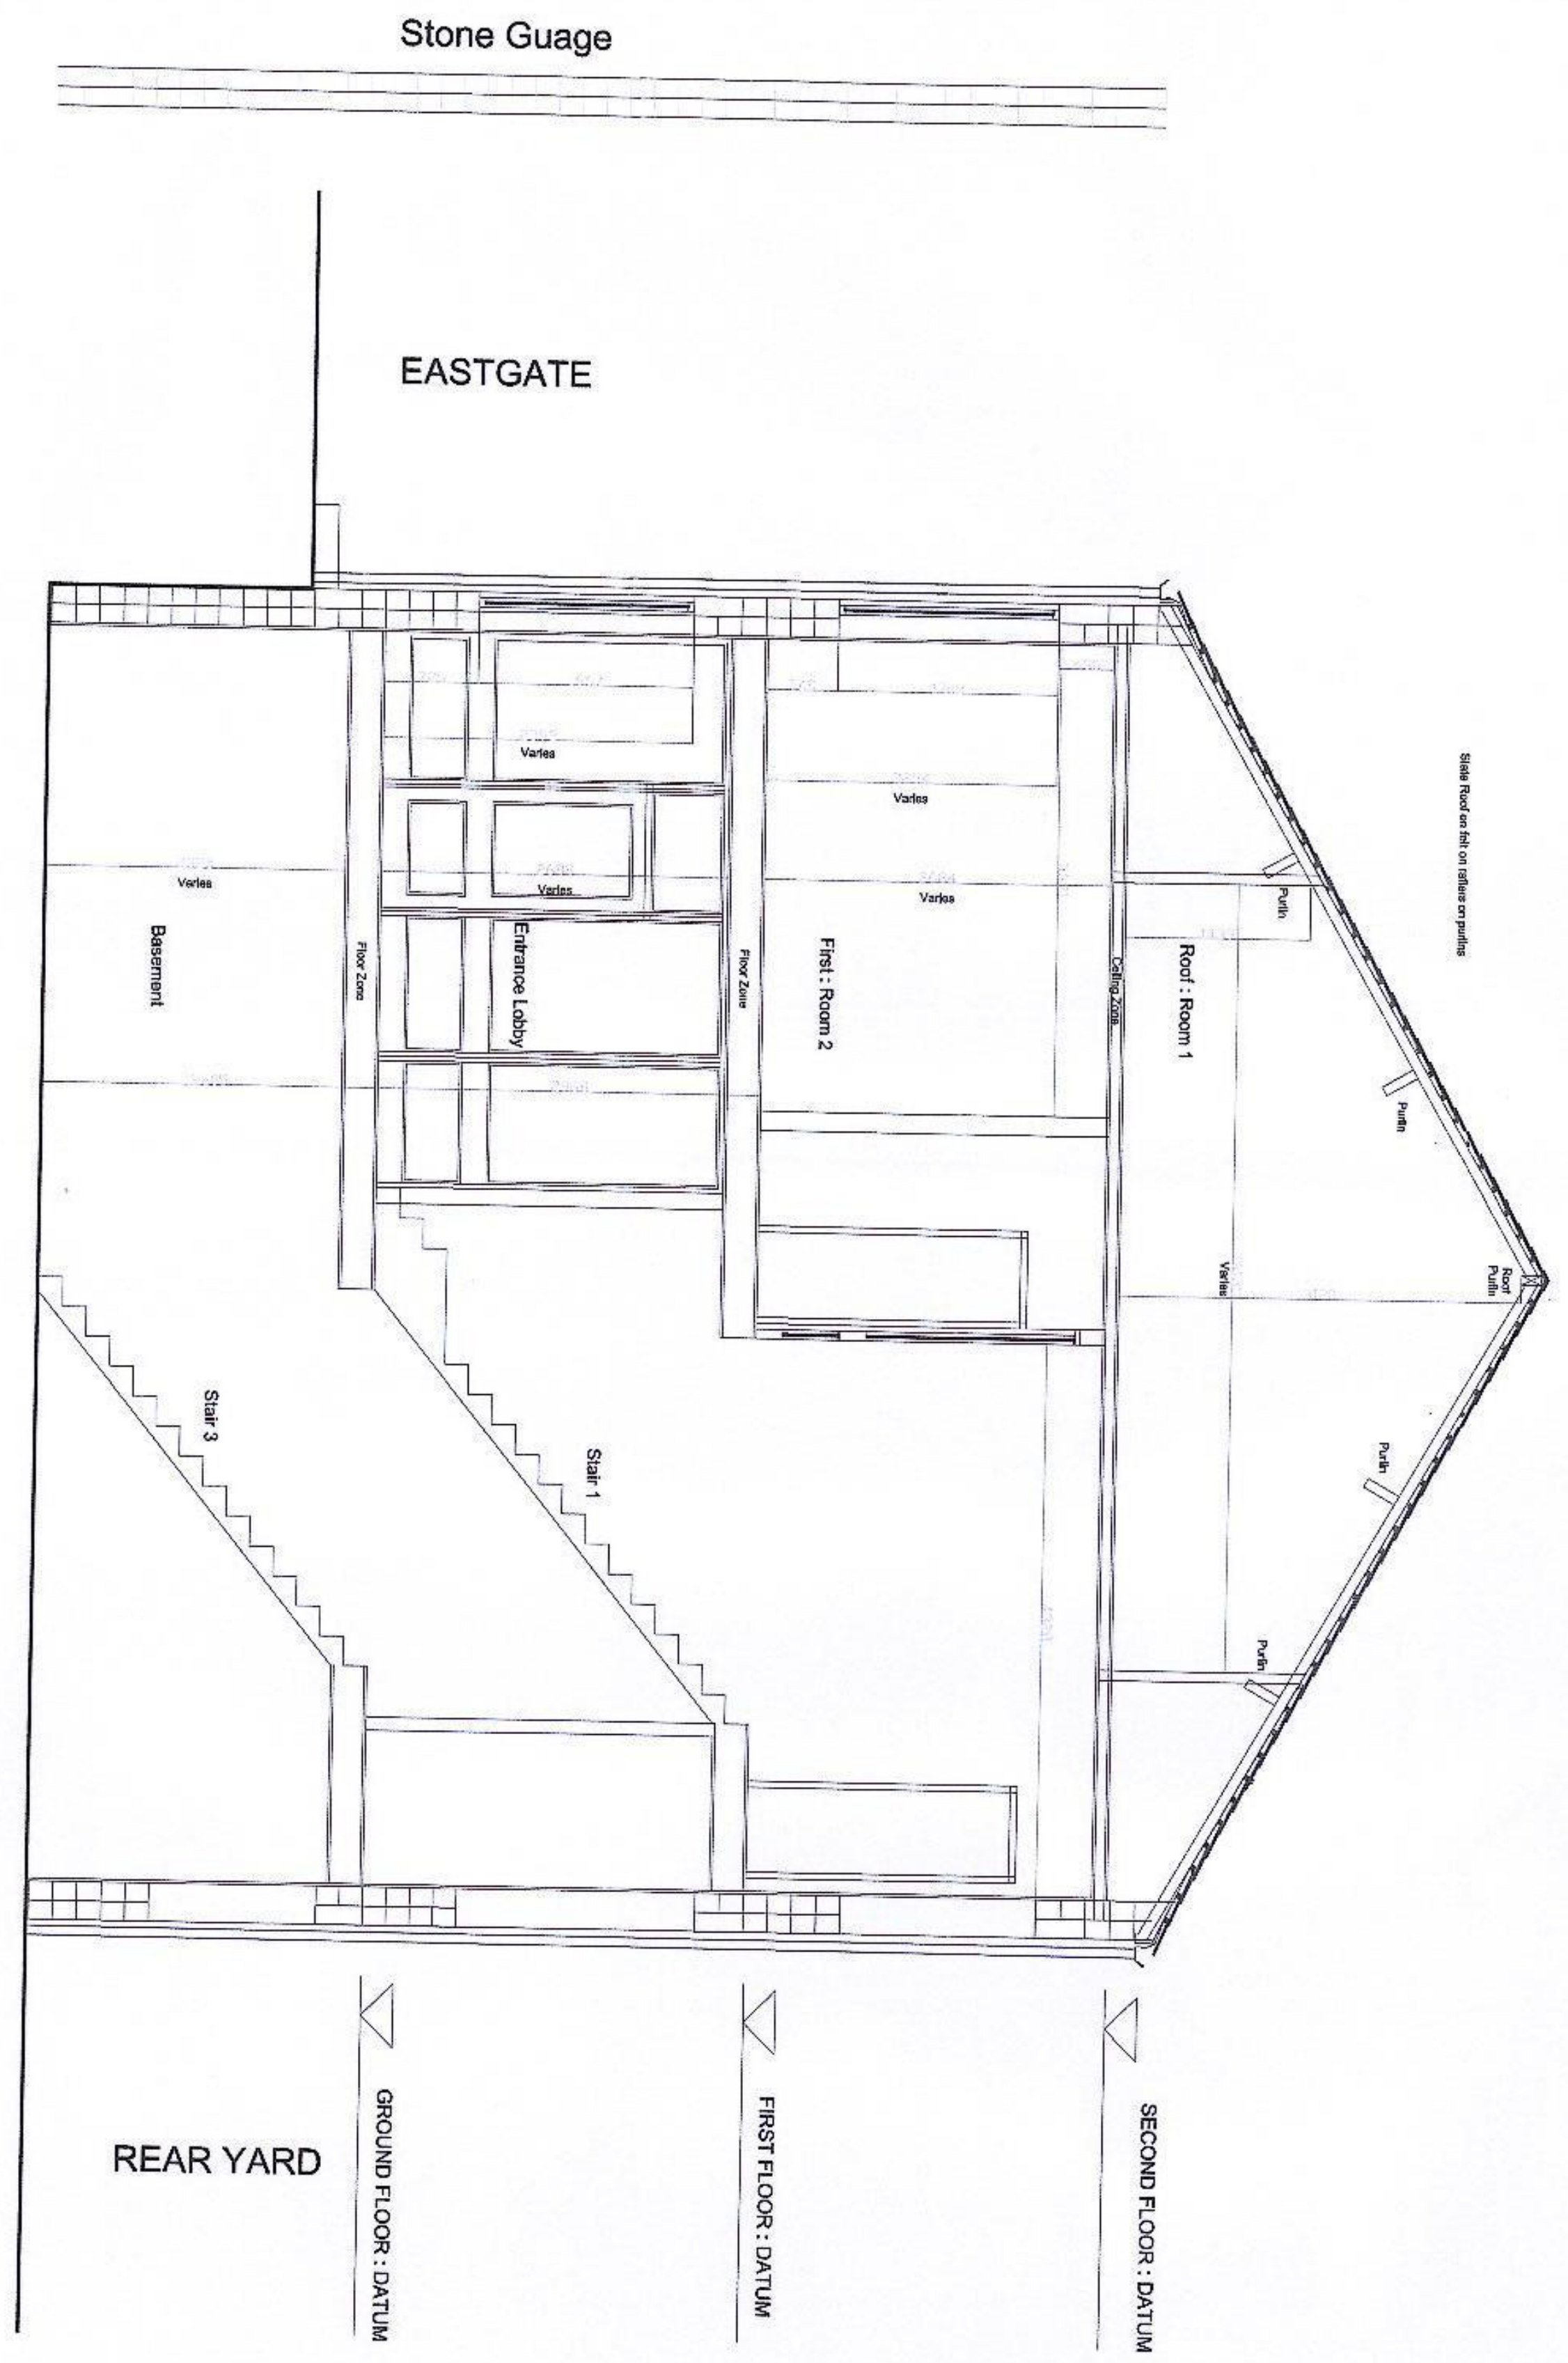

REAR ELEVATION

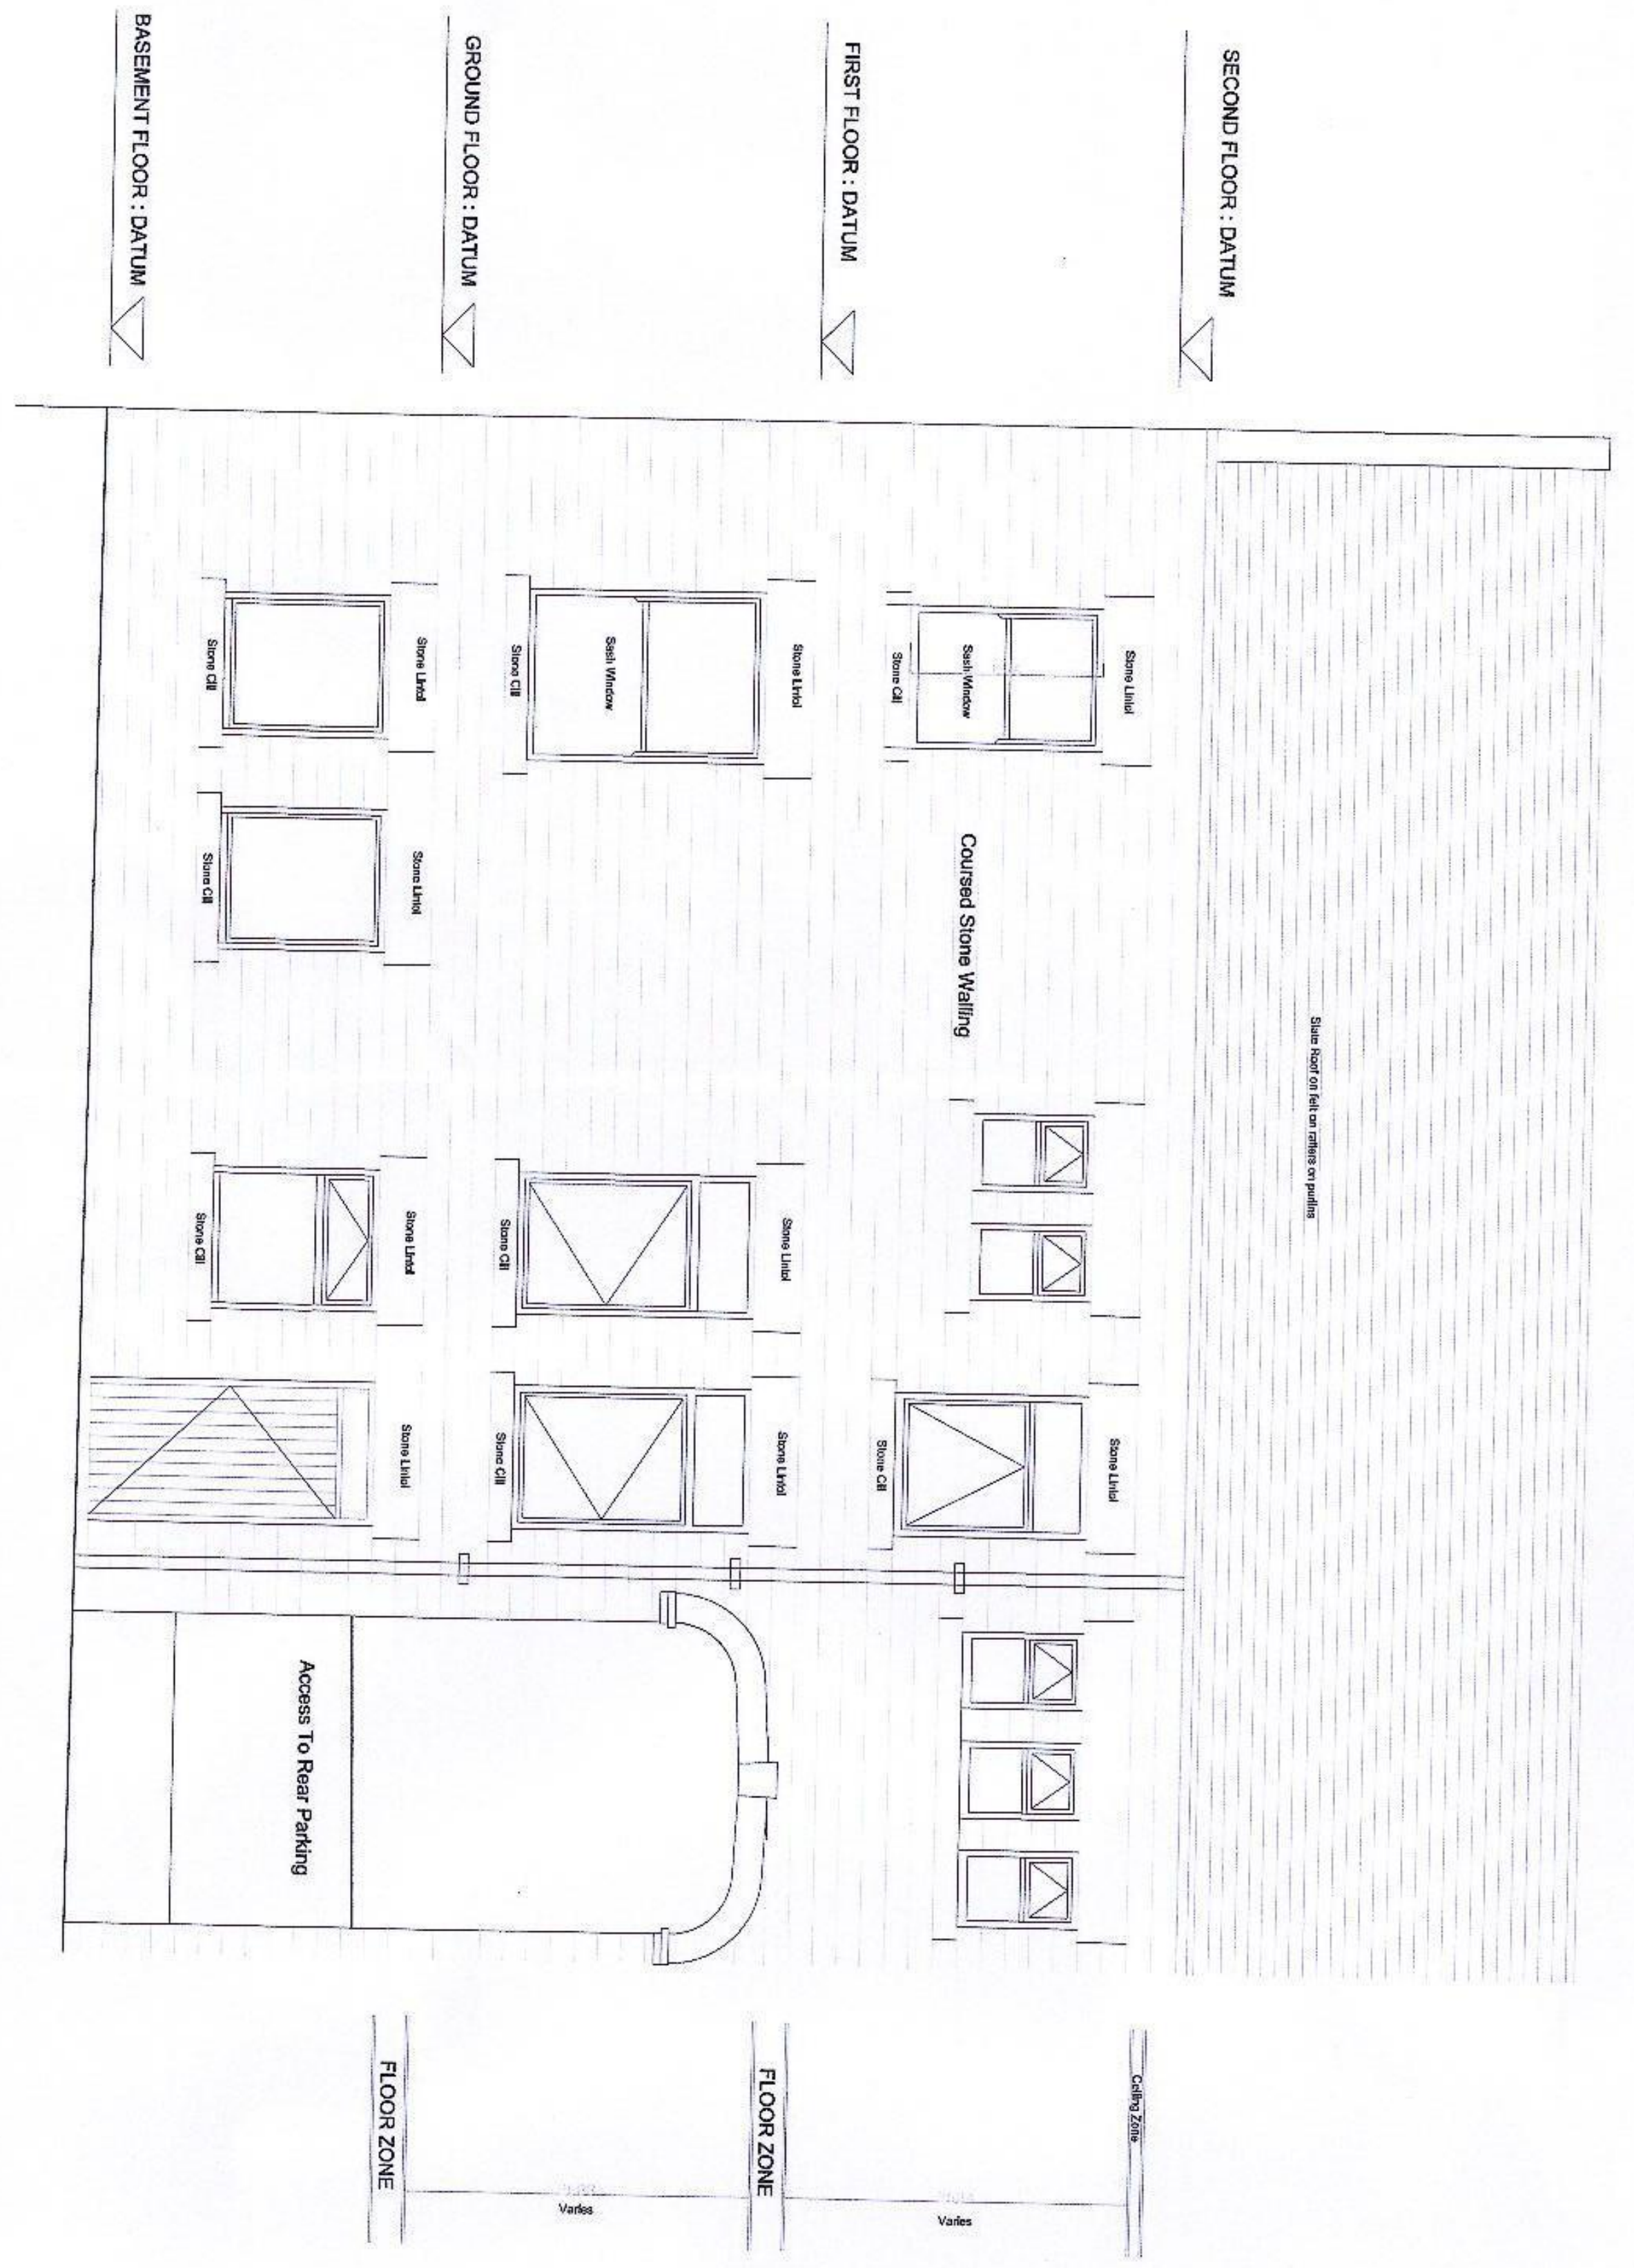

SECOND FLOOR PLAN

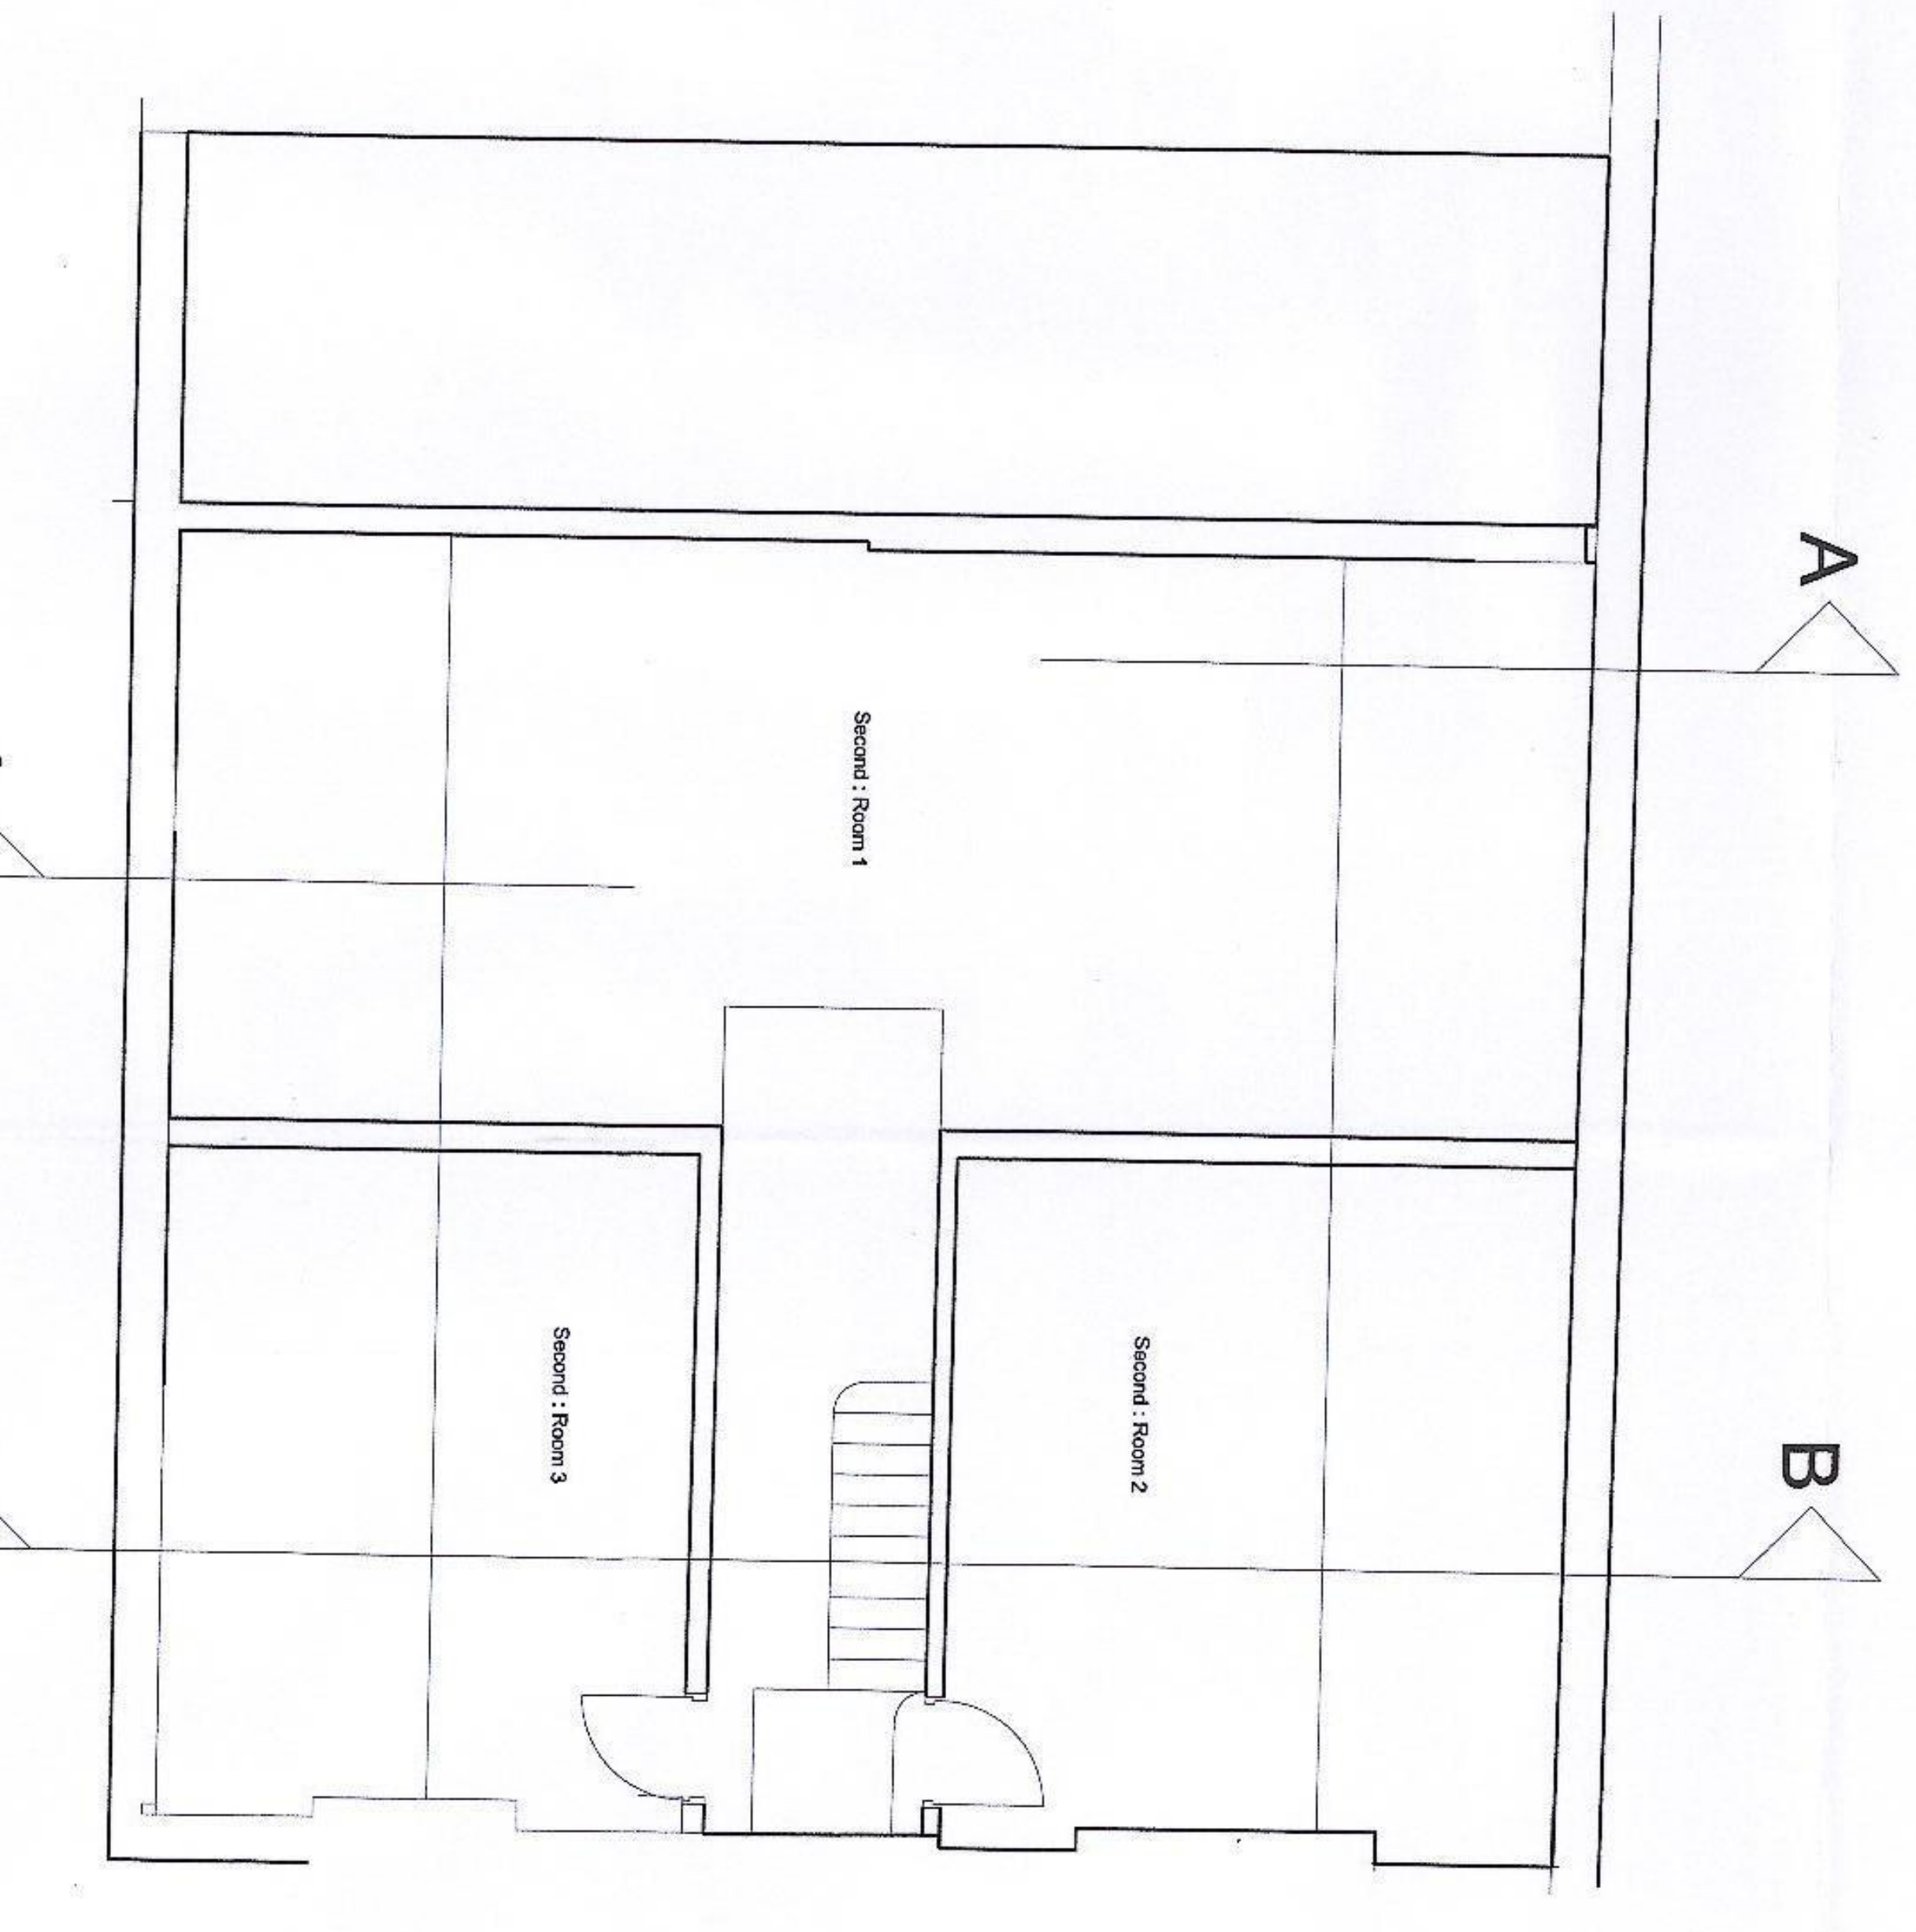

GROUND FLOOR PLAN

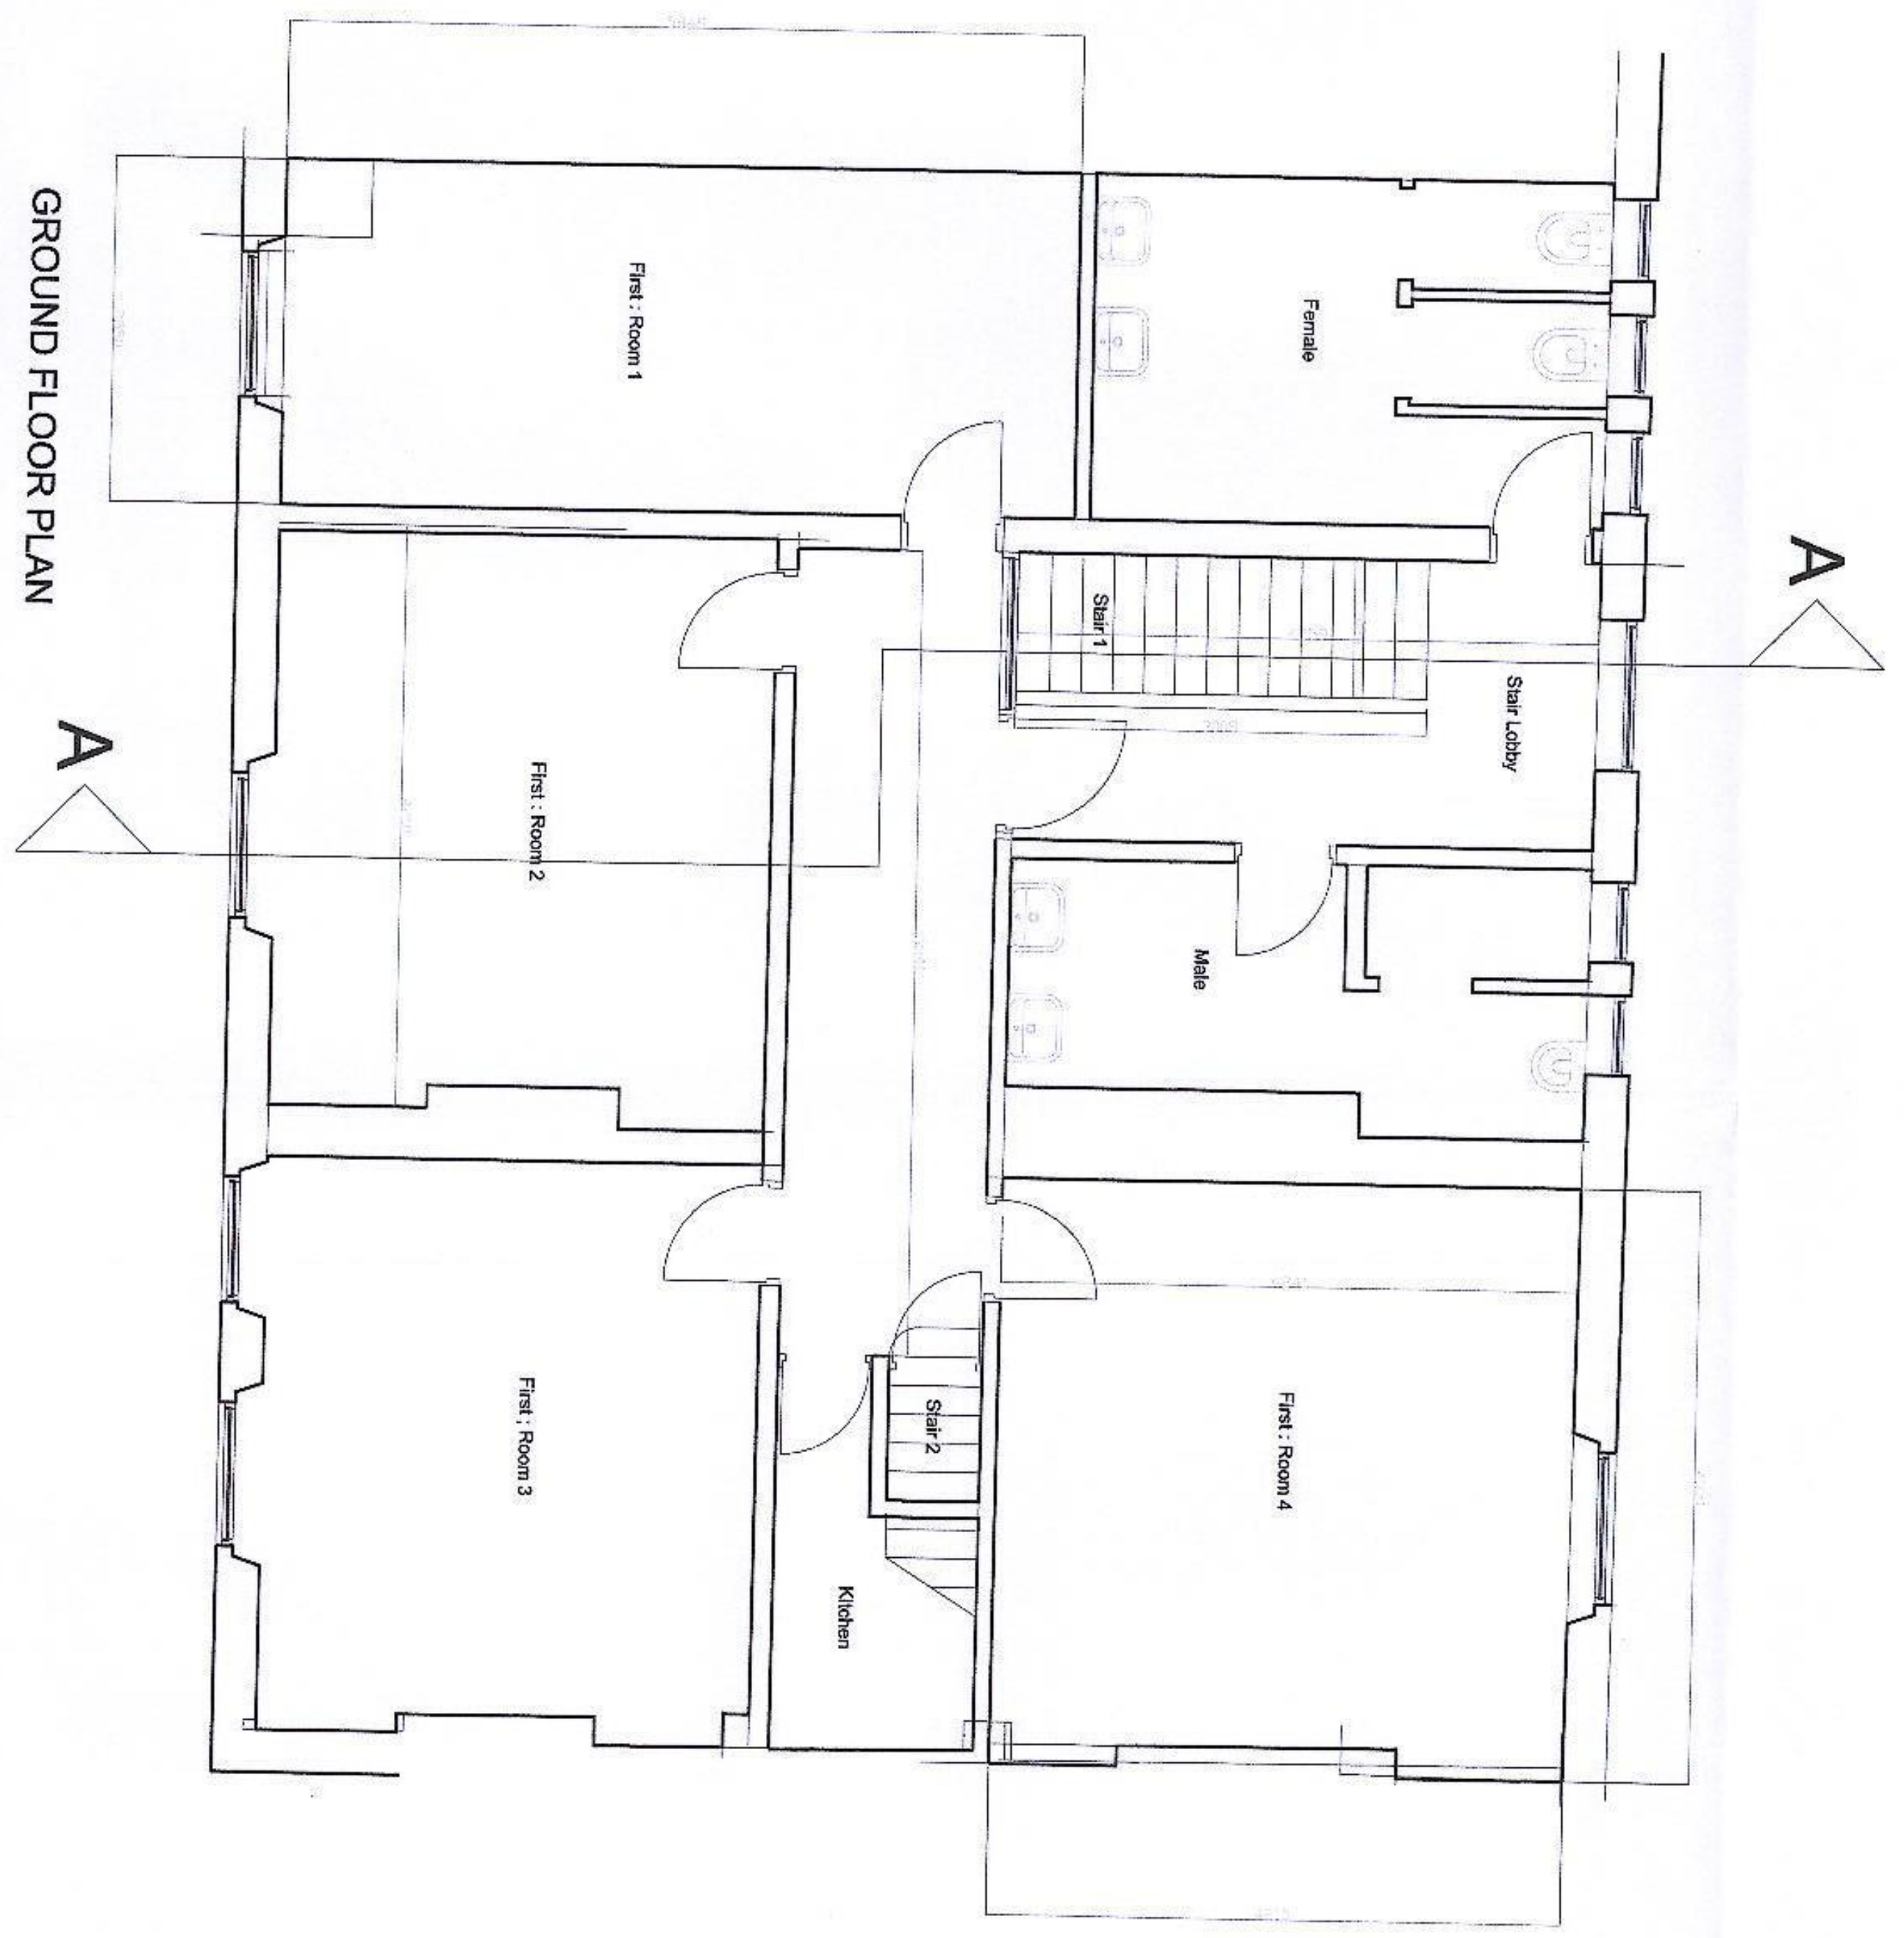

GROUND FLOOR PLAN

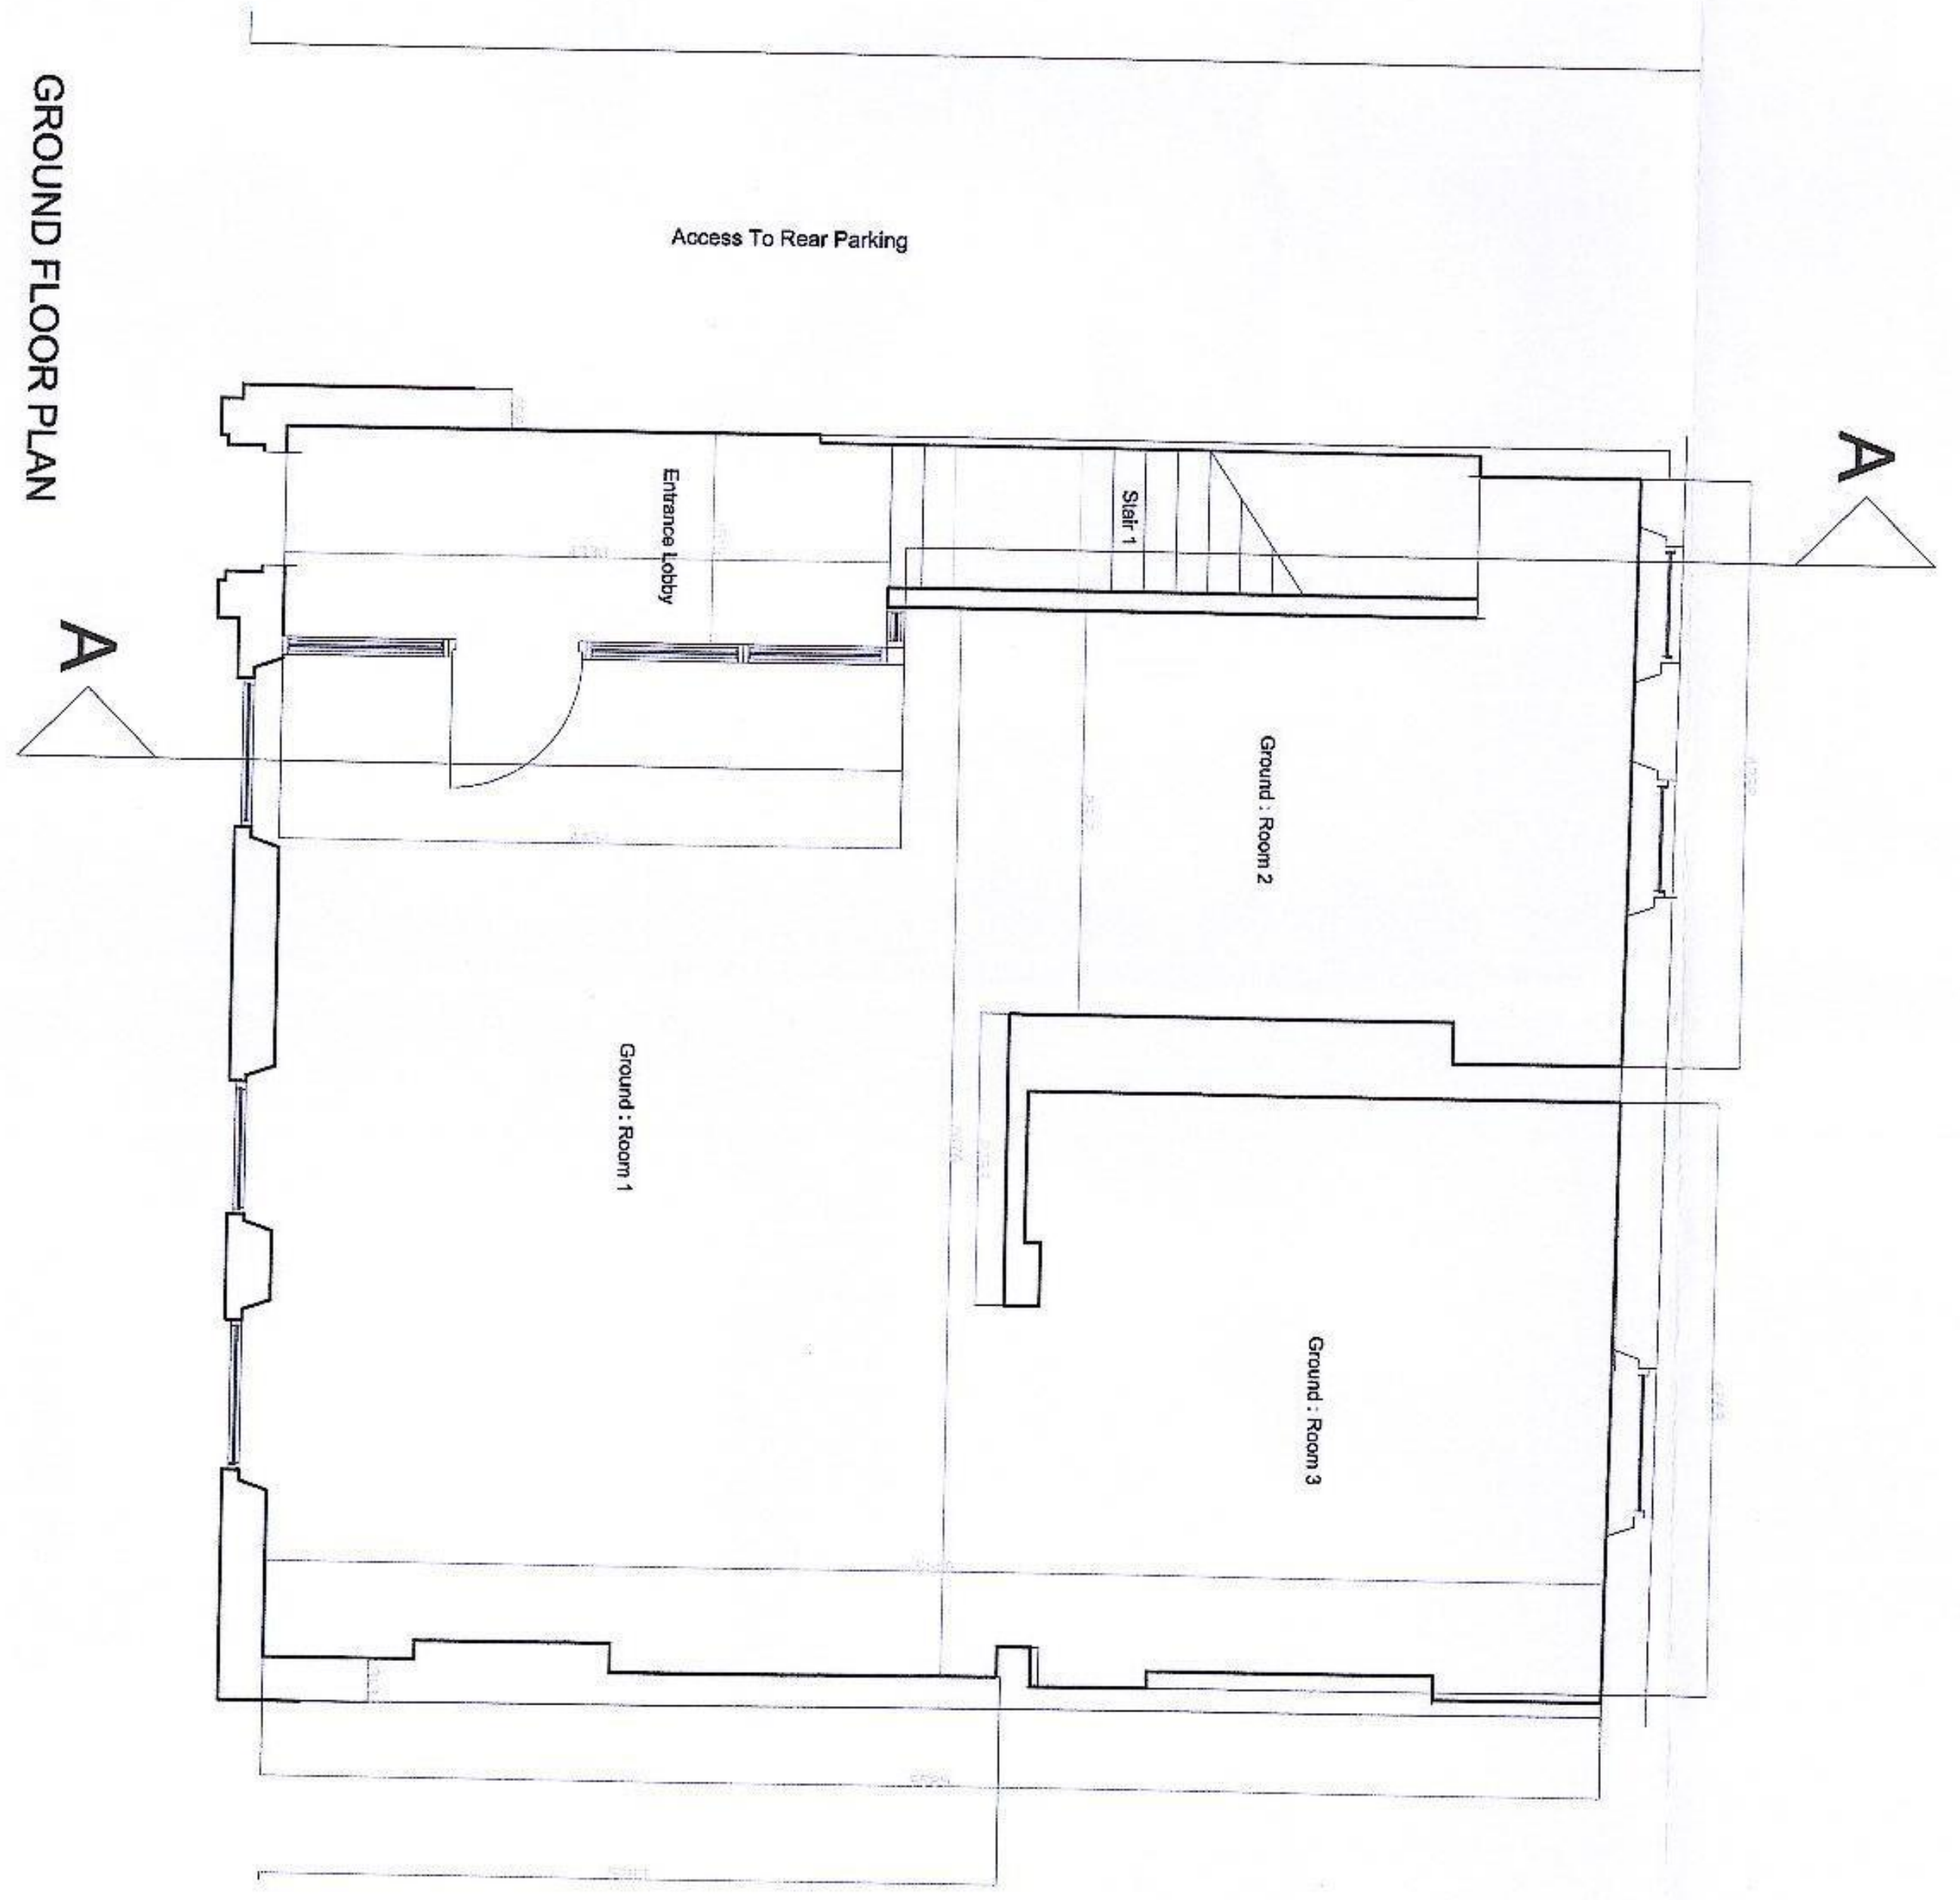

FRONT ELEVATION

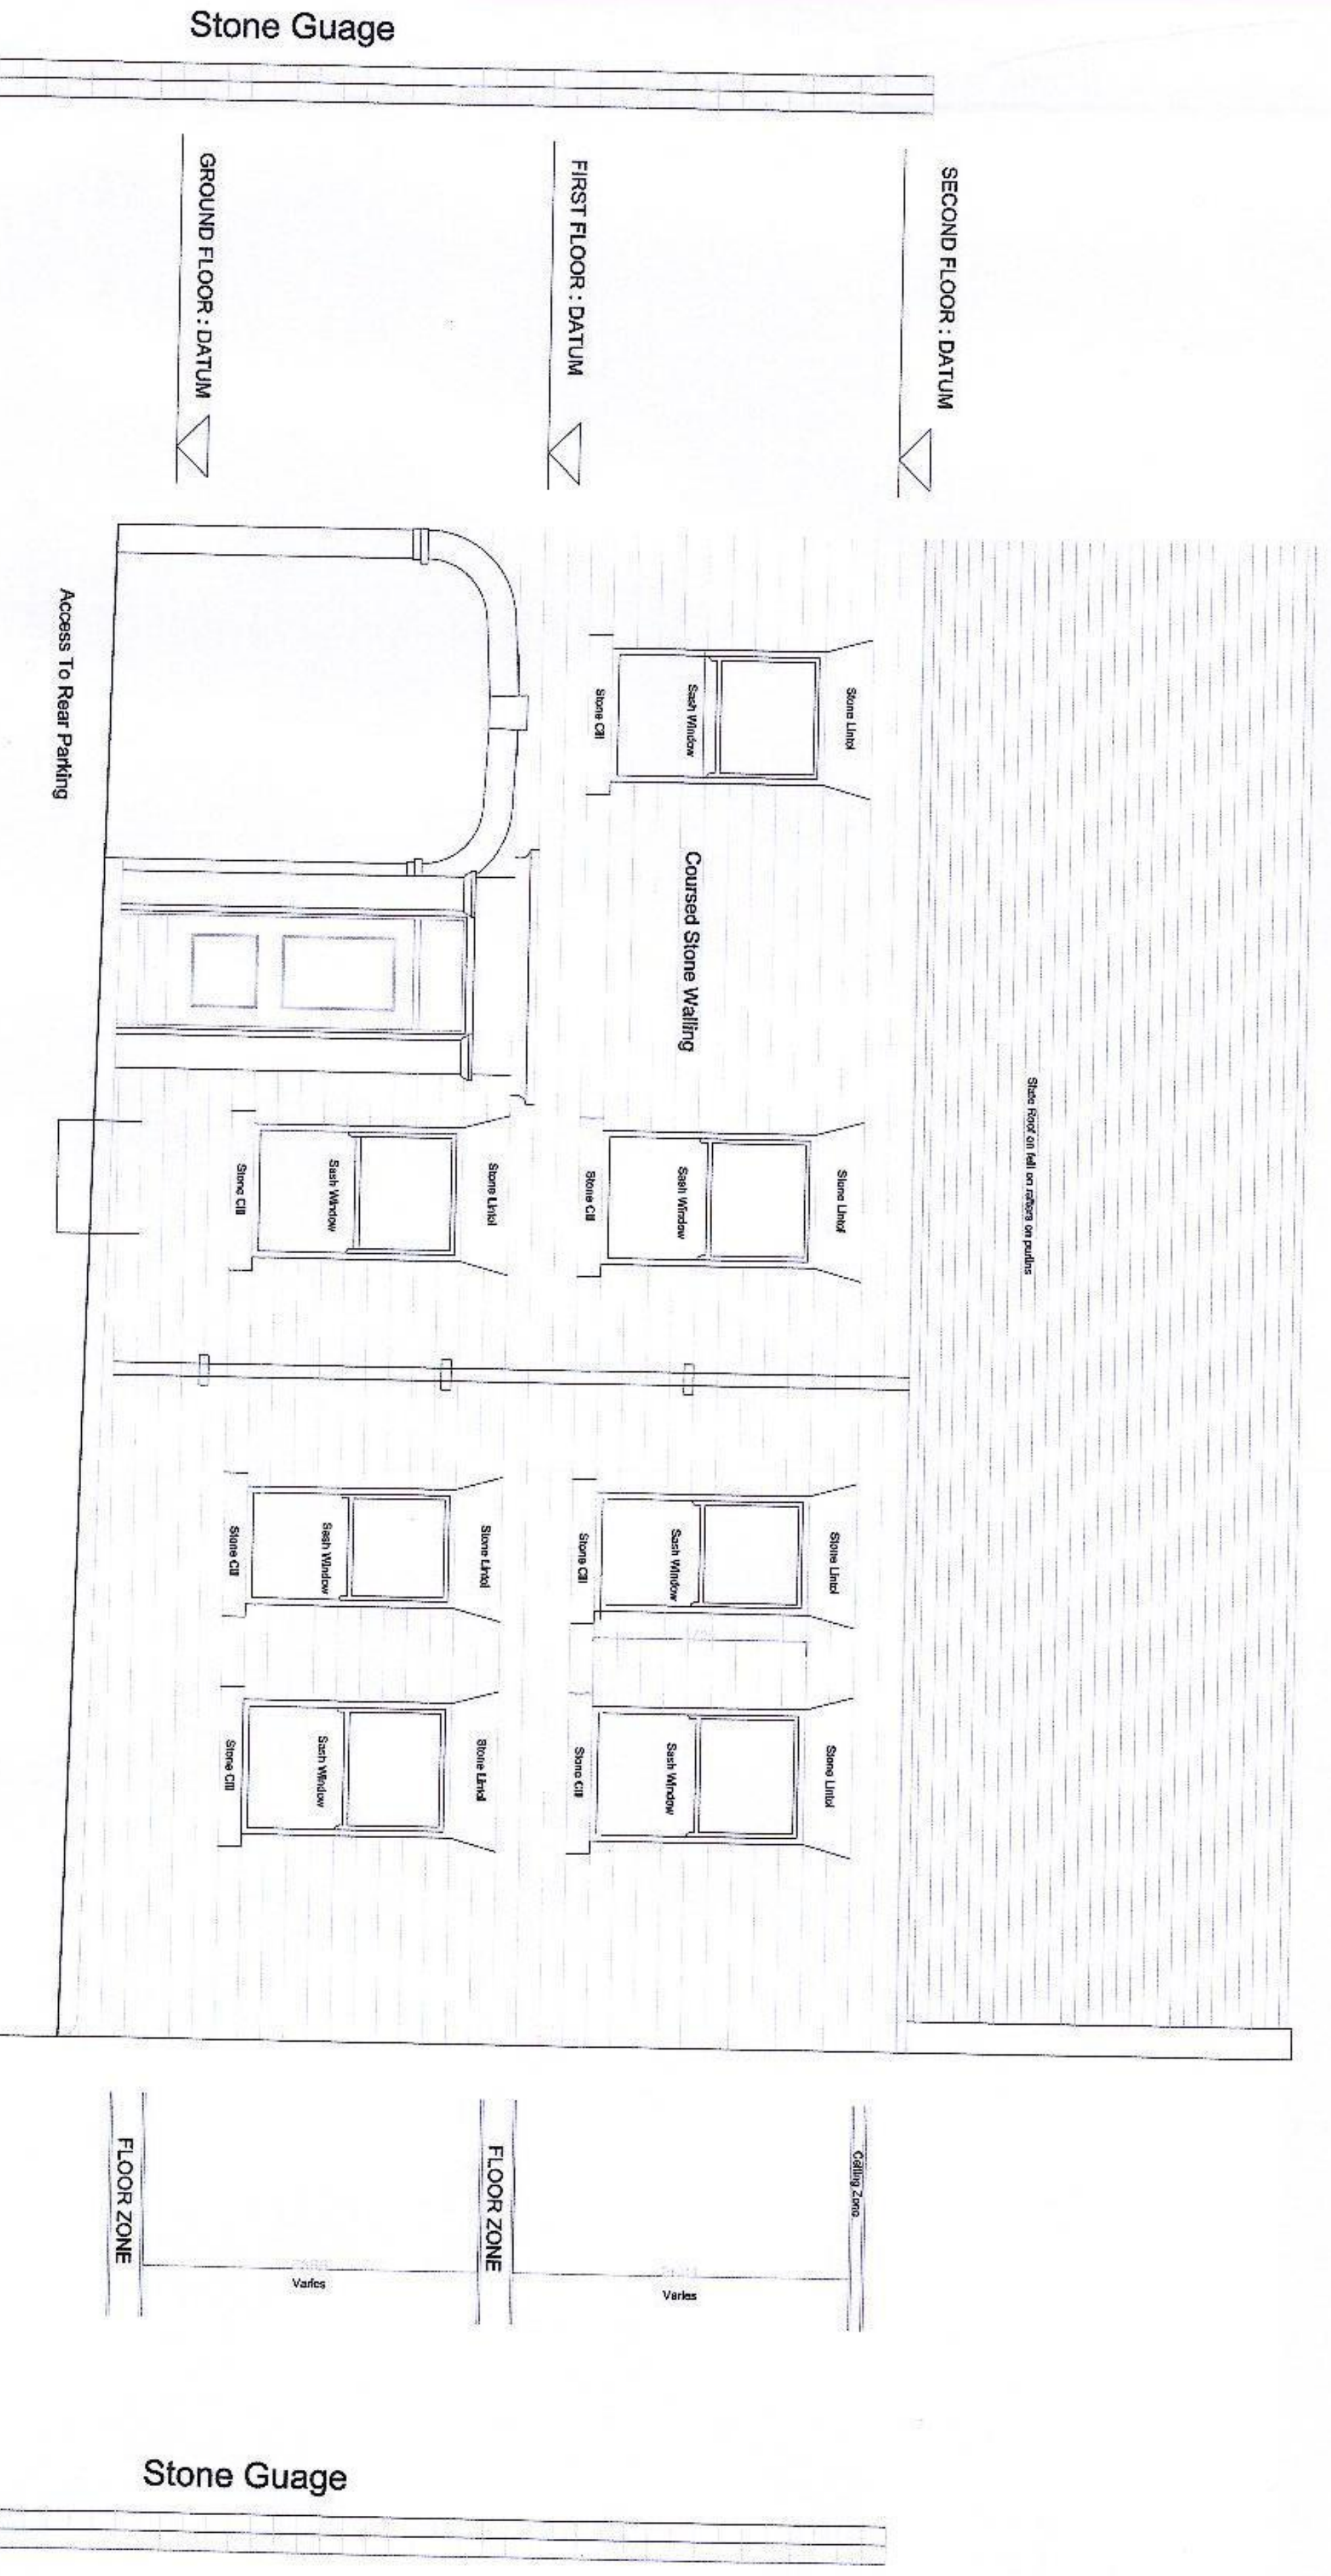

Rev	Description	Date

This drawing is Copyright.

The Contractor is to bring to the notice of the Architect any discrepancies contained in this drawing prior to work commencement.

Do not scale from this drawing.

The Contractor and his Sub-contractors are to verify all dimensions on site before making shop drawings or commencing manufacture.

CLIENT

YORKSHIRE PROPERTIES

TITLE ALTERATIONS & RENOVATIONS 1 to 3 EASTGATE BARNSLEY	SCHEME EXISTING : KEY PLAN
SCALES 1:50	DATE SEPTEMBER 2019
JOB No. AGH/942	DRAWING No. AGH/942/01-C

alan g haines associates
ARCHITECTS
2 Oustlethwaite Court
Genn Lane
Worsborough
Barnsley

EXISTING