

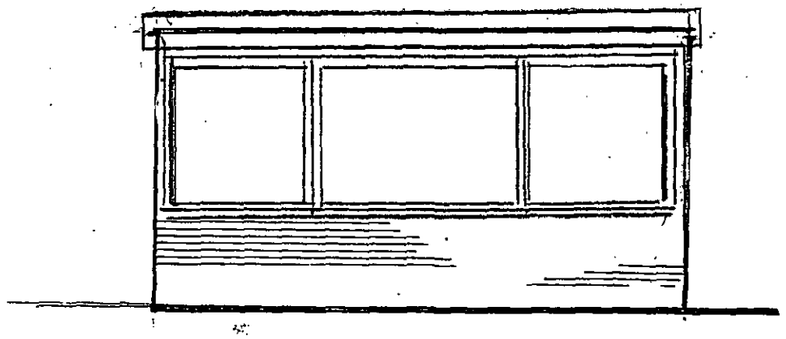



side elev

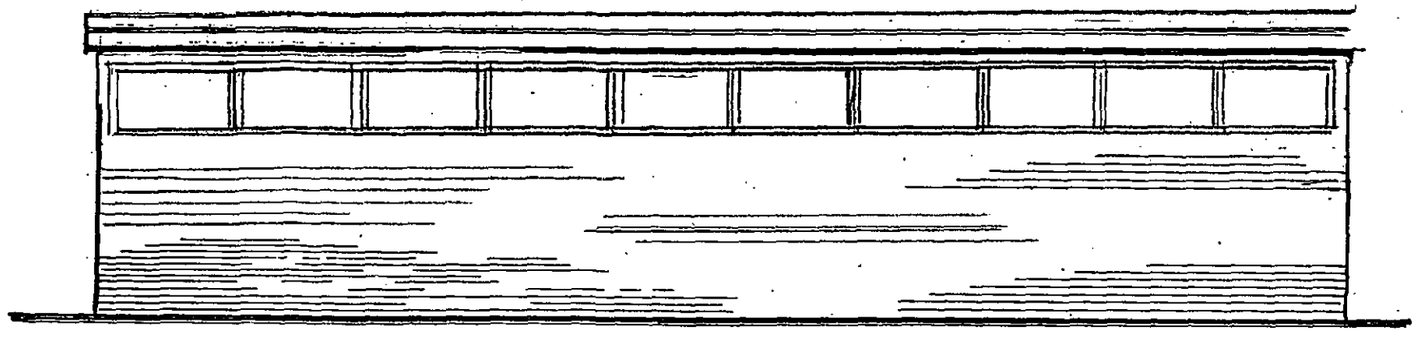

rear elev

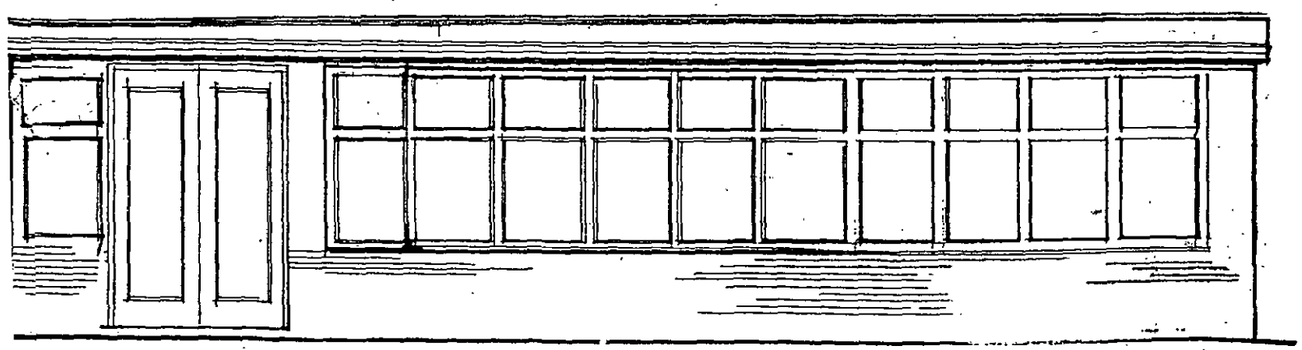


front elevation

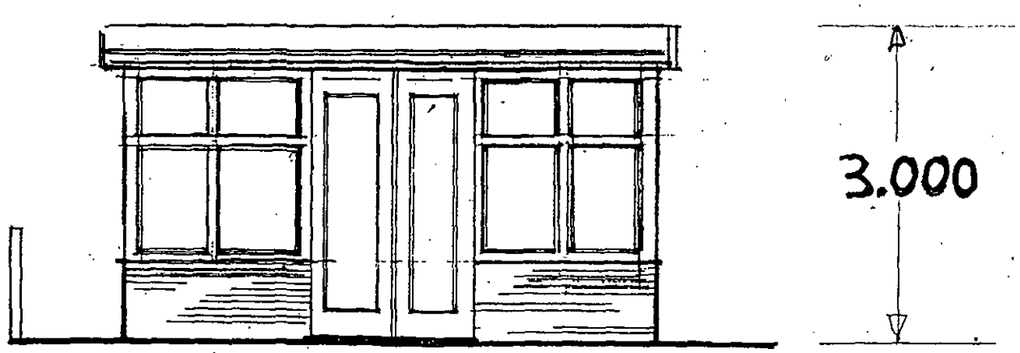


side elev

Existing summerhouse

114/116 Huddersfield Rd. (2)

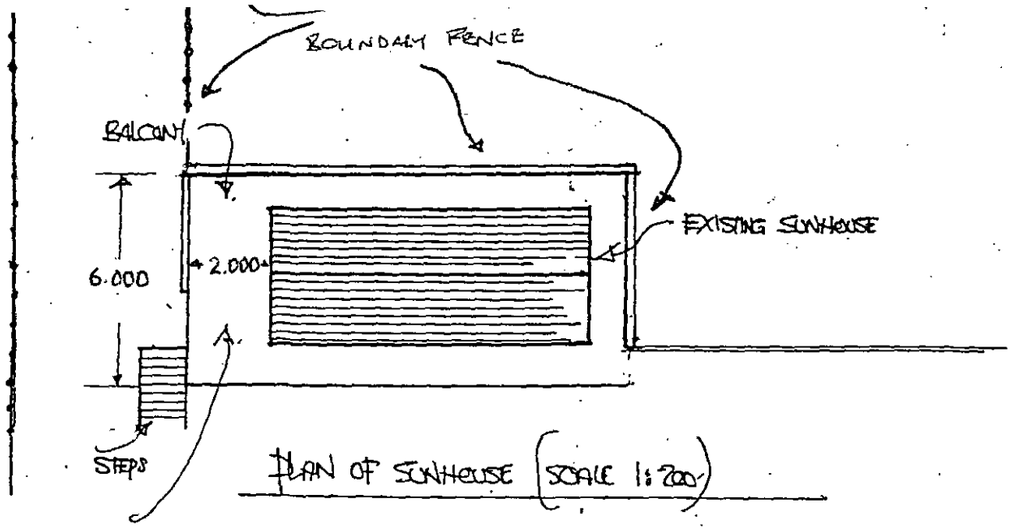


PLAN OF SUNHOUSE (SCALE 1:200)

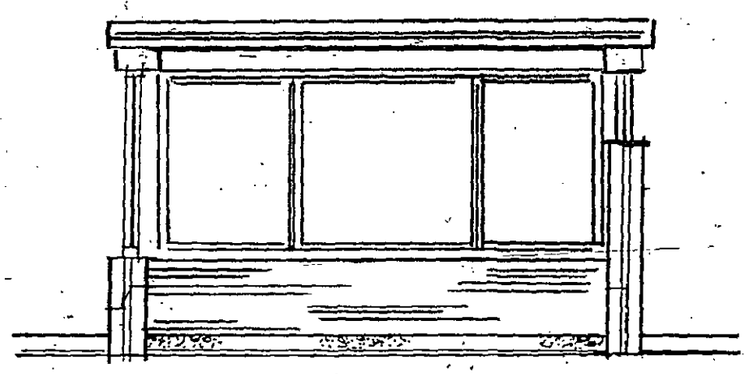


SIDE ELEVATION SHOWING THE EXISTING BASEMENT UNDER THE BALCONY

floor plan

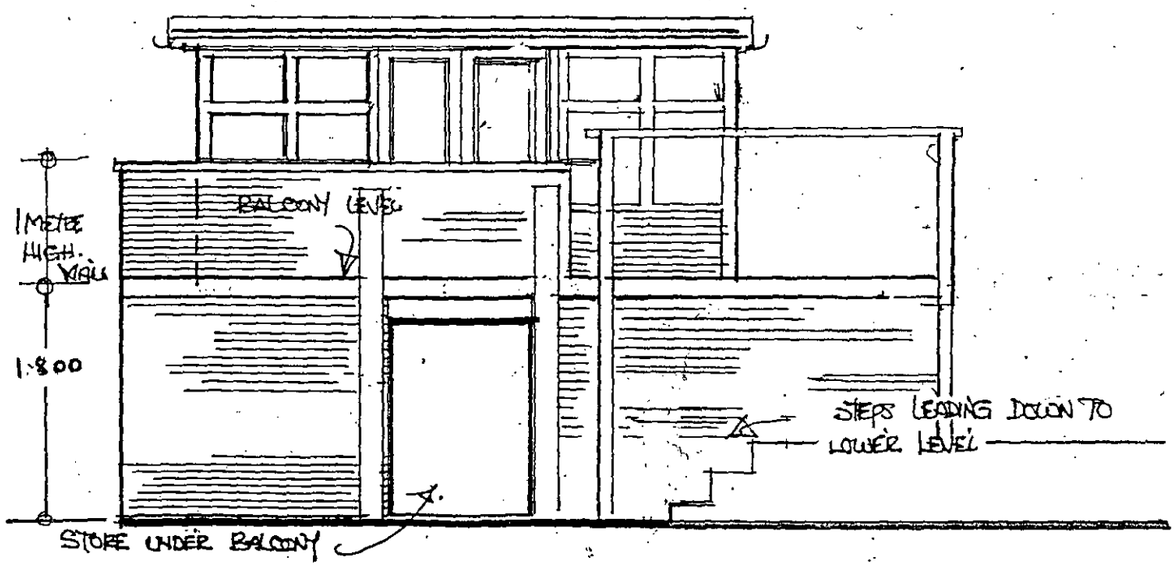


Existing Summerhouse


114, 116 Huddersfield Rd

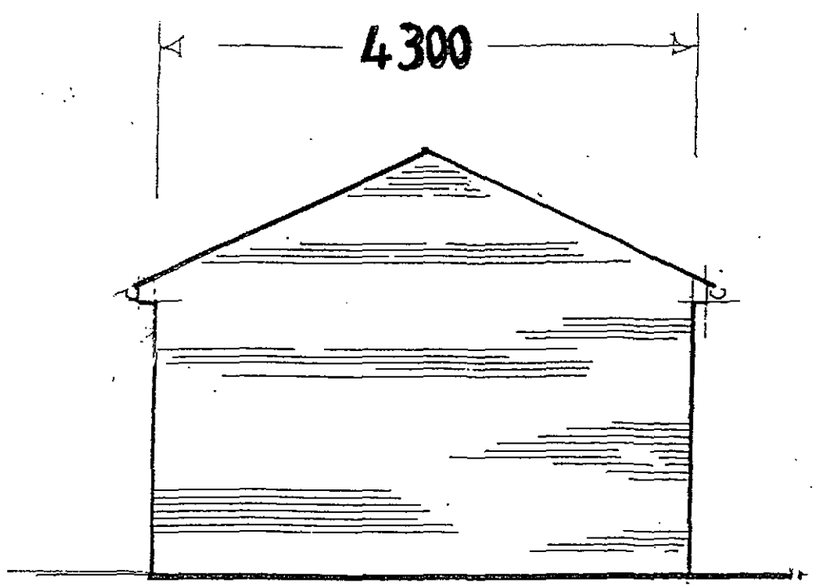


side elev

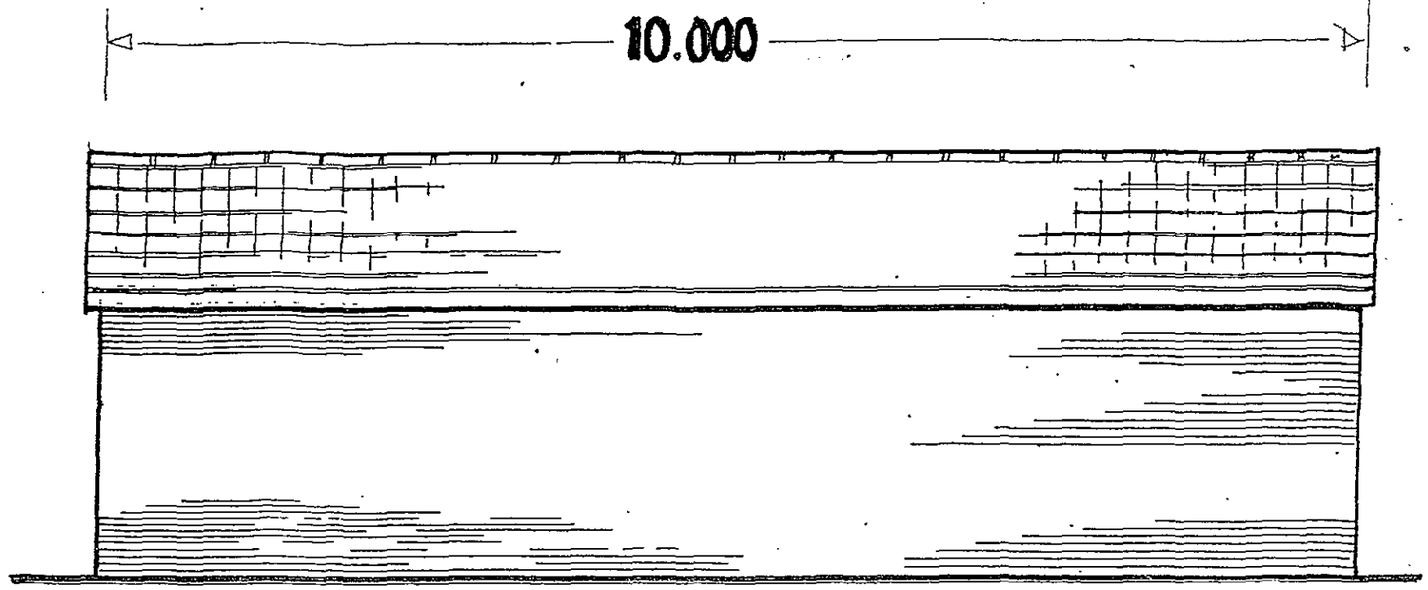

rear elev

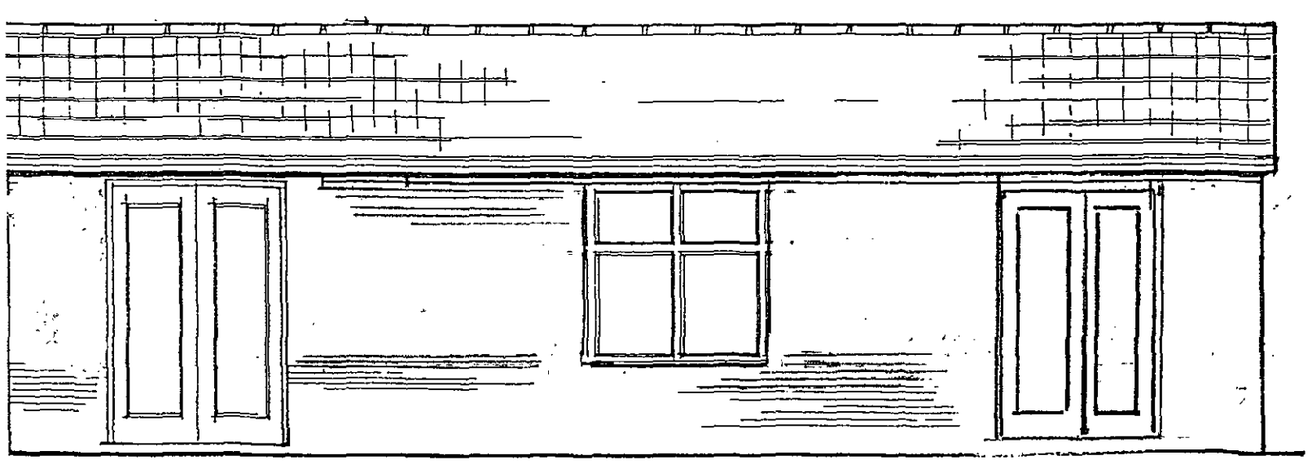

front elevation

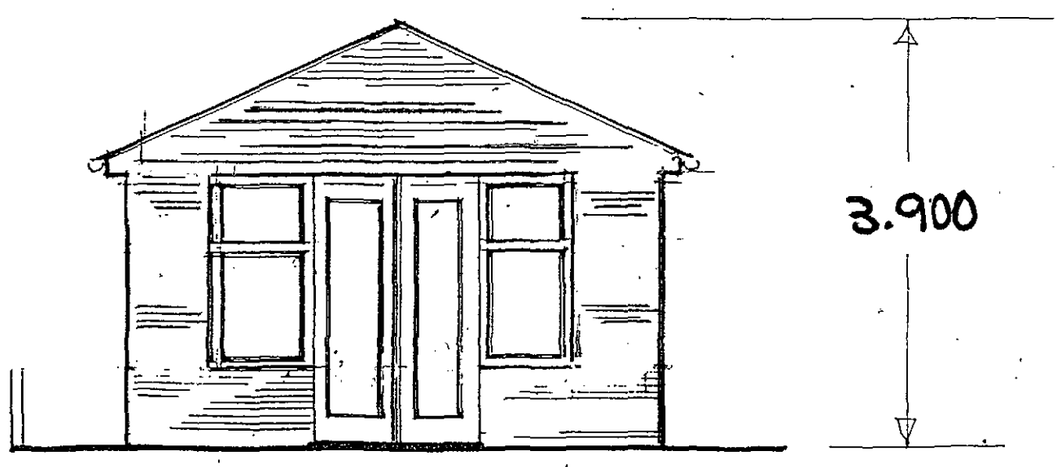


side elev

Proposed Summerhouse


114/116 Huddersfield Rd.

④

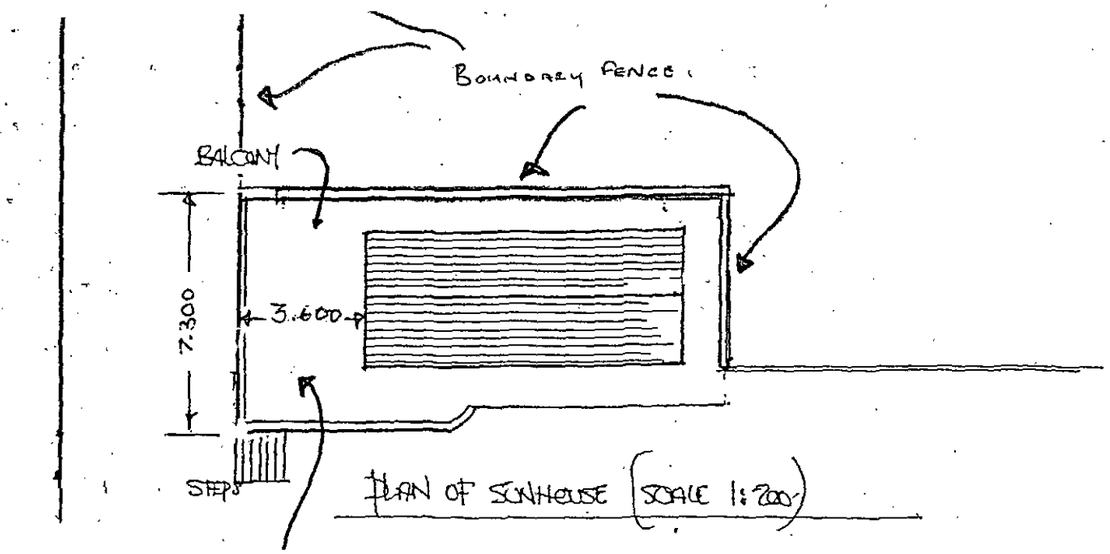


PLAN OF SUNHOUSE (SCALE 1:200)


THE EXISTING BASEMENT STORE UNDER THE BALCONY TO BE RETAINED

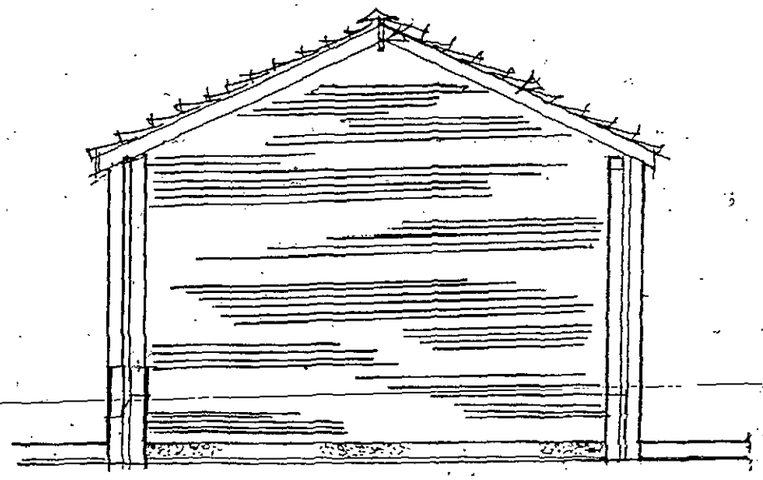

PROPOSED SIDE ELEVATION SHOWING THE EXISTING BASEMENT. UNDER THE BALCONY TO BE RETAINED.

floor plan

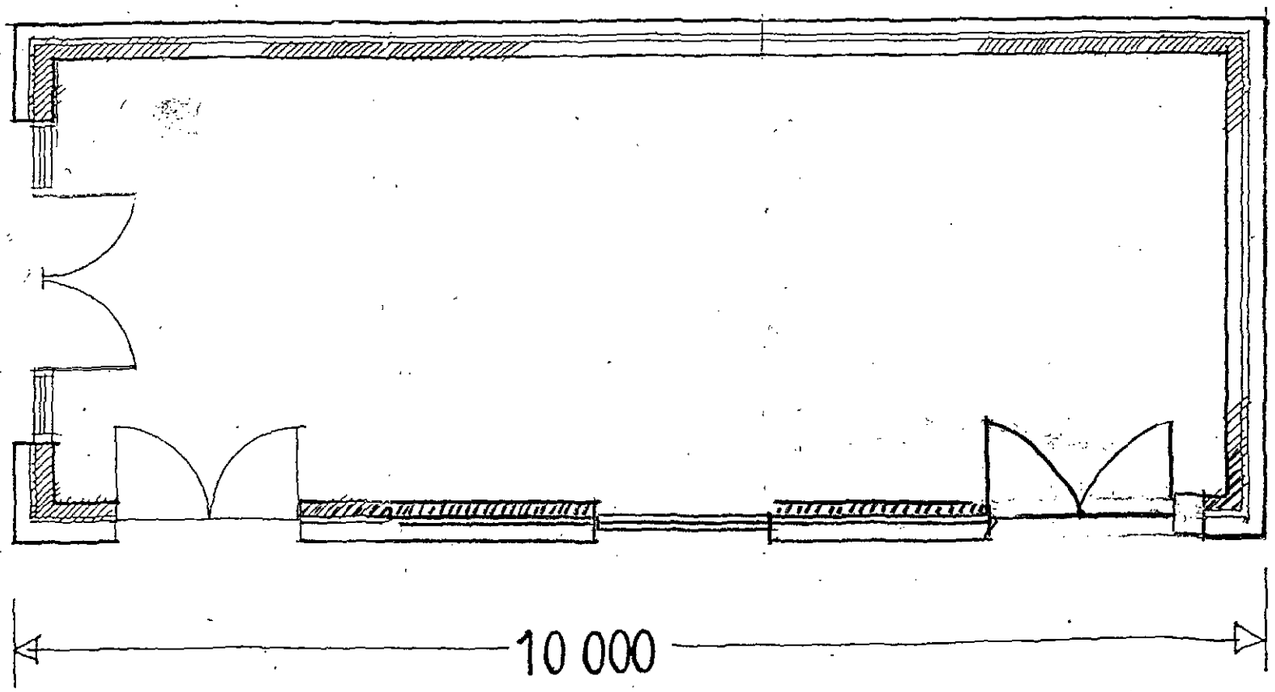


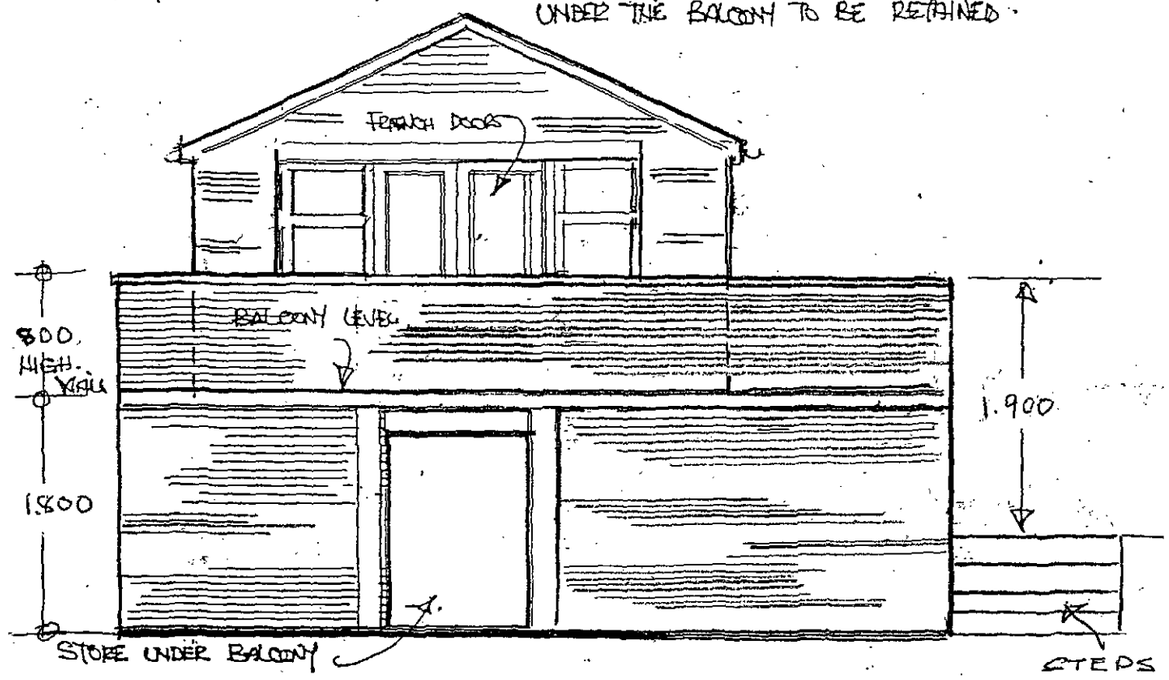


Proposed Summerhouse

114, 116 Huddersfield Rd

5

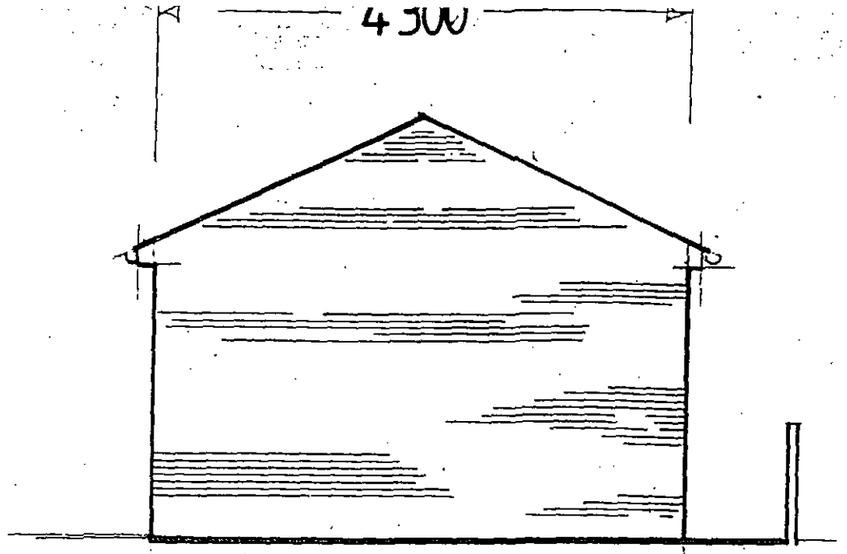


side elev

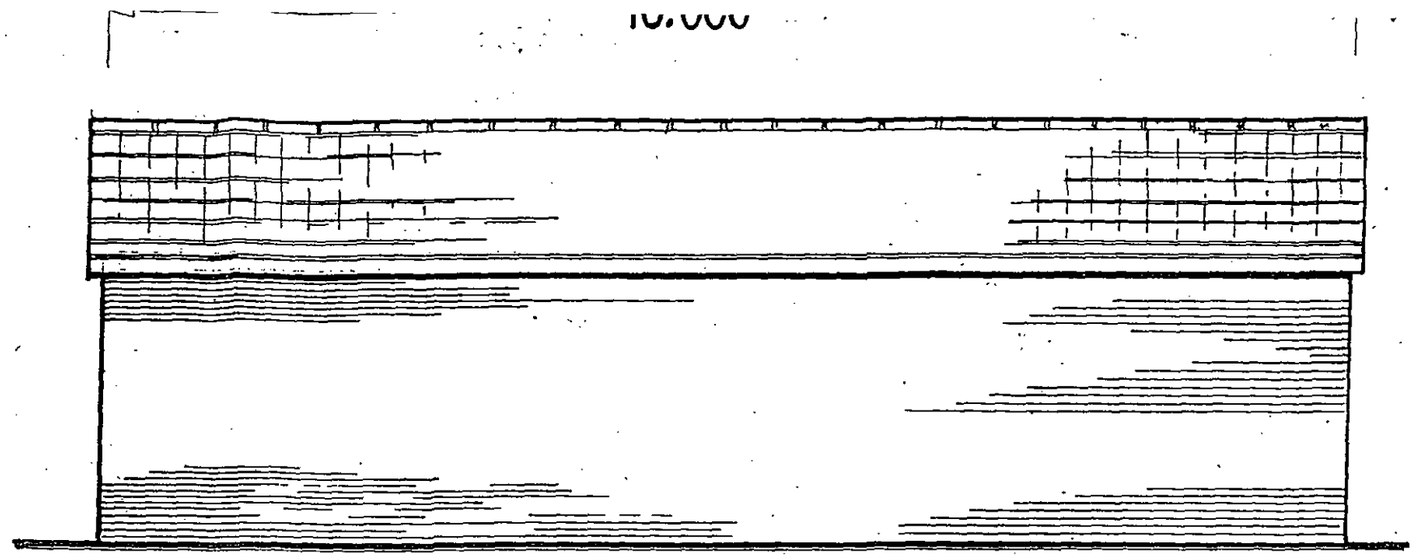


rear elev

BARNSLEY Metropolitan Borough Council
18 AUG 2004
APPROVED TOWN PLANNING

Barnsley Metropolitan Borough Council
BUILDING REGULATIONS
APPROVED 27/4/05
PLAN NO. 04/7735/R

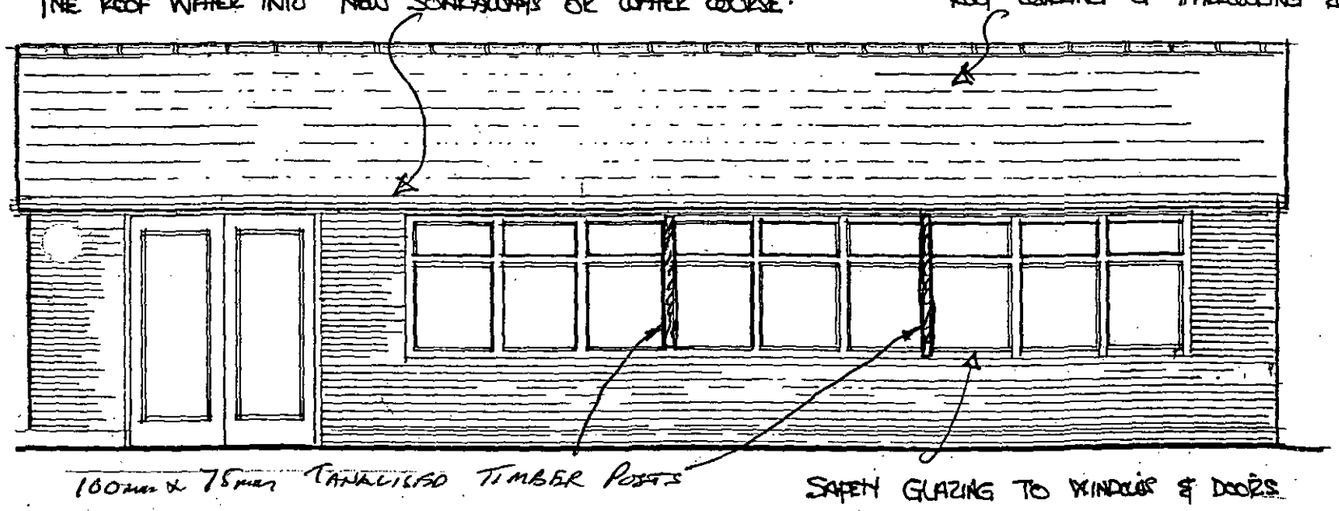

front elevation

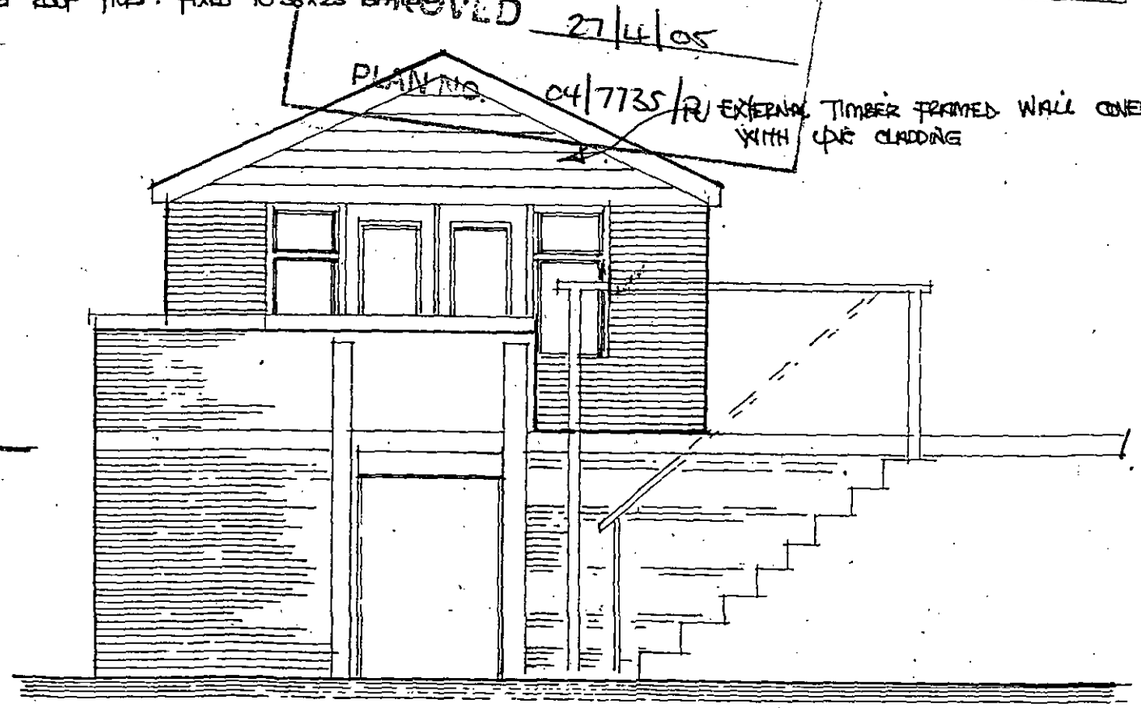



REVISED DRAWING OF SUN HOUSE SHOWING BRICK CORNERS TO CORRESPOND WITH THE FLOOR PLAN.

proposed sunhouse


114/116 Huddersfield Rd.


(6)

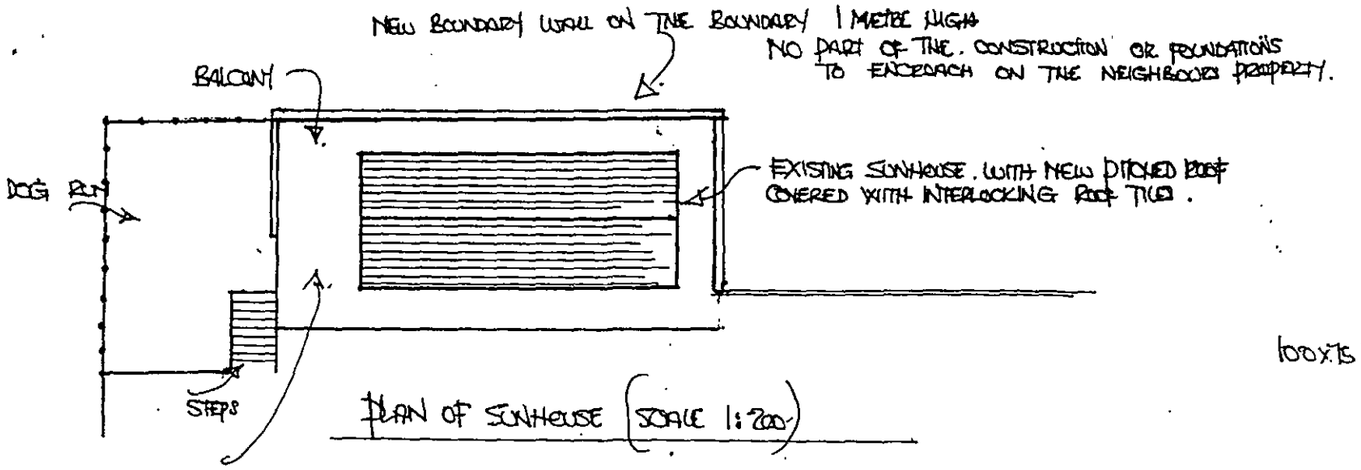

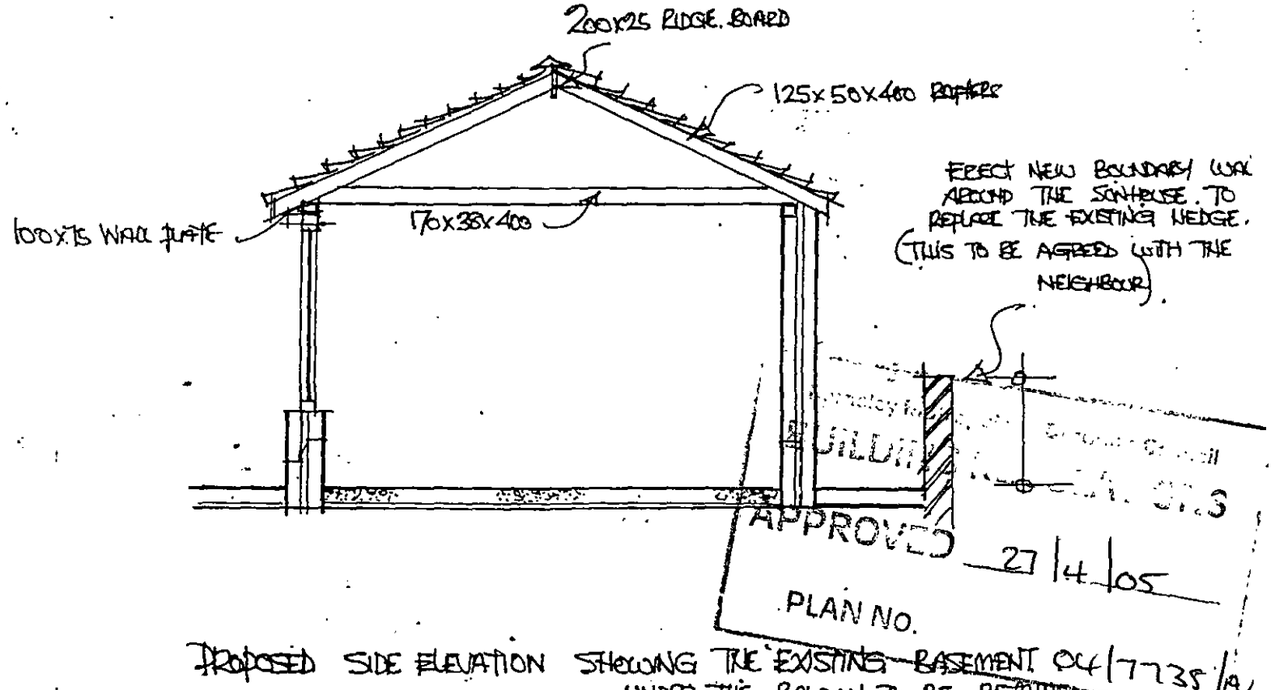

floor plan

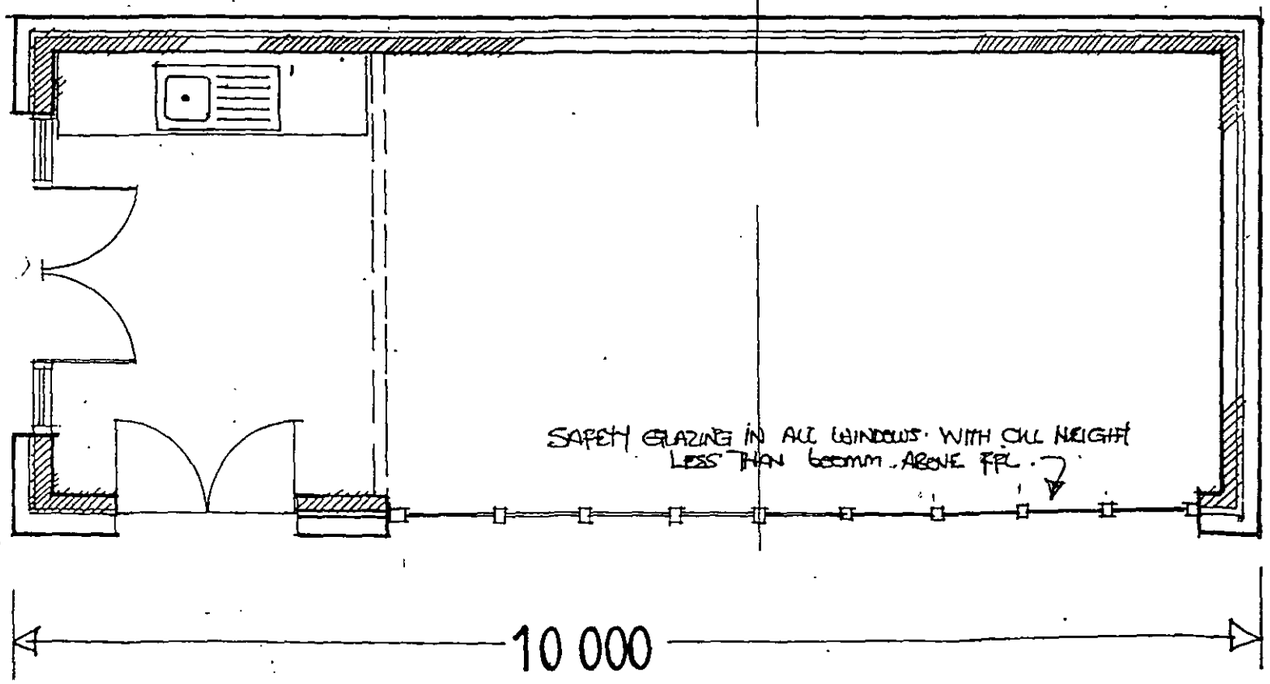

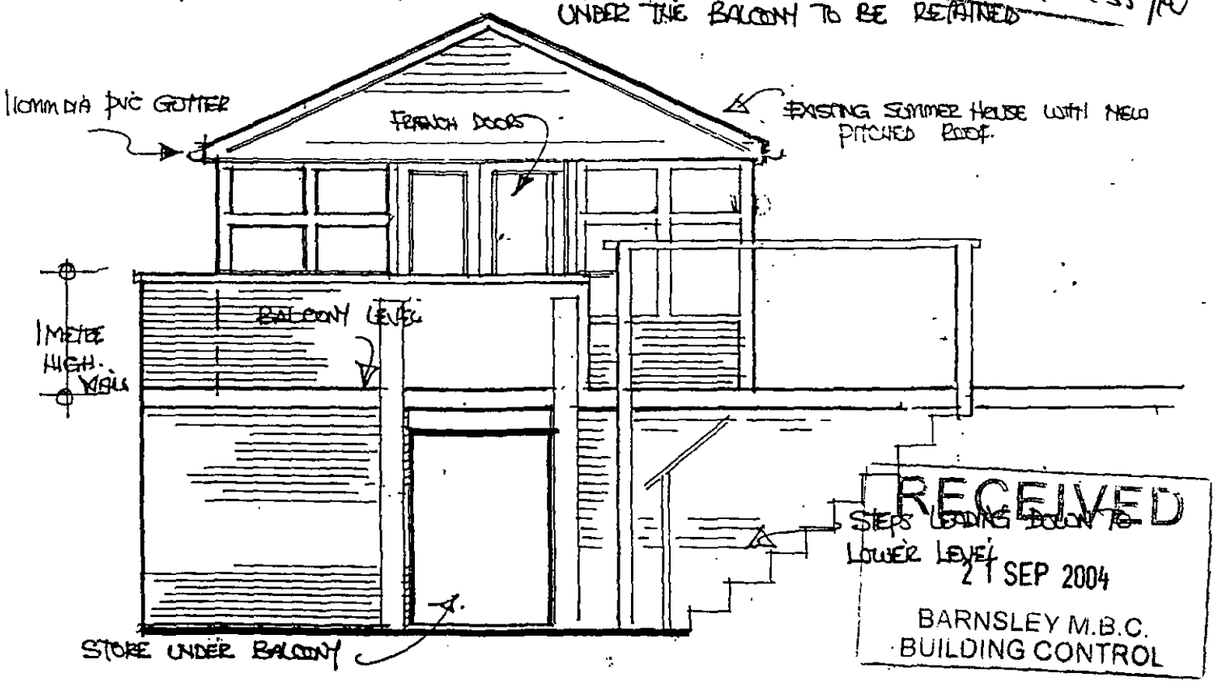

alterations to sunhouse

114, 116 Huddersfield Rd