



FRONT ELEVATION
AS PROPOSED SCALE 1:100




SIDE ELEVATION
AS PROPOSED SCALE 1:100

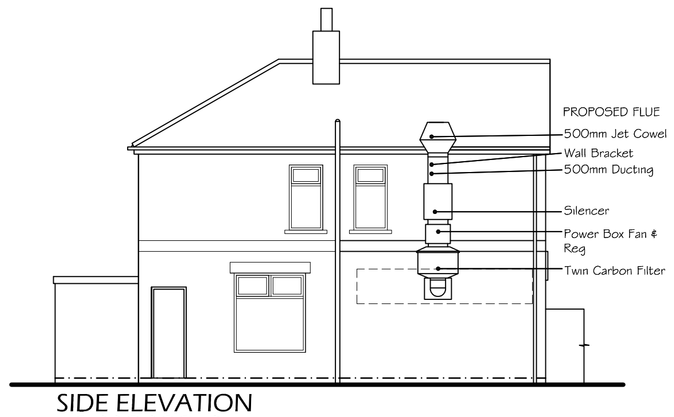


REAR ELEVATION
AS PROPOSED SCALE 1:100

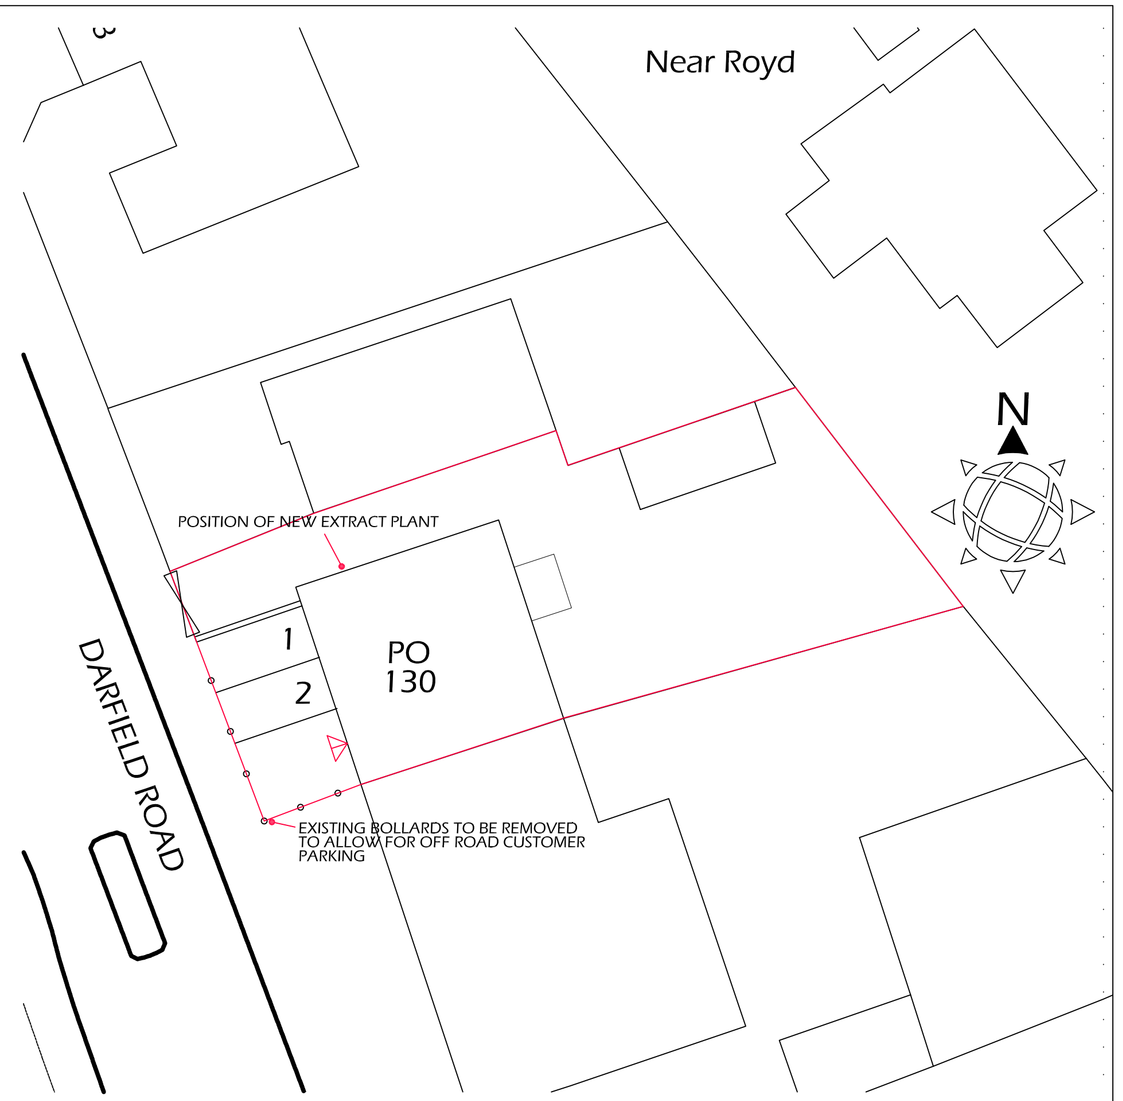

SITE PLAN SCALE 1:200

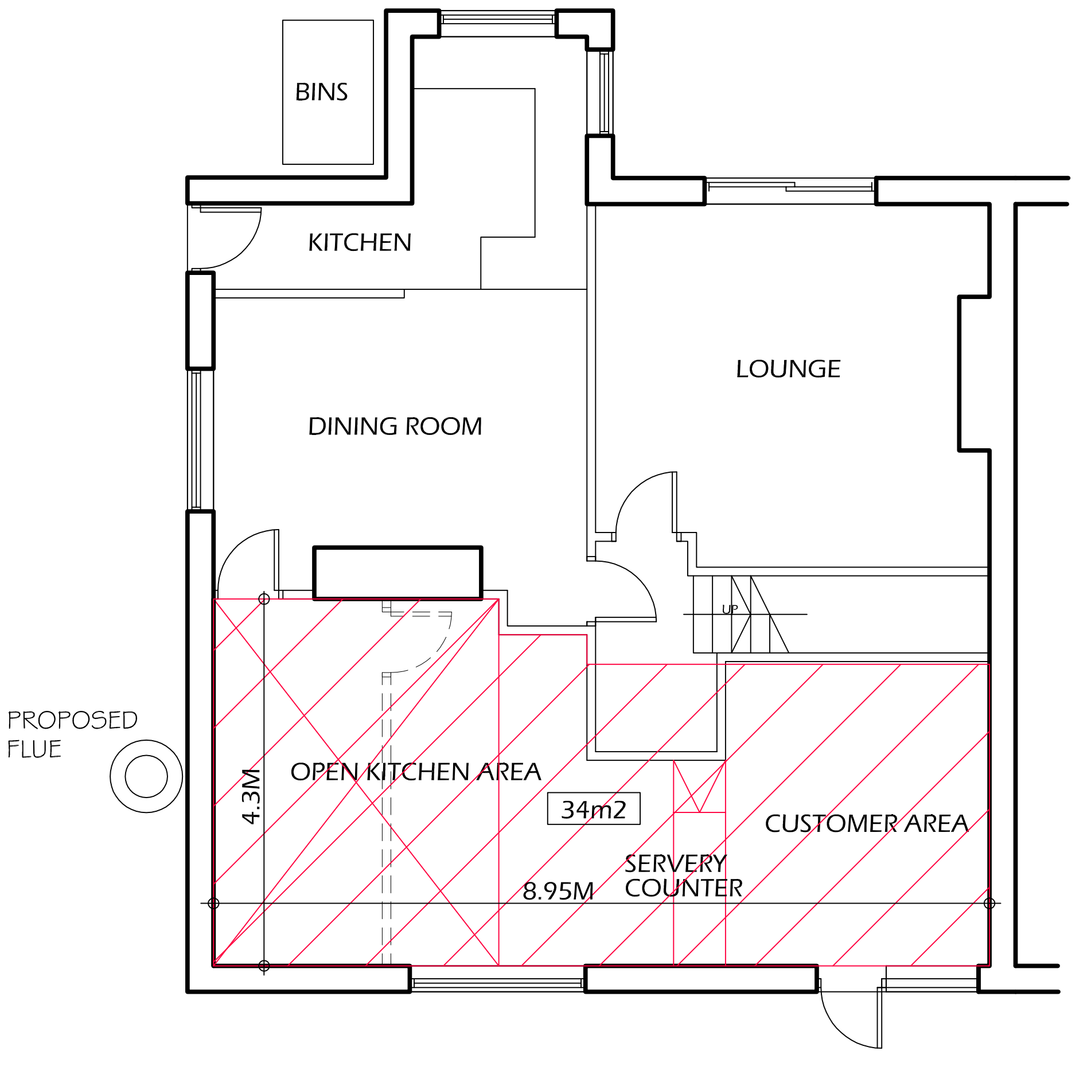

GROUND FLOOR PLAN
AS PROPOSED SCALE 1:50

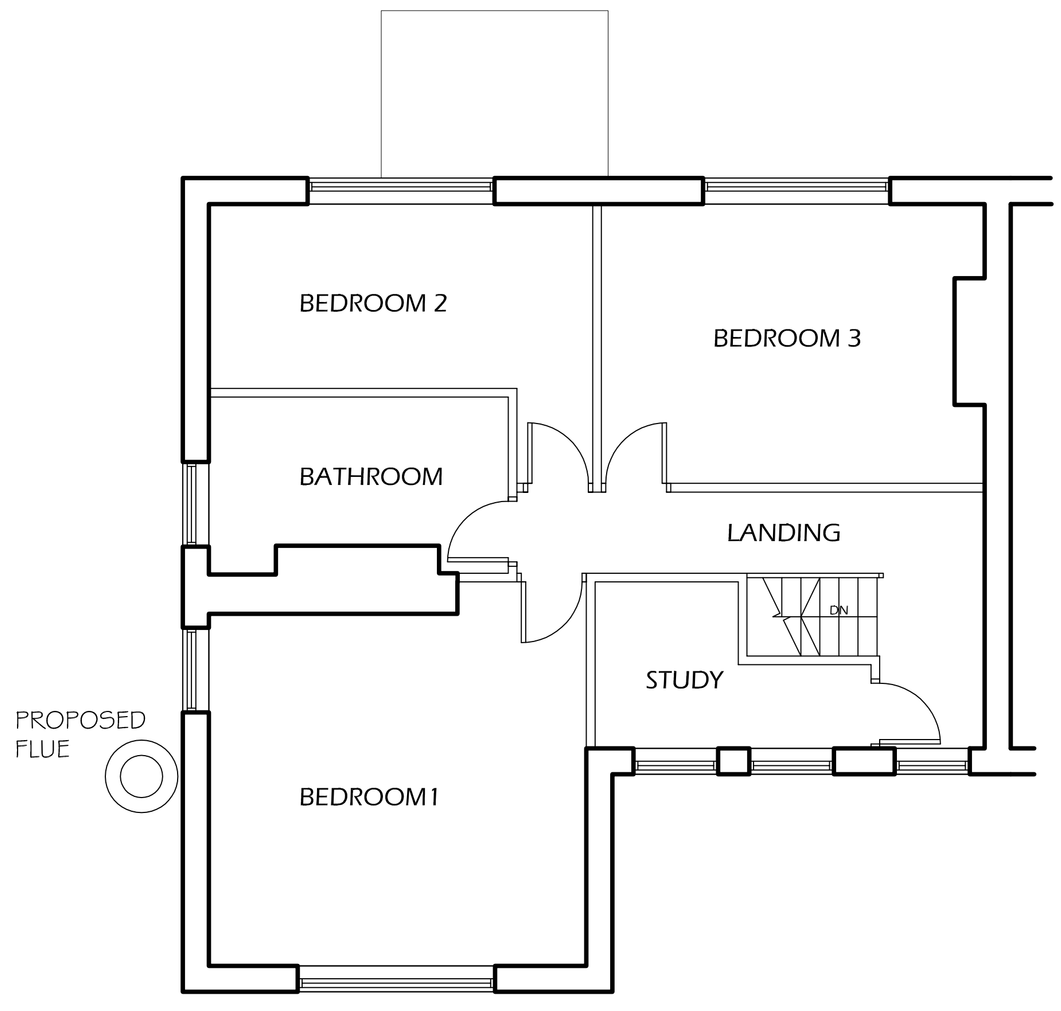

FIRST FLOOR PLAN
AS PROPOSED SCALE 1:50



3D VIEW

1. THIS DRAWING AND THE COPYRIGHTS AND PATENTS THEREIN ARE THE PROPERTY OF NYP ARCHITECTURAL SERVICES LLP REGISTERED IN ENGLAND AND WALES No. 4631328 AND MAY BE USED OR REPRODUCED ONLY UNDER CONTRACT.

2. CONTRACTORS AND SUB-CONTRACTORS MUST CHECK AND AGREE ALL DIMENSIONS BEFORE PREPARING SHOP DRAWINGS OR COMMENCING WORK ON SITE

3. CONTRACTORS ARE RESPONSIBLE FOR INFORMING THE DESIGNER OF ANY DISCREPANCY DISCOVERED ON THIS DRAWING OR BETWEEN THIS DRAWING AND ANY OTHER RELATED DOCUMENT ISSUED UNDER THE STANDARD FORM OF CONTRACT IN RESPECT OF THE WORK.

4. WRITTEN DIMENSIONS ONLY ARE TO BE USED FROM THIS DRAWING. IF IN ANY DOUBT ASK FOR CLARIFICATION.

Notes.

THIS DRAWING HAS NOT BEEN SURVEYED BY NYPAS, DRAWING HAVE BEEN CREATED FROM OS DATA AND ESTATE AGENT INFORMATION, DRAWINGS DIAGRAMATIC , ALL DIMENSIONS TO BE CHECKED ON SITE.

NEW FLUE INSTALLATION BY SPECIALIST INSTALLERS , DRAWING INFO TAKEN FROM INFORMATION PROVIDED BY SUPPLIER.

Revisions.

Date	Suffix	Description	Date	Suffix	Description
22-11-2016	A	AREA, DIMENSIONS & BIN AREA ADDED			

NYP ARCHITECTURAL SERVICES
The Grove, High Street, Dodworth, Barnsley, S75 3RQ. Tel: 01226 200989. E-mail : scott@nypas.co.uk / stephen@nypas.co.uk

Project. PROPOSED CHANGE OF USE
130 DARFIELD ROAD, CUDWORTH
BARNSLEY, S72-8RJ

Client.

Drawing Title. PLANS , ELEVATIONS AS PROPOSED

Date. AUGUST 2015

Scale. AS INDICATED

Ref. 02/06

Dwg. No. 02

Rev. A

SHEET SIZE A1