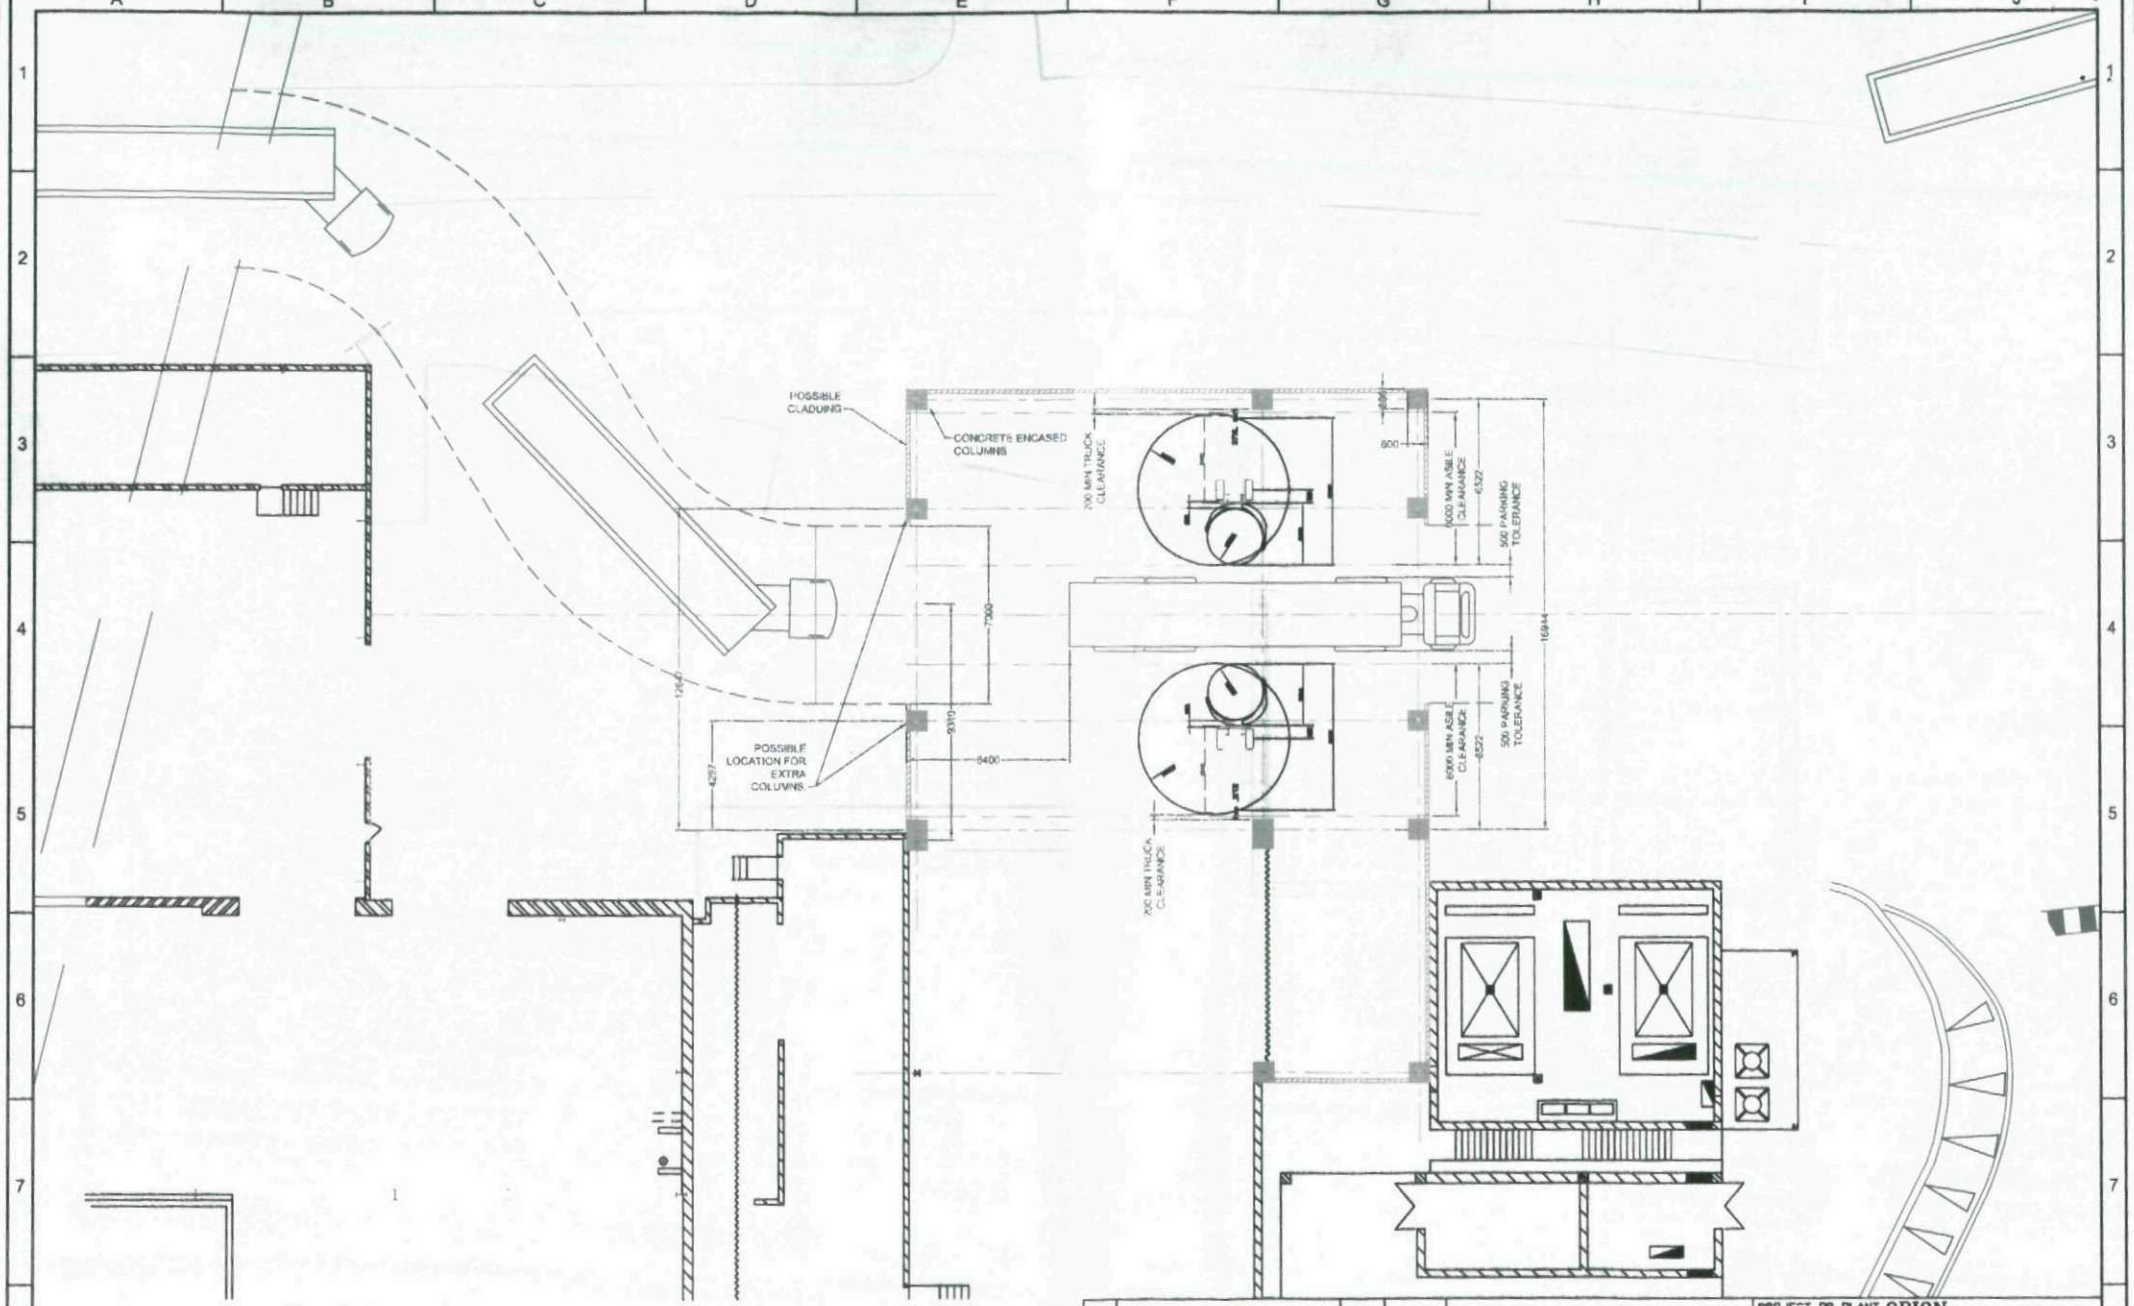


PRELIMINARY

CONFIDENTIAL

REV	REVISION	NAME	DATE
P0	INITIAL ISSUE FOR DISCUSSION	H.J.	02/06/09

This drawing is the property of the company and is issued for the information of the company's officials only. It is not to be communicated to third parties without the special permission in each case from a director.

Georgia Pacific


GEORGIA PACIFIC GB LIMITED
OUGHTIBRIDGE MILL
OUGHTIBRIDGE, SHEFFIELD, S35 0DH
Tel (01142) 856614 Fax No (01142) 856611

PROJECT OR PLANT ORION

DRG. TITLE
PROPOSED LAYOUT FO CANOPY AREA FOR LIGHTING SCHEME ASSESMENT

DRAWN H.Jones	DATE 02/06/09	SCALE 1:100	
REF. No.		SHEET No. 1 OF 1	REV.
APPROVED BY	DRG. No. O-061-P-009		P0

A1

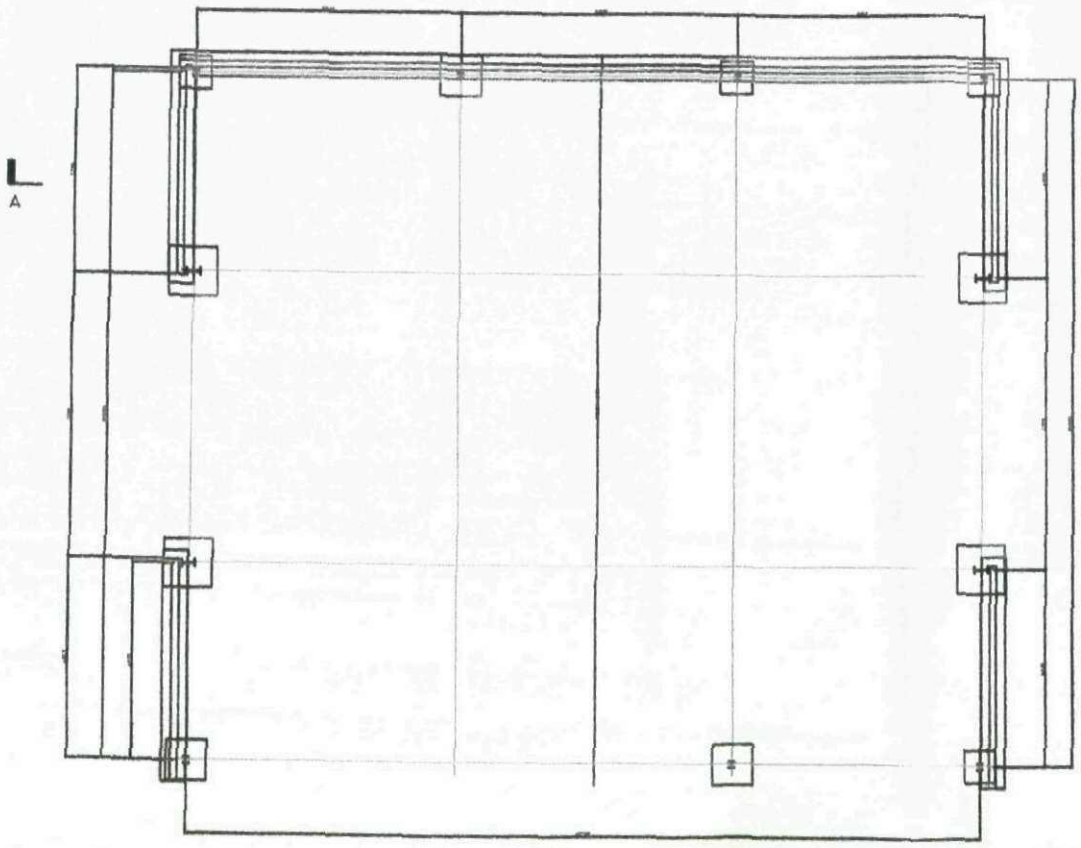

CANOPY FOUNDATION PLAN

NOTES

1. RIDGE LINE OF NEW CANOPY TO BE ALIGNED WITH EXISTING CANOPY STRUCTURE

2. CLADDING TO ROOF AND WALLS TO BE SINGLE SKIN METAL CLADDING - COLOUR - GOOSE WING GREY WITH MATCHING TRIMS & FLASHINGS

3. 150MM INNER BLOCK WALLS TO 1200MM HIGH

4. ALL HOT ROLLED STEEL TO BE SHOT BLASTED SA2.5 WITH35 MIC ZINC PHOS METAL PRIMER FOLLOWED BY 100 MIC MICACEOUS IORN OXIDE - NATURAL

4. ALL COLD ROLLED STEEL TO BE HDG

5. ALL OPENINGS TO BE MIN 5400MM CLEARANCE


GEORGIA PACIFIC UK LTD
OUGHTIBRIDGE PAPER MILLS

ORION PROJECT

PROPOSED CANOPY

WILLAS ENGINEERING LIMITED
9 - 10 VILLAGE FARM ROAD
VILLAGE FARM INDUSTRIAL ESTATE
PYLE
MID GLAM
CF33 6BL
TEL 01656 745000
FAX 01656 745175
EMAIL IAN@WILLAS.CO.UK

23176 / 001 / ORG

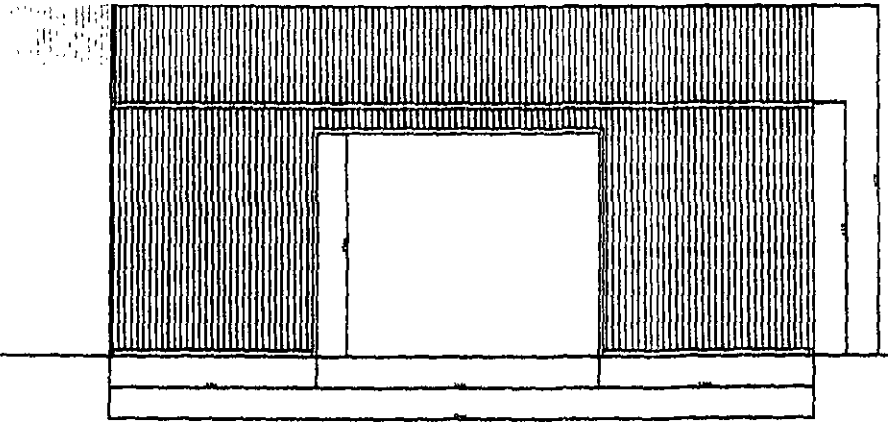

NOTES

1. RIDGE LINE OF NEW CANOPY TO BE ALIGNED WITH EXISTING CANOPY STRUCTURE

2. CLADDING TO ROOF AND WALLS TO BE SINGLE SKIN METAL CLADDING - COLOUR - GOOSE WING GREY WITH MATCHING TRIMS & FLASHINGS

3. 150MM INNER BLOCK WALLS TO 1200MM HIGH

4. ALL HOT ROLLED STEEL TO BE SHOT BLASTED SA2.5 WITH35 MIC ZINC PHOS METAL PRIMER FOLLOWED BY 100 MIC MICACEOUS IORN OXIDE - NATURAL

4. ALL COLD ROLLED STEEL TO BE HDG

5. ALL OPENINGS TO BE MIN 3400MM CLEARANCE


GEORGIA PACIFIC UK LTD
OUGHTIBRIDGE PAPER MILLS

ORION PROJECT

PROPOSED CANOPY

WILLAS ENGINEERING LIMITED
9 - 10 VILLAGE FARM ROAD
VILLAGE FARM INDUSTRIAL ESTATE
PYLE
MID GLAM
CF33 6BL
TEL 01656 745000
FAX 01656 745175
EMAIL IAN@WILLAS.CO.UK

23176 / 002 / ORG

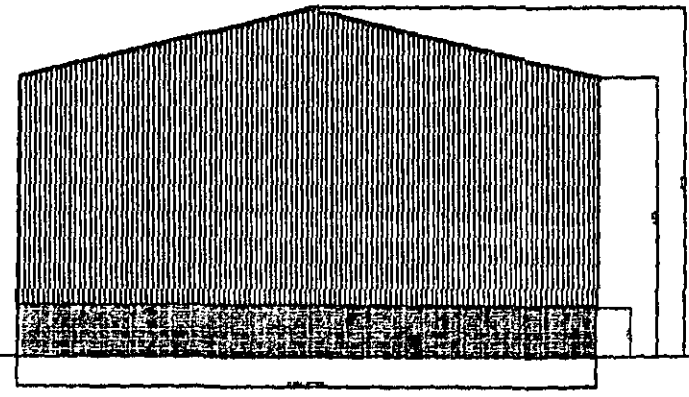

NORTH ELEVATION

NOTES

1. RIDGE LINE OF NEW CANOPY TO BE ALIGNED WITH EXISTING CANOPY STRUCTURE

2. CLADDING TO ROOF AND WALLS TO BE SINGLE SKIN METAL CLADDING - COLOUR - GOOSE WING GREY WITH MATCHING TRIMS & FLASHINGS

3. 150MM INNER BLOCK WALLS TO 1200MM HIGH

4. ALL HOT ROLLED STEEL TO BE SHOT BLASTED SA2.5 WITH35 MIC ZINC PHOS METAL PRIMER FOLLOWED BY 100 MIC MICACEOUS IORN OXIDE - NATURAL

4. ALL COLD ROLLED STEEL TO BE HDG

5. ALL OPENINGS TO BE MIN 5400MM CLEARANCE


GEORGIA PACIFIC UK LTD
OUGHTIBRIDGE PAPER MILLS

ORION PROJECT

PROPOSED CANOPY

WILLAS ENGINEERING LIMITED
9 - 10 VILLAGE FARM ROAD
VILLAGE FARM INDUSTRIAL ESTATE
PYLE
MID GLAM
CF33 6BL
TEL 01656 745000
FAX 01656 745175
EMAIL IAN@WILLAS.CO.UK

23176 / 003 / ORG

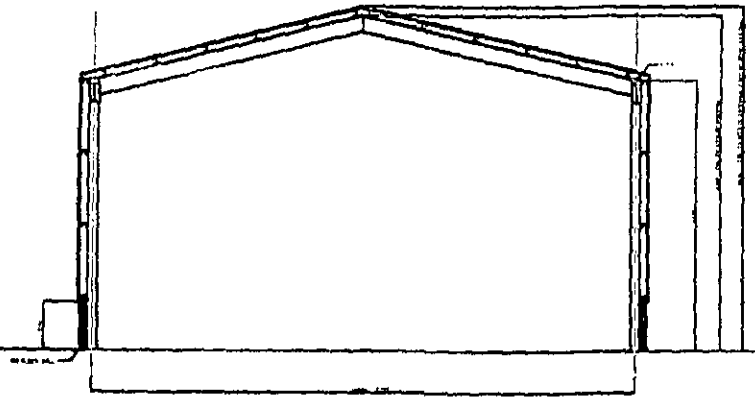

TYPICAL SECTION A - A

NOTES

1. RIDGE LINE OF NEW CANOPY TO BE ALIGNED WITH EXISTING CANOPY STRUCTURE

2. CLADDING TO ROOF AND WALLS TO BE SINGLE SKIN METAL CLADDING - COLOUR - GOOSE WING GREY WITH MATCHING TRIMS & FLASHINGS

3. 150mm INNER BLOCK WALLS TO 1200mm HIGH

4. ALL HOT ROLLED STEEL TO BE SHOT BLASTED SA2.5 WITH35 mic ZINC PHOS METAL PRIMER FOLLOWED BY 100 mic MICACEOUS IORN OXIDE - NATURAL

4. ALL COLD ROLLED STEEL TO BE HDG

5. ALL OPENINGS TO BE MIN 5400mm CLEARANCE

GEORGIA PACIFIC UK LTD
OUGHTIBRIDGE PAPER MILLS

ORION PROJECT

PROPOSED CANOPY

WILLAS ENGINEERING LIMITED
9 - 10 VILLAGE FARM ROAD
VILLAGE FARM INDUSTRIAL ESTATE
PYLE
MID GLAM
CF33 6BL
TEL 01656 745000
FAX 01656 745175
EMAIL IAN@WILLAS.CO.UK

23176 / 004 / ORG



REV	REVISION	NAME	DATE
0	INITIAL ISSUE	H.J.	06/01/2010

This drawing is the property of the company and is to be used for the information of the recipients stated only. It is not to be communicated to third parties without the specific permission to each case from a director.

Georgia Pacific

GEORGIA PACIFIC GB LIMITED
OUGHTIBRIDGE MILL
OUGHTIBRIDGE, SHEFFIELD, S35 0DH
Tel (01142) 866014 Fax No (01142) 866011

PROJECT NAME	ORION
DRG. TITLE	LOCATION OF NEW CANOPY
DRAWN H.J.	DATE 06/01/2010 SCALE 1:2500
PRO No O-061	SHEET No. REV. 0
DRG. No. O-061-P-022	

A1