
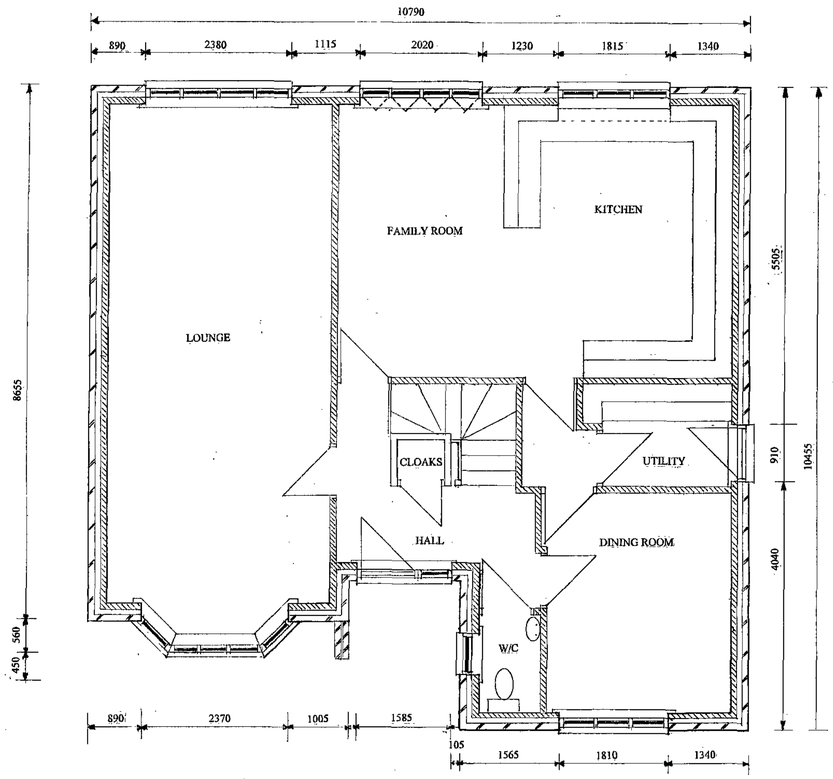


PROPOSED GROUND FLOOR LAYOUT

SCALE 1:50

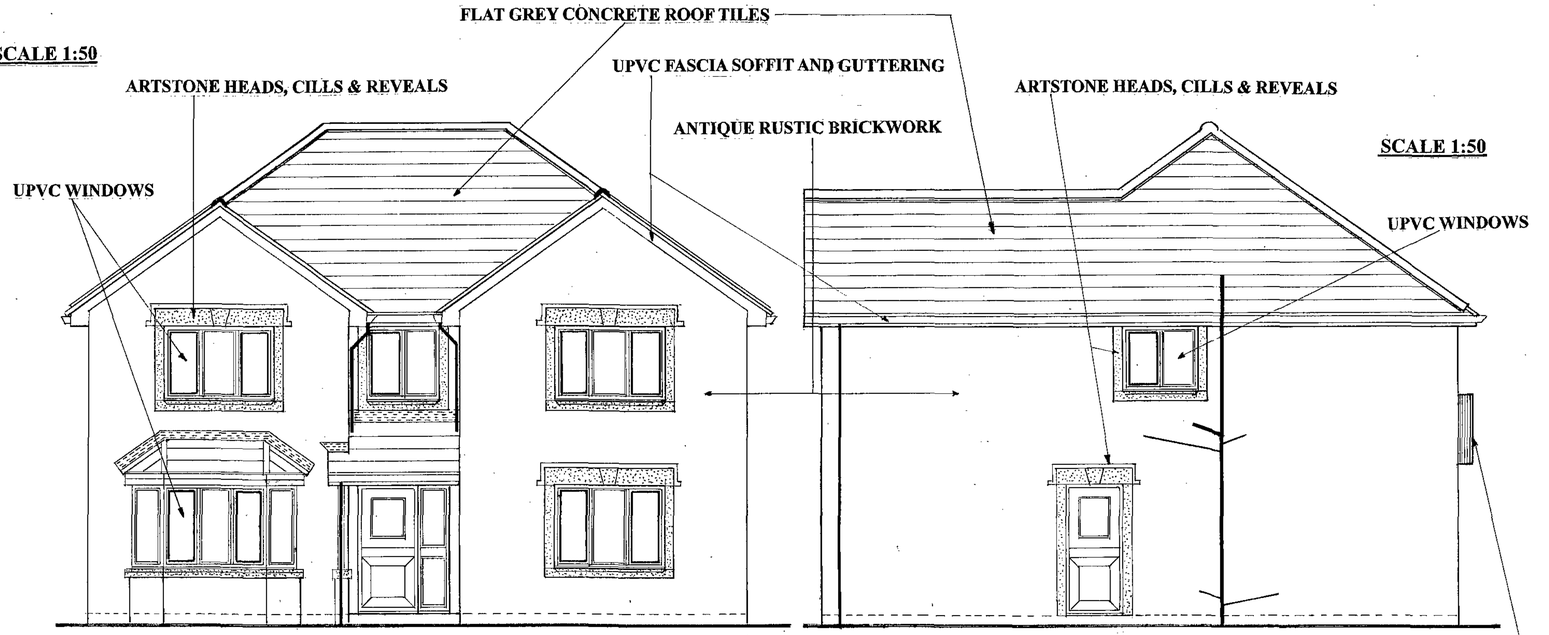


PROPOSED FRONT ELEVATION


PROPOSED SIDE ELEVATION A

SCALE 1:50

ROMEO AND JULIET BALCONY

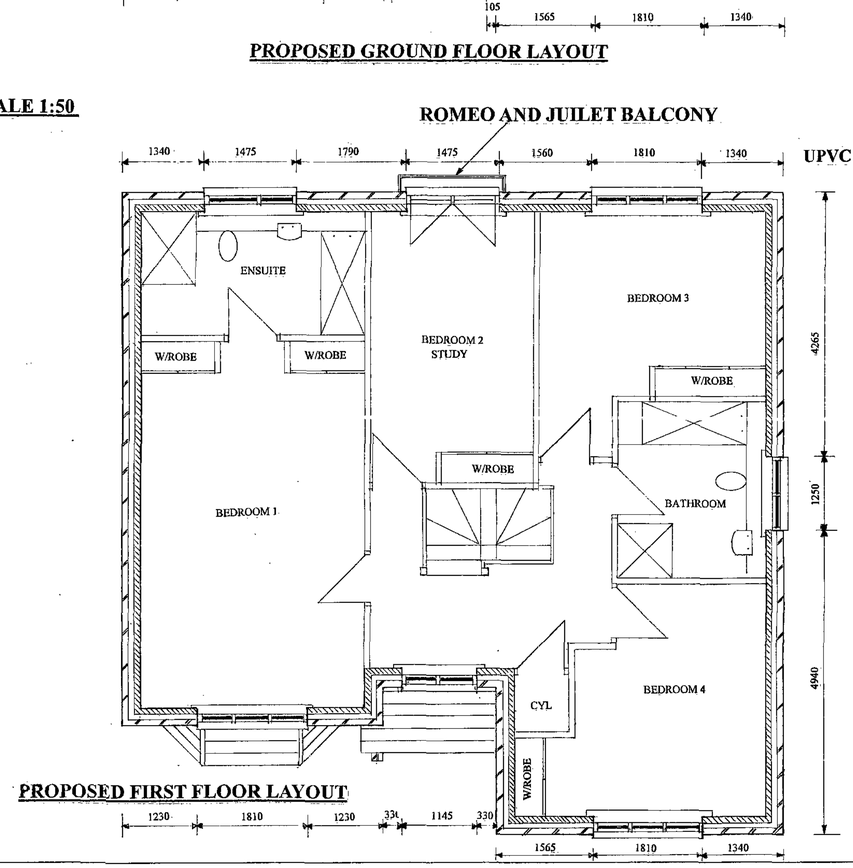


PROPOSED FIRST FLOOR LAYOUT

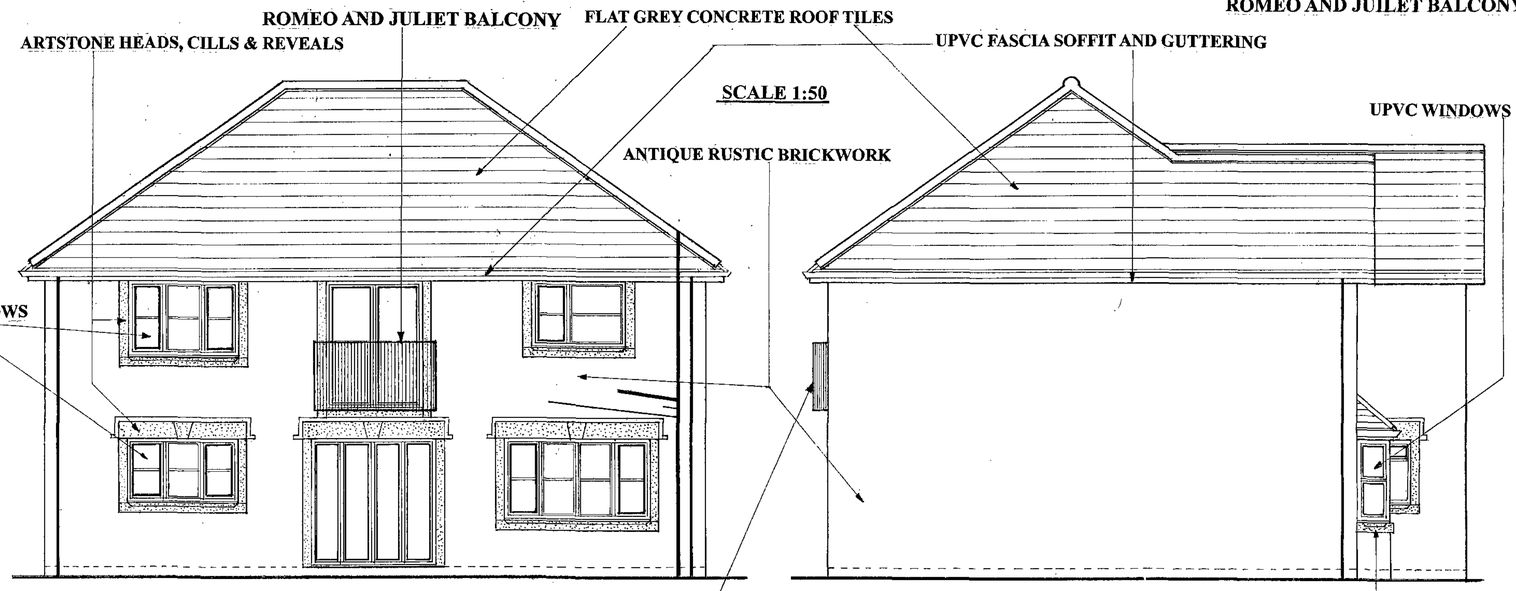


PROPOSED REAR ELEVATION

PROPOSED SIDE ELEVATION B


NEW 4 BEDROOM DETACHED HOUSE
PLOT NO 1 AT THE RAMBLERS
COTTAGE SITE NO 30 PADDOCK ROAD
STAINCROSS BARNSLEY S75 6LG

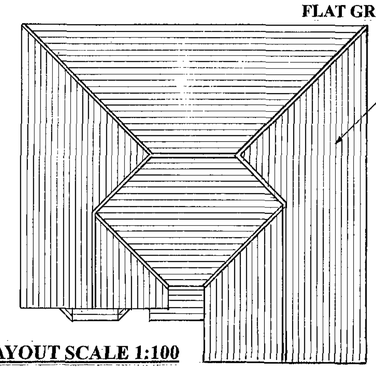


PROPOSED ROOF LAYOUT SCALE 1:100

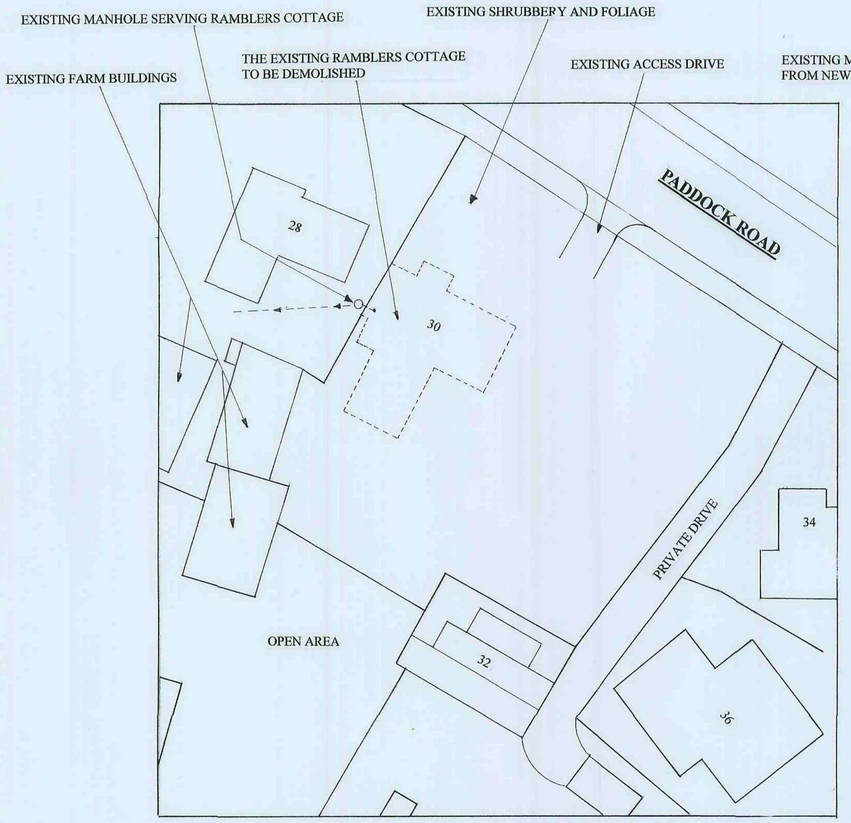


EXISTING BLOCK PLAN SCALE 1:250

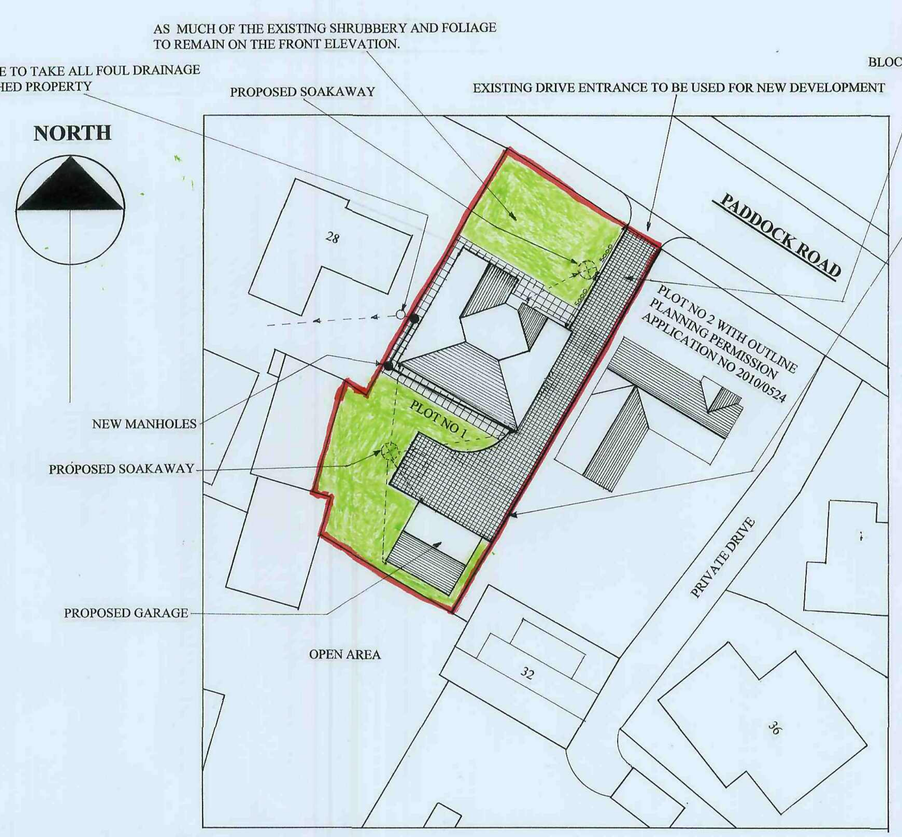

PROPOSED BLOCK PLAN SCALE 1:250

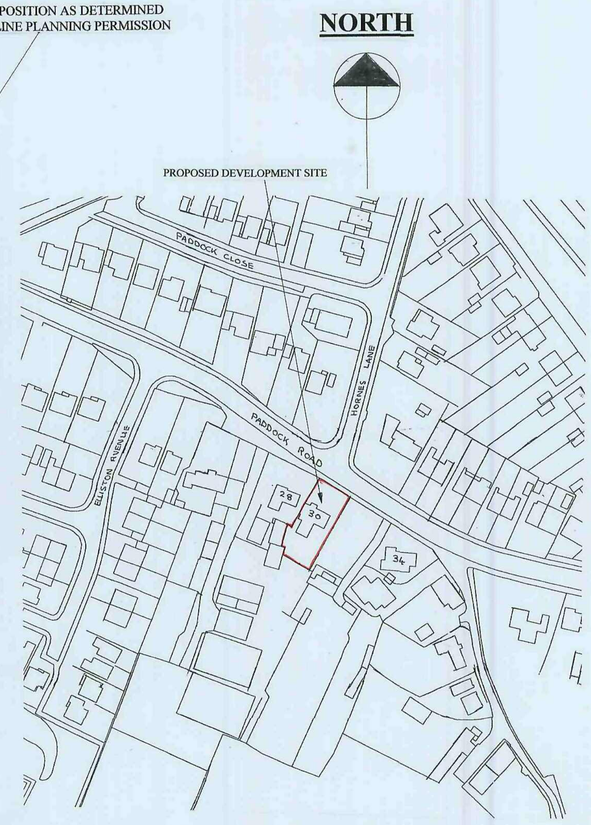


LOCATION PLAN SCALE 1:1250

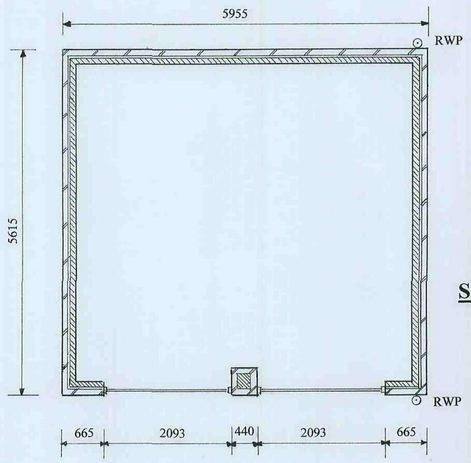


PROPOSED GARAGE LAYOUT

SCALE 1:50

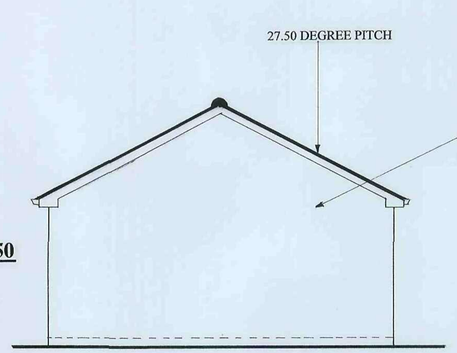


PROPOSED GARAGE SIDE ELEVATION

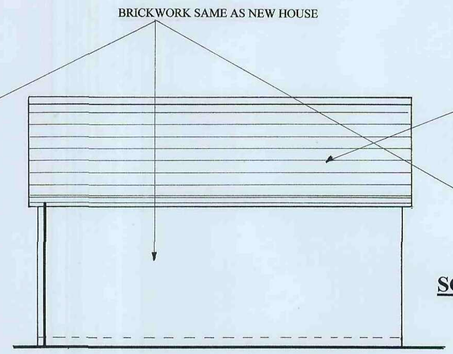

PROPOSED GARAGE REAR ELEVATION

SCALE 1:50

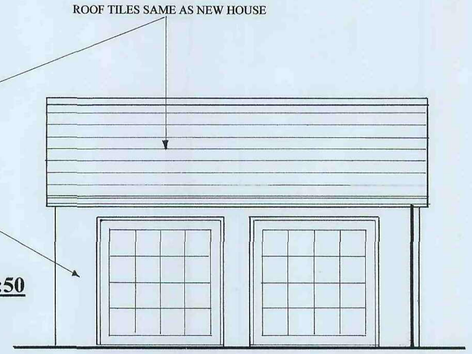

PROPOSED GARAGE FRONT ELEVATION