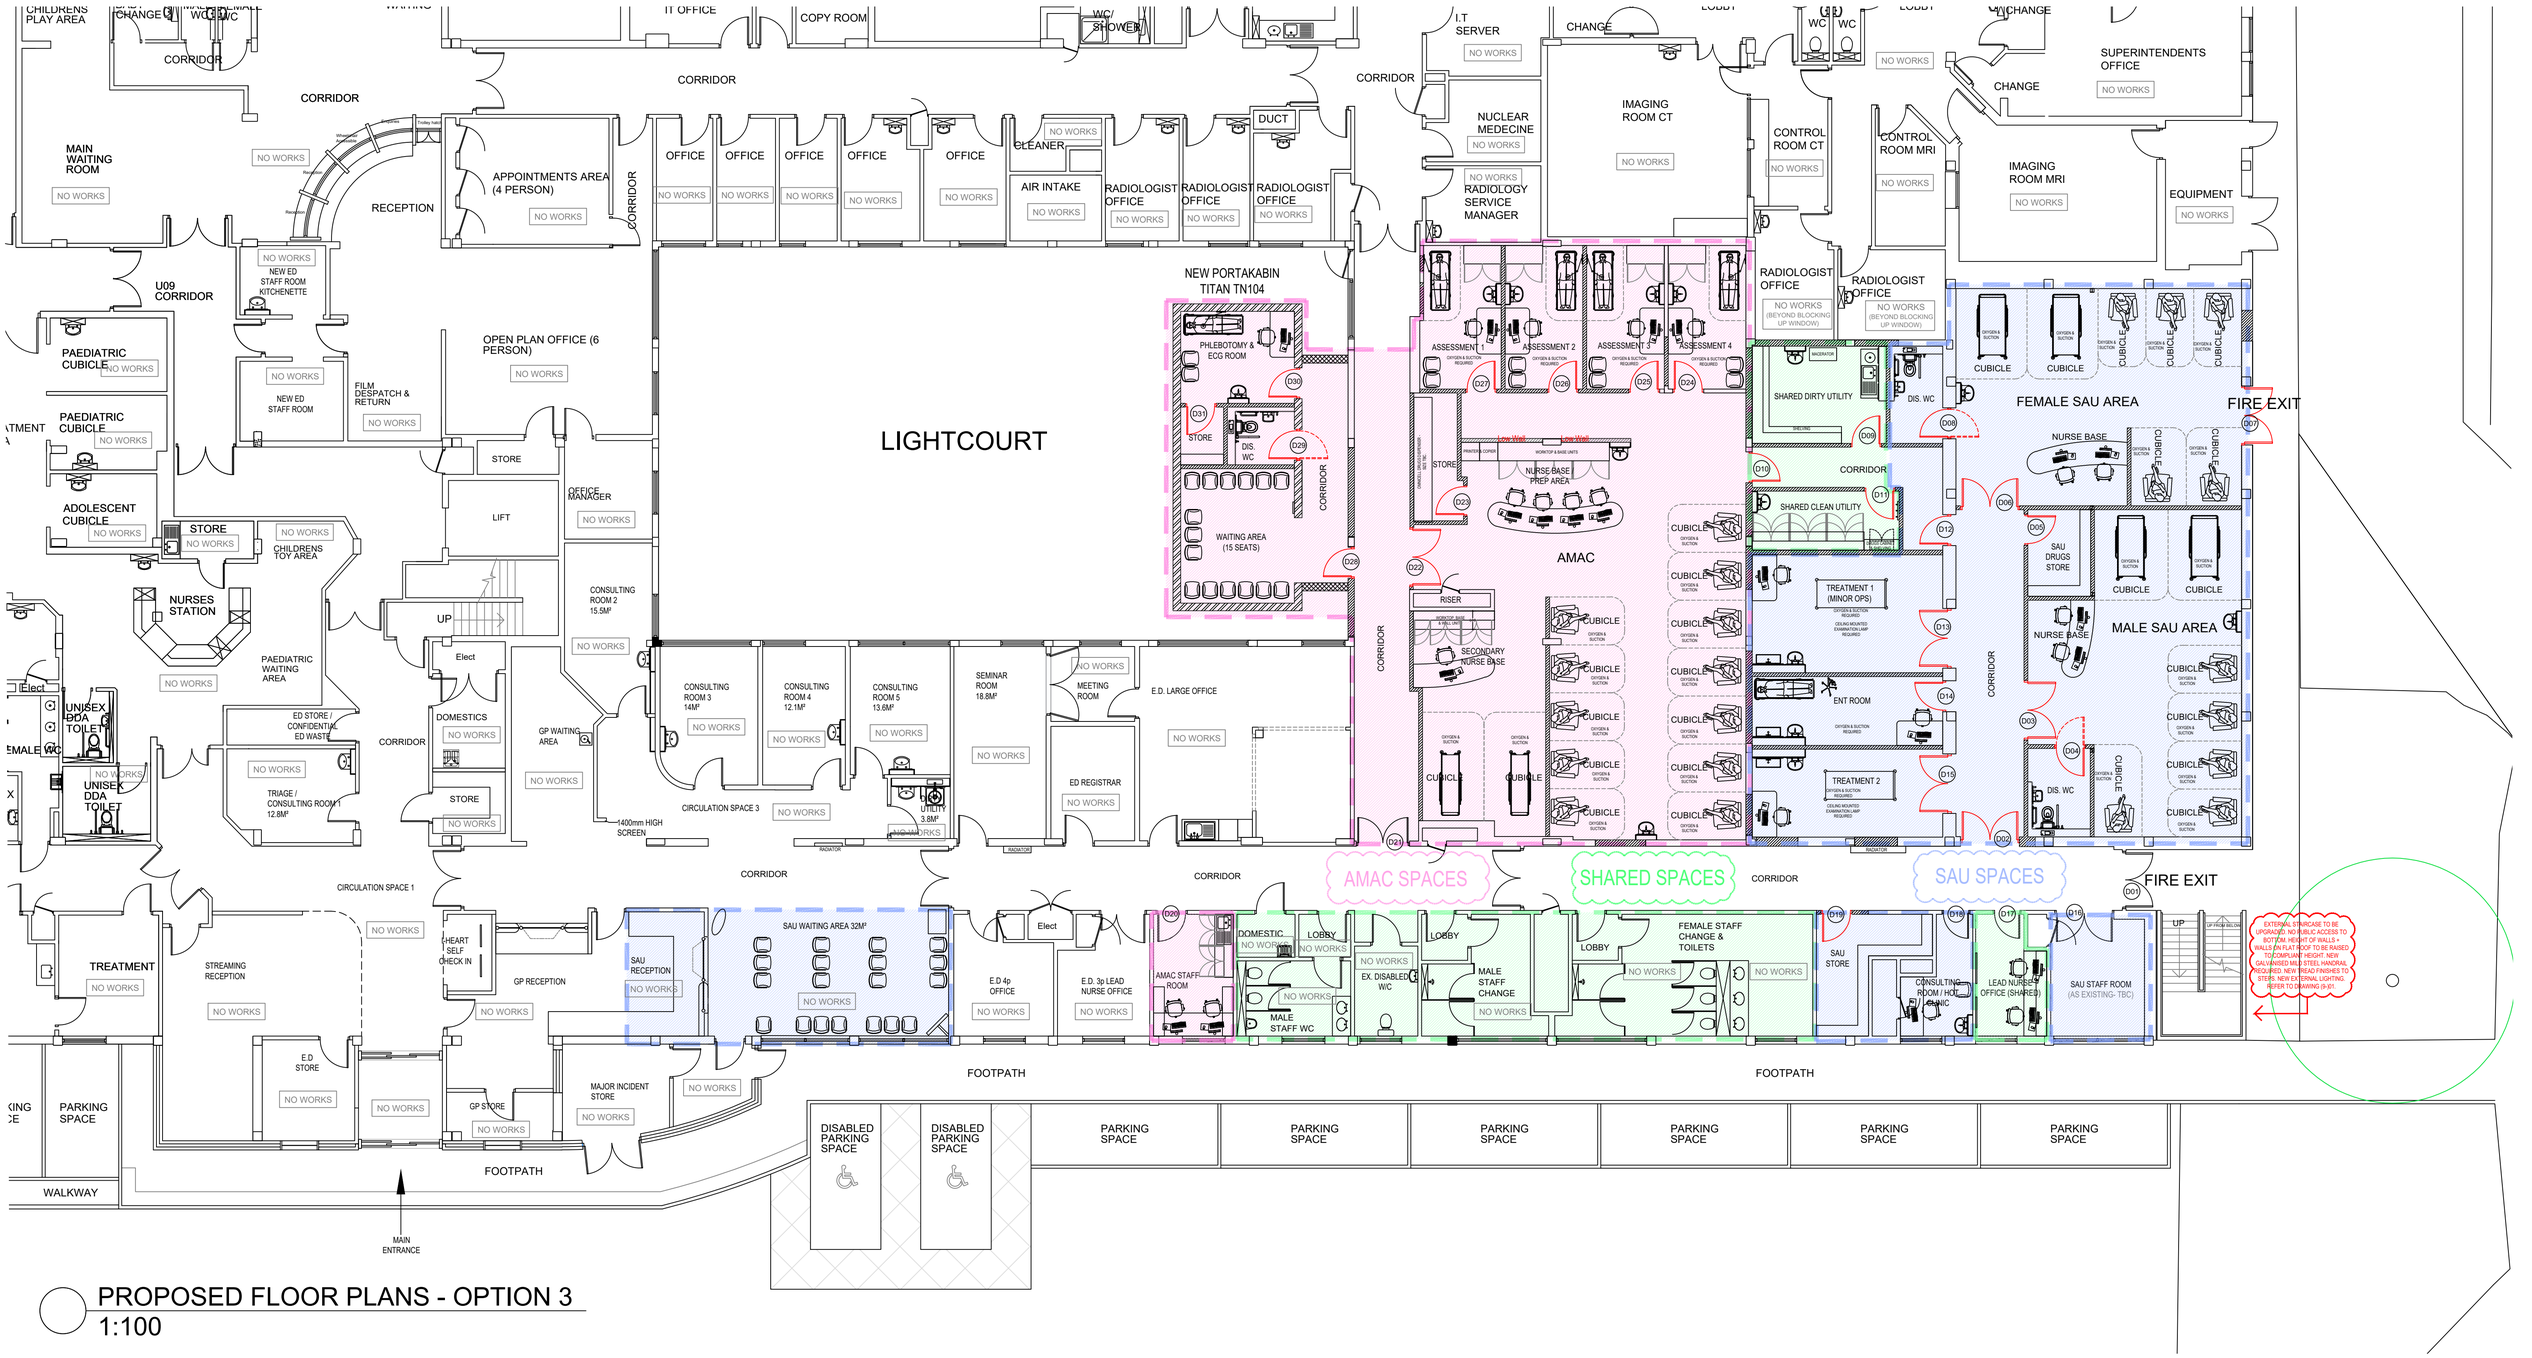

PROPOSED FLOOR PLANS - OPTION 3

1:100

go@globearchitects.co.uk

This drawing is the copyright of globe architects
Do not scale from this drawing © 2020

Drawing status

Drawn by BJ Size A1 Scale 1:100

Notes	Status	Rev	Date
PRELIMINARY STUDY	P	-	
AMENDMENTS: AMAC trolley bays altered & further Nurse Base added; SAU Treatment Room 1 enlarged. Rooms loaded with further furniture.	P	A	
AMENDMENTS: Layout amended following discussions during site visit (visit on 06/08/20).	P	B	07/08/20
AMENDMENTS:Minor alterations throughout prior to tender.	P	C	20/08/20

Drawing status annotation
P-Preliminary T-Tender D-Design (post preliminary) C-Construction As-As Built

Client

BARNSLEY HOSPITAL NHS FOUNDATION TRUST

Project title

SAU AMAC PROJECT

Project no

170/028

Drawing title

PROPOSED FLOOR PLANS

OPTION 3

Drawing no (0-)03

Status P | Revision C

globearchitects
The Tree House
4 Oakhill Road, Sheffield S7 1SH
Tel: 0114 258 9356 go@globearchitects.co.uk