THIS DRAWING IS COPYRIGHT, AND REMAINS THE PROPERTY OF HTC ARCHITECTS. IT MUST NOT BE REPRODUCED, USED, DISCLOSED OR TRANSMITTED TO THIRD PARTIES IN ANY FORM, IN WHOLE OR IN PART, WITHOUT PRIOR WRITTEN PERMISSION.

DO NOT SCALE!
ALL DIMENSIONS SHOULD BE CHECKED ON SITE BEFORE WORK COMMENCES

IN ACCORDANCE WITH LIDL SPECIFICATION 2017.3, RECEIVED 22.02.18


INLINE WITH TOPOGRAPHICAL SURVEY, LANDFORM SURVEY, DATED 03.07.17, DRAWING NUMBER 001

TRACKING BASED ON EJSA PATHS MODEL 23.07.18

REFER TO JRP DRAWING 18 5212 SK06 - FEASIBILITY SKETCH LAYOUT - 10.07.18 FOR ALL INFORMATION REGARDING RESIDENTIAL SCHEME



SECTION AA
1:300

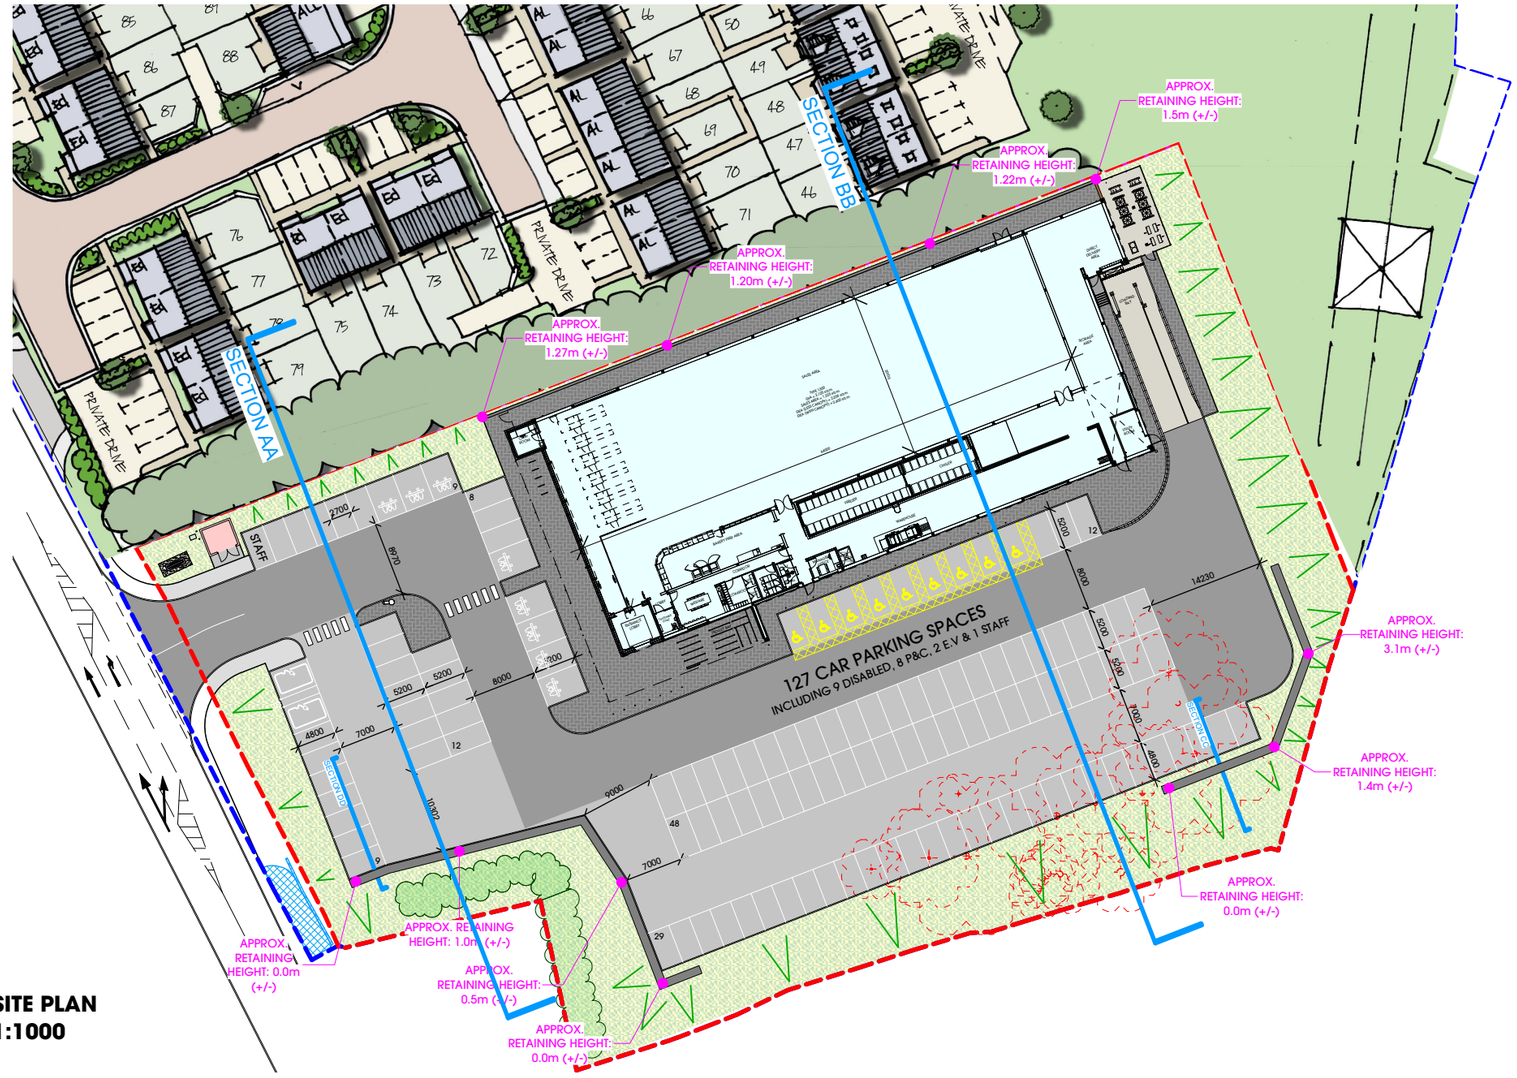

SITE PLAN
1:1000

Key:
- Existing Levels
- Proposed Levels

N

Rev.	Date	Description	Drawn
B.	25.07.18	Updated with lastest JRP drawing 18 5212 SK06 - FEASIBILITY SKETCH LAYOUT - 10.07.18	AB
A.	20.06.18	Updated with site layout from SK15. Store moved south to provide extra land for adjacent residential site.	AB

htcarchitects
York Place Studio
8 Britannia Street
Leeds
LS1 2DZ
t:(0113) 244 3457
w: www.htcarchitects.co.uk
e: admin@htcarchitects.co.uk

client
Lidl UK GmbH

project
New Store
Wakefield Road
Mapplewell

drawing title
Proposed Type1300 Site Section (Section AA)

date	March 2018
status	Planning
scale	1:750/1:300 @ A3
drawn	RT/LS checked MH
job no.	1744 dwg no. P600 rev. B