




Front Elevation

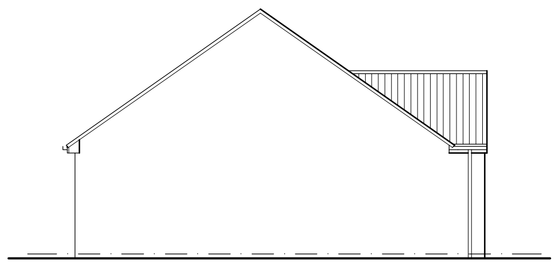


Side Elevation

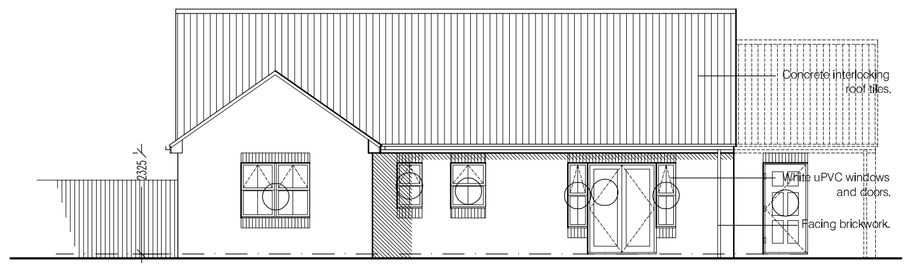


Rear Elevation

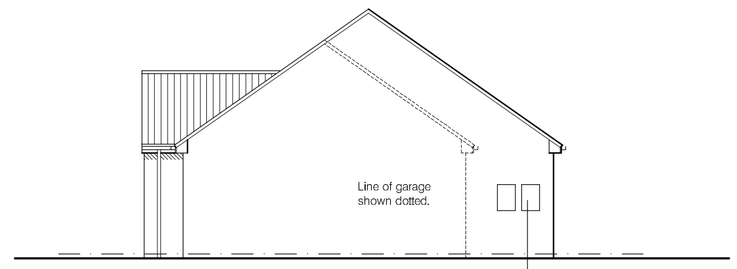


Side Elevation

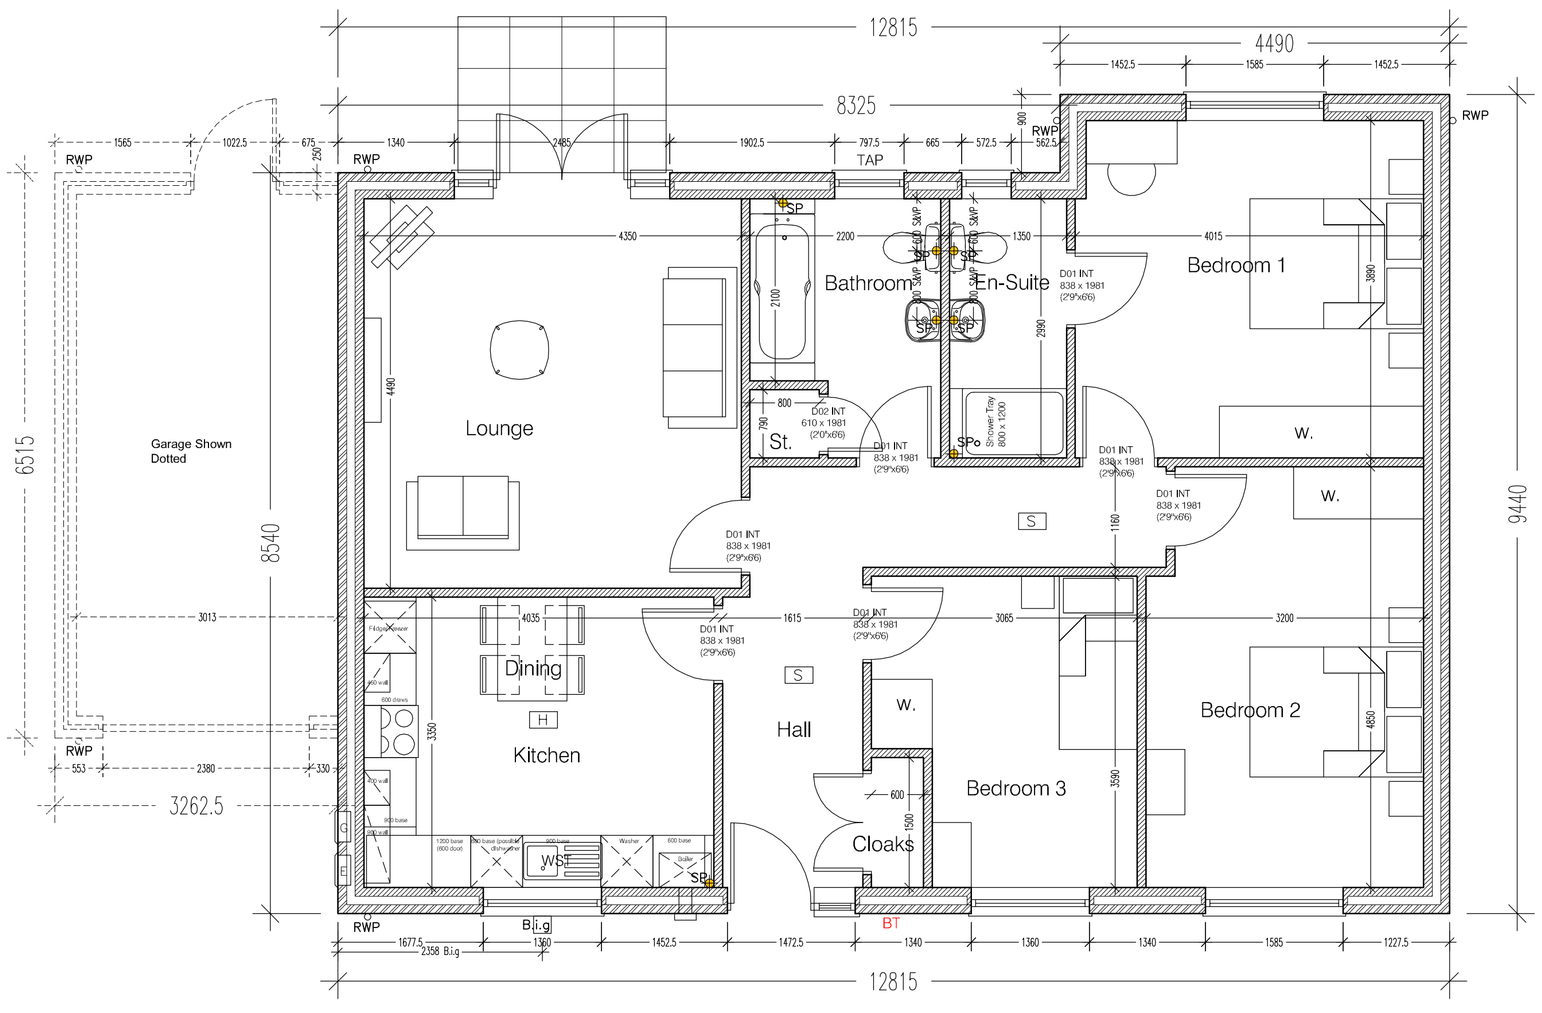

Ground Floor Plan

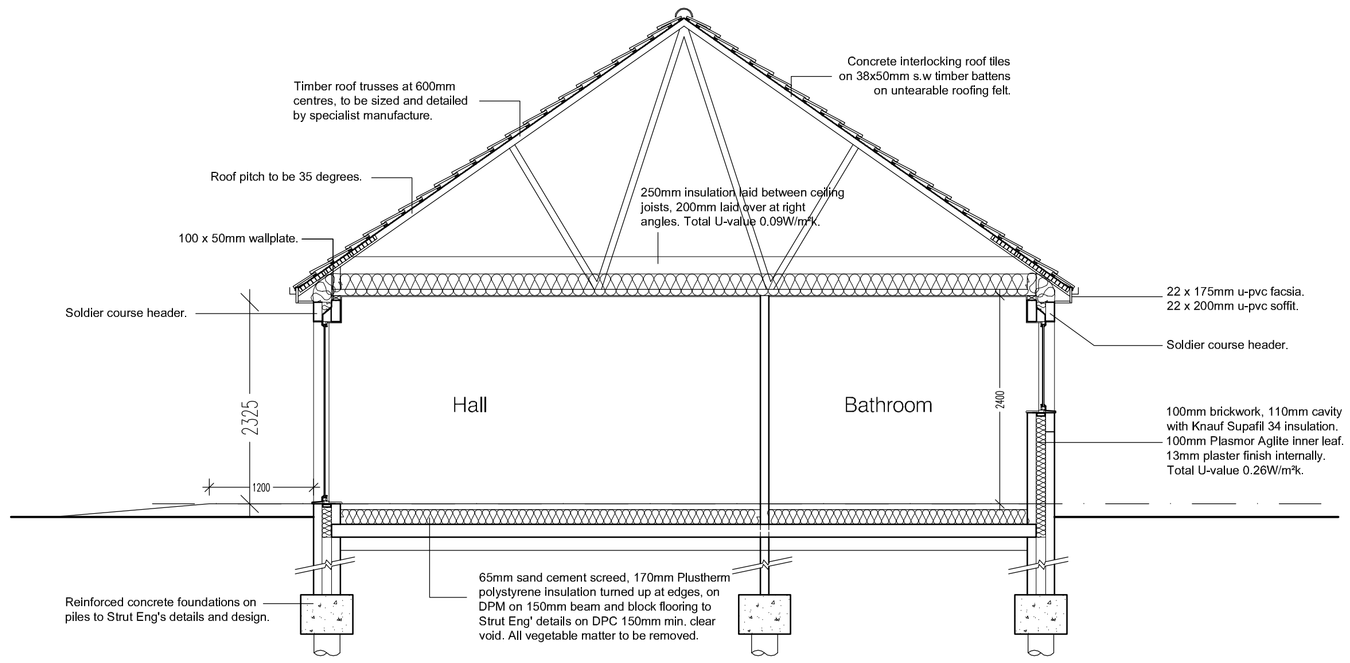

Section A-A

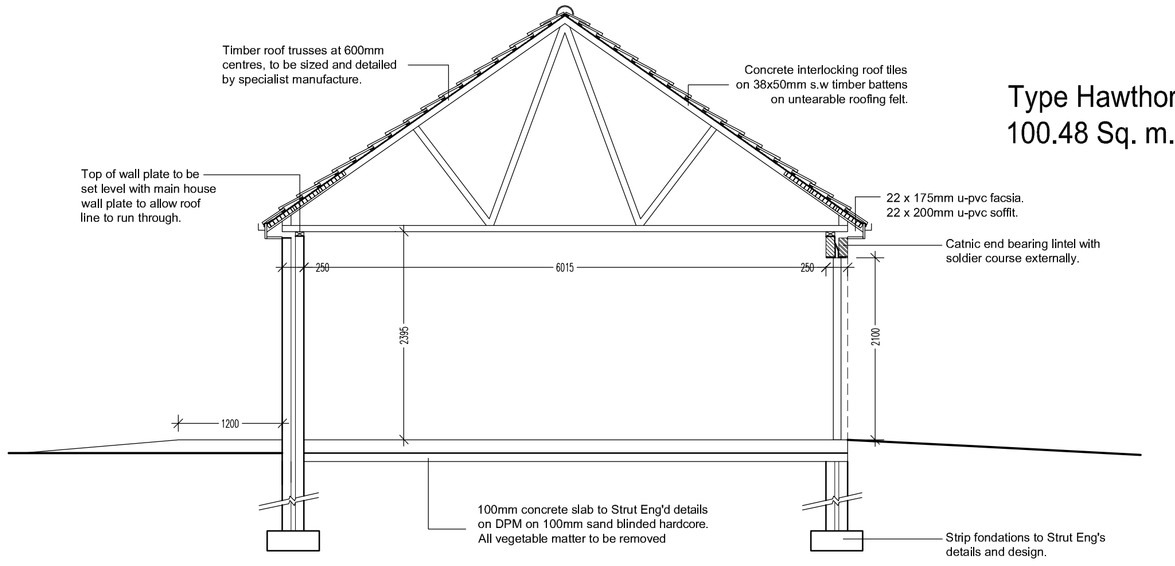

Section B-B

Type Hawthorne - 3 Bedroom bungalow
100.48 Sq. m. (1081.56 Sq.ft.)

Residential Development at
Hall Gardens, Barnsley

THIS DRAWING IS THE COPYRIGHT OF SAUL HOMES

Rev A 18th Oct '18 Section thro' garage added.

House Type Hawthorne

Project: Saul Homes
Standard House Types

Title: House Type 'Hawthorne'
Ground Floor Plan,
Elevations, Section A-A & B-B

Scales: 1:50;100@A1 | Drawn: PJ | Date: 10 / 17 | Checked:

Drawing no: SH / ST / 30 | Rev: A

Burntwood Office Park
Common Road
Brierley
Barnsley
S72 9ET
T: 01226 707090
F: 01226 707091
info@saulhomes.co.uk
www.saulhomes.co.uk

SAUL HOMES