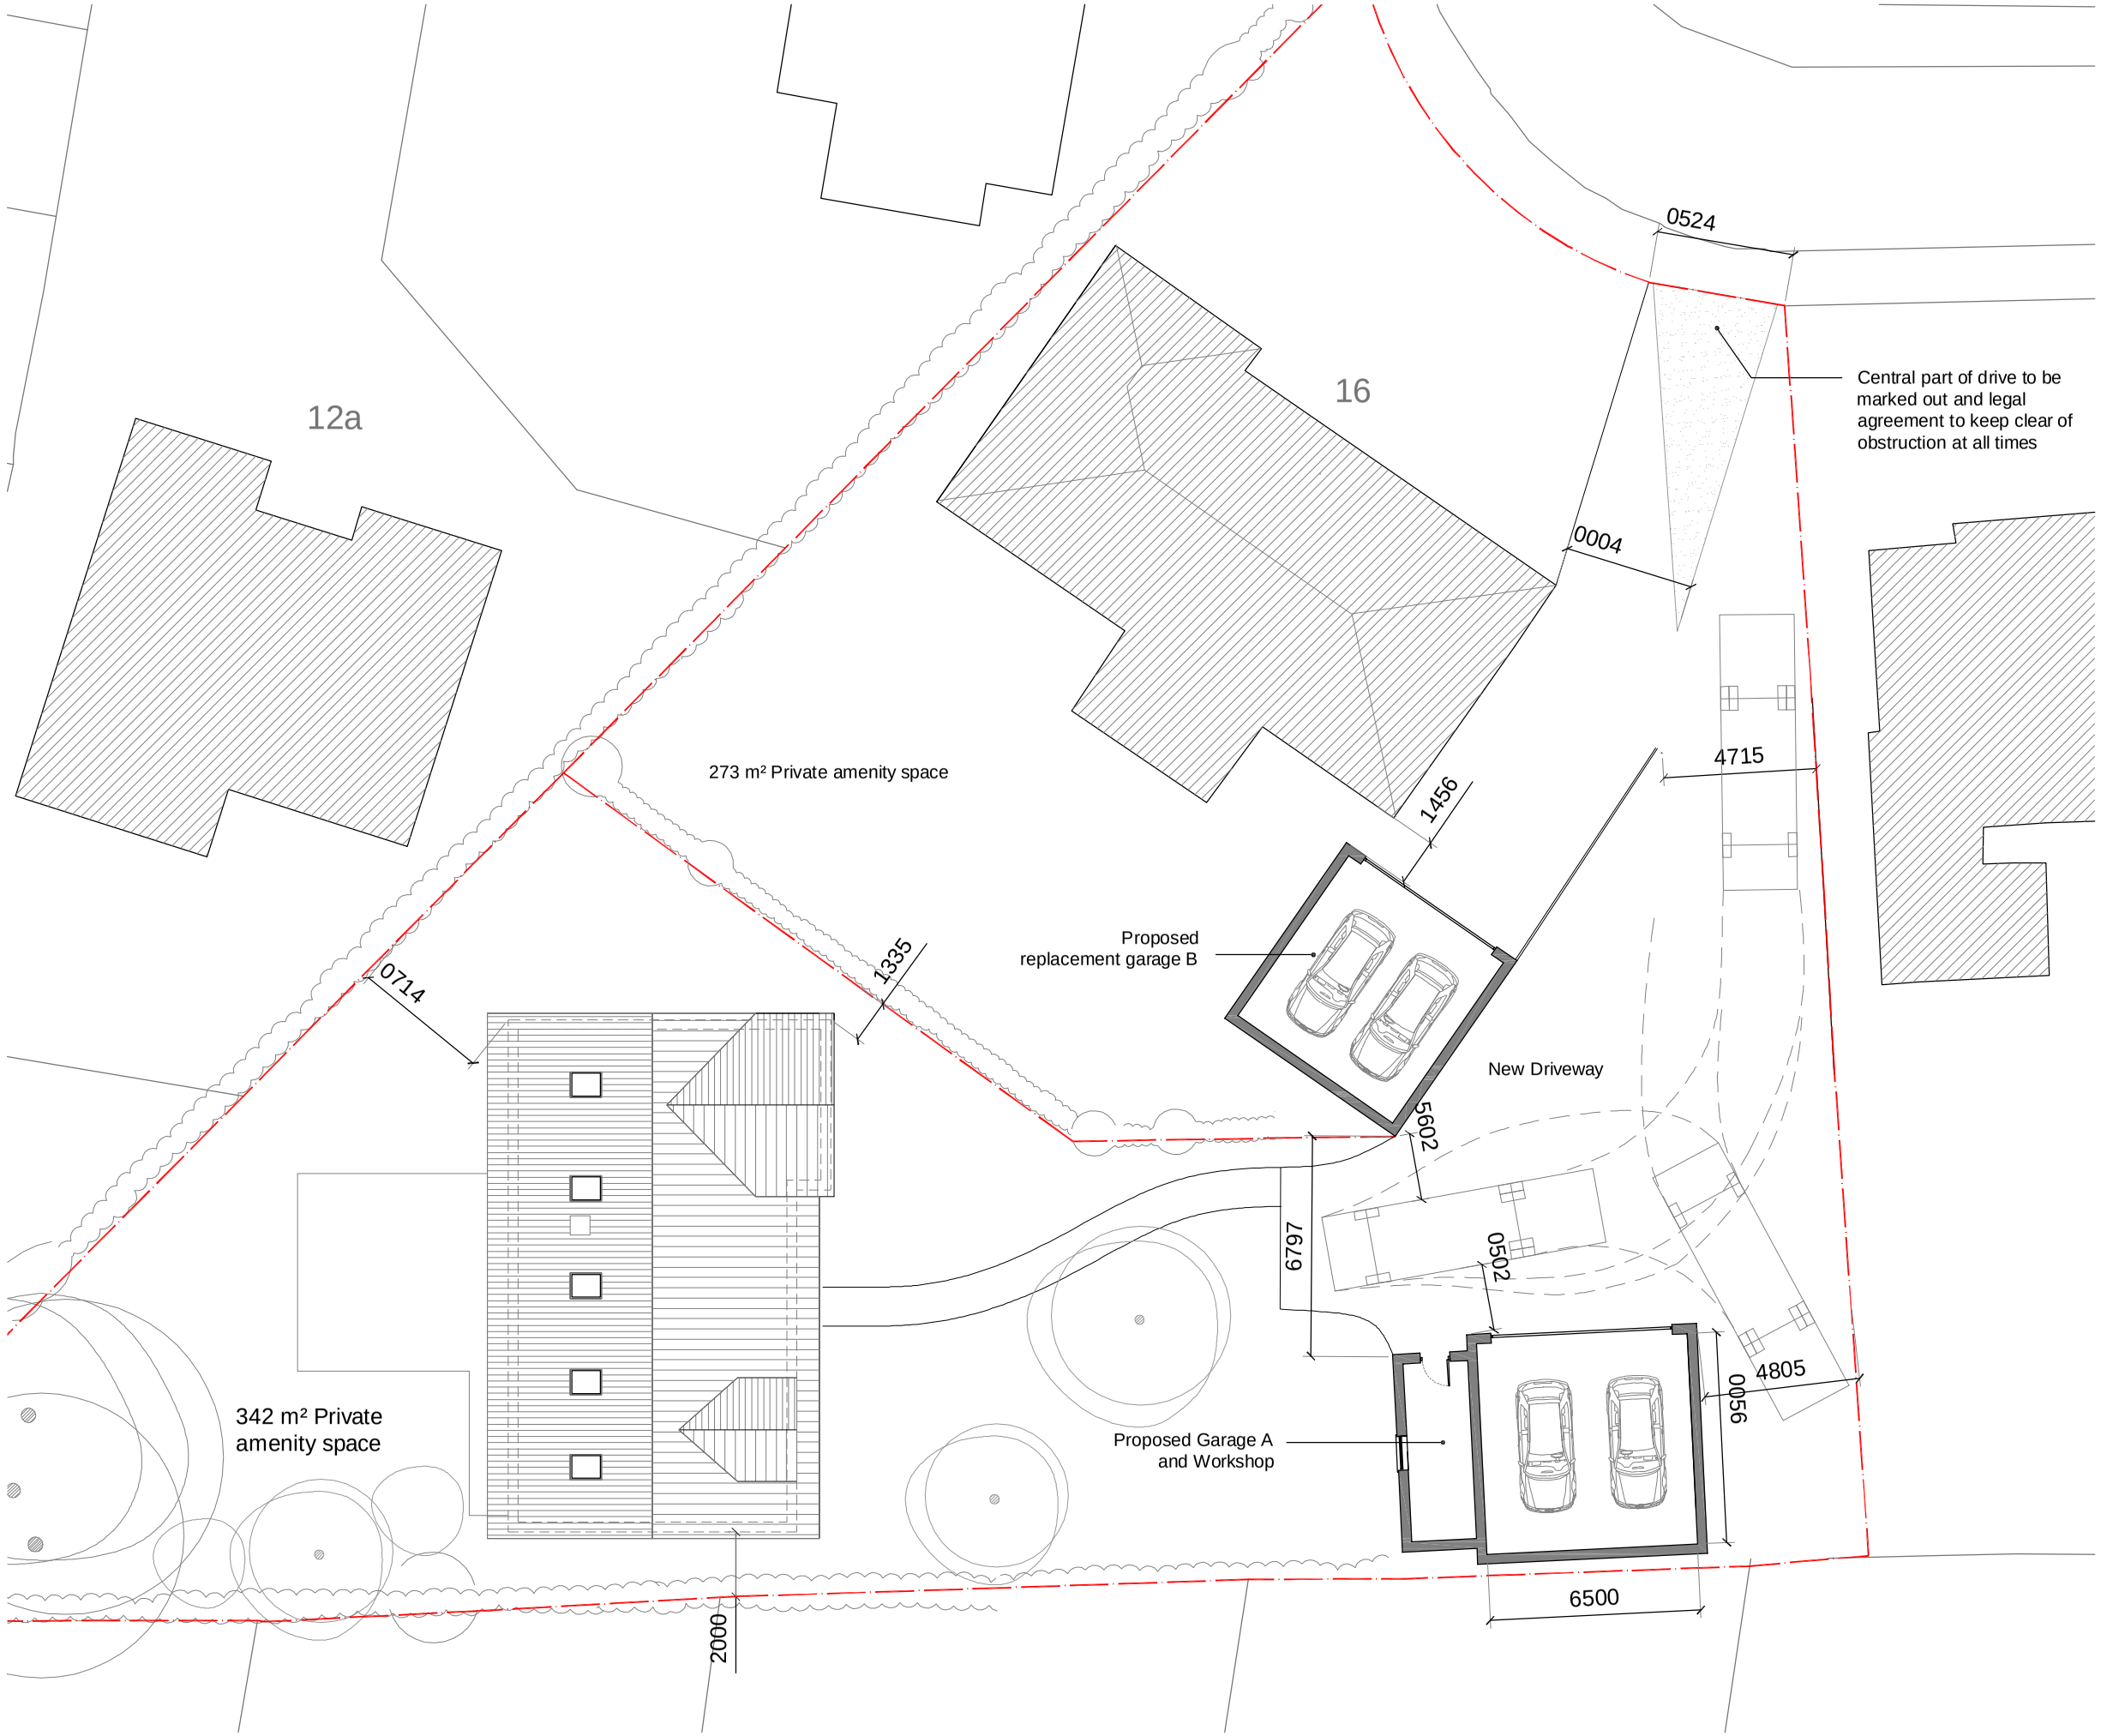


01 FIRE ACCESS - SITE PLAN
SCALE 1:200

Notes
This drawing is copyright and must not be reproduced without permission
Do not scale this drawing

Rev Date Initial

COG Architecture
www.cogarchitecture.com
31 Harrogate Road / Chapel Allerton
Leeds / West Yorkshire / LS7 3PD

Client
Mr. P. Dawtry

Project
PROPOSED NEW BUNGALOW AND GARAGES
16 DALESWOOD AVENUE, BARNSLEY

Drawing
Fire Service Access

Drawing number
155- PL-007

Scale 1:200@A3 Drawn MJ
Date 16.06.14 Checked