# 1 Belmont Cottages

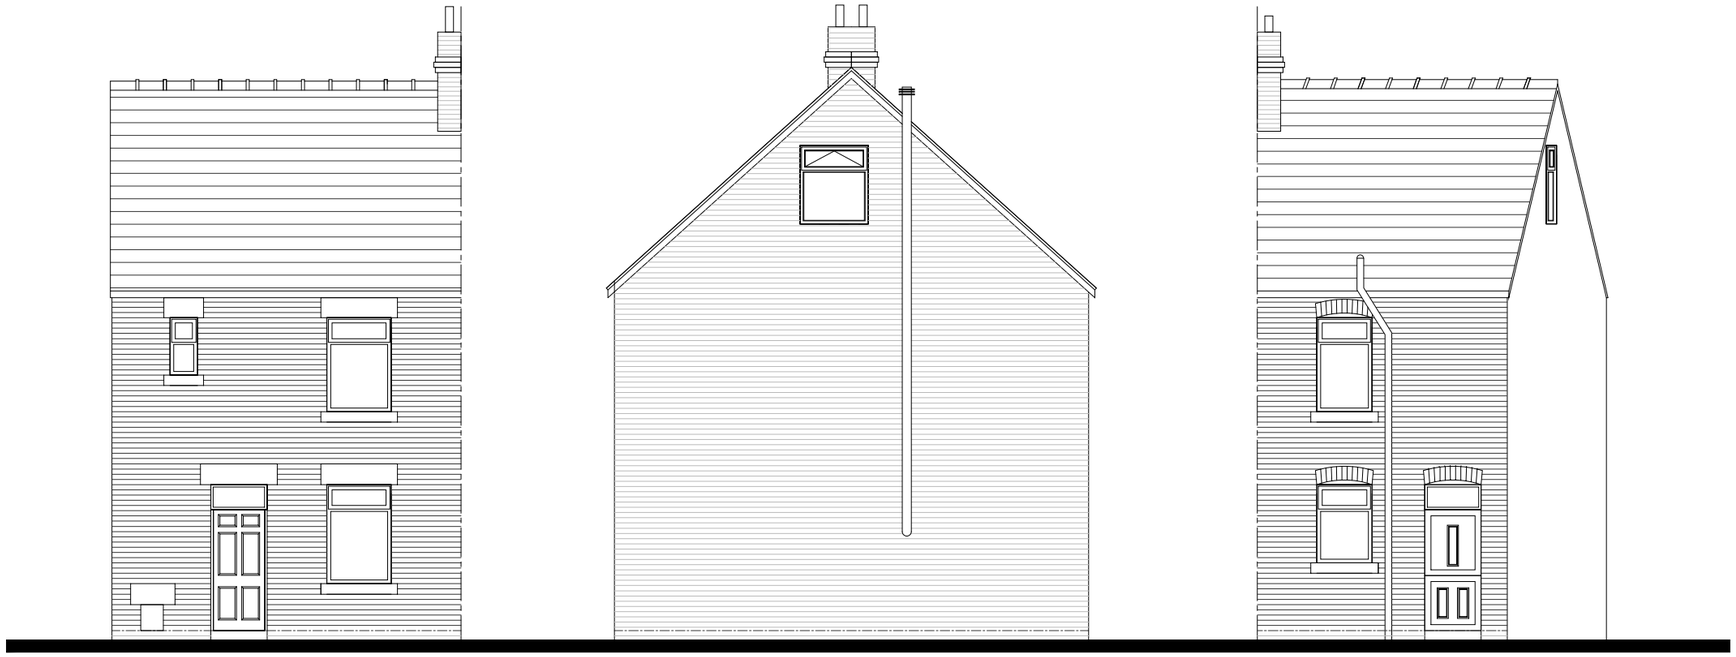

Front Elevation
Existing

Side Elevation

Rear Elevation

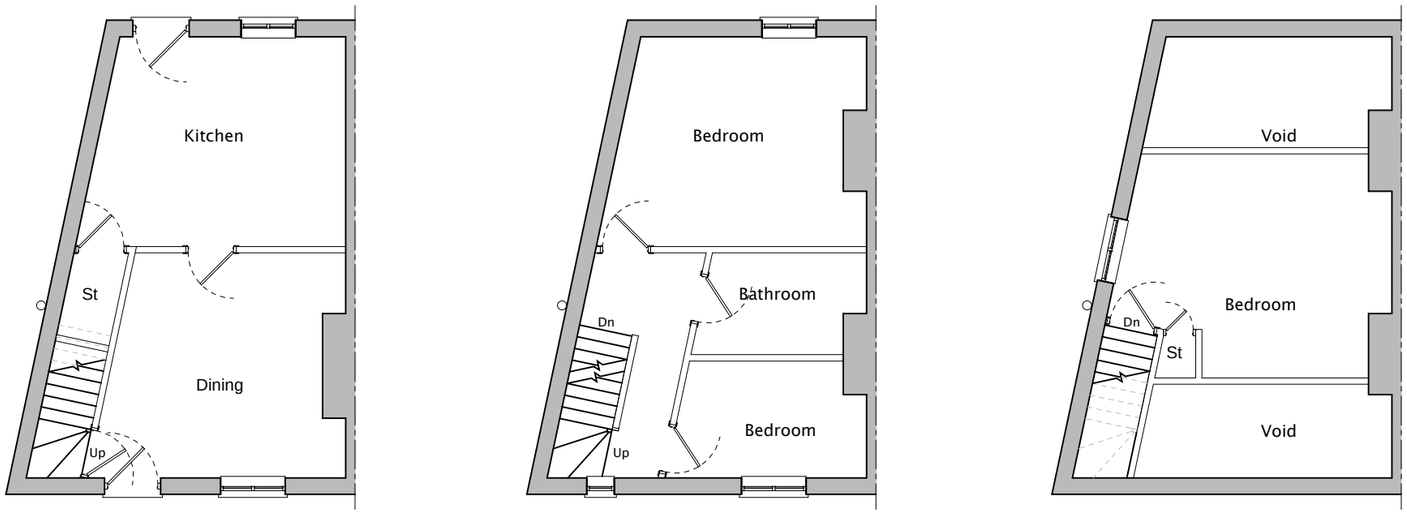


Ground Floor
Existing

First Floor

Second Floor

CLIENT
MR GREGORY

PROJECT
PROPOSED EXTENSION TO
1 BELMONT COTTAGES

DRAWING OF
EXISTING PLANS AND ELEVATIONS

MARKETING NAME

| drawing no | | | rev | date |
|---|---|---|---|---|
| 08:500:03 | | | | |
| scale | drawn | checked by | checked date | |
| 1:100 | | | | |

soar works,
14 knutton road,
sheffield,
s5 9nu

www.mbas-architecture.co.uk
T 0114 321 6427 M 07919 116224

MBAS architecture