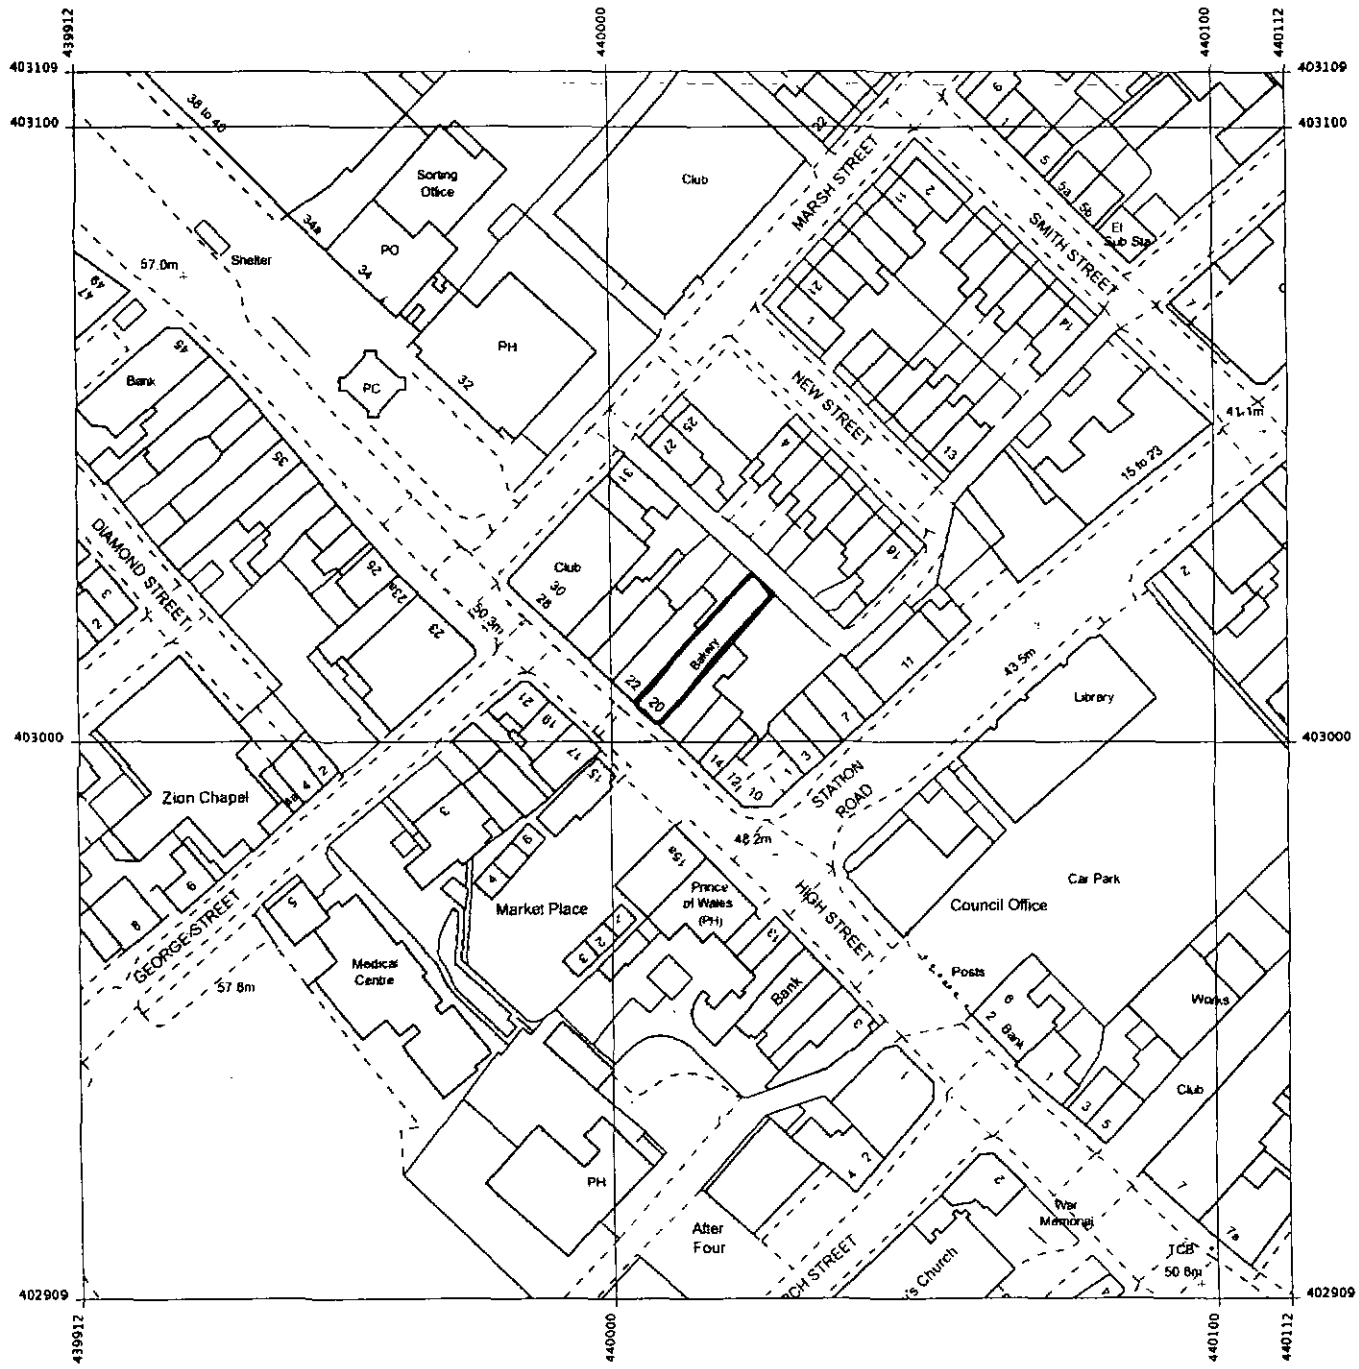


Produced 10 Jan 2011 from the Ordnance Survey National Geographic Database and incorporating surveyed revision available at this date. Reproduction in whole or part is prohibited without the prior permission of Ordnance Survey. © Crown Copyright 2008.

Ordnance Survey and the OS Symbol are registered trademarks of Ordnance Survey, the national mapping agency of Great Britain.


The representation of a road, track or path is no evidence of a right of way. The representation of features as lines is no evidence of a property boundary.

Metres
0 10 20 30 40 50

1:1250

Supplied by: **Stanfords**
Reference: OI233266
Centre coordinates: 440012 403009

20 HIGH STREET
BARNSLEY
S73 0AA

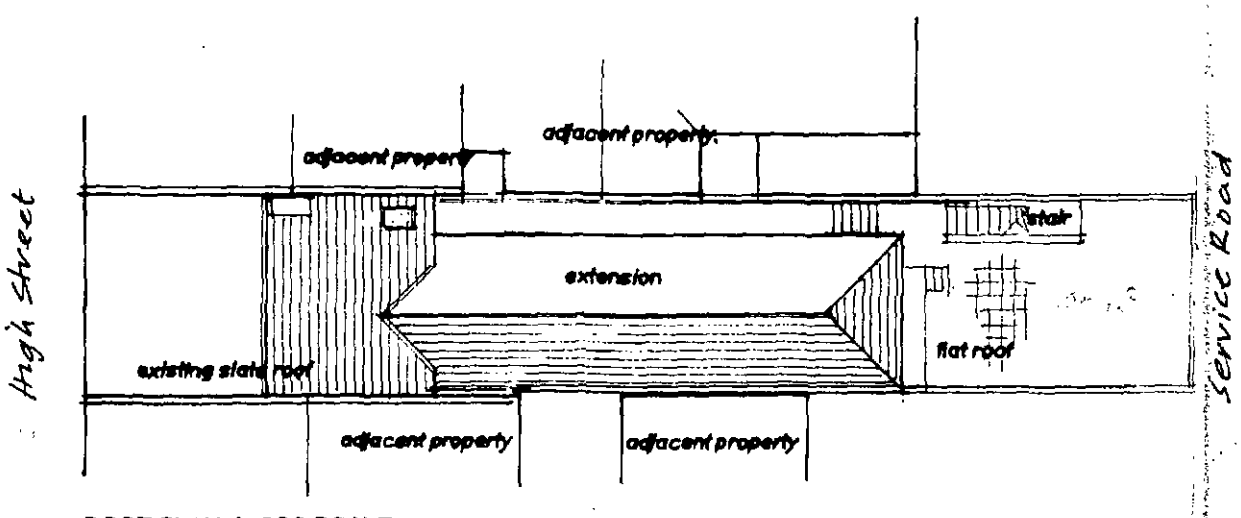


ROOF PLAN 1:200 SCALE

High Street News, 20 High Street,
Wombwell, S70 0AA

SITE PLAN - showing proposals


Scale 1:200 Jan 2011 Ref: 8055 - 3

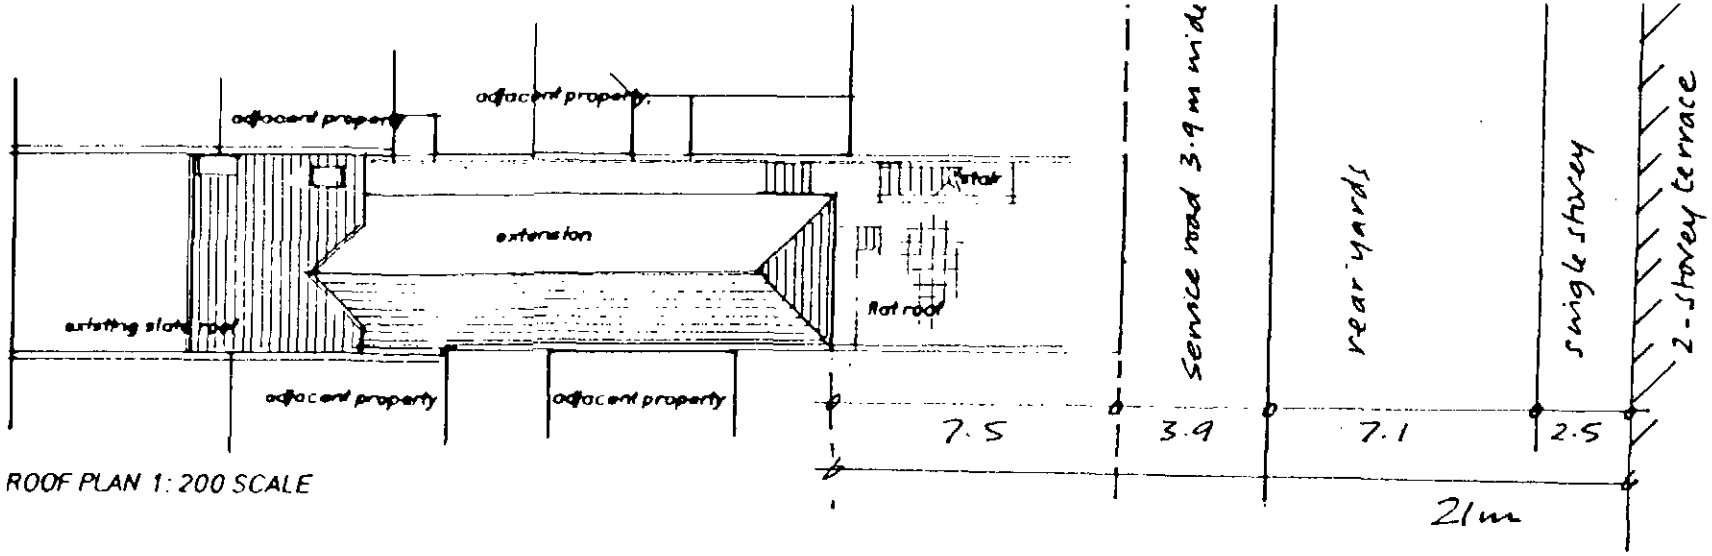

ROOF PLAN 1:200 SCALE

Smoo
concr

Facin

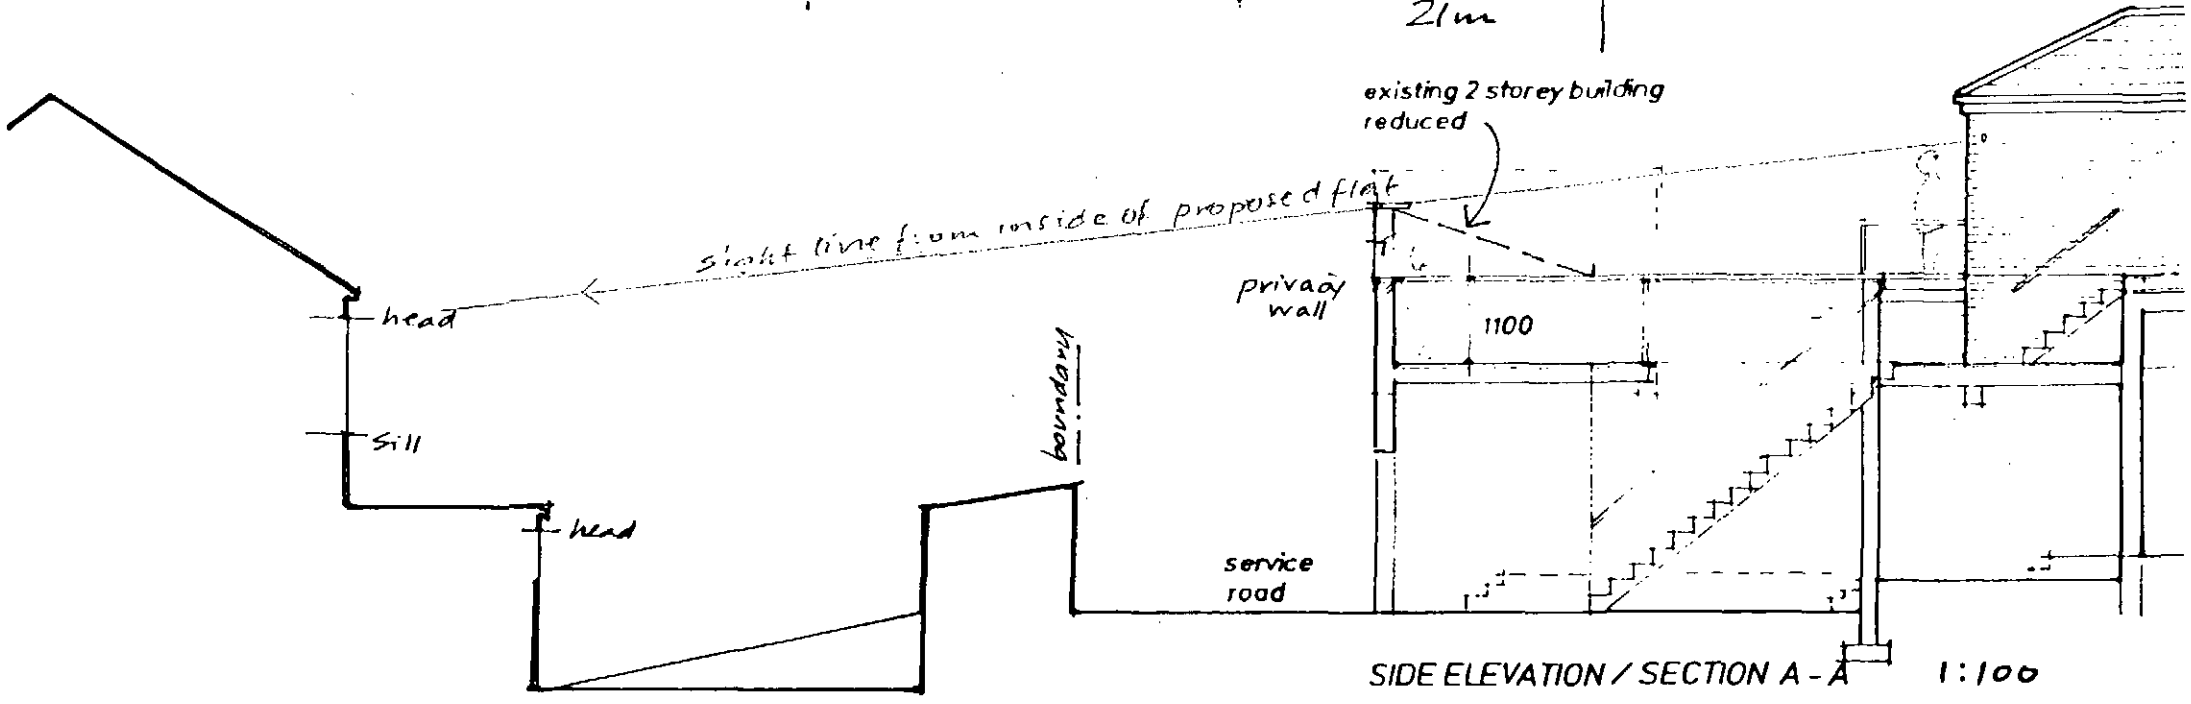

SIDE ELEVATION / SECTION A-A 1:100

K P Bullock BA MSc Consultant Surveyor
Tel: 01977 615809 /Mobile: 07717 846197

21m.

Title:
HIGH STREET NEWS
WOMBWELL.

Scale: 1:100. 1:50

Date: 08-02-11

Ref: 8055- 3

OVERLOOKING TO REAR