

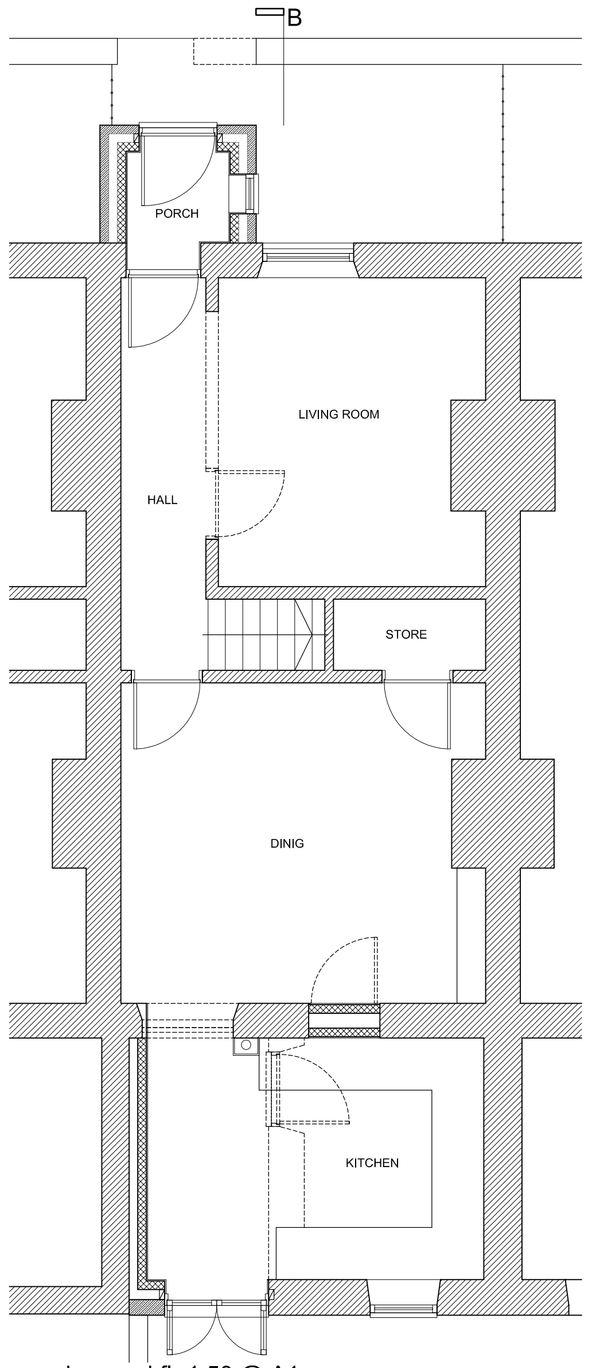


Proposed ground flr 1:50 @ A1

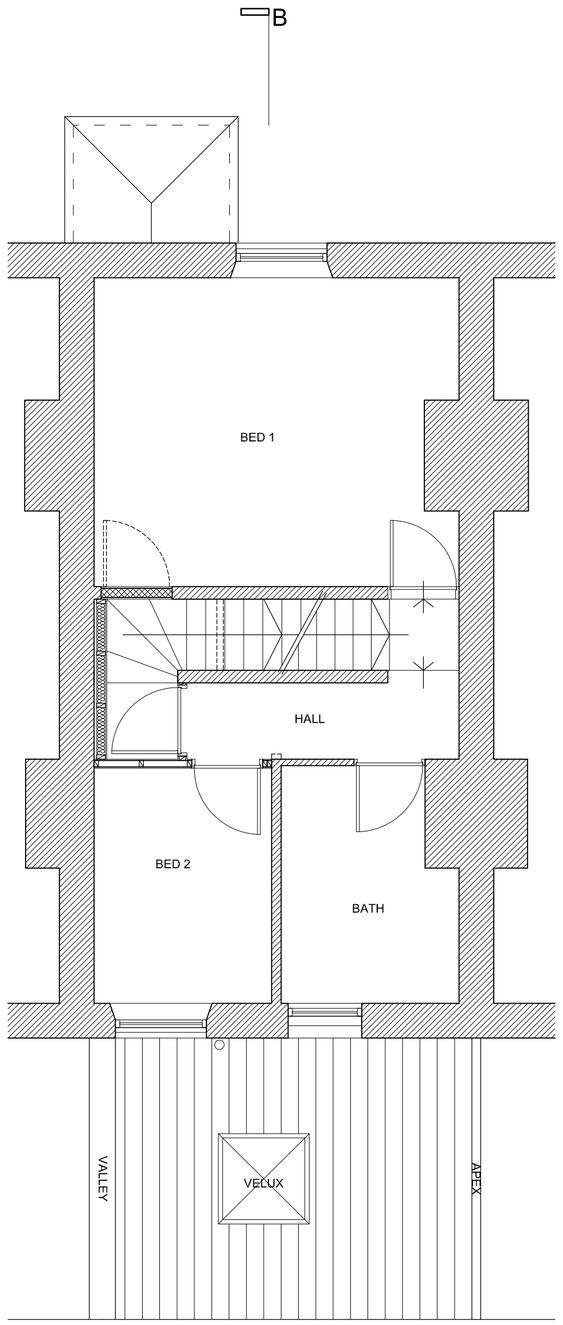

Proposed first flr 1:50 @ A1

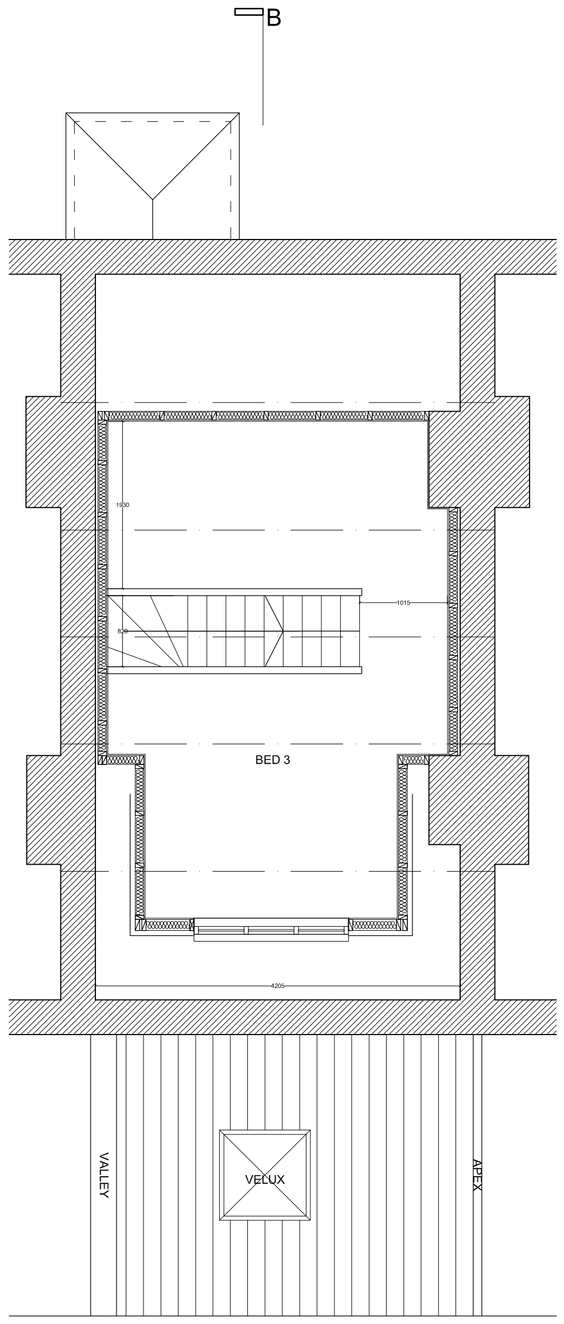


Proposed second flr 1:50 @ A1



Rear elevation 1:50 @ A1



Front elevation 1:50 @ A1

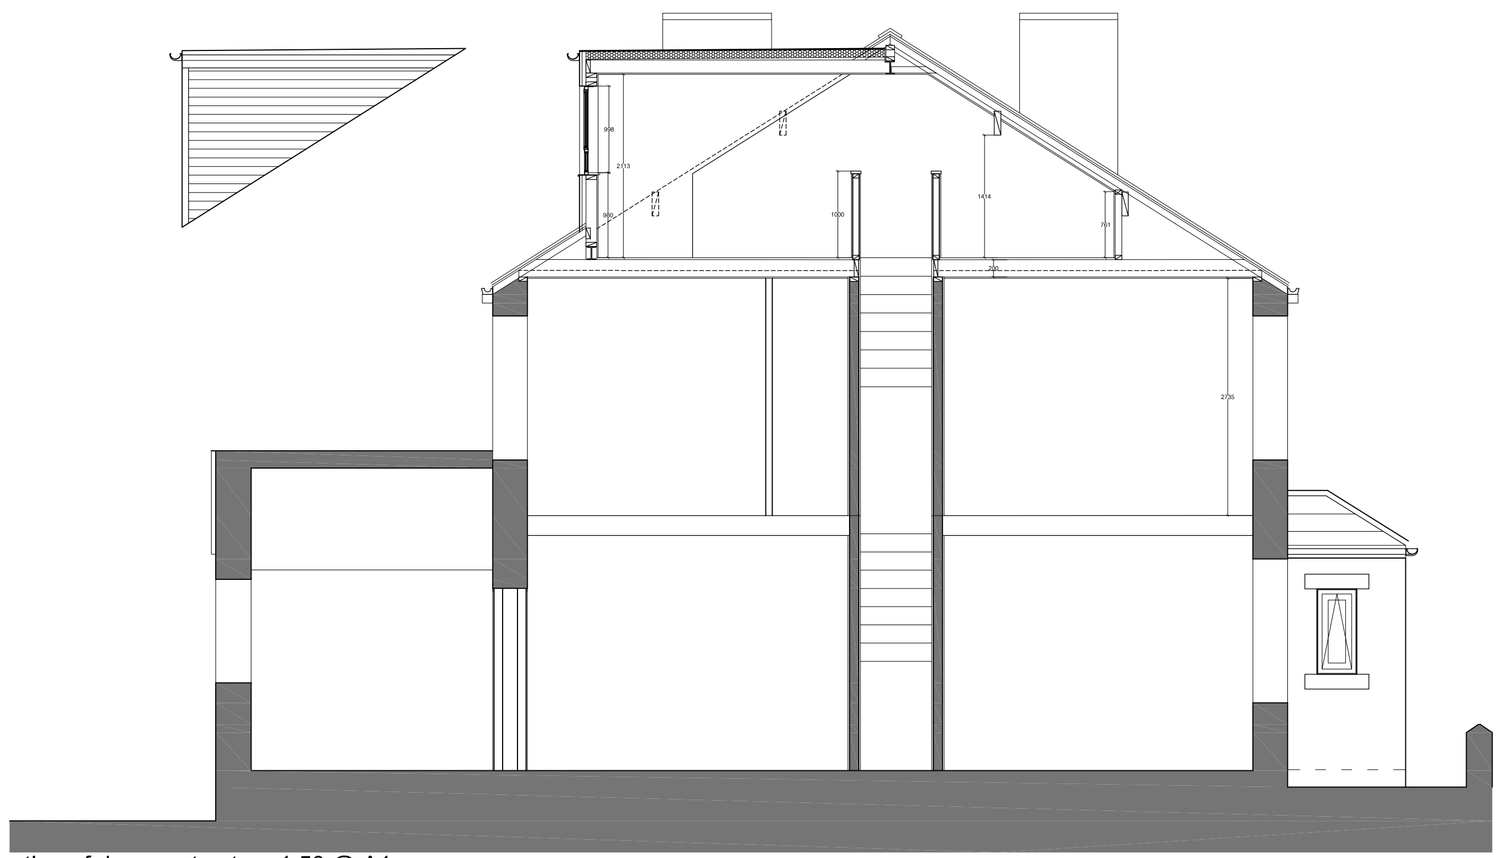

Section B-B & side elevation of dormer structure 1:50 @ A1

Notes;
Porch extension is to be in facing stone to match existing with slate roof.
Rear infill extension to be in facing stone to match with slate roof.
Flat roof dormer to rear to be in UPvc cladding.

Client Reference :	Project :	Drawing Title :	Drawn :	Scale :	Date :	Drawing No :	Rev:
Mr. & Mrs R Mansell 17 Don Street, Penistone, Sheffield, S36 6HA	Domestic Extension - Porch, loft & rear kitchen #####	Proposed Plans & Elevations #####	##	As Shown	JUL 11	RM_02	-