




Front Elevation

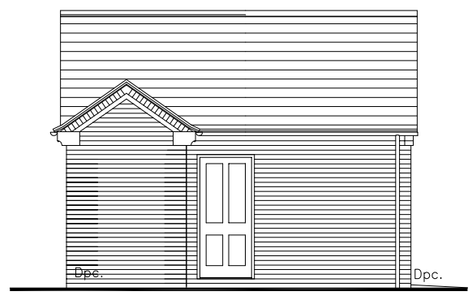


Side Elevation

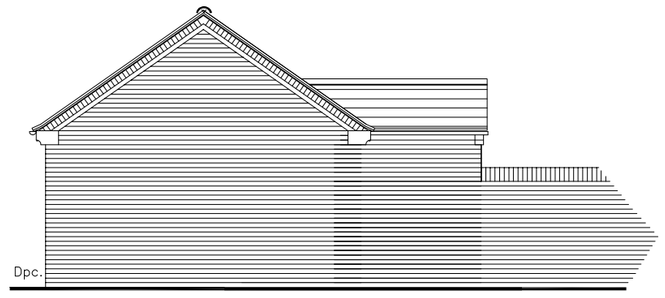


Rear Elevation

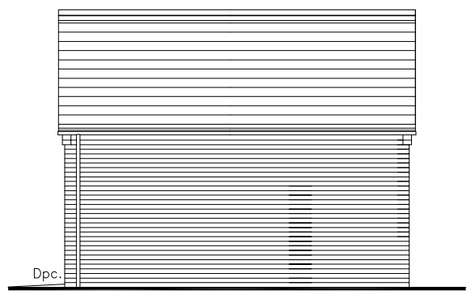

Side Elevation

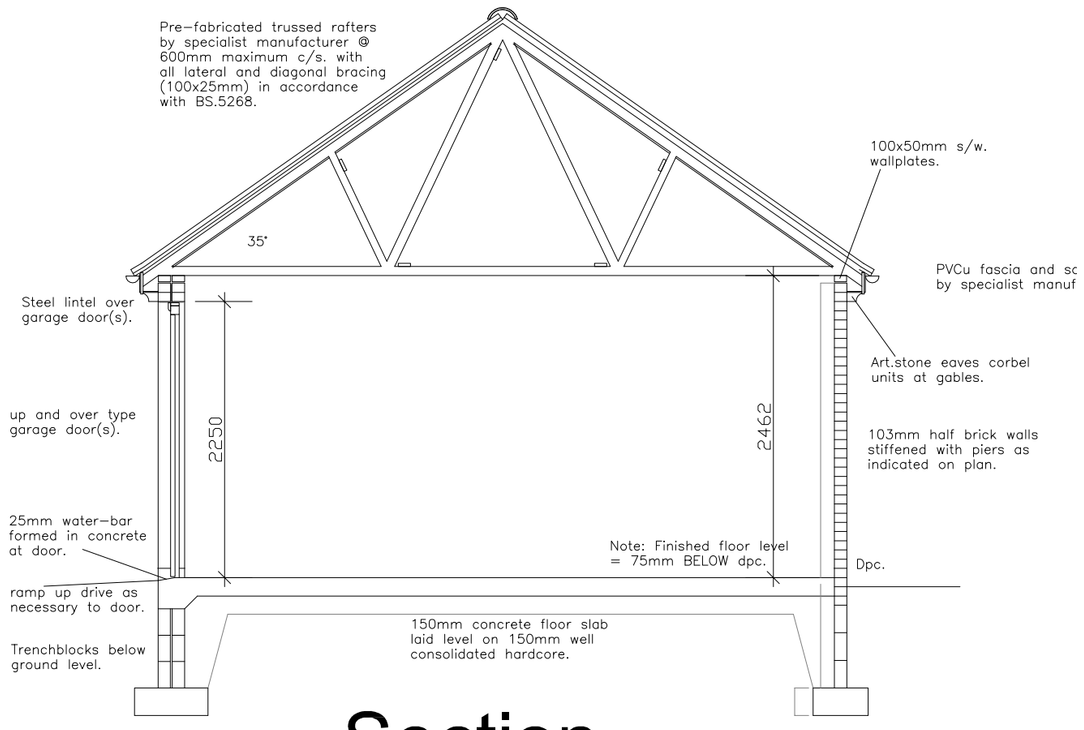

Section

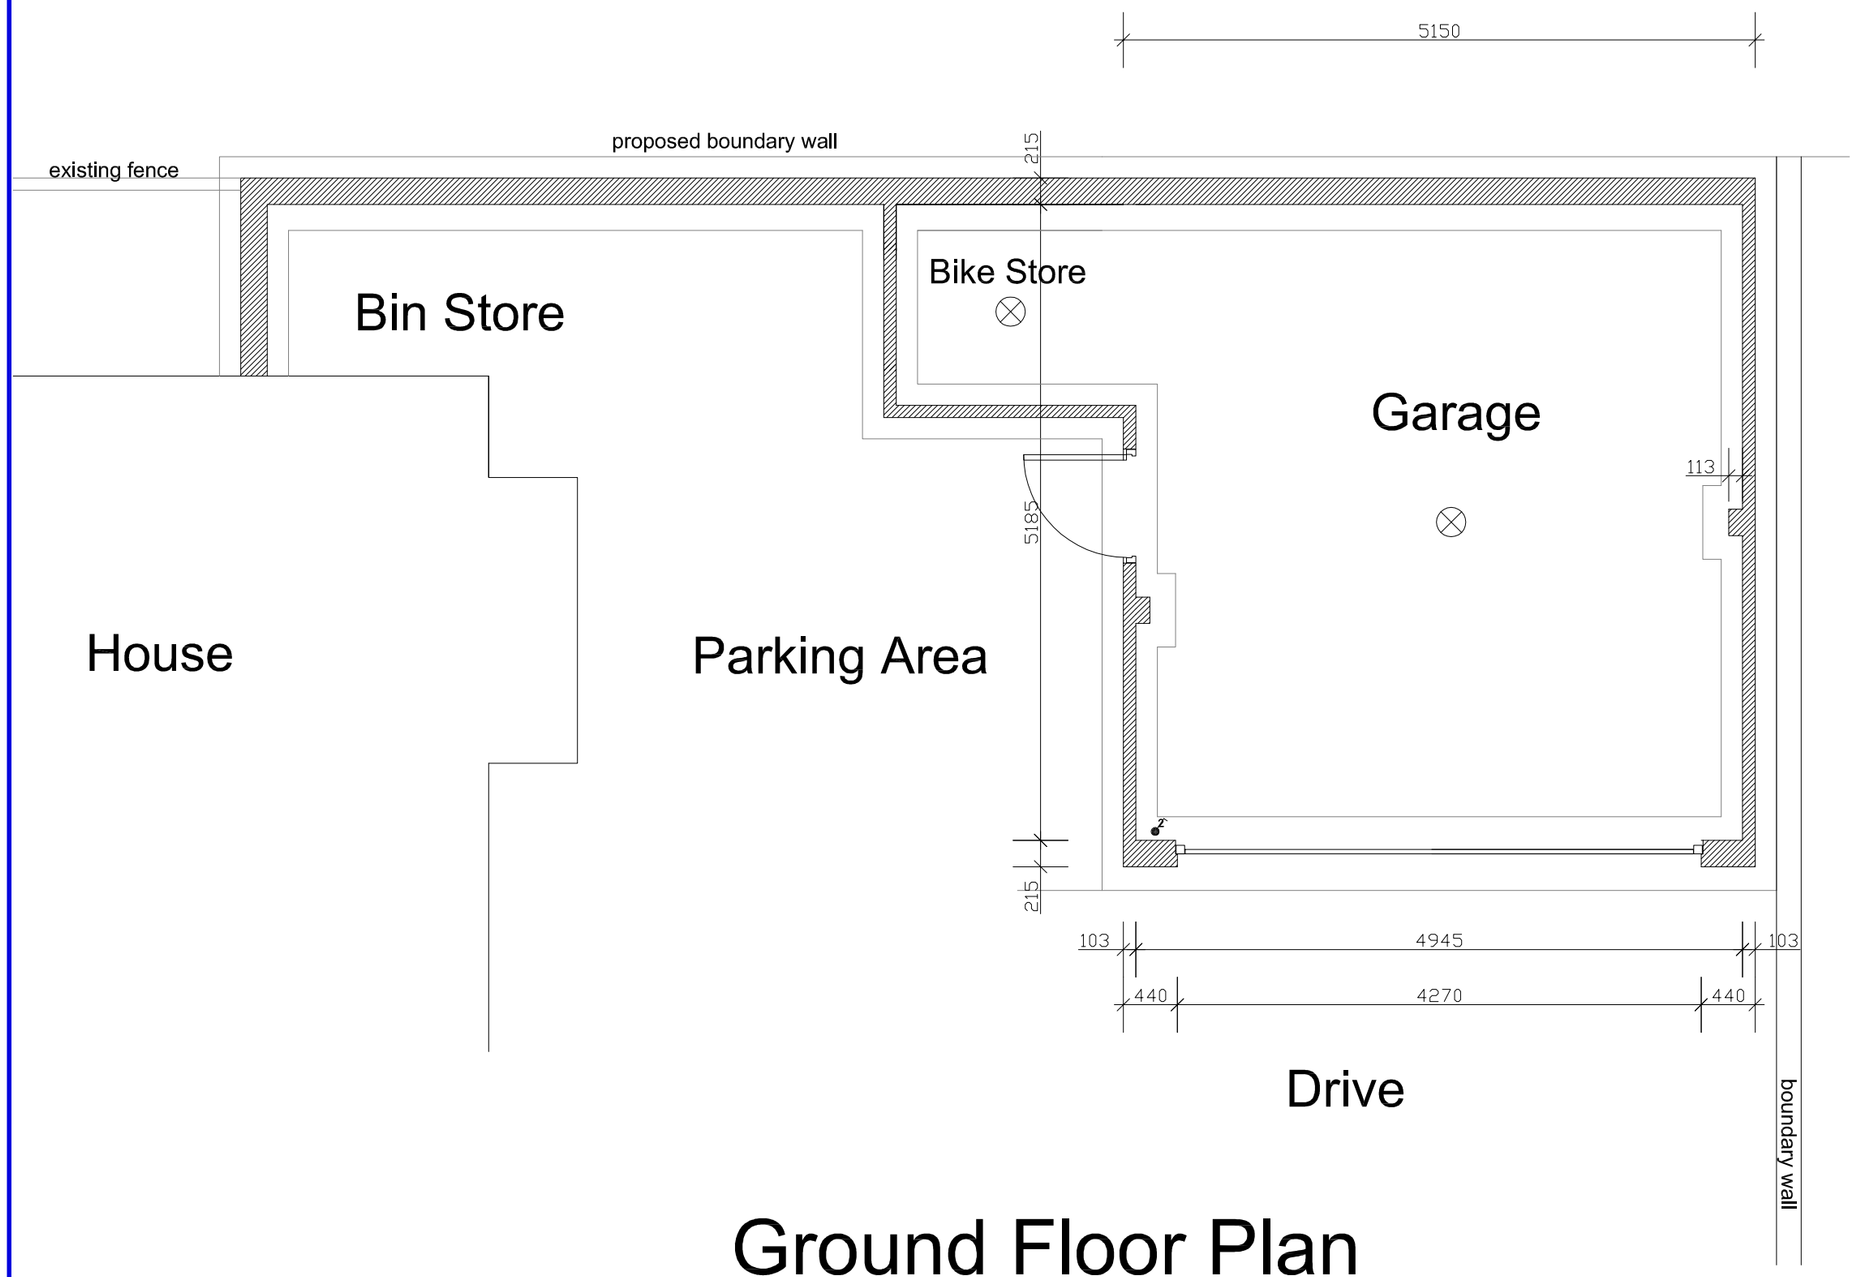


Ground Floor Plan

0 1 2 3 4 5

Meter's 1:50 @ A2

PROPOSED

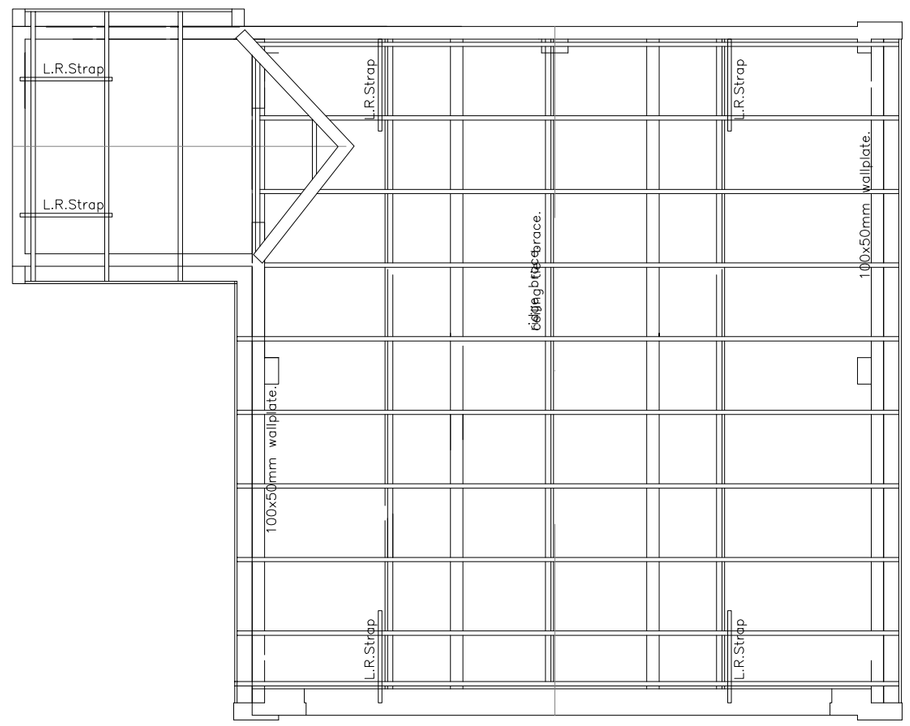

PVCu fascia and soffit system by specialist manufacturer.

Roof Plan

Note:- All subject to Structural Engineers Calculations

NOTES

This drawing and all the information shown is the property of DK Designs and shall not be copied whole, or in part, or used for any other purpose without written permission of the Company

ALL DIMENSIONS TO BE CHECKED ON SITE

ALL SUBJECT TO STRUCTURAL ENGINEERS CHECKS AND CALCULATIONS

DO NOT SCALE FROM THIS DRAWING EXCEPT FOR THE PURPOSES OF LOCAL AUTHORITY PLANNING

IF ANY VARIATIONS ARE MADE TO SPECIFICATION/DRAWINGS WITHOUT DK DESIGNS KNOWLEDGE, DK DESIGNS WILL NOT BE HELD ACCOUNTABLE FOR NON COMPLIANCE OF PLANNING AND BUILDING REGUALTIONS

IF ANY PROBLEMS/CLARIFICATION ARISE REGARDING THIS DRAWING OR ANY DOUBT, THEN PLEASE ASK!

Rev.	Date.	Remarks

DK DESIGNS
FUTURE PROJECTS TODAY
96 BLACKBURN DRIVE
CHAPELTOWN
SHEFFIELD
S35 2ZP
TEL/FAX:- 0114 2571043 MOB:- 07710783875
EMAIL :- DESIGNS@DK-DESIGNS.CO.UK
WEB:- WWW.DK-DESIGNS.CO.UK

Client.
Mr and Mrs Loy

Project/Title.
41 Chilcombe Place, Birdwell, S70 5SX
Proposed
Floor Plans and Elevations and Details

COPYRIGHT - THIS DRAWING IS SUBJECT TO COPYRIGHT AND CANNOT BE REPRODUCED WITHOUT THE PERMISSION OF THE COMPANY. ©

Scales.	Date.
1:50 1:100 @ A2	Dec 12

Drawing Number.	Revision.	Drawn by.
Chilcombe/03	A.	