

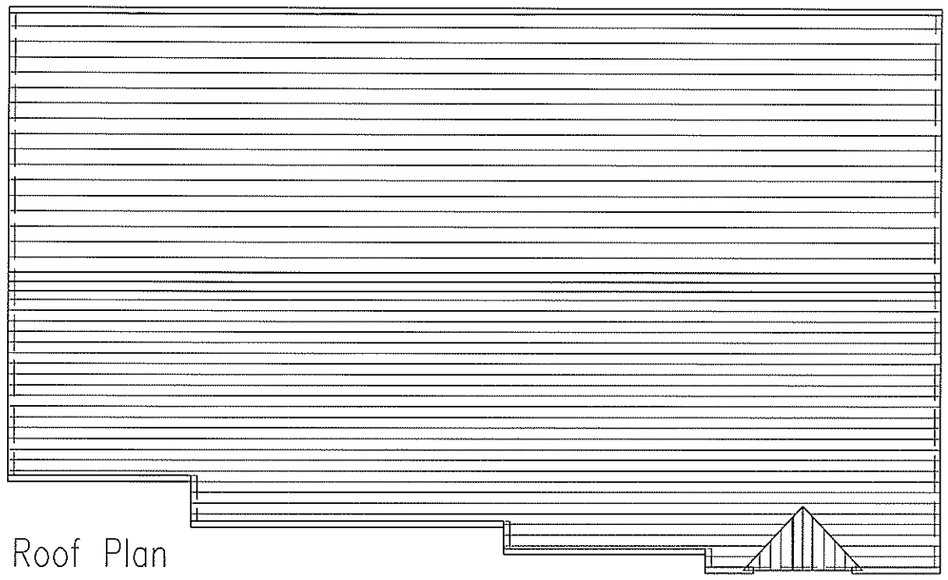


Roof Plan

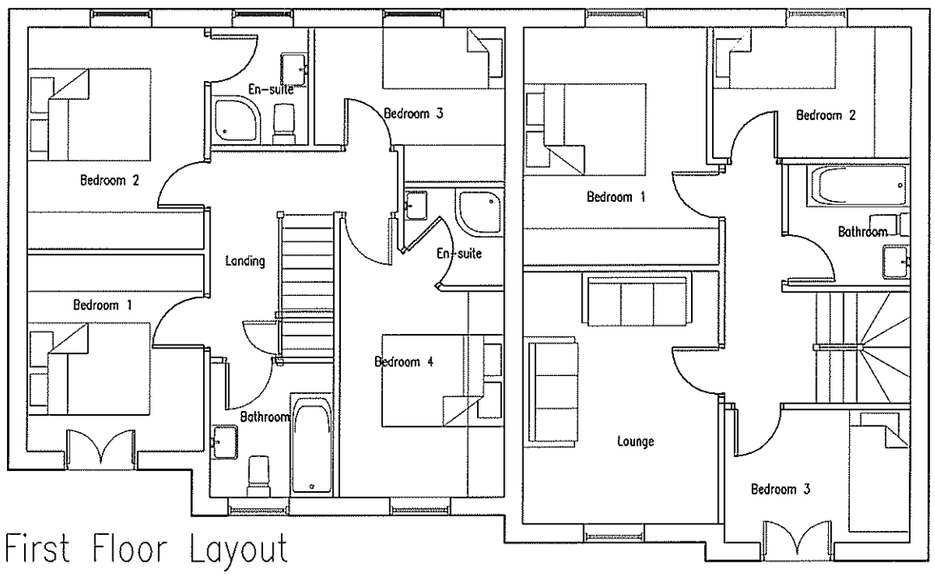

First Floor Layout

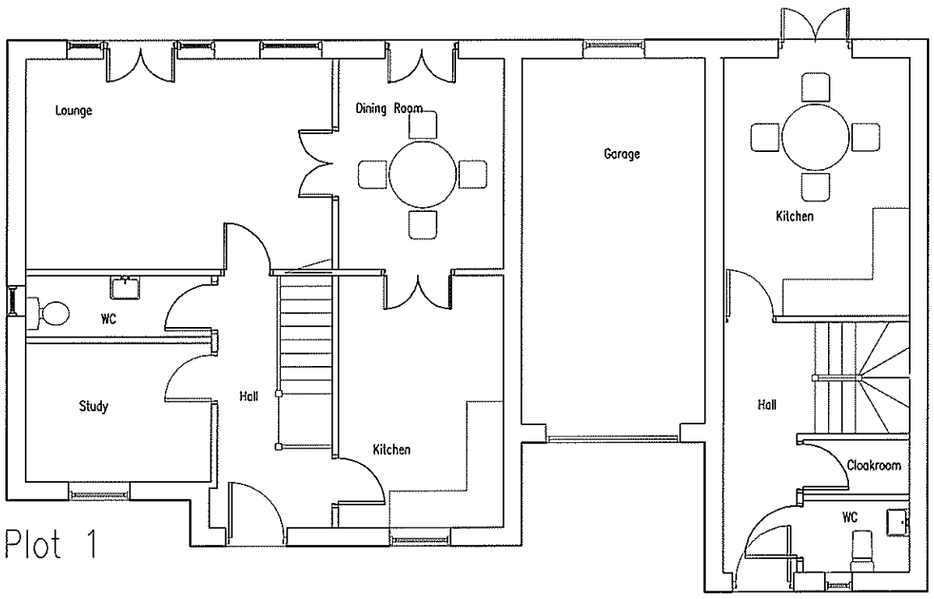

Plot 1

Ground Floor Layout

Plot 2

Rev:	Date:	Notes:

Mark Brotherton Ltd

Chartered Architect


FOX COTTAGE WHITLEY ROAD WHITLEY
WF12 0LT
TEL/FAX: 01924 459231
email:mba@tinyworld.co.uk

Client: Mr J Hutchins	
Project: Hoyle Mill, Thurlstone. Residential Development	
Drawing: Plot 1 & 2 Layouts	
Date: October 2009	Scale: 1:100
Drawing No: 0961/116	Rev:


PDF created with pdfFactory trial version www.pdffactory.com



Roof Plan

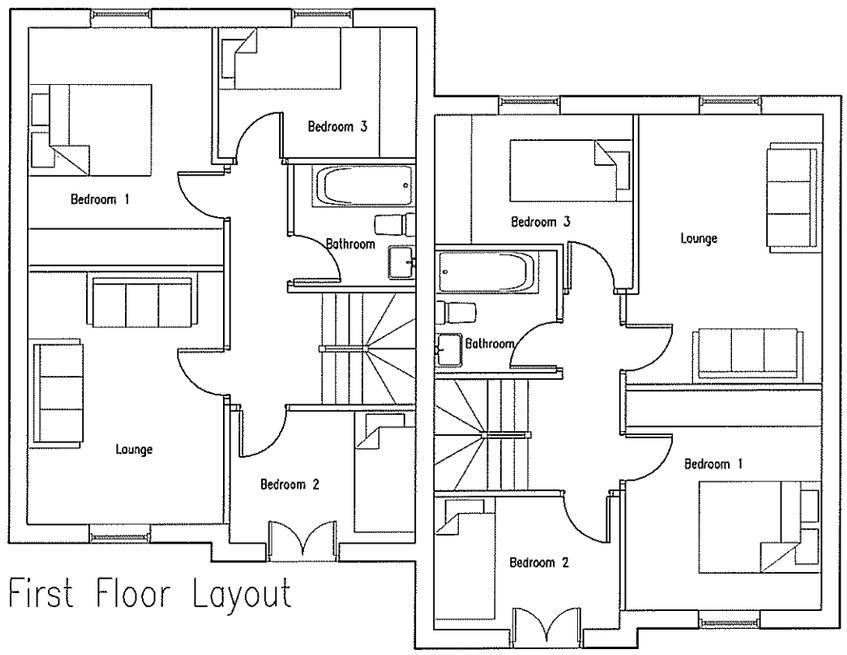

First Floor Layout

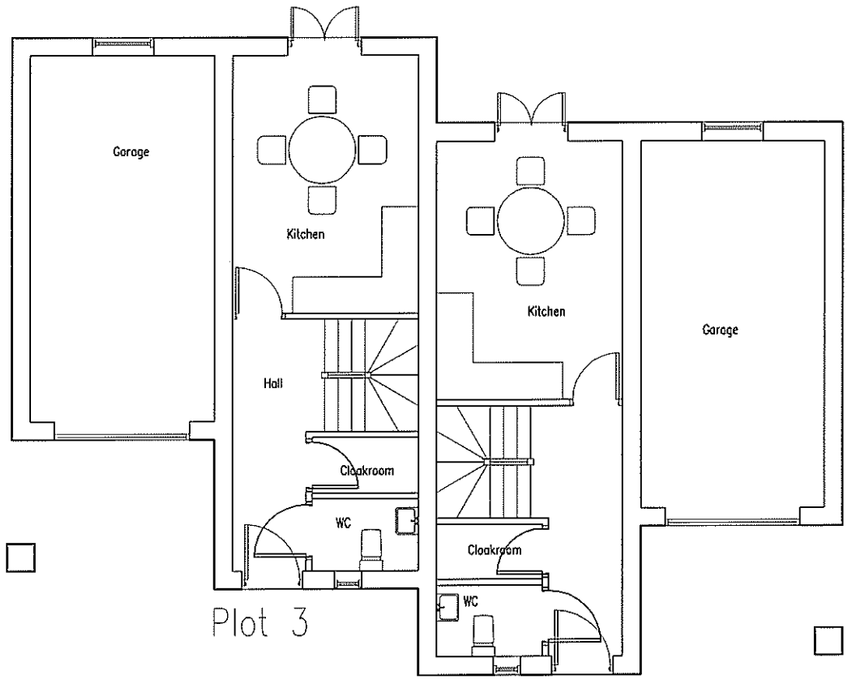

Plot 3

Ground Floor Layout Plot 4

Rev:	Date:	Notes:


Mark Brotherton Ltd


Chartered Architect

FOX COTTAGE WHITLEY ROAD WHITLEY
WF12 0LU
TEL/FAX: 01924 457231
email:mba@tinyworld.co.uk


Client:	Mr J Hutchins
Project:	Hoyle Mill, Thurlstone. Residential Development
Drawing:	Plot 3 & 4 Layouts
Date:	October 2009
Scale:	1:100
Drawing No.	0961/117
Rev:	


PDF created with pdfFactory trial version www.pdffactory.com

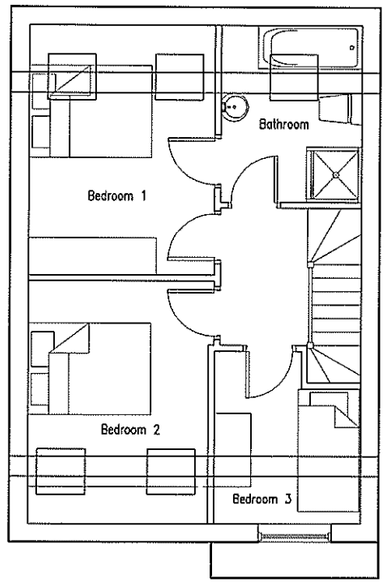

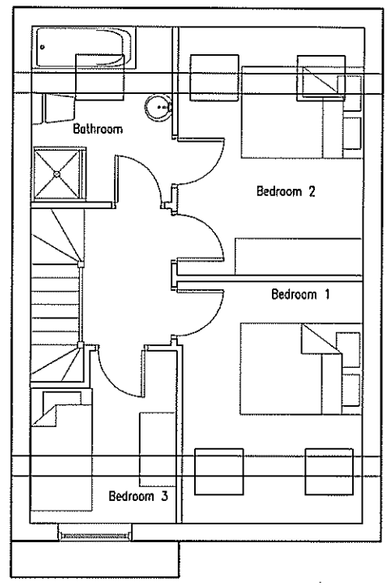


Second Floor Layout

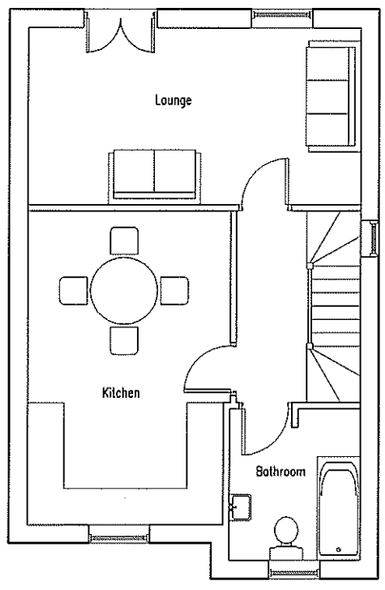


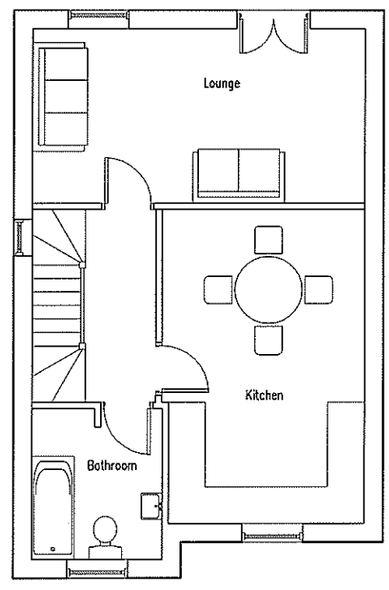

First Floor Layout

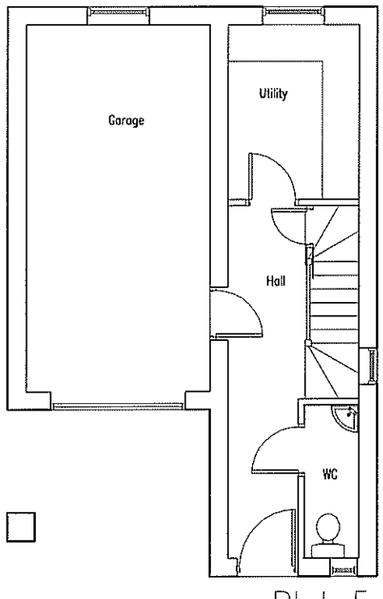

Plot 5

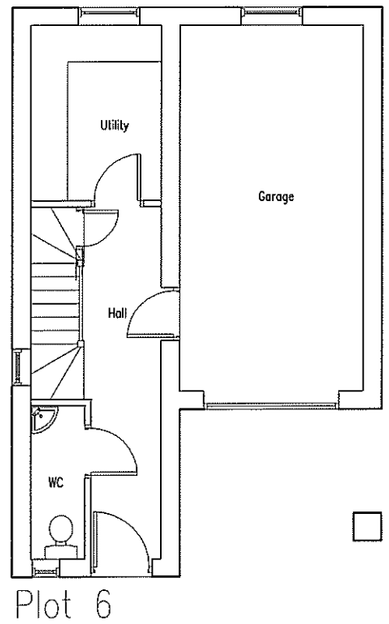

Plot 6

Ground Floor Layout

Rev:	Date:	Notes:

Mark Brotherton Ltd

Chartered Architect


FOX COTTAGE WHITLEY ROAD WHITLEY
WF12 0LL


TEL/FAX 01924 459231

email:mba@tinyworld.co.uk


Client: Mr J Hutchins	
Project: Hoyle Mill, Thurlstone. Residential Development	
Drawing: Plot 5 & 6 Layouts	
Date: October 2009	Scale: 1:100
Drawing No: 0961/119	Rev:


PDF created with pdfFactory trial version www.pdffactory.com

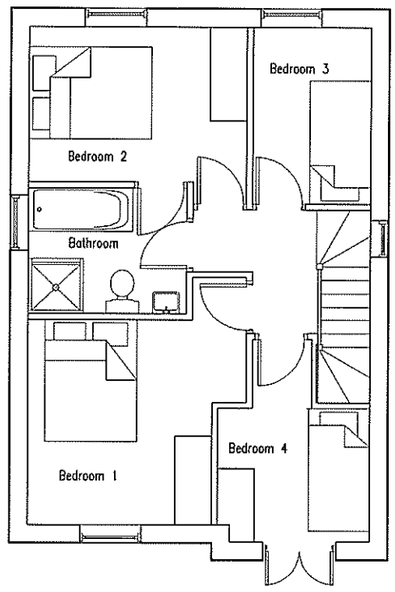

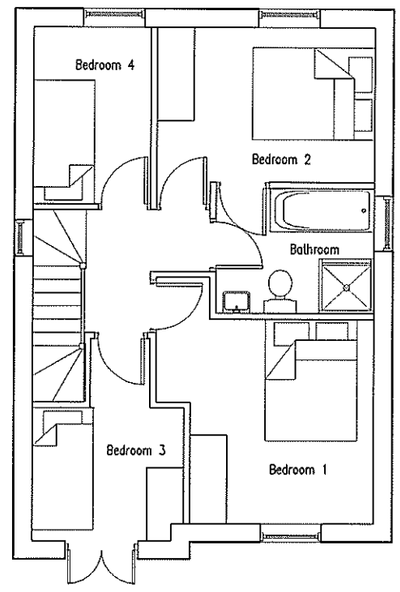


Second Floor Layout

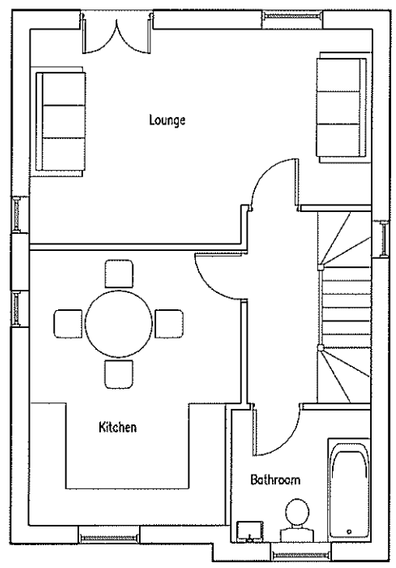


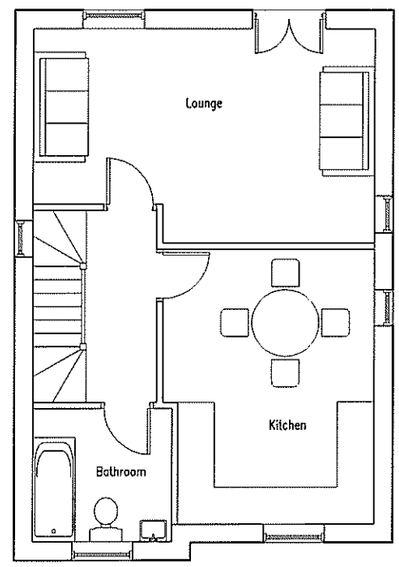

First Floor Layout

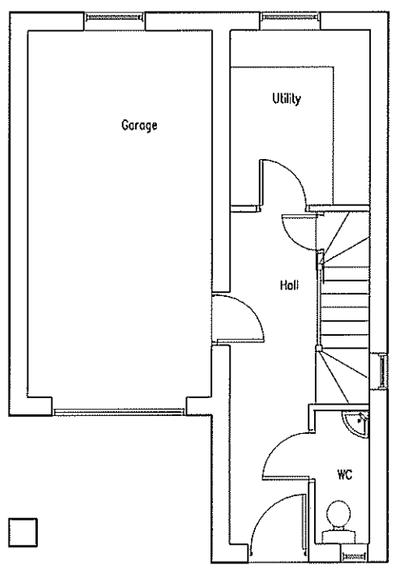

Plot 7

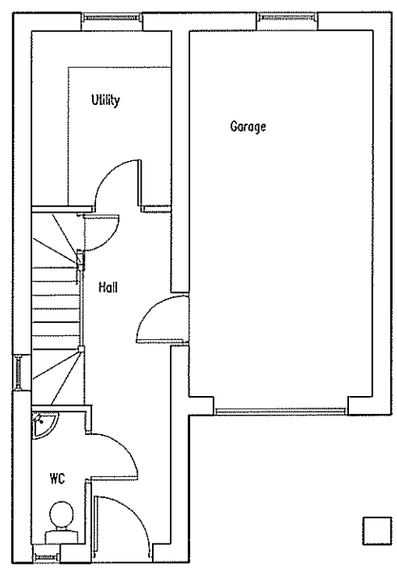

Plot 8

Ground Floor Layout

Rev:	Date:	Notes:

Mark Brotherton Ltd

Chartered Architect


FOX COTTAGE WHITLEY ROAD WHITLEY WF12 6LY

TEL/FAX: 01924 459230

email:mba@tinyworld.co.uk

Client:	Mr J Hutchins
Project:	Hoyle Mill, Thurlstone. Residential Development
Drawing:	Plot 7 & 8 Layouts
Date:	October 2009
Scale:	1:100
Drawing No:	0961/120
Rev:	

PDF created with pdfFactory trial version www.pdffactory.com

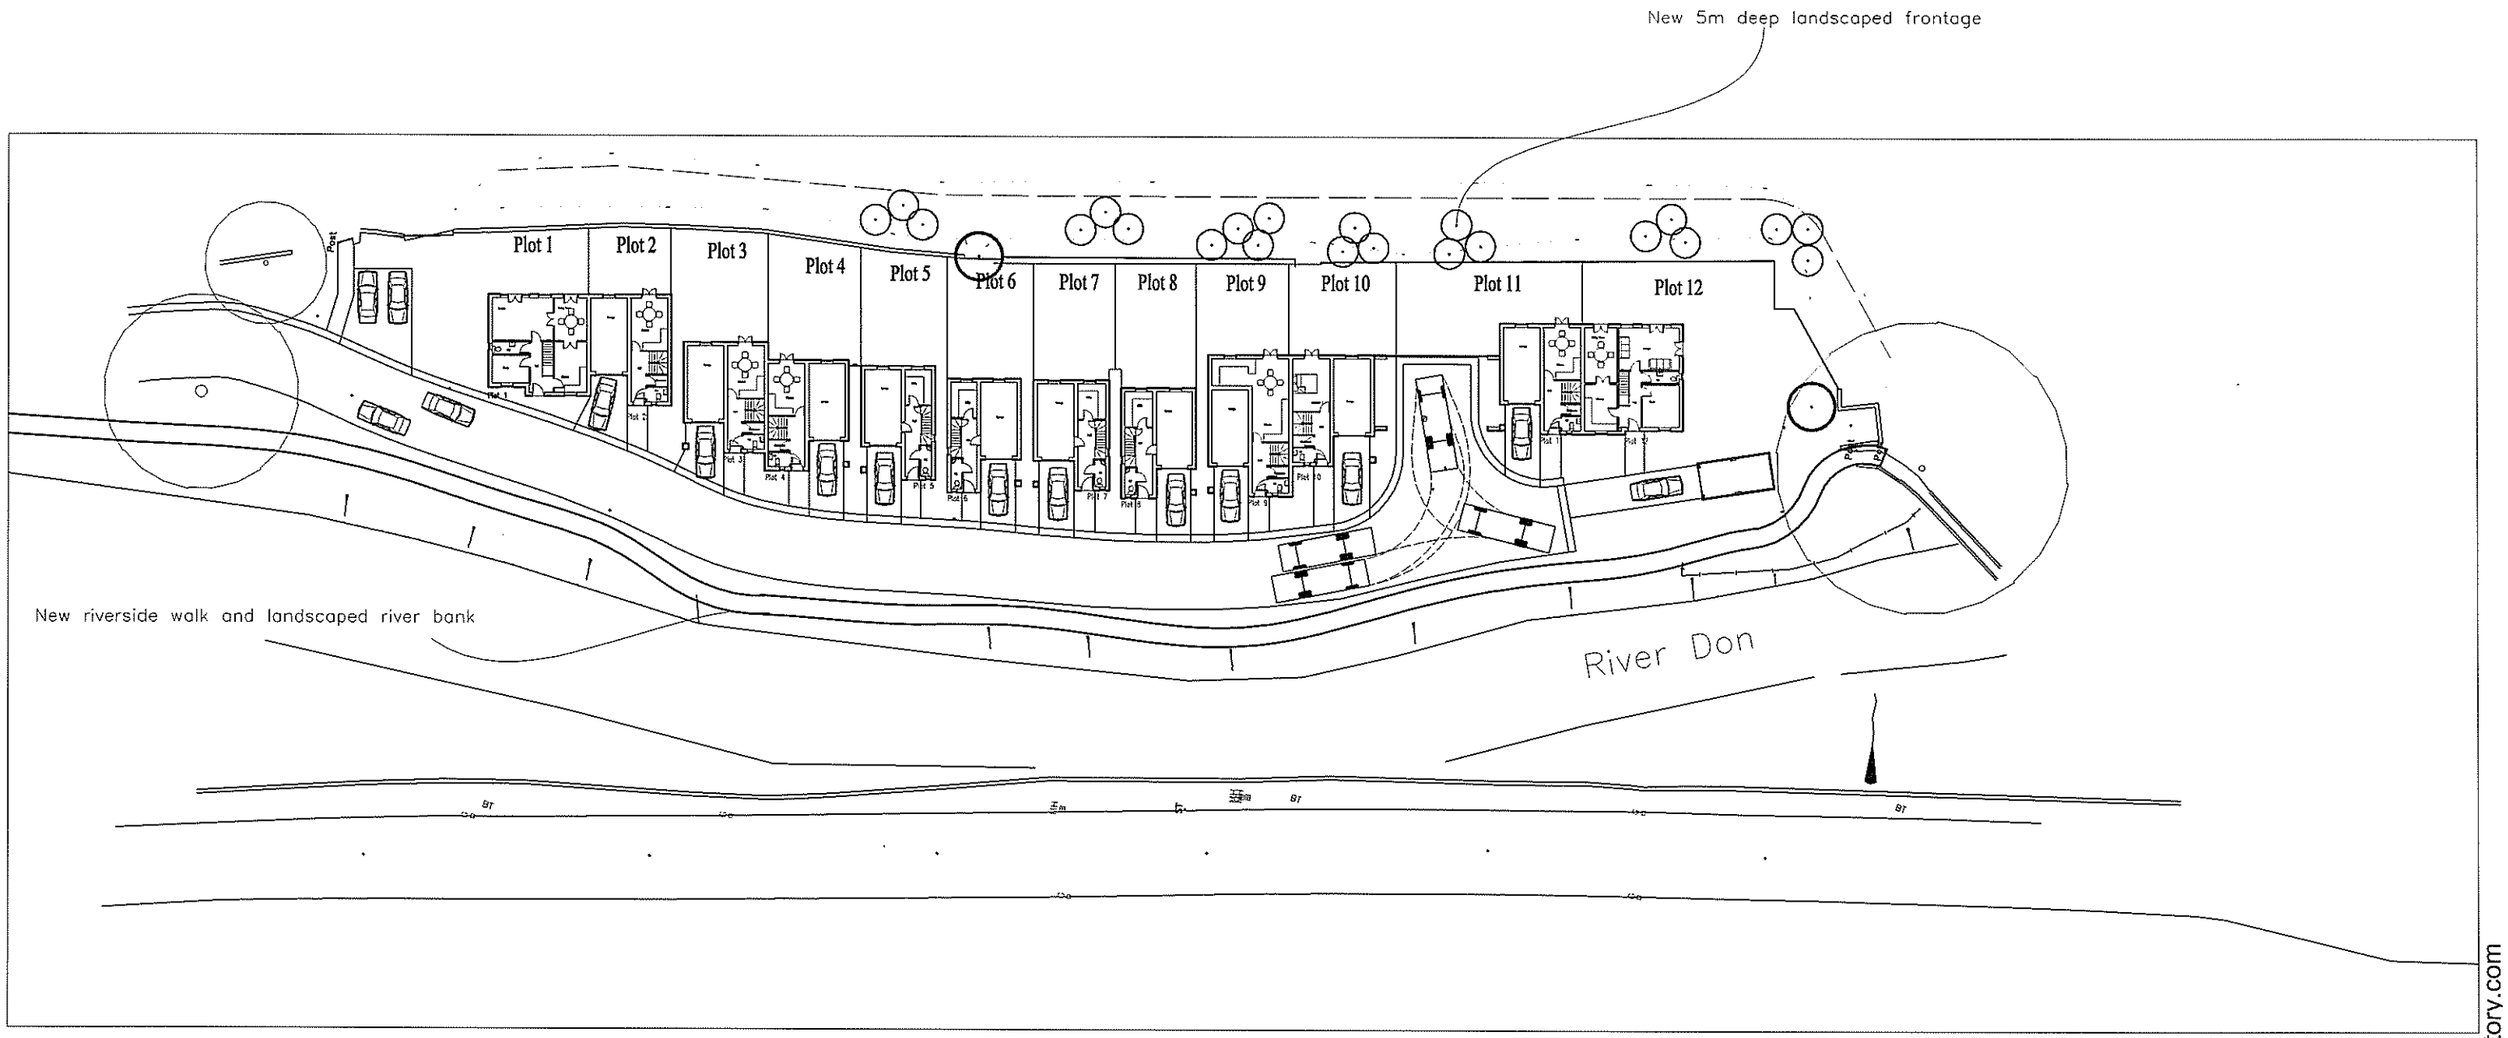

Site Layout –
1:500


See separate landscape proposals for detailed landscaping design.

Rev:	Date:	Notes:

Mark Brotherton Ltd
Chartered Architect
FOX COTTAGE WHITLEY ROAD WHITLEY
WF12 0LU
TEL/FAX: 01924 459231
email:mba@tinyworld.co.uk

Client: Mr J Hutchins	
Project: Hoyle Mill, Thurlstone. Residential Development	
Drawing: Proposed Site Footprint	
Date: October 2009	Scale: 1:500
Drawing No: 0961/111	Rev:

PDF created with pdfFactory trial version www.pdffactory.com

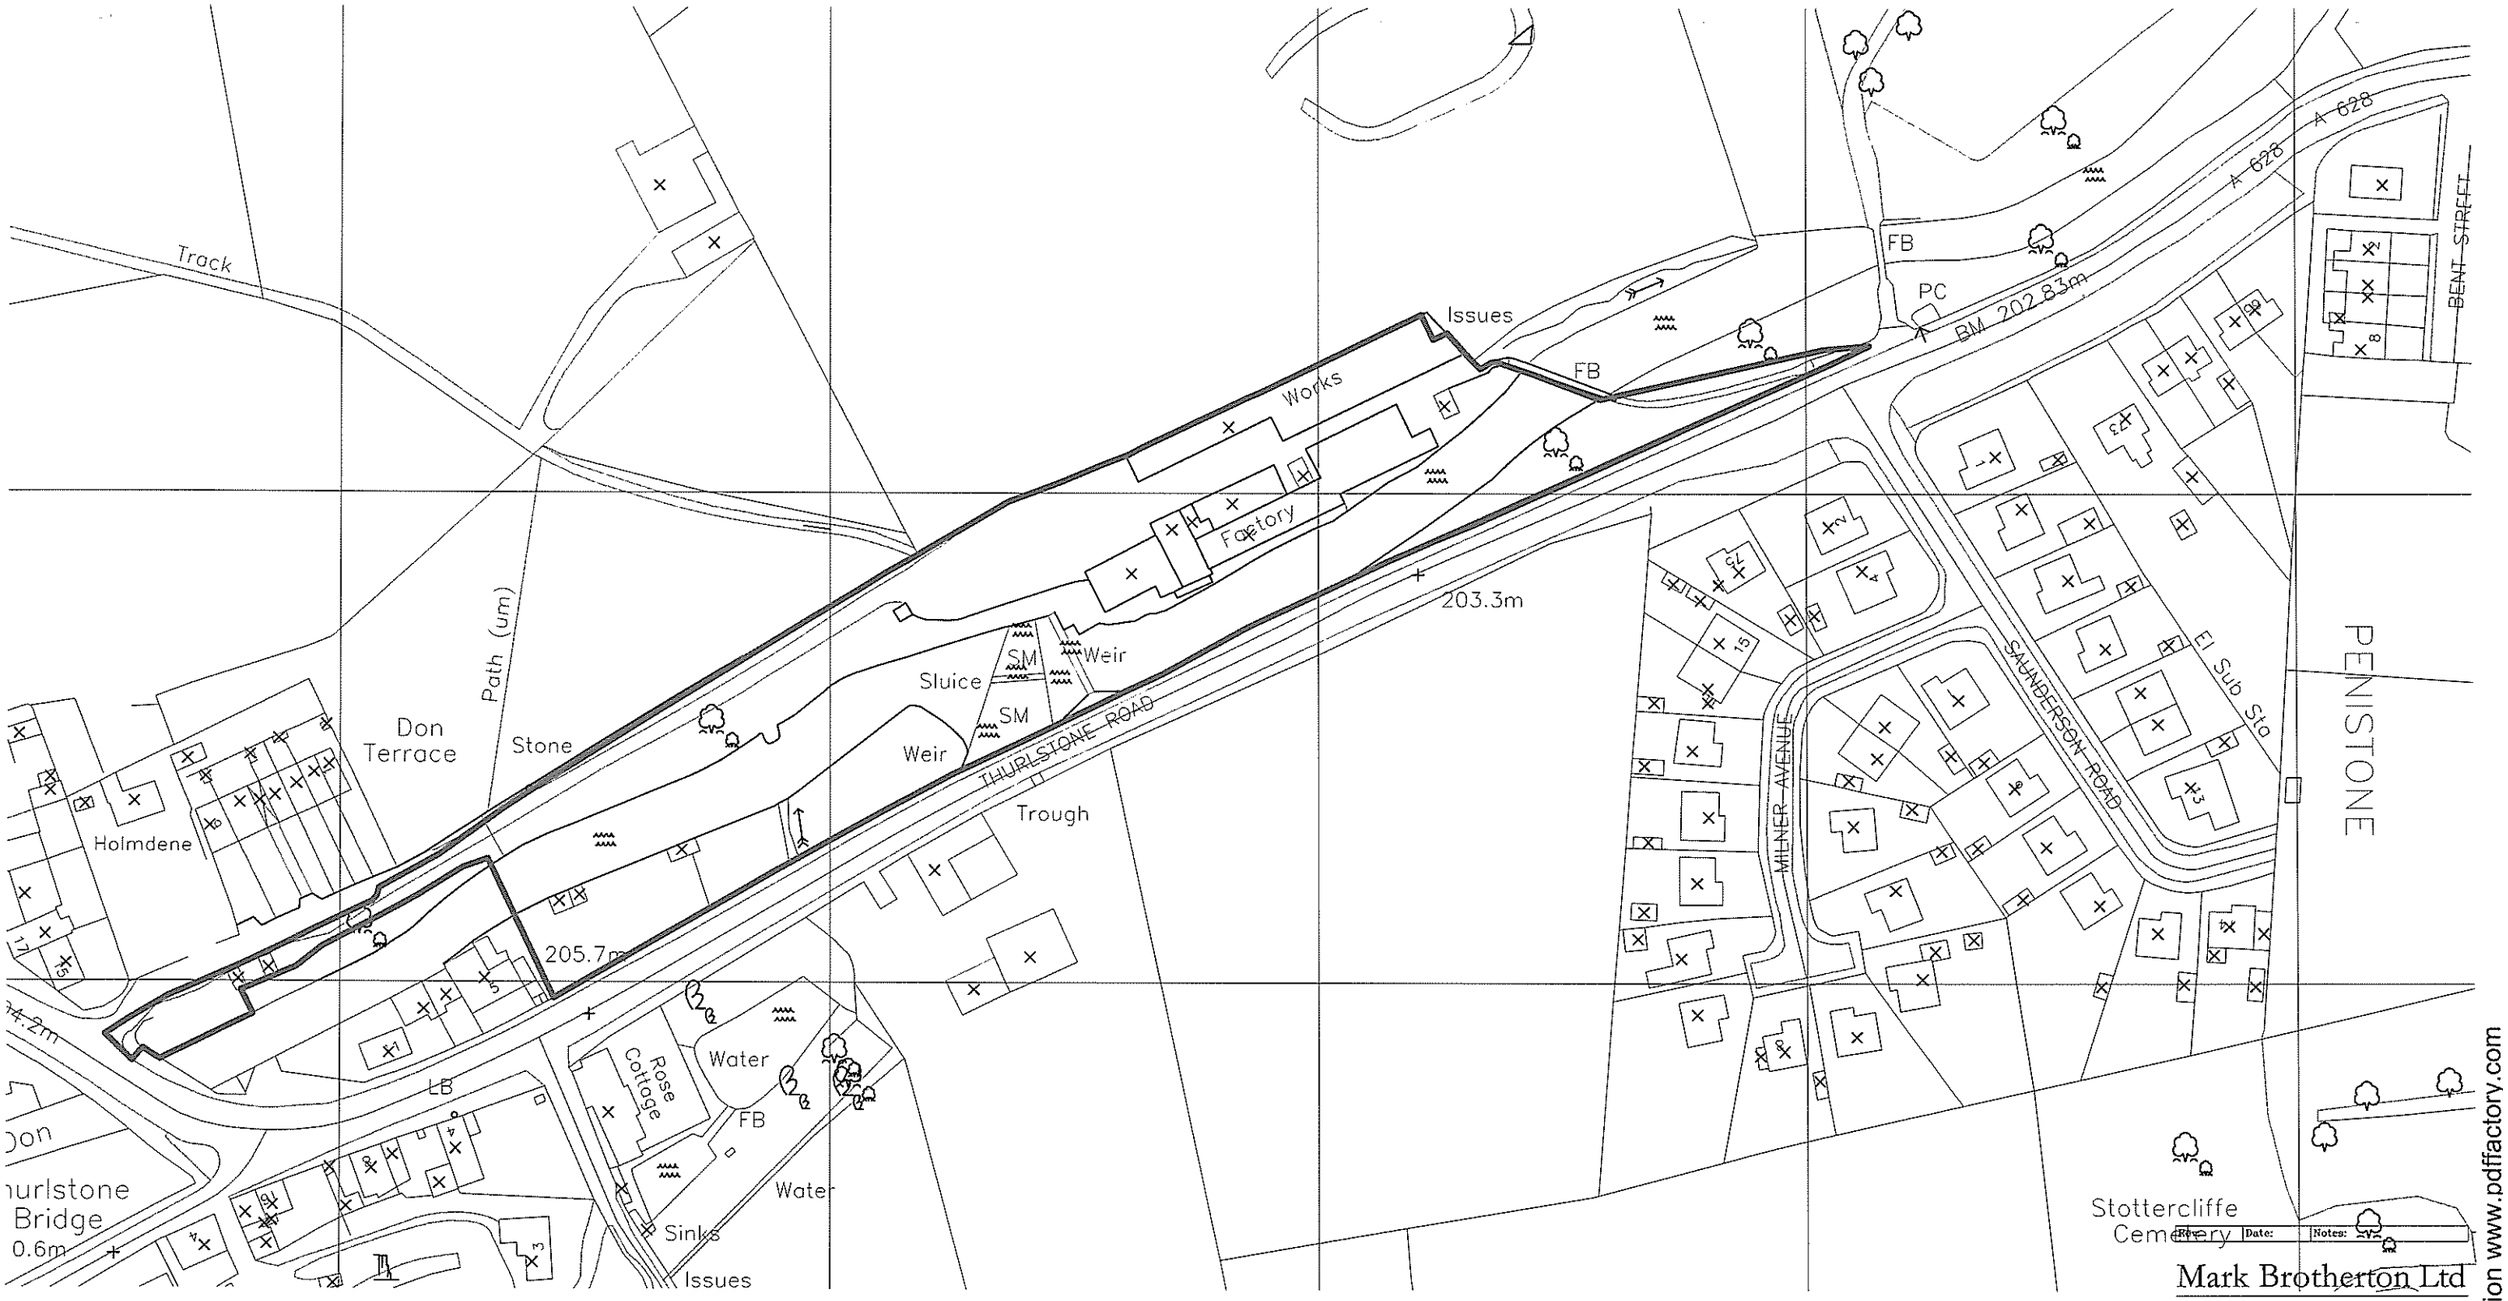

Copyright. All rights reserved. Licence Number 100020449

Site Layout – 1:1250

Rev:	Date:	Notes:


Mark Brotherton Ltd
Chartered Architect
FOX COTTAGE WHITLEY ROAD WHITLEY
WF12 0LU
TEL/FAX: 01924 459231
email:mba@tinyworld.co.uk

Client: Mr J Hutchins	
Project: Hoyle Mill, Thurlstone. Residential Development	
Drawing: Proposed Site Location	
Date: Jan 2005	Scale: 1:1250
Drawing No: 0961/101	Rev:


PDF created with pdfFactory trial version www.pdffactory.com

Existing Site Layout

Site Layout – 1:500

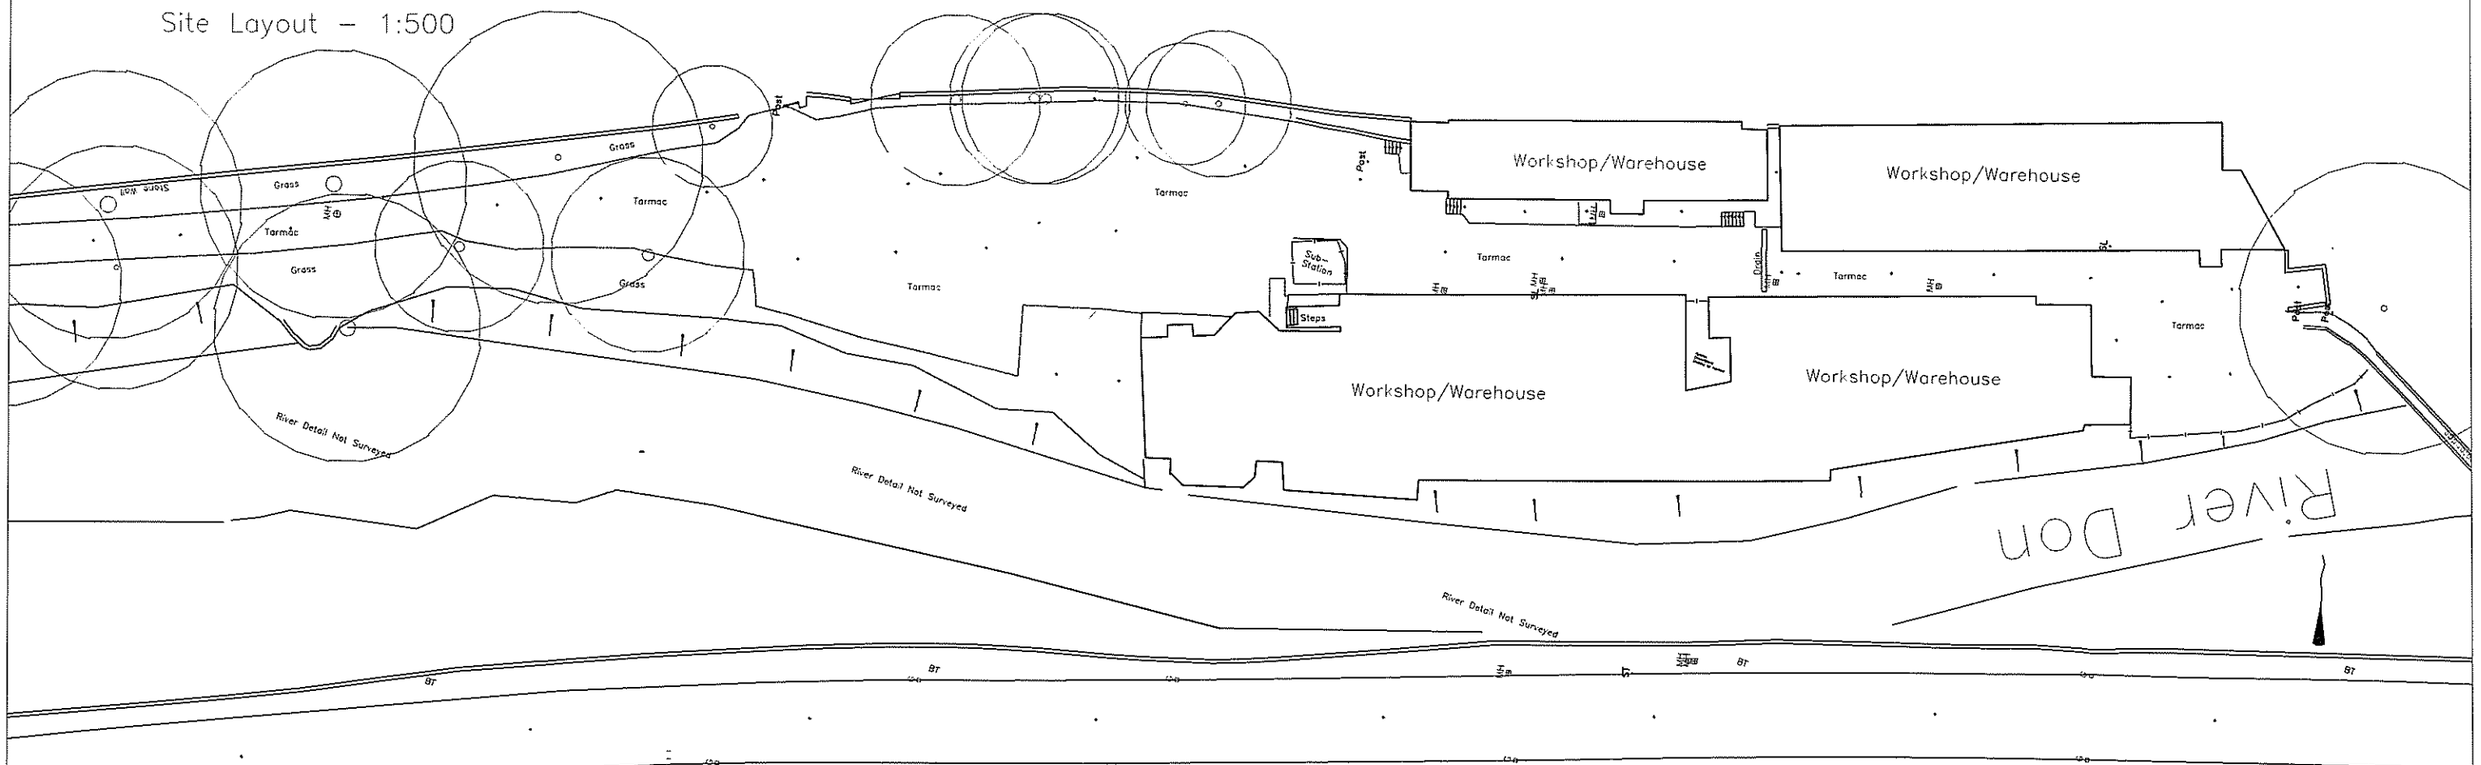

Site Layout – 1:1250

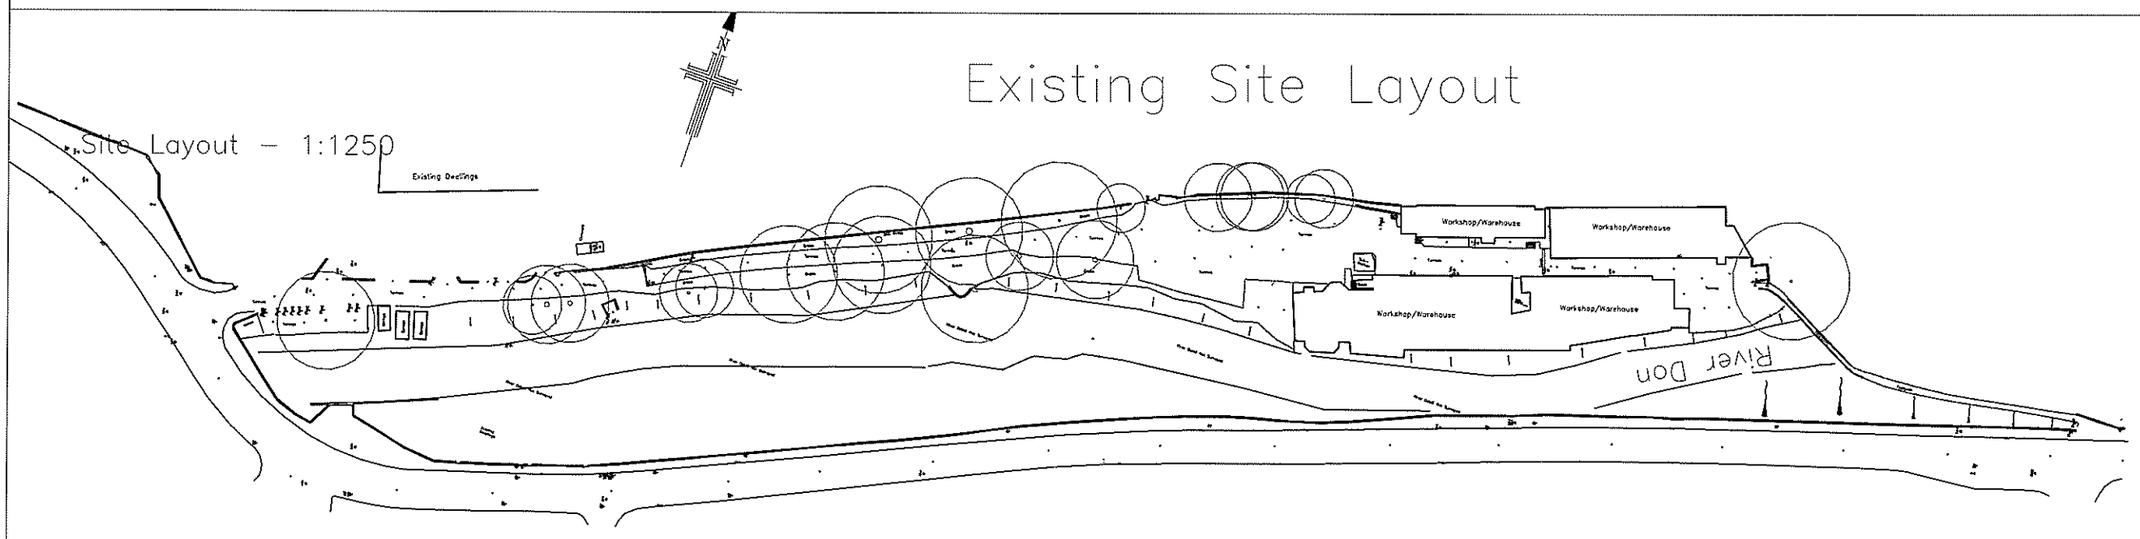

Rev:	Date:	Notes:

Mark Brotherton Ltd

Chartered Architect

FOX COTTAGE WHITLEY ROAD WHITLEY
WF12 0LU
TEL/FAX: 01924 459231
email:mba@tinyworld.co.uk

Client:	Mr J Hutchins
Project:	Hoyle Mill, Thurlstone. Residential Development
Drawing:	Existing Site Layout
Date:	October 2009
Scale:	1:1250, 1:500
Drawing No:	0961/100
Rev:	

PDF created with pdfFactory trial version www.pdffactory.com