


Drawing No.	Rev No.
MTD001 -001	

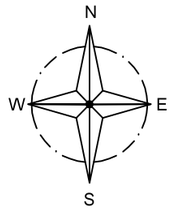

INDICATIVE ONLY

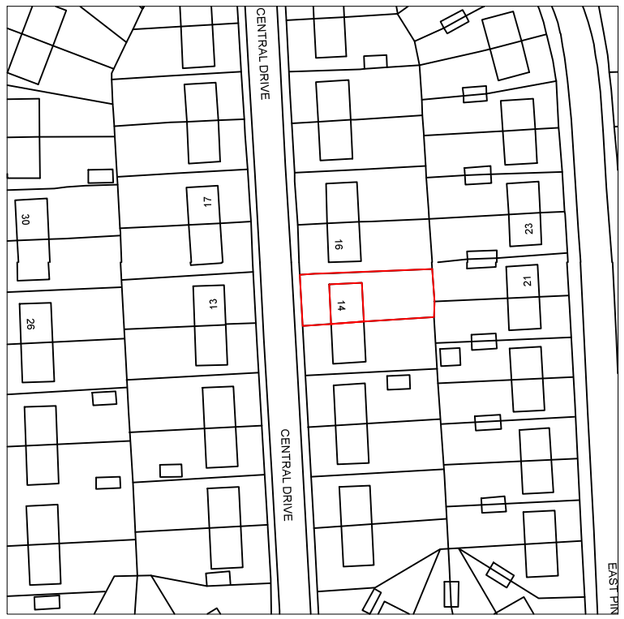

LOACATION PLAN
SCALE 1:1250 AT A3

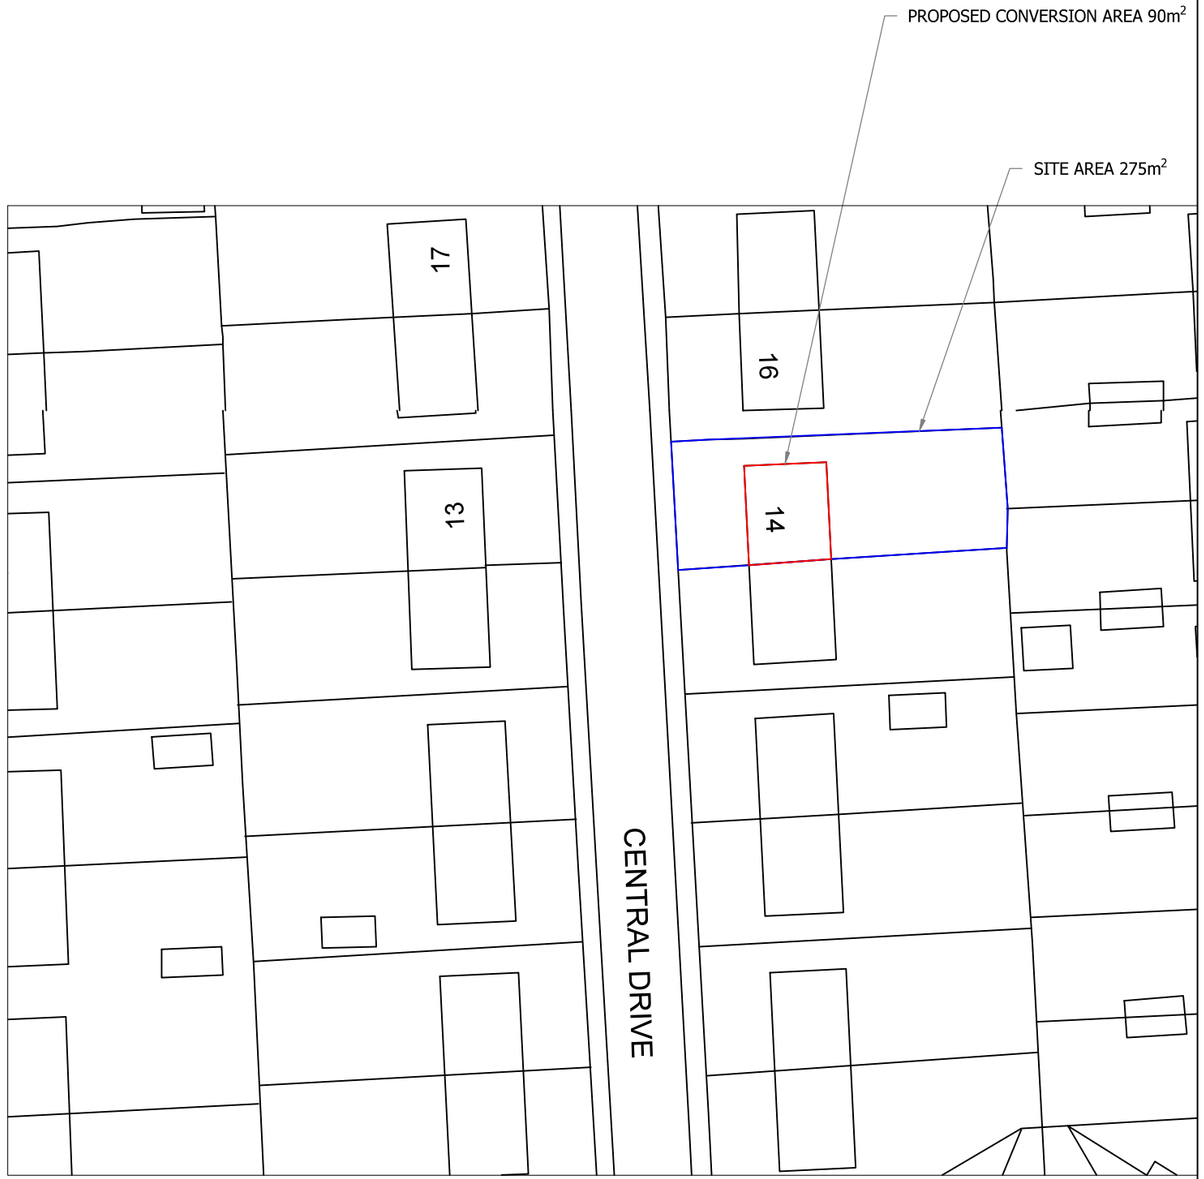

SITE PLAN
SCALE 1:500 AT A3

DO NOT SCALE: Contractor to check all dimensions and report any omissions or errors

NOTES

Rev	Description	By	Chk	App	Date

JRB DESIGNS Ltd
1 Saville Road
Cudworth
Barnsley
S72 8LT
Tel: 01226 383542
Fax: 01226 380078
Mob: 07970 541192
Email: john@jrbdesigns.co.uk

This drawing is copyright. © jrbdesigns Ltd.

Client
MR T DOWDING

Drawing Title
SITE PLANS

Address
14 CENTRAL DRIVE
ROYSTON
BARNSLEY
S71 4PE

Project Title:
CONVERSION TO 2 No. APARTMENTS

Purpose of Issue:
PLANNING

Drawing Status
FIRST ISSUE

Scale at A3	Drawn By	Date	
AS SHOWN	JRB	19/02/2015	
Checked By	Date	Approved By	Date
	19/02/2015		19/02/2015
Project No.	Drawing No.		Revision
MTD001	001		-

APPROVAL [X] INFORMATION [ ] TENDER [ ] CONTRACT [ ] CONSTRUCTION [ ]