

NOTES:

THIS DRAWING IS THE COPYRIGHT OF MPJ DESIGN ASSOCIATES LTD AND MAY NOT BE REPRODUCED OR AMENDED WITHOUT WRITTEN PERMISSION. NO LIABILITY WILL BE ACCEPTED FOR AMENDMENTS MADE BY OTHER PERSONS.
THE CONTRACTOR IS TO CHECK AND VERIFY ALL DIMENSIONS PRIOR TO WORK COMMENCING AND SHOULD COMPLY WITH ALL CURRENT BUILDING LEGISLATION WHETHER OR NOT SPECIFICALLY STATED ON HEREON.
THIS DRAWING MUST BE READ WITH AND CHECKED AGAINST ALL RELEVANT ENGINEERS' DESIGN DRAWINGS AND ALL OTHER SPECIALIST INFORMATION PROVIDED.


THIS DRAWING DEPICTS THE CONFIGURATION FOR PLOT 4.

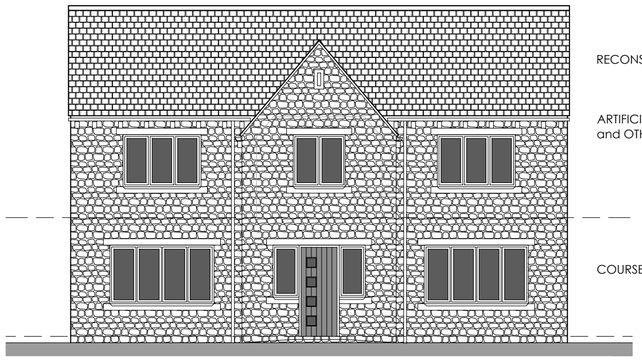


Front Elevation

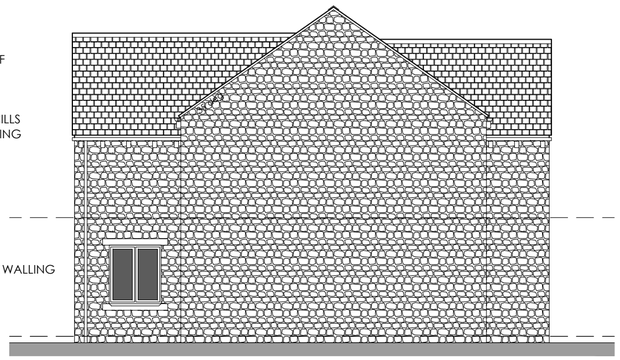


LH Side Elevation

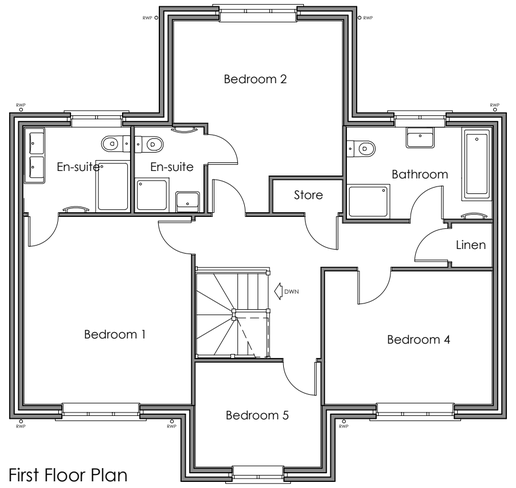


First Floor Plan

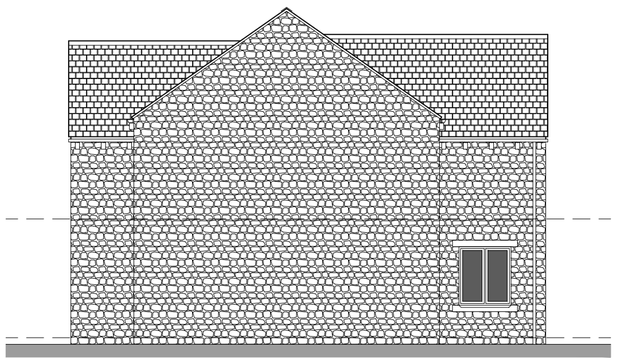


RH SideElevation

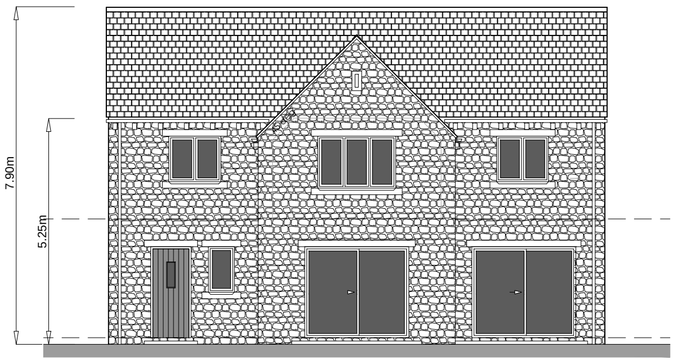

Rear Elevation

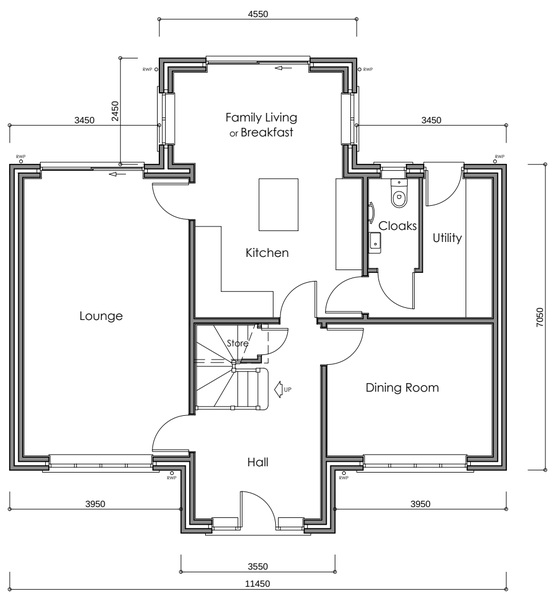

Ground Floor Plan

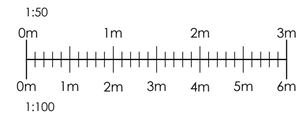

REV A. PLOT REFERENCES AMENDED. 24/05/15

Client
Conroy Brook (Developments) Ltd

J ob
proposed residential development off
Cross Lane
HOYLANDSWAINE

Title
House Type F1 - Planning Drawing

Scale 1:100
Date May 2015
Dwg No 15/156-P204A

MPJ DESIGN ASSOCIATES Ltd
4 CHURCH STREET
BARLBOROUGH
CHESTERFIELD. S43 4EP

tele: 01246 819259
mob: 07841 353141
martynpjones@btinternet.com

MPJ DESIGN