


All dimensions to be checked on site.
All demolitions to be confirmed by a structural engineer prior to any work being carried out..
Plans and Elevations are indicative only. Full building survey required for all heights etc.

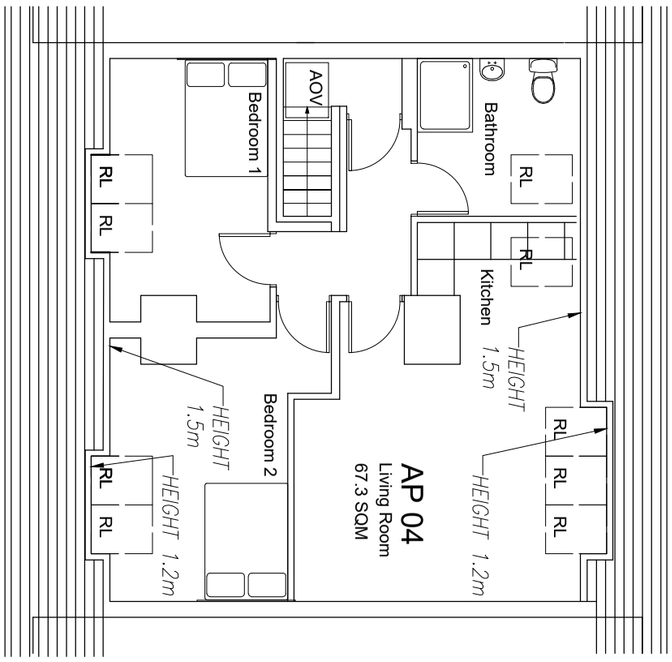

ATTIC FLOOR PLAN
SCALE 1:100@A3

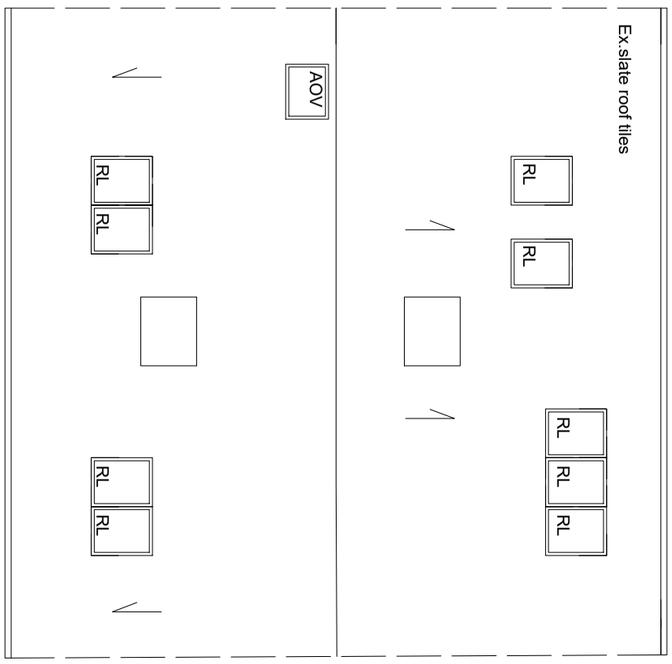

ROOF PLAN
SCALE 1:100@A3

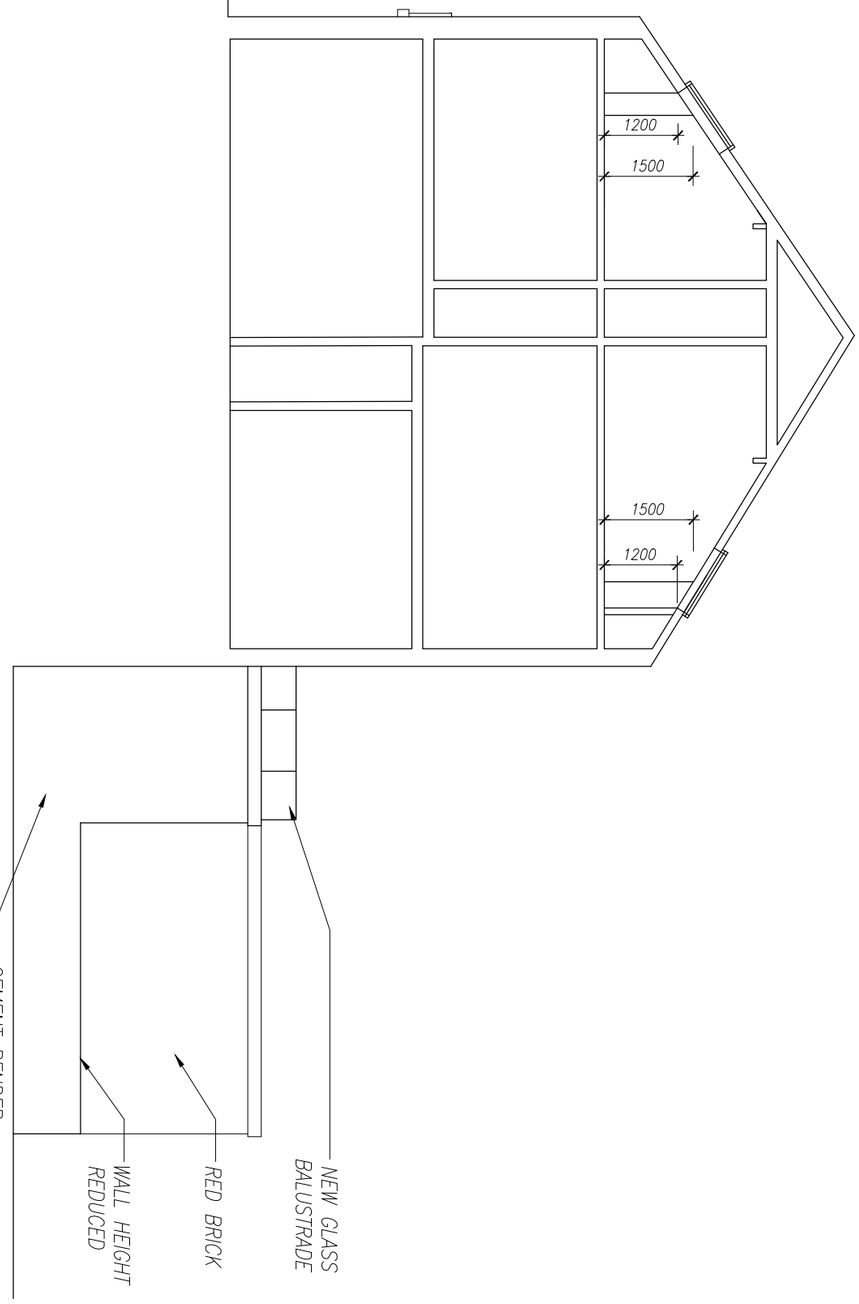

SIDE 1 ELEVATION
SCALE 1:100@A3

client **BYLBYL HAJDARMATAJ**

project **56-58 DONCASTER ROAD BATNSLEY, S70 1TL**

title **PROPOSED PLANS AND SIDE ELEVATION SHEET 2 OF 2**

drawing no **A21-191/06** revision **B**

scale **1:100@A3** date drawn **04/02/2022**

SPACE studio

RIBA Chartered Practice

18 Mylor Road
Sheffield
S11 7PF

Telephone +44 (0) 114 263 1762

Revision	-	date drawn	**04/02/2022**	Drawn By	**AMA**
Comments	**FIRST ISSUE**				
Revision	**A**	date drawn	**30/03/2022**	Drawn By	**AMA**
Comments	**PLANNING OFFICER COMMENTS INCLUDED, ROOF LIGHTS LOWERED**				
Revision	**B**	date drawn	**07/04/2022**	Drawn By	**AMA**
Comments	**APARTMENT 5 CHANGE TO APARTMENT 4**				