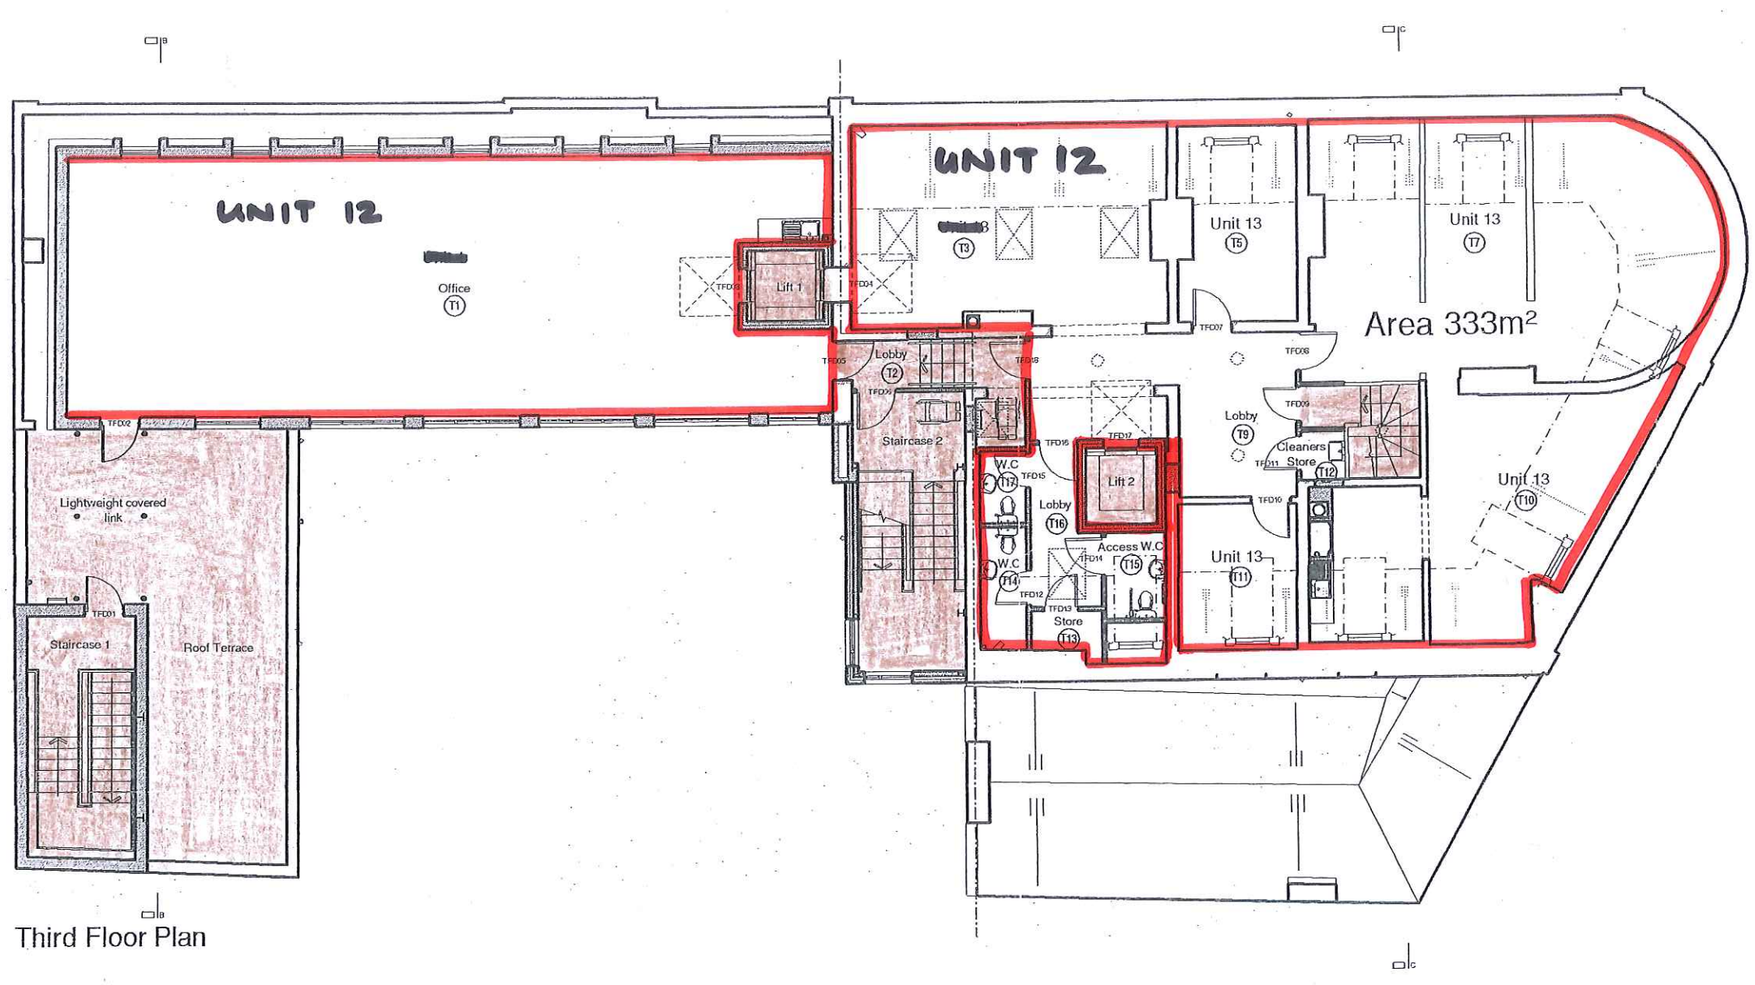


Third Floor Plan

copyright

this drawing and the design depicted thereon are the copy right of Firth Partnership

all drawings and dimensions to be checked and any discrepancies to be reported to the Architect prior to the commencement of works or production of shop drawings.

no dimensions to be scaled from drawing unless approved by Architect

all work to be carried out in accordance with the Building Regulations and the requirements of the Local Authority

REVISIONS

REF.	DESCRIPTION	BY	CHK	DATE
A	UNIT AREAS ADDED	RAL		02.11.06

PLAN NO 3

(2)

SECOND FLOOR

FIRTH PARTNERSHIP

ARCHITECTS - QUANTITY SURVEYORS - PROJECT MANAGEMENT CONSULTANTS

13 REGENT STREET
BARNSLEY, SOUTH YORKSHIRE
S70 2EG

tel: 01226 206021

fax: 01226 240220

web: www.firthpartnership.co.uk

e-mail: administrator@firth.co.uk

CLIENT
QUEENS ERECTIONS

PROJECT
FORMER QUEENS HOTEL
REGENT STREET
BARNSLEY

DRG.TITLE
[redacted]
GENERAL ARRANGEMENT

SCALES	DATE	DRAWN	CHKD
NTS	29.09.06	DG	RAL

DRG. No.		REV
2030-230	A3	A