


SITE PLAN
SCALE 1:500

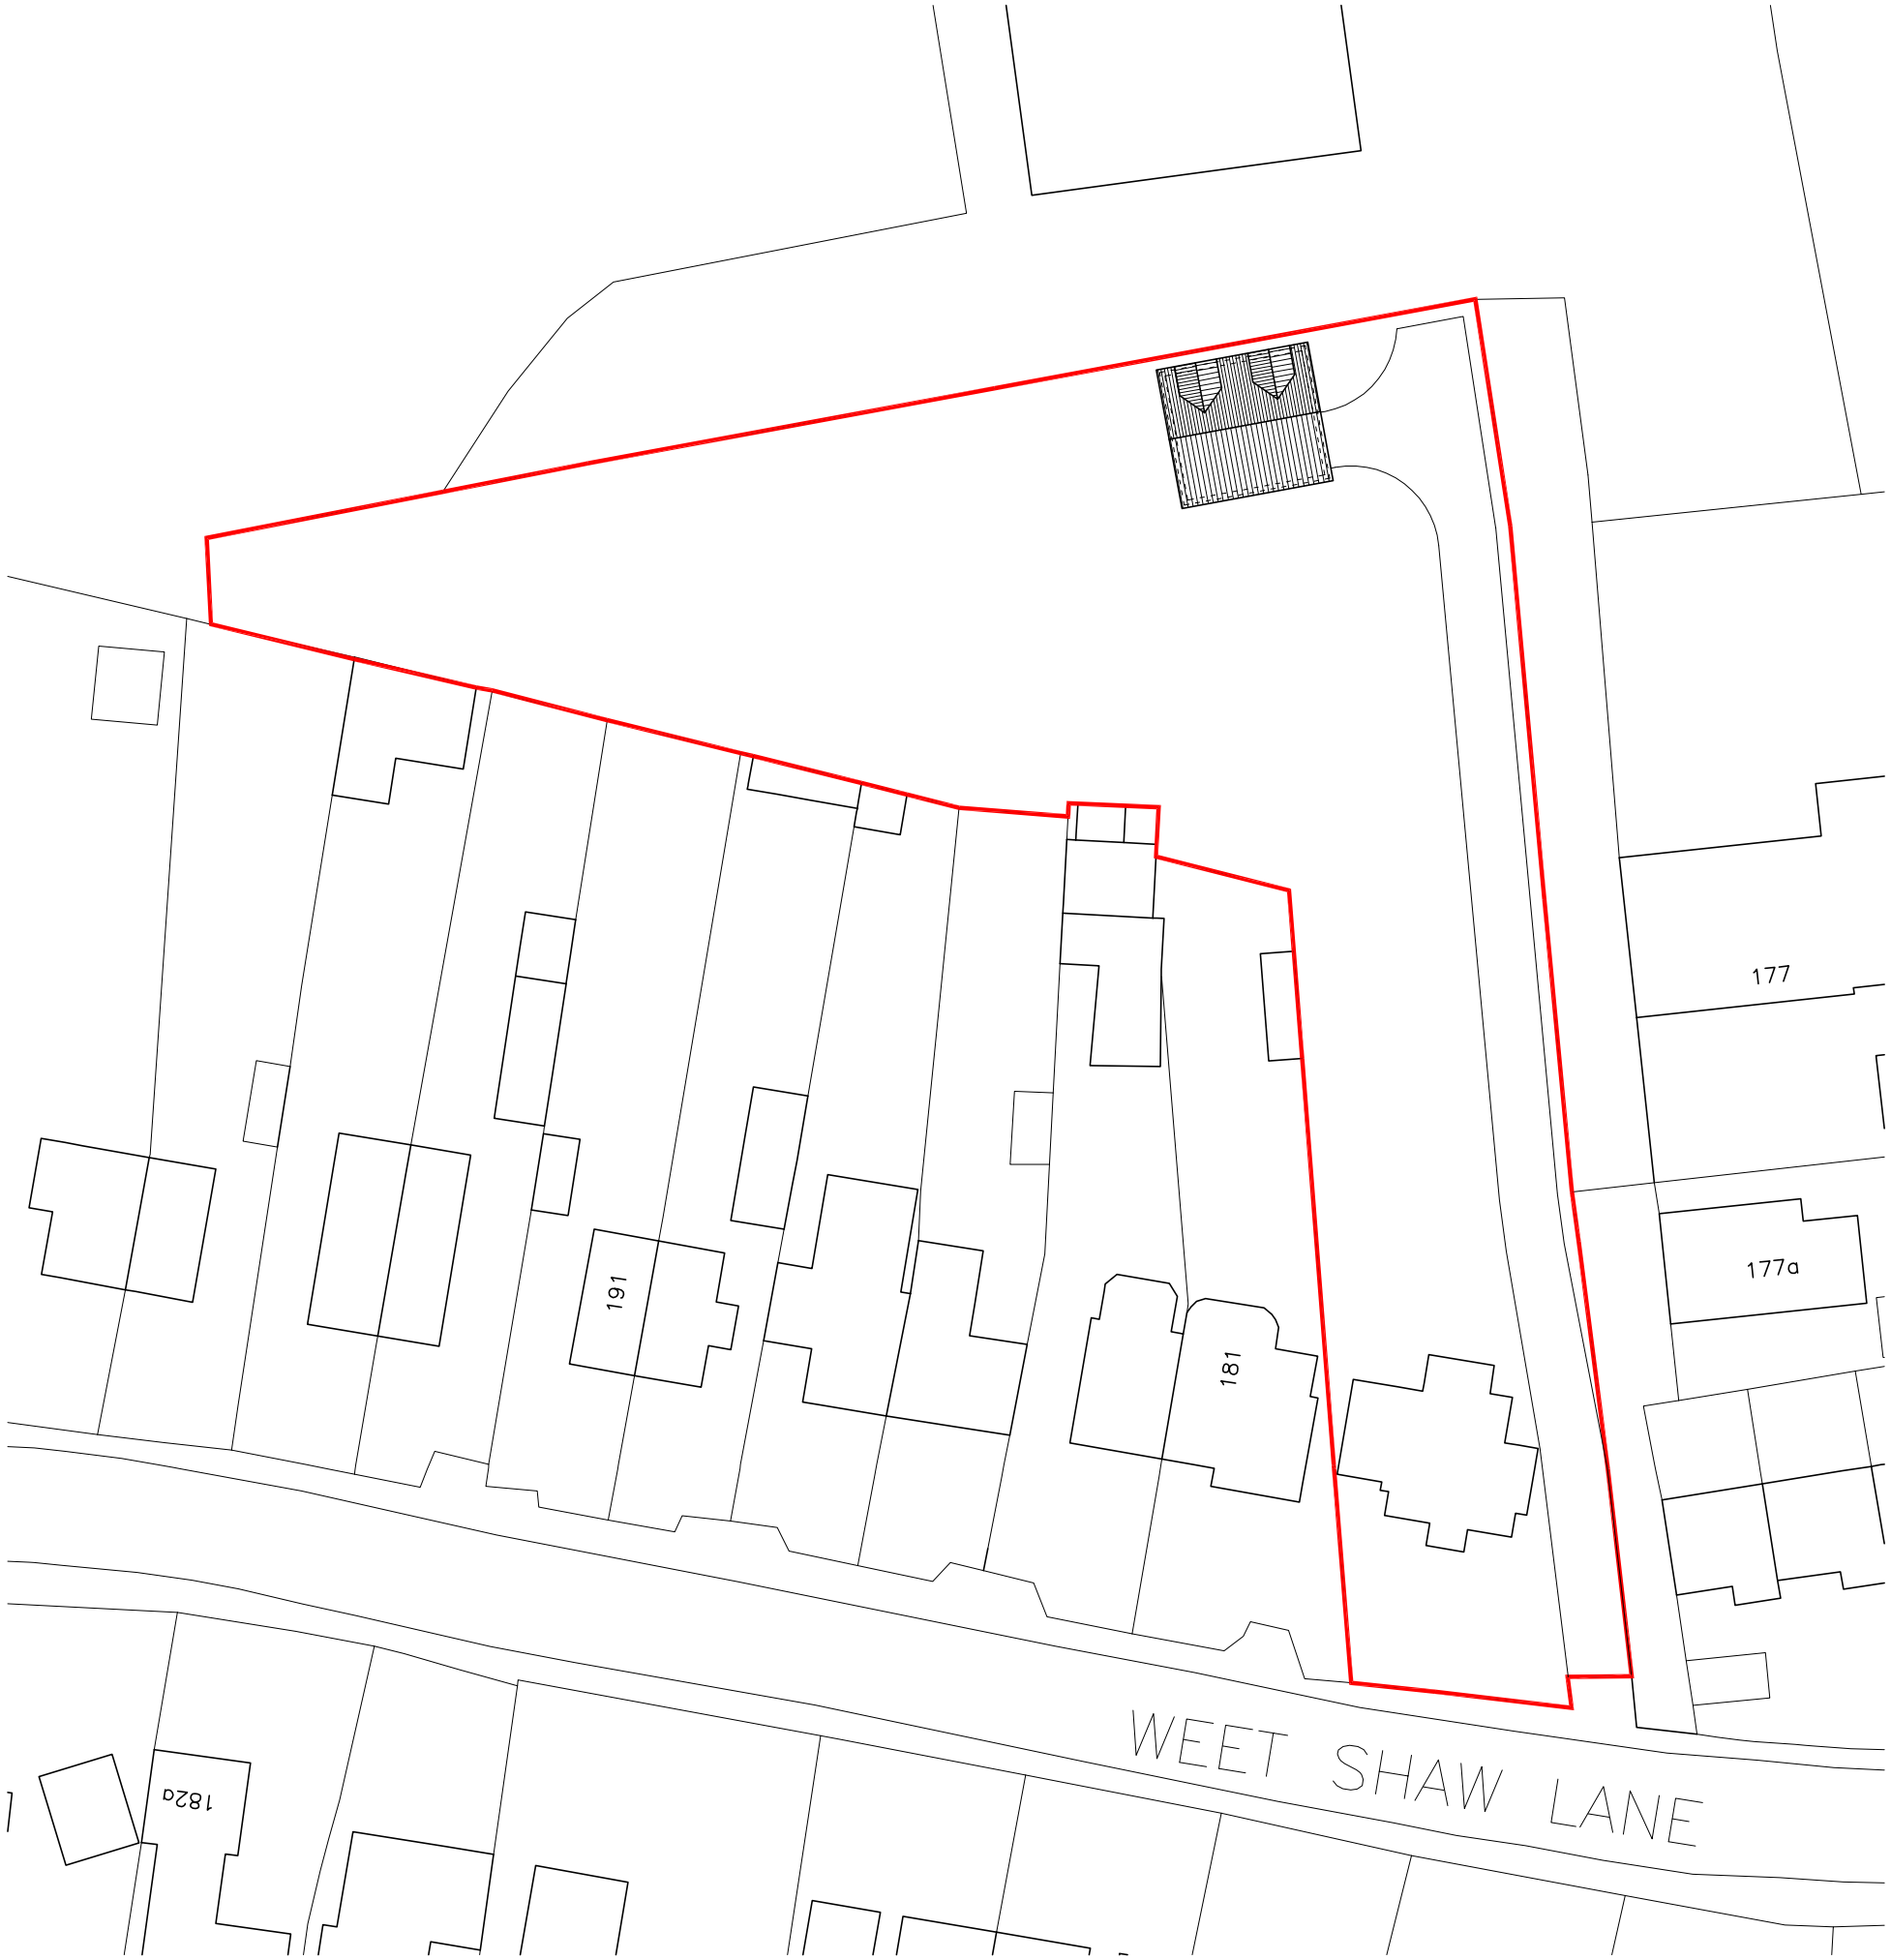

SITE LOCATION PLAN
SCALE 1:1250

JOB	Mr M Wormald 179 Wheetshaw Lane Cudworth Barnsley S72 8BL
DATE	02-2017
DWG	246-001
SCALE	AS SHOWN @ A3