
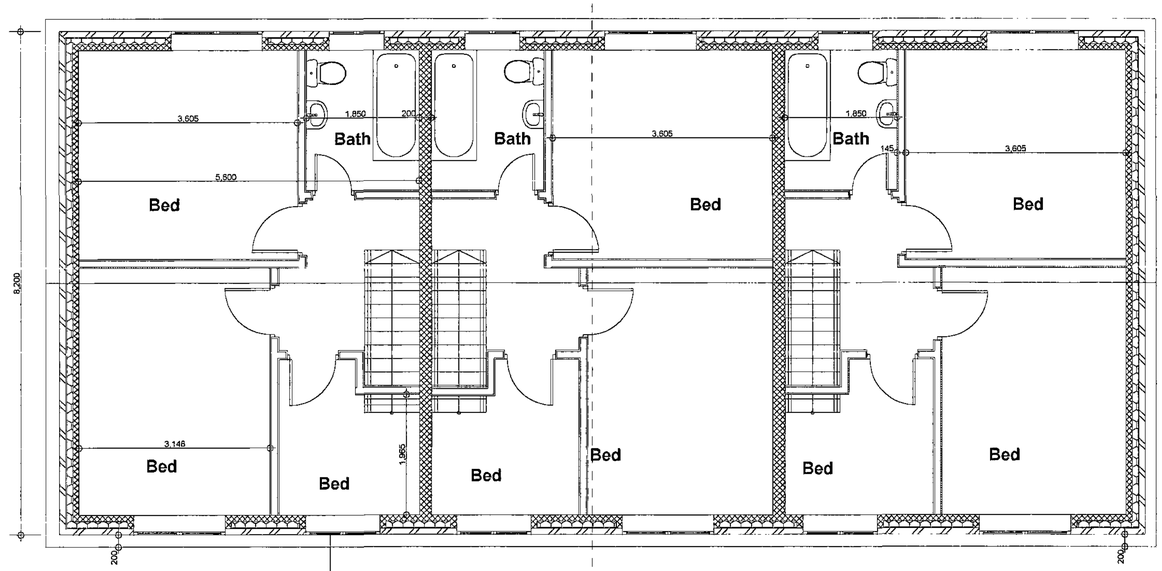


First Floor Plan

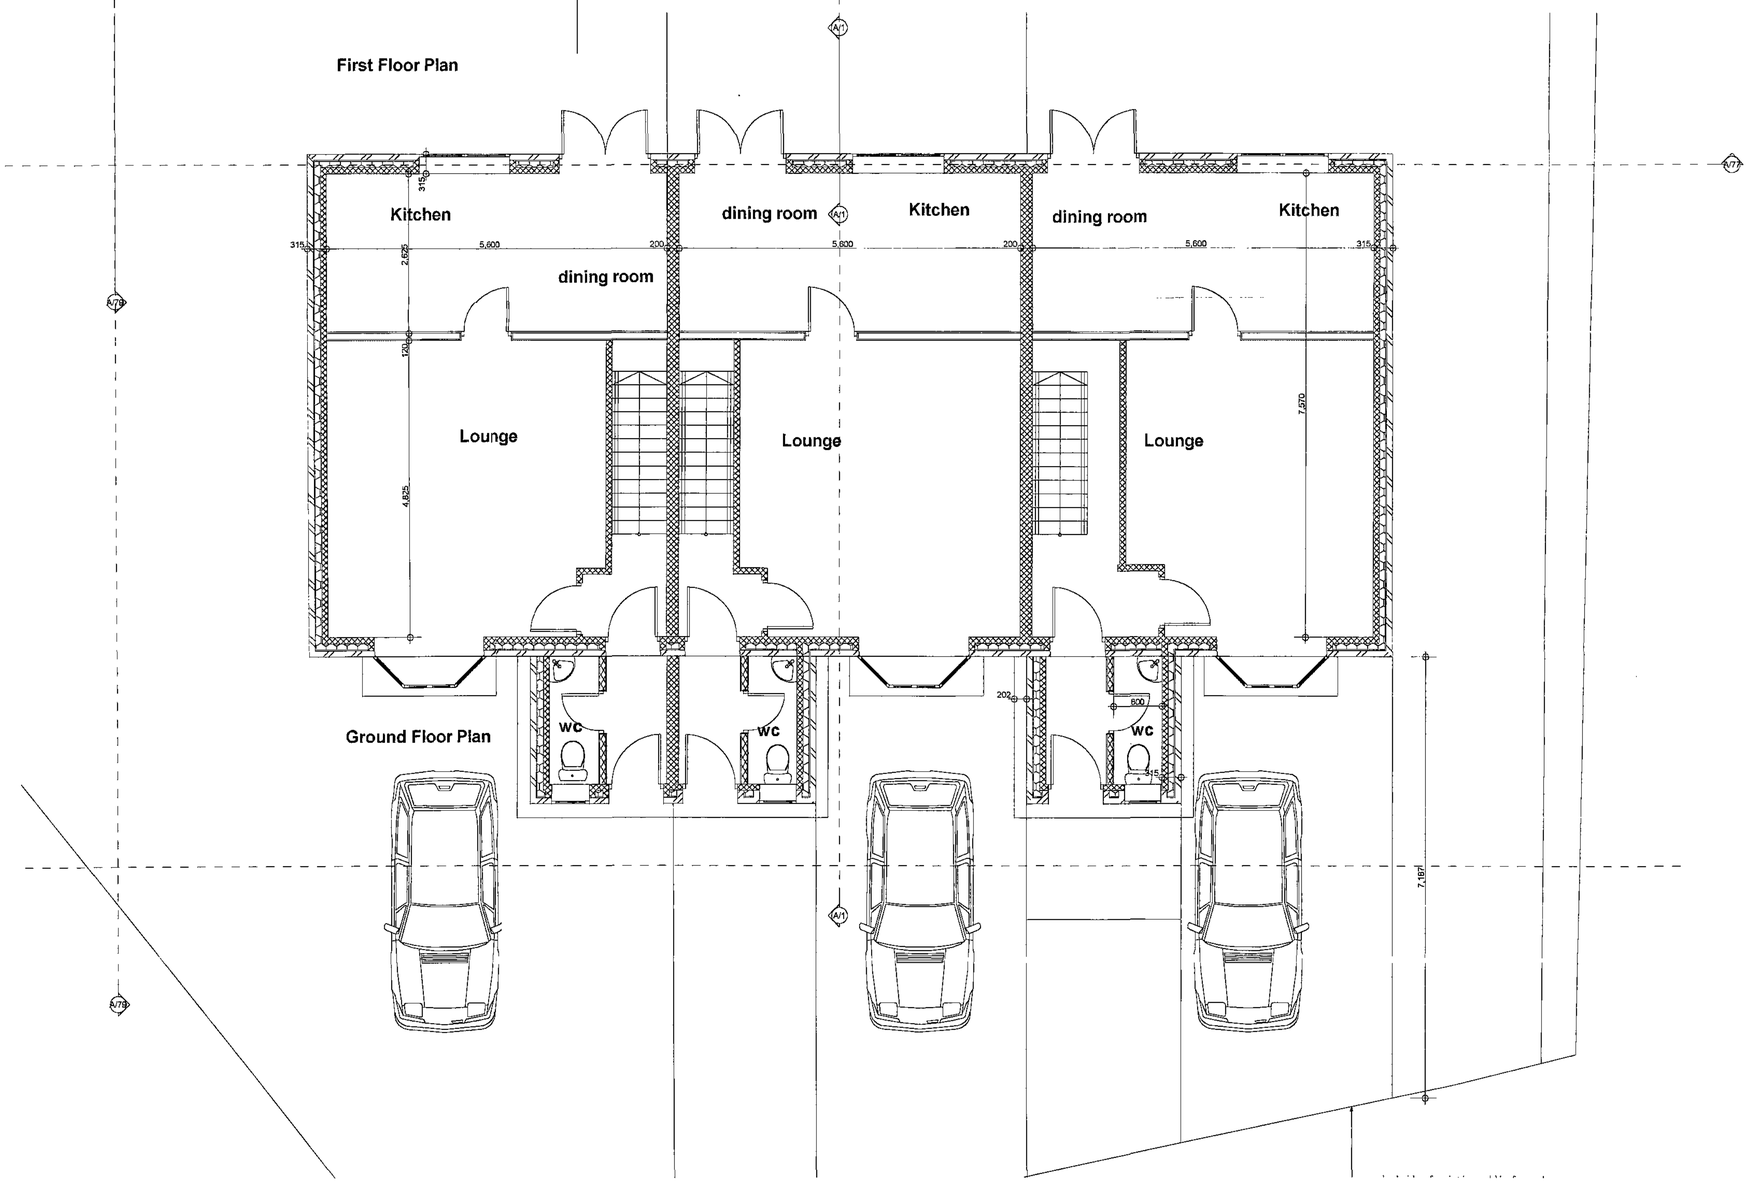

Ground Floor Plan

The contractor is to check all dimensions before commencing work. He is to ensure that he has recieved all the necessary information and drawings before commencing work.

Any discrepancies found on site with regards to structural items are to be reported back to the architect.

All contractors must ensure that they calculate the finished floor level to finished floor level from first floor to second floor. Ensure that the staircase can be constructed in accordance with current building regulations, including all necessary head rooms required under the regulations.

Rev: **Date:** **Revisions:**

Client: Duncinnon Construction Co.

Project: Proposed 3 Nr Houses land Ajoining Chestnut Street, Grimethorpe


Drawing Title: As Proposed Plans

Scale: 1/50 **Date:** June 2008

Drawn By: AR **Drawing Nr:** P2 **Rev:** A

Barnsley Metropolitan Borough Council
02 JUL 2009
Corporate Management

Alan Robinson
Chartered Architect BA Dip Arch RIBA BSc (Hons)PM
2 Gawber Road, Barnsley S75 2AF
Tel/Fax 01226 286066

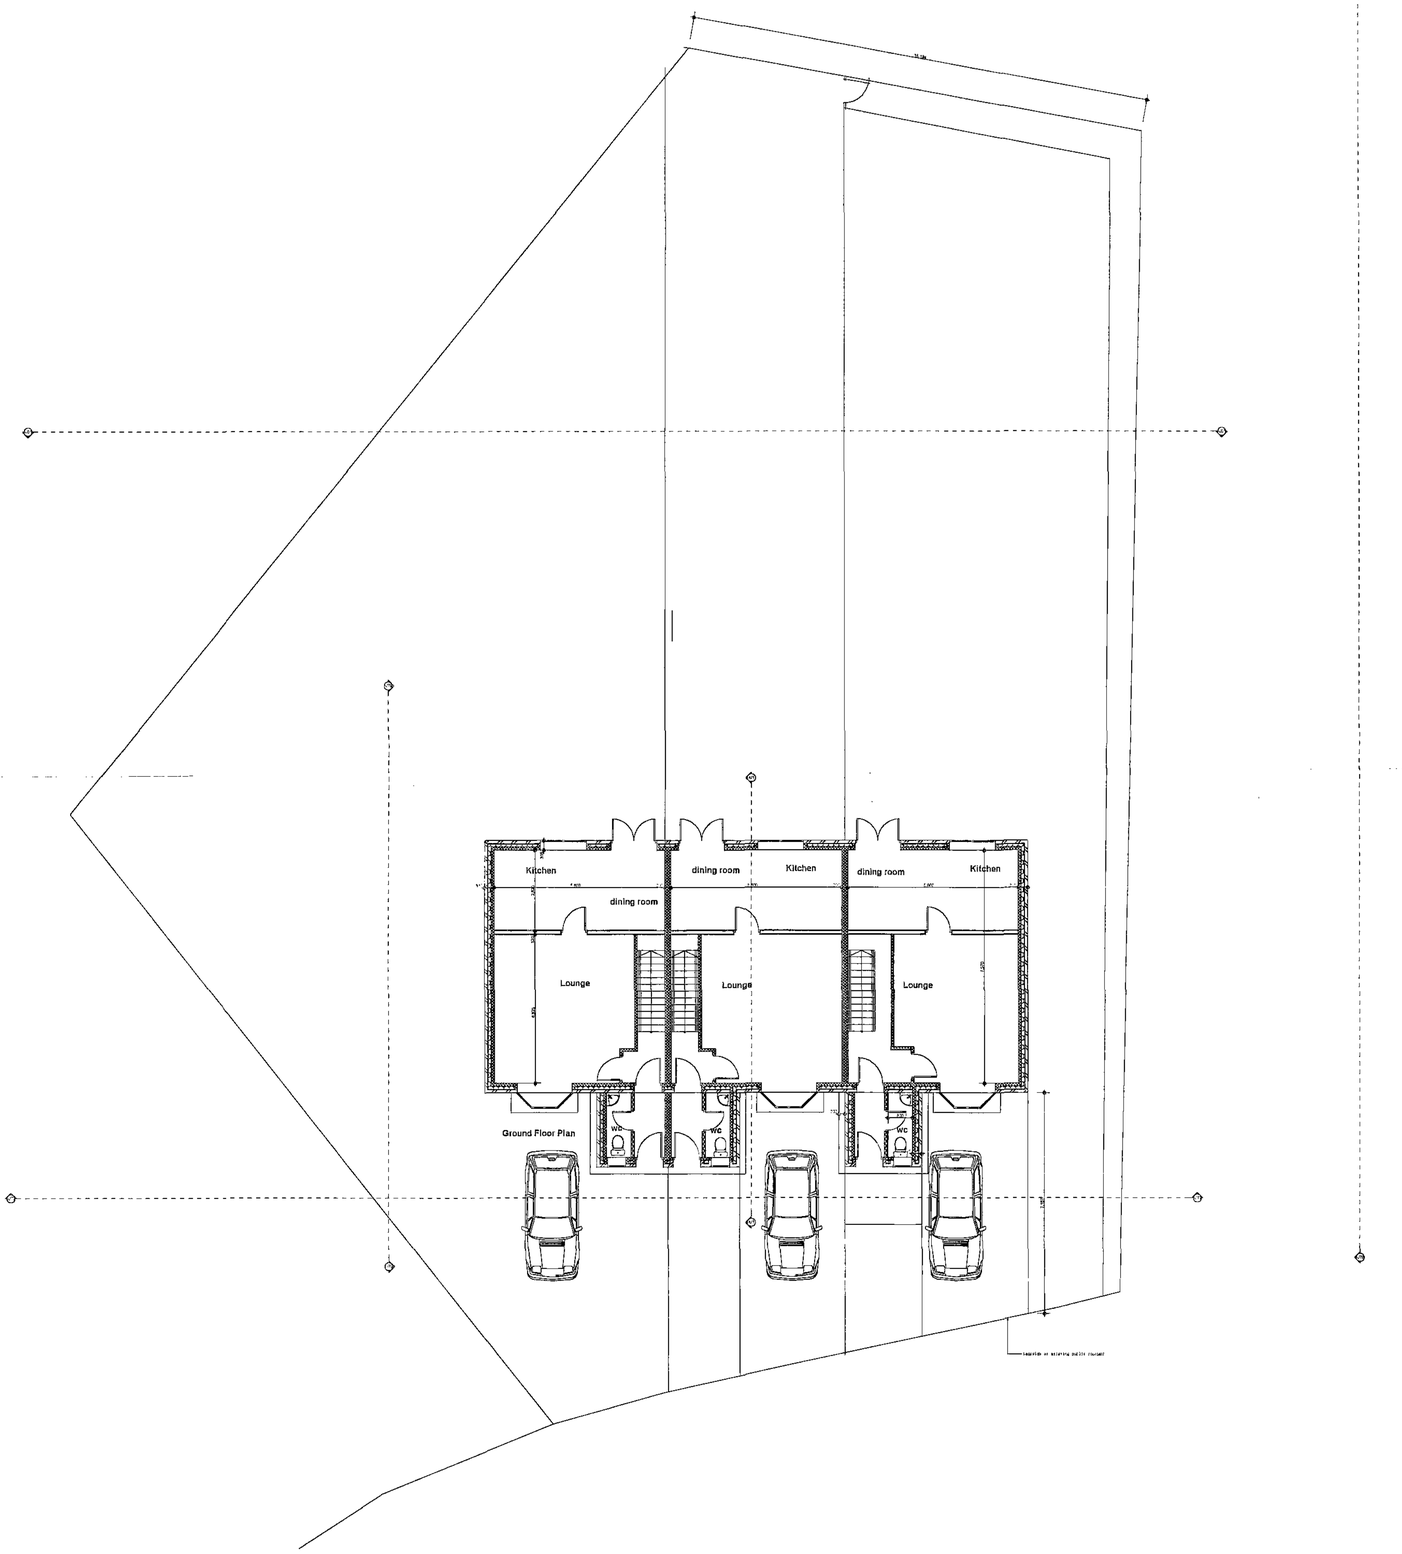

The contractor is to check all dimensions before commencing work. He is to ensure that he has recieved all the necessary information and drawings before commencing work.

Any discrepancies found on site with regards to structural items are to be reported back to the architect.

All contractors must ensure that they calculate the finished floor level to finished floor level from first floor to second floor. Ensure that the staircase can be constructed in accordance with current building regulations, including all necessary head rooms required under the regulations.

Rev: **Date:** **Revisions:**

Client: Sixsmith Joinery

Project: Proposed Four Nr Residential Dwellings at land Adjoining Chestnut Street Grimethorpe

Drawing Title: Site Plan

Scale: 1/100 **Date:** July 2008

Drawn By: AR **Drawing Nr:** 1 **Rev:**

Barnsley Metropolitan Borough Council
02 JUL 2009
Corporate Mail Room

Alan Robinson
Chartered Architect BA Dip Arch RIBA BSc (Hons)PM
2 Gawber Road, Barnsley S75 2AF
Tel/Fax 01226 286066


The contractor is to check all dimensions before commencing work. He is to ensure that he has recieved all the necessary information and drawings before commencing work.

Any discrepancies found on site with regards to structural items are to be reported back to the architect.


All contractors must ensure that they calculate the finished floor level to finished floor level from first floor to second floor. Ensure that the staircase can be constructed in accordance with current building regulations, including all necessary head rooms required under the regulations.



Elevation A/77

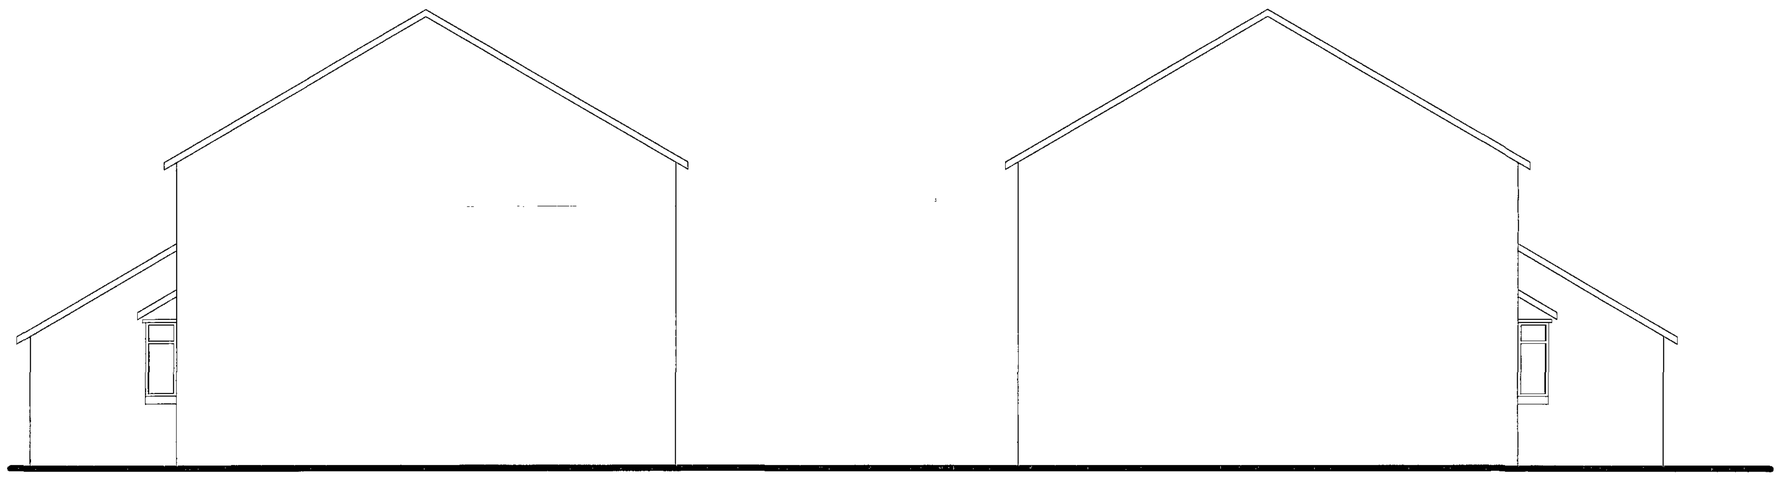

Elevation A/78 **Elevation A/79**

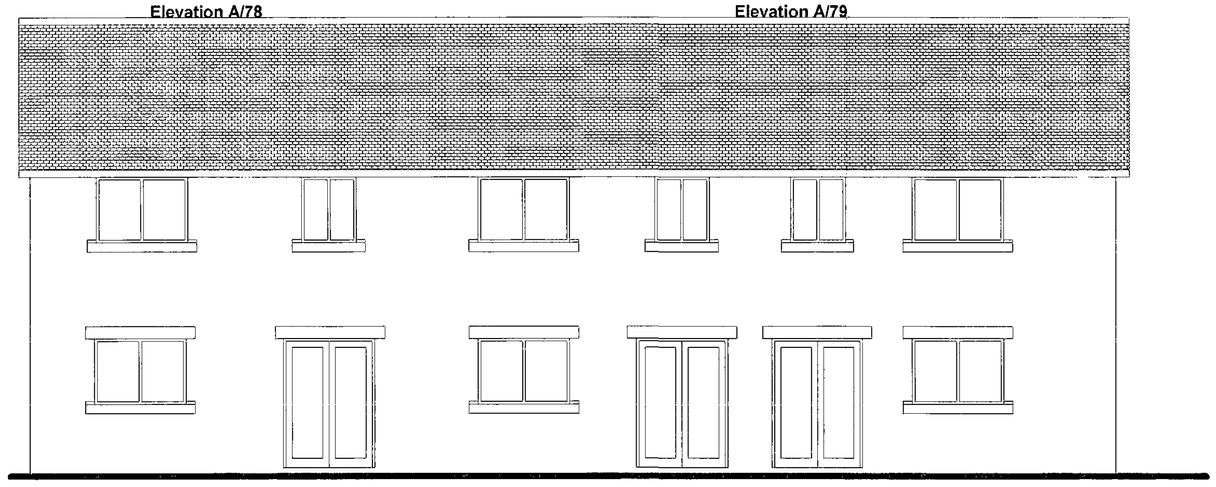

Elevation A/81

Rev:	Date:	Revisions:
A	7/06/09	Elevations changed due to plan change

Client: Duncinnon Construction Co

Project: Proposed Three Nr Residential Dwellings at land Adjoining Chestnut Street Grimethorpe

Drawing Title: Elevations

Scale: 1/50 **Date:** July 2008

Drawn By:AR **Drawing Nr:** **Rev:** A

Barnsley Metropolitan Borough Council
02 JUL 2009
Corporate Mail Room

Alan Robinson
Chartered Architect BA Dip Arch RIBA BSc (Hons)PM
2 Gawber Road, Barnsley S75 2AF
Tel/Fax 01226 286066