
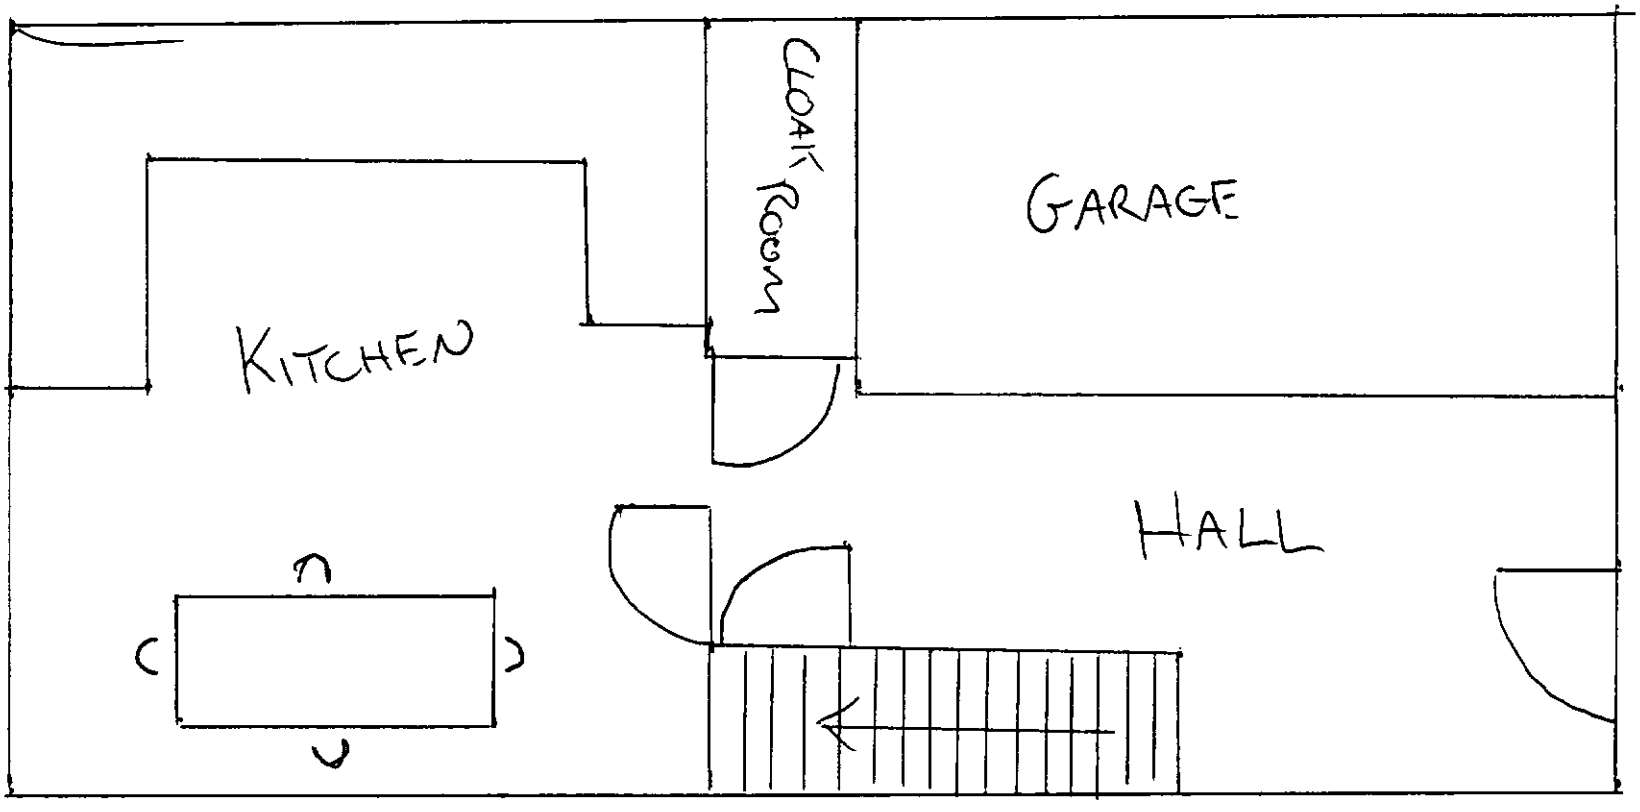


9 CHURCHFIELD LANE, DARTON, S75 5DQ

EXISTING FLOOR PLAN

9 CHURFIELD LANE, DARTON S75 5DQ

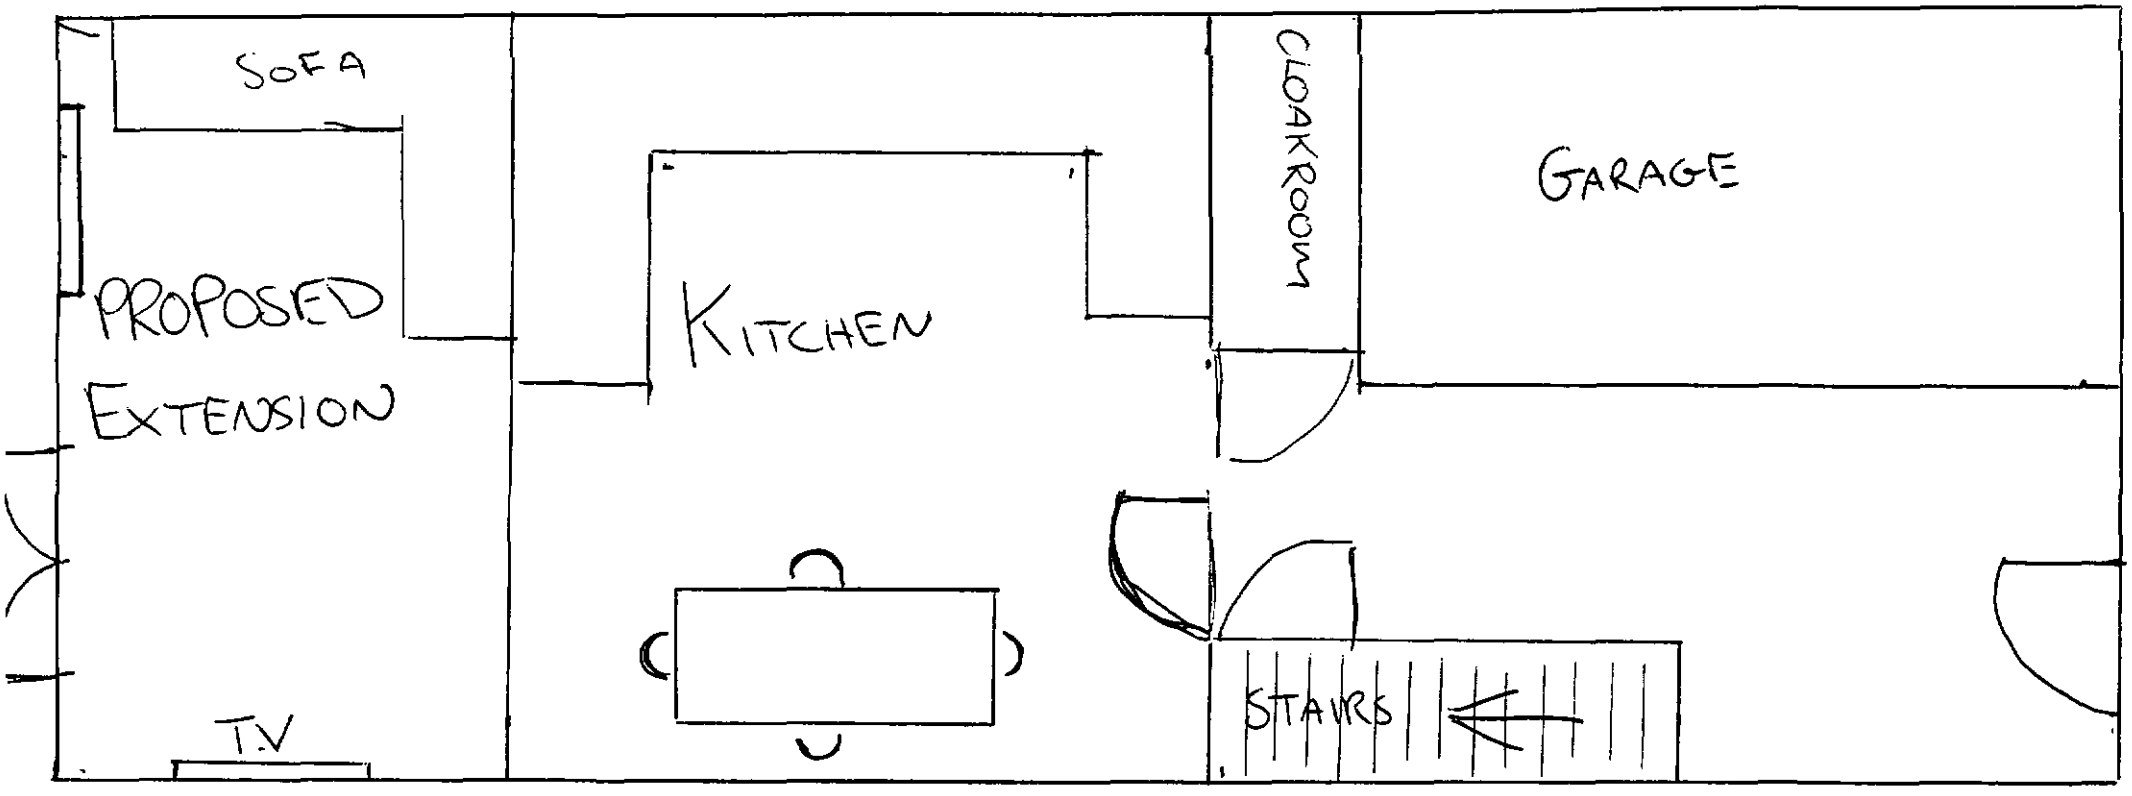


PROPOSED FLOOR PLAN


SCALE 1:50

9 CHURCHFIELD LANE DARTON S75 5DQ

EXISTING ELEVATION

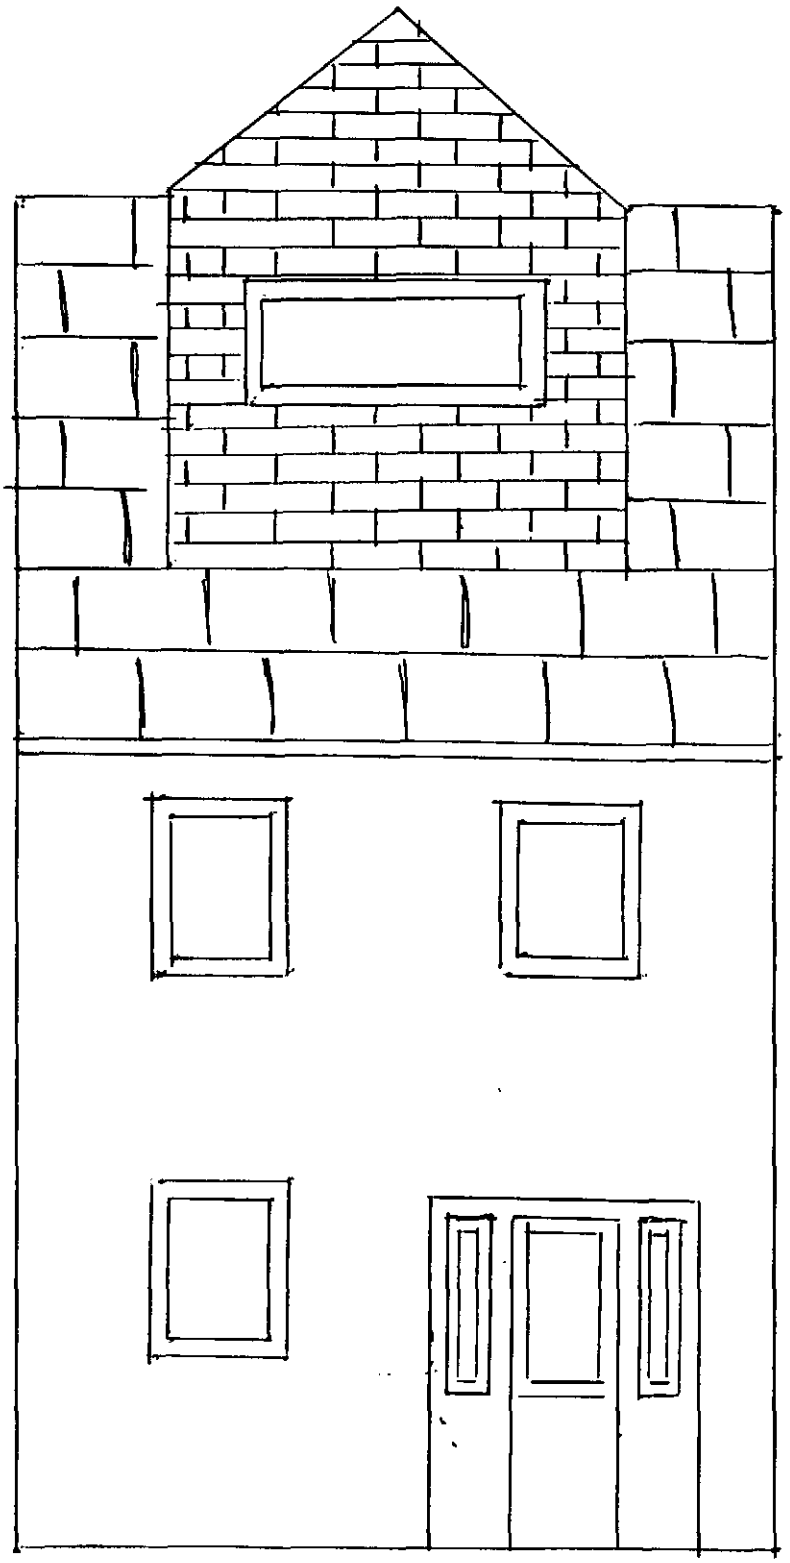

9 CHURCHFIELD LANE DARTON
S75 5DQ REAR ELEVATION
SCALE 1:50

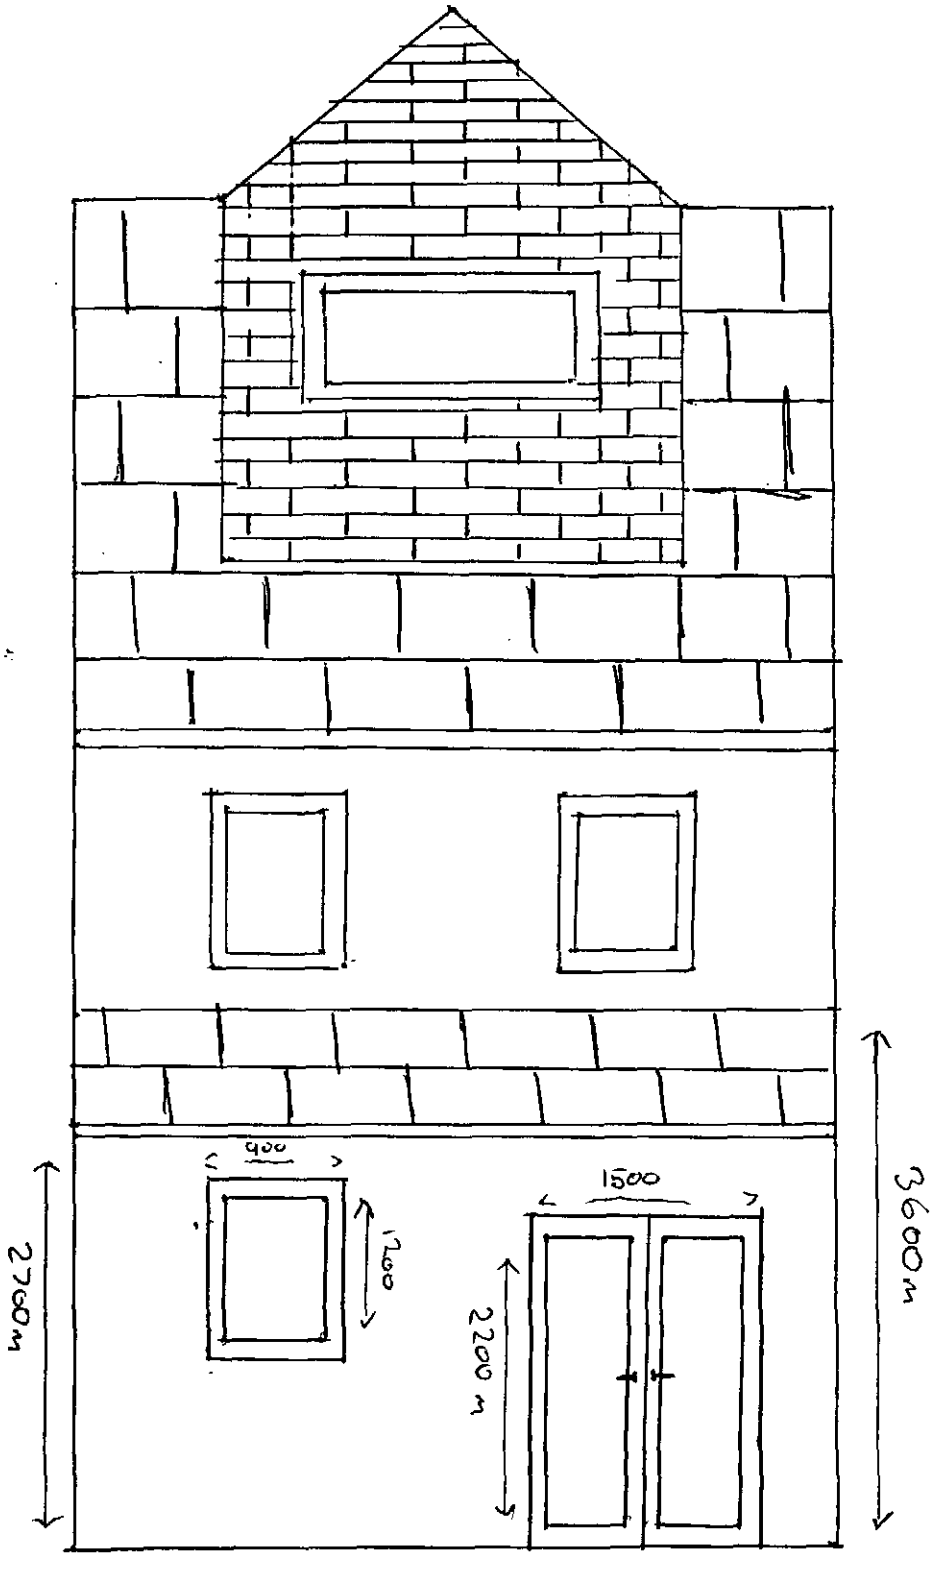


9 CHURCHFIELD LANE
DARTON S75 5DQ

SIDE ELEVATION

EXISTING ELEVATION


SCALE 1:50

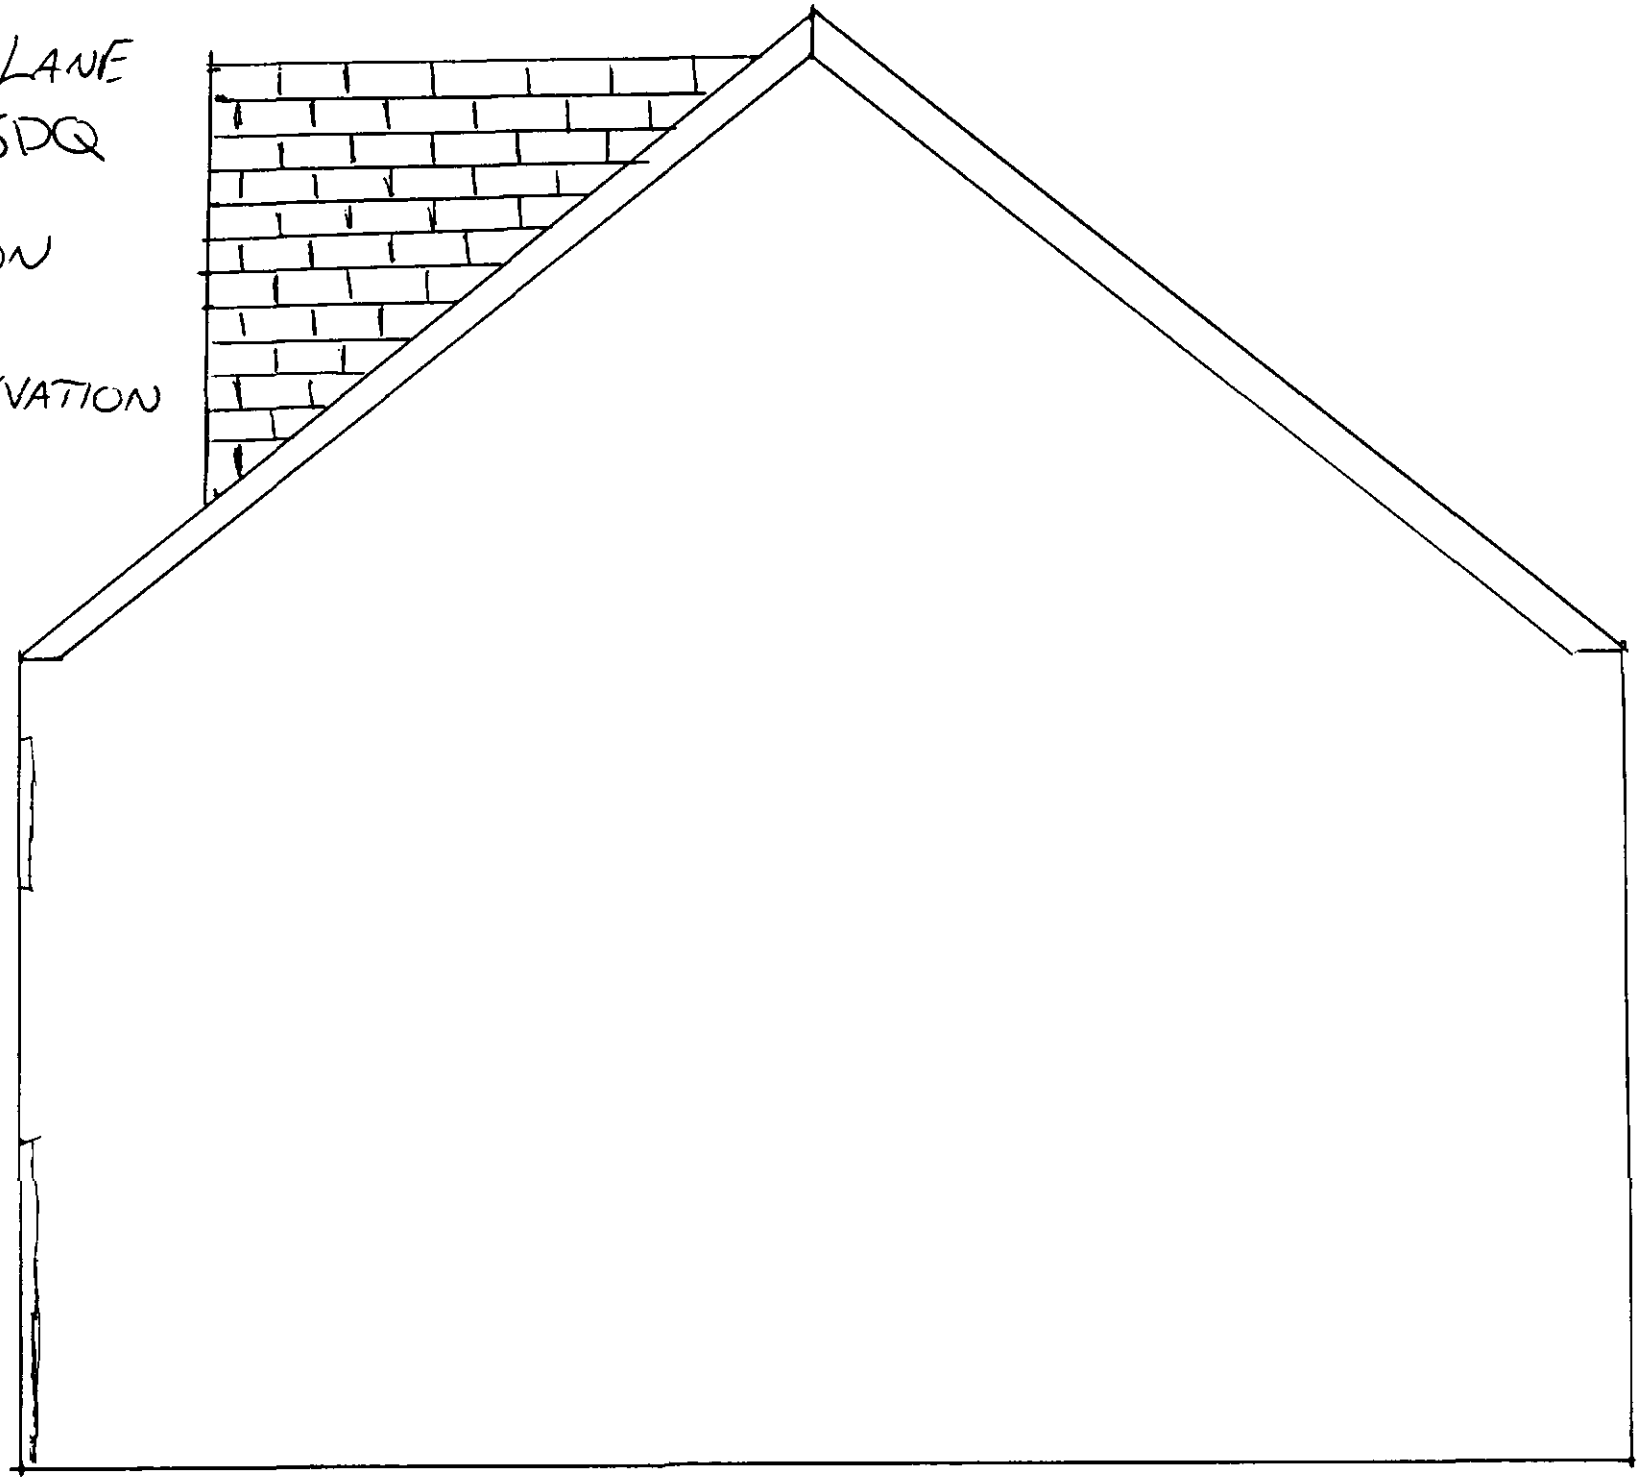

4 CHURCHFIELD LANE
DARTON S75 5DQ

SIDE ELEVATION

SCALE 1:50

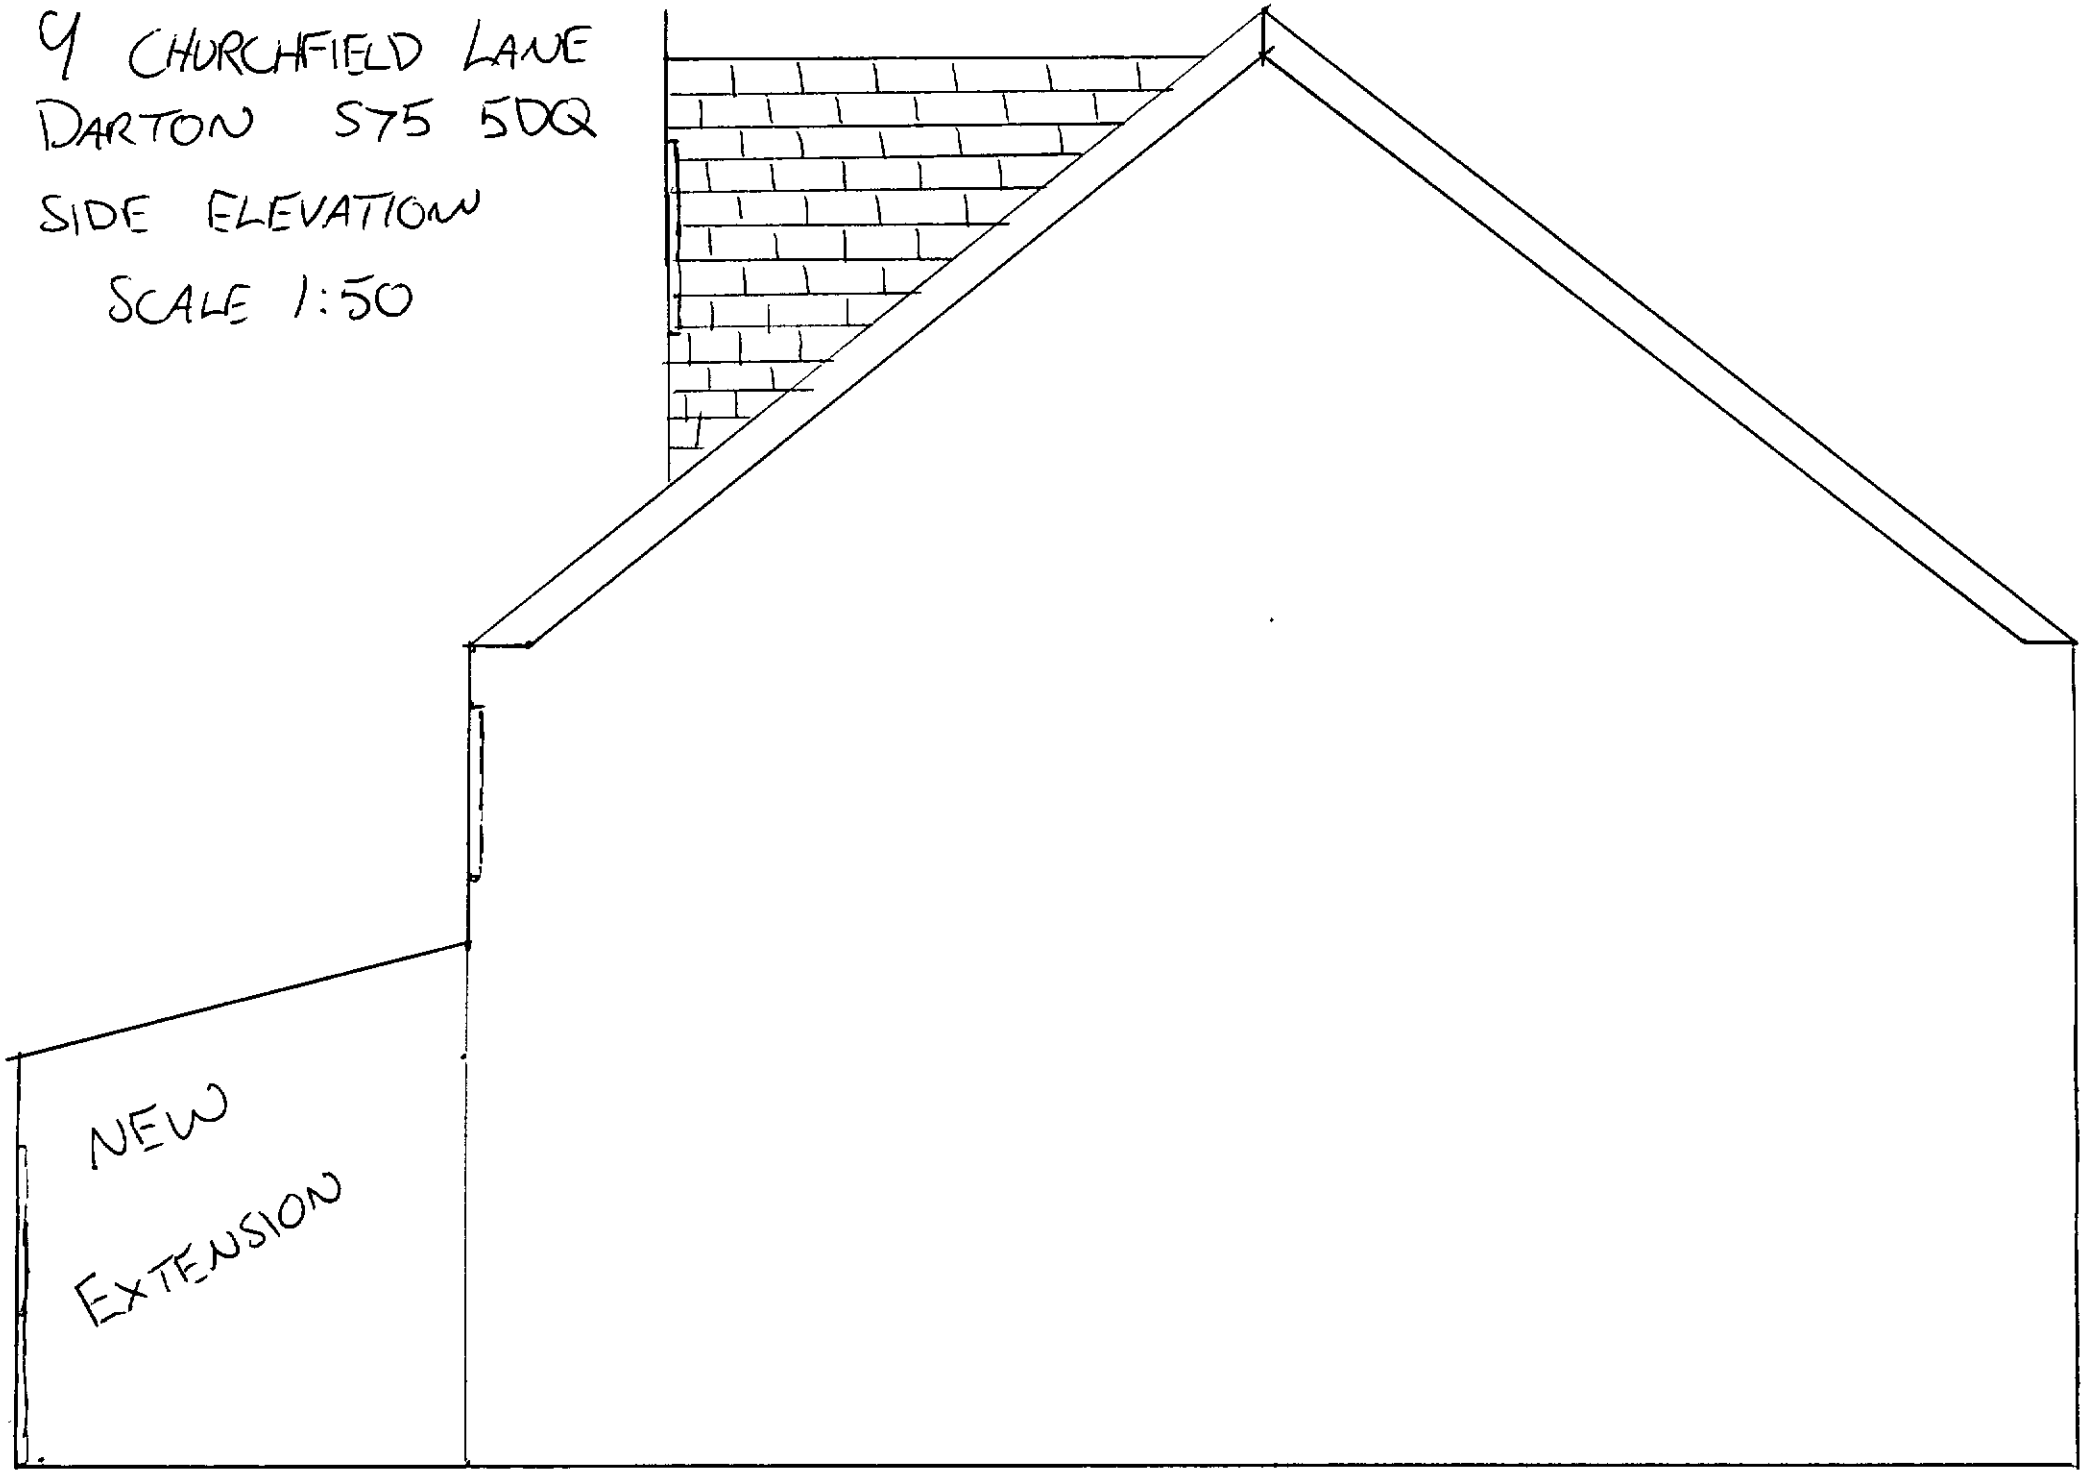


PLAN (1)

Land Registry
Official copy of title plan

Title number **SYK521681**
Ordnance Survey map reference **SE3009NE**
Scale **1:1250**
Administrative area **South Yorkshire: Barnsley**

© Crown Copyright. Produced by Land Registry. Reproduction in whole or in part is prohibited without the prior written permission of Ordnance Survey. Licence Number 100026316.

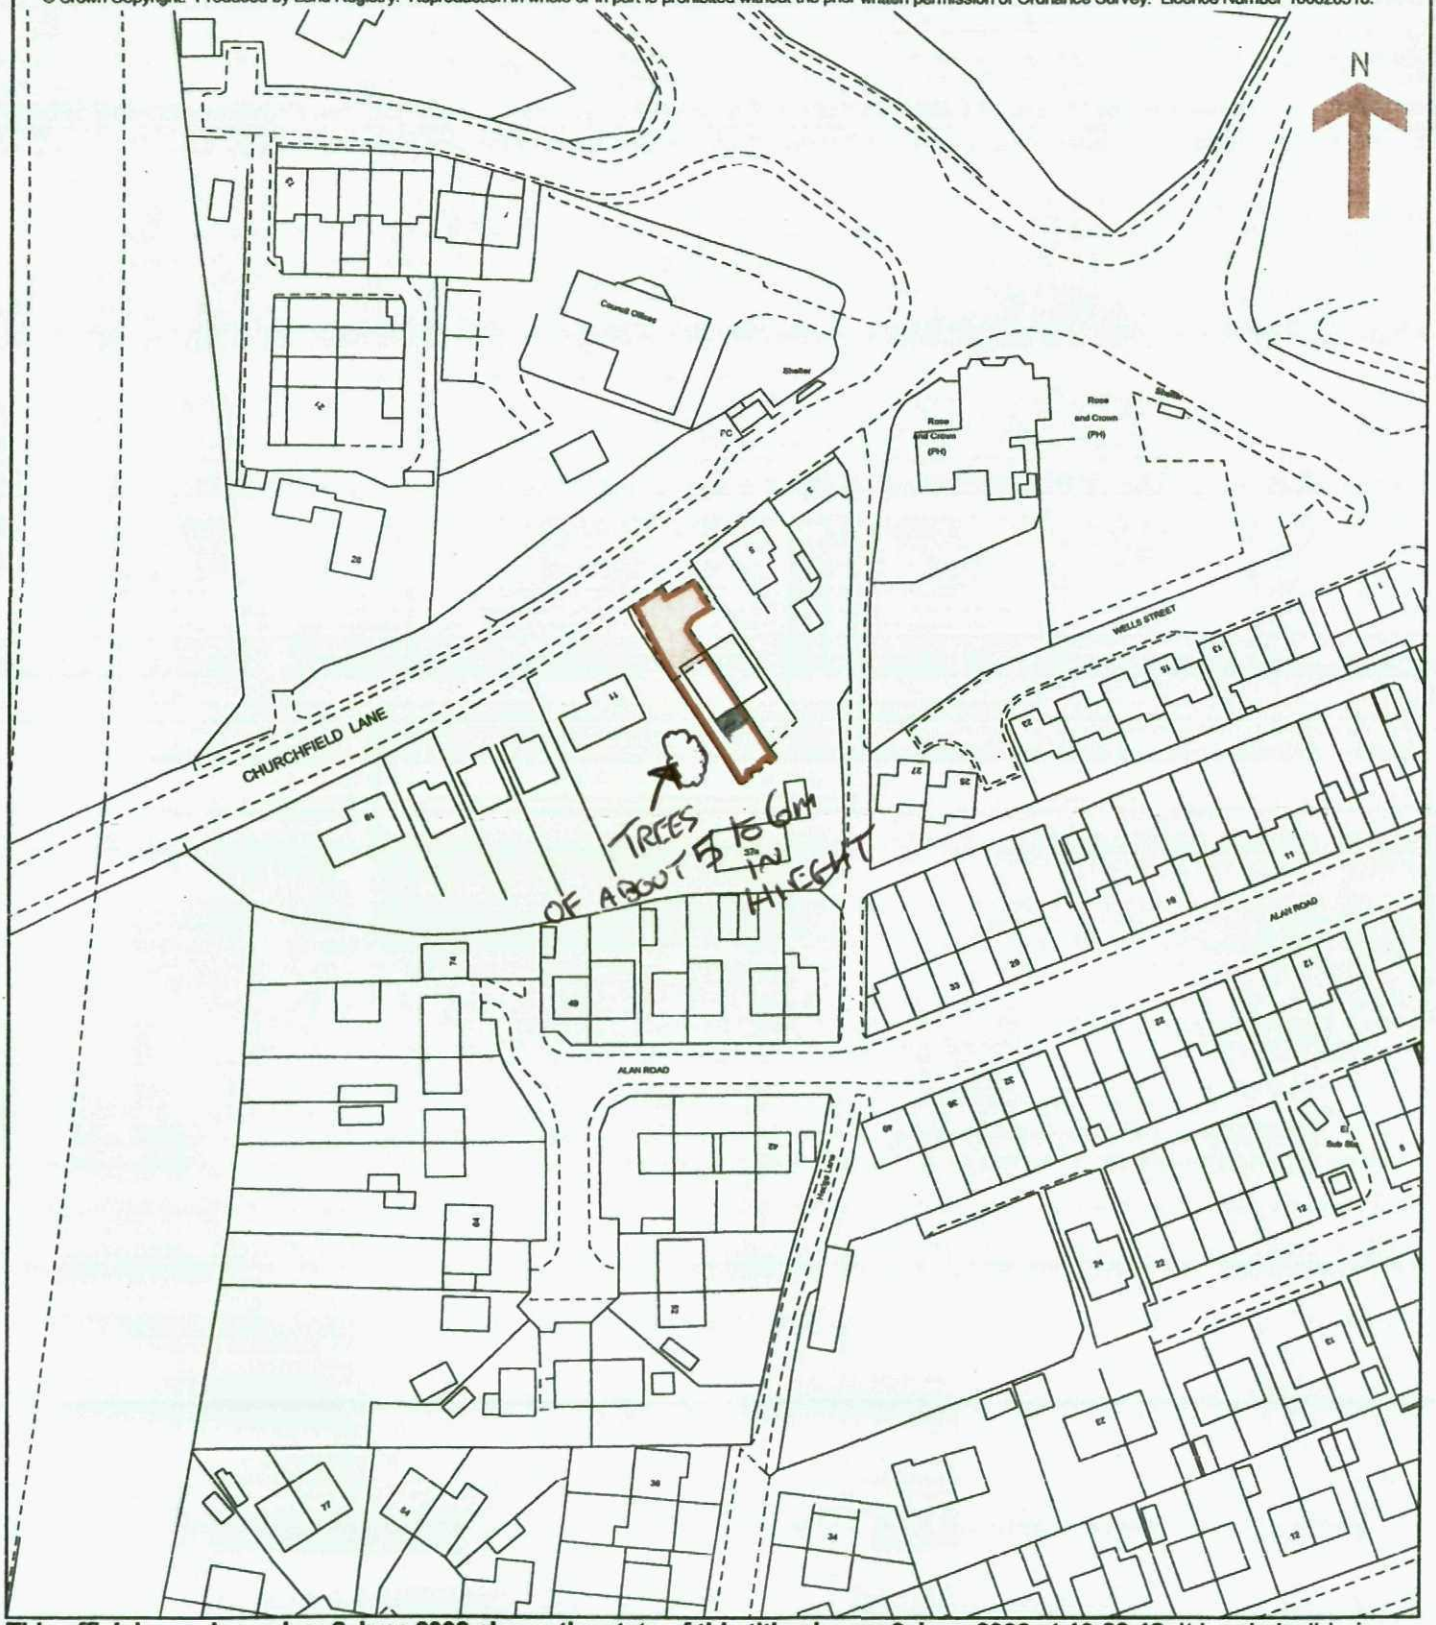


This official copy issued on 2 June 2009 shows the state of this title plan on 2 June 2009 at 10:23:18. It is admissible in evidence to the same extent as the original (s.67 Land Registration Act 2002).
This title plan shows the general position, not the exact line, of the boundaries. It may be subject to distortions in scale. Measurements scaled from this plan may not match measurements between the same points on the ground. See Land Registry Public Guide 19 - Title Plans and Boundaries.
This title is dealt with by Land Registry, Nottingham (East) Office.

Land Registry Official copy of title plan

Title number **SYK521681**
Ordnance Survey map reference **SE3009NE**
Scale **1:1250**
Administrative area **South Yorkshire: Barnsley**

© Crown Copyright. Produced by Land Registry. Reproduction in whole or in part is prohibited without the prior written permission of Ordnance Survey. Licence Number 100026316.

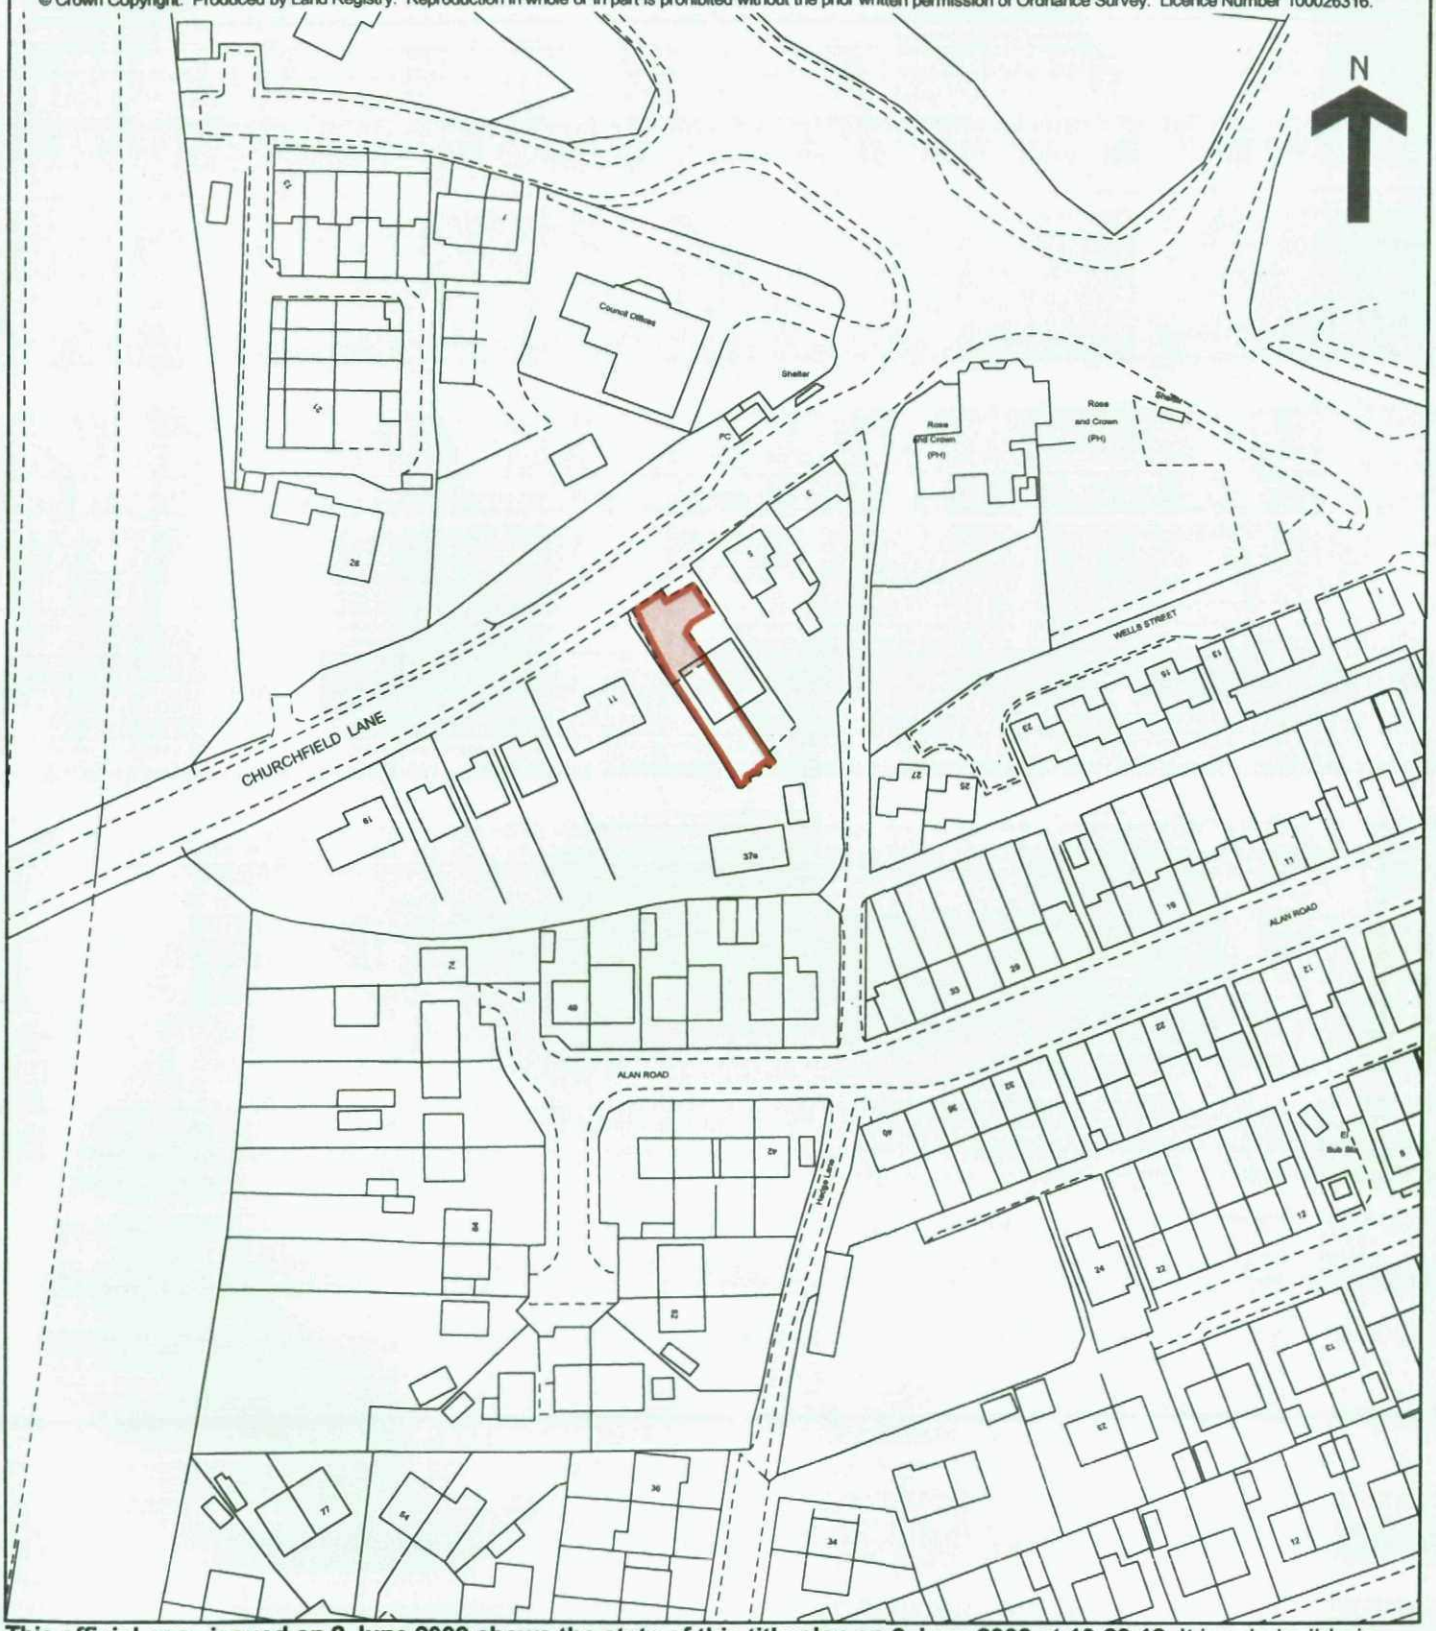

This official copy issued on 2 June 2009 shows the state of this title plan on 2 June 2009 at 10:23:18. It is admissible in evidence to the same extent as the original (s.67 Land Registration Act 2002).
This title plan shows the general position, not the exact line, of the boundaries. It may be subject to distortions in scale. Measurements scaled from this plan may not match measurements between the same points on the ground. See Land Registry Public Guide 19 - Title Plans and Boundaries.
This title is dealt with by Land Registry, Nottingham (East) Office.