

Drawing No.	Rev No.
MJH001 -001	

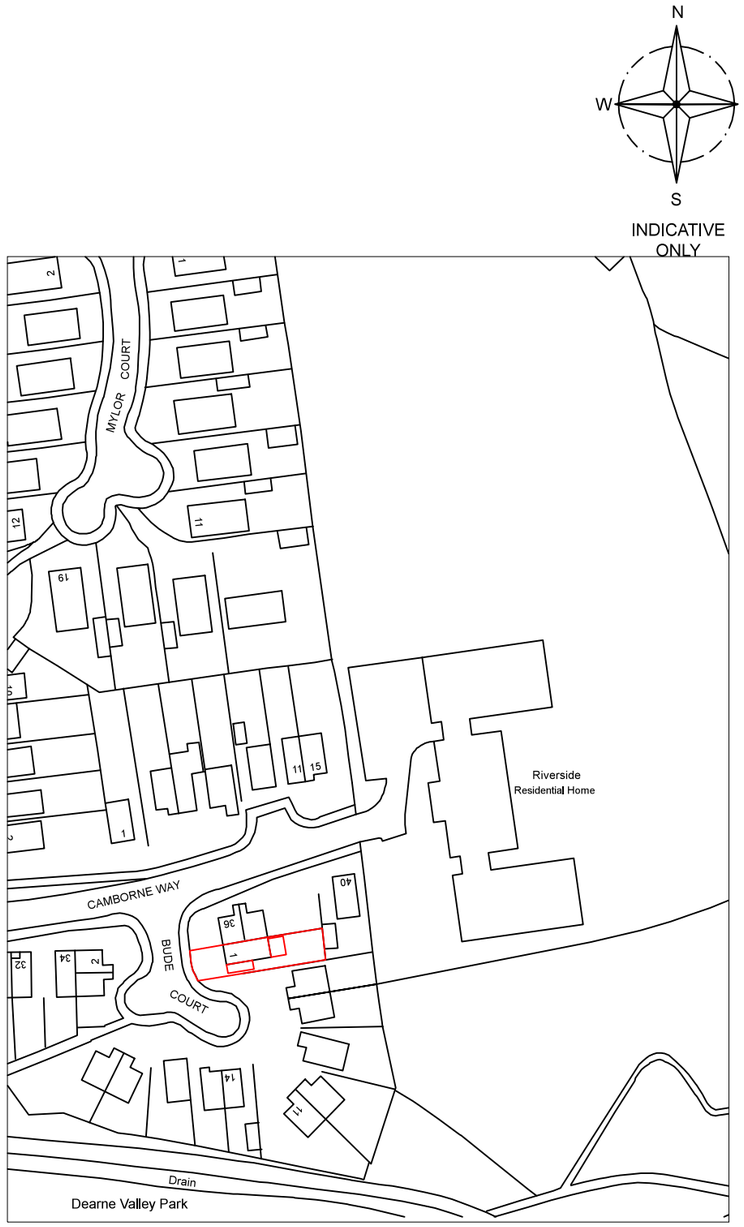

LOACATION PLAN
SCALE 1:1250 AT A3

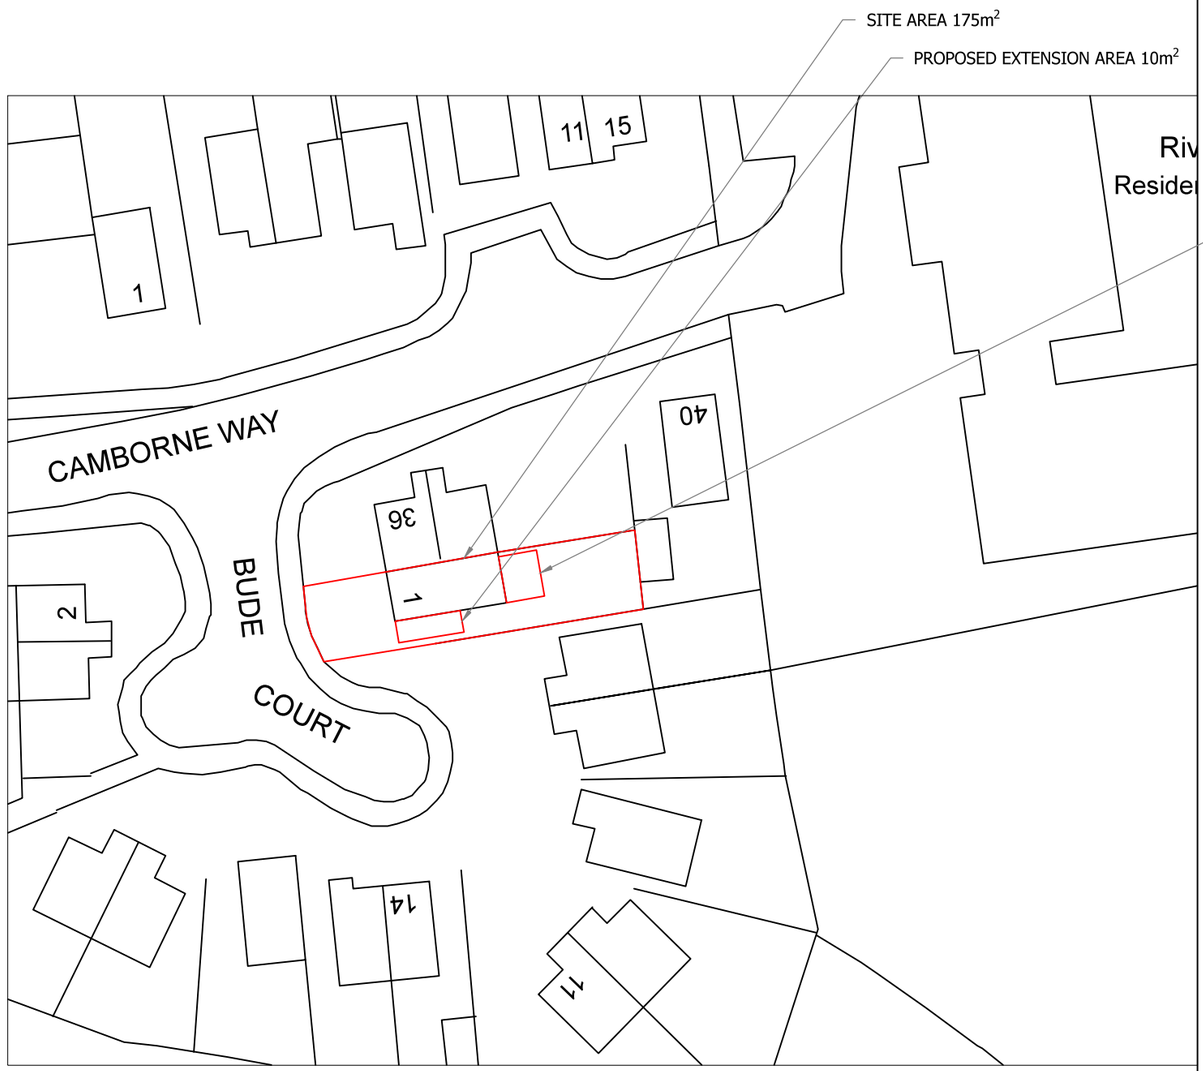

SITE PLAN
SCALE 1:500 AT A3

DO NOT SCALE: Contractor to check all dimensions and report any omissions or errors

NOTES

Rev	Description	By	Chk	App	Date

JRB DESIGNS Ltd
1 Saville Road
Cudworth
Barnsley
S72 8LT
Tel: 01226 383542
Fax: 01226 380078
Mob: 07970 541192
Email: john@jrbdesigns.co.uk

This drawing is copyright. © jrbdesigns Ltd.

Client
MR. J HANABUS

Drawing Title
SITE PLANS

Address
1 BUDE COURT
MONK BRETTON
BARNSLEY
S71 2QP

Project Title:
PROPOSED TWO STOREY SIDE & SINGLE REAR EXTENSION

Purpose of Issue:
PLANNING

Drawing Status
FIRST ISSUE

Scale at A3	Drawn By	Date	
AS SHOWN	JRB	12/09/2018	
Checked By	Date	Approved By	Date
	12/09/2018		12/09/2018
Project No.	Drawing No.		Revision
MJH001	001		-

APPROVAL ☒ INFORMATION ☐ TENDER ☐ CONTRACT ☐ CONSTRUCTION ☐