

All dimensions to be checked on site prior to work commencing on site. Any discrepancies must be reported to MR+P

All dimensions to be checked on site prior to work commencing as this property has not been surveyed by MR+P. Any discrepancies must be reported to MR+P

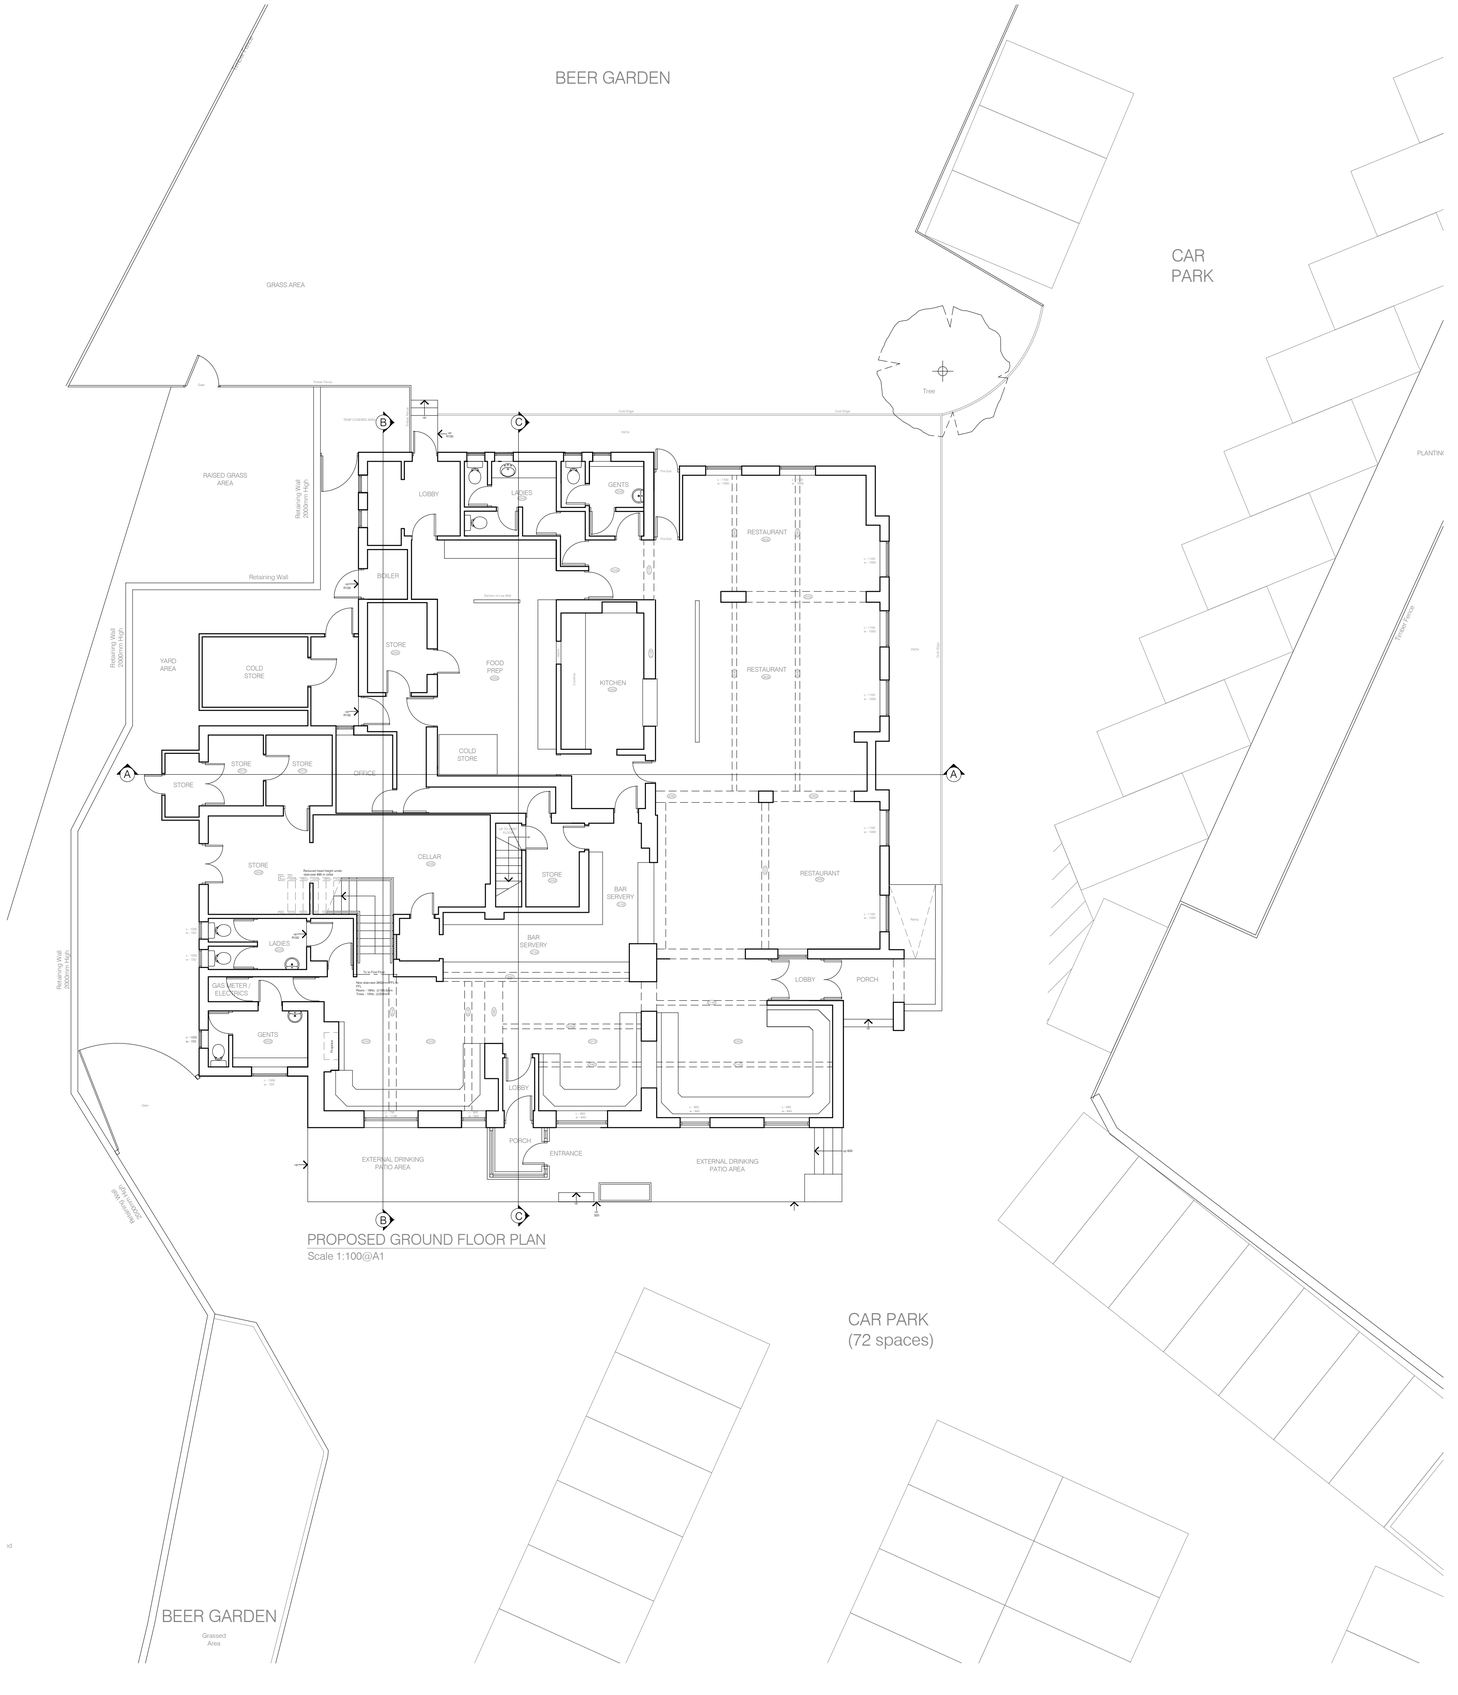

PROPOSED GROUND FLOOR PLAN

Scale 1:100@A1

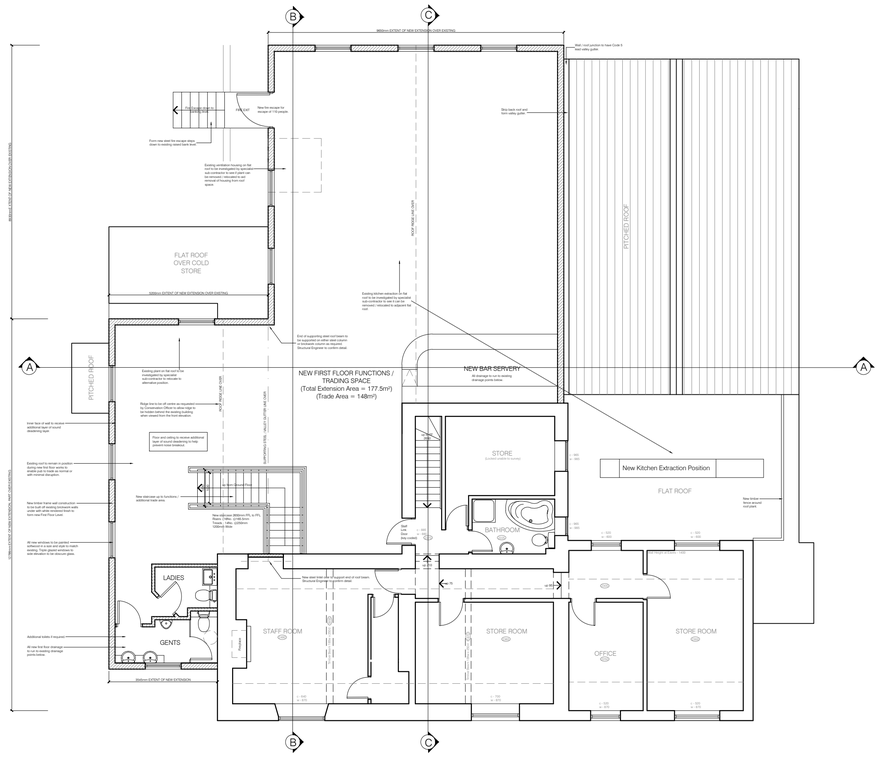

PROPOSED FIRST FLOOR PLAN

Scale 1:100@A1

0 1000 2000 3000 4000 5000

1:100

MR+P ARCHITECTS

MELLING RIDGEWAY + PARTNERS LTD
CHARTER HOUSE MOORE STREET
SHEFFIELD S3 7UR
t: (0114) 2723321
f: (0114) 2727395
e: info@mrp-architects.co.uk

PROJECT

THE CROWN AND ANCHOR
BARUGH LANE, BARUGH GREEN
BARNSLEY, S75 1LL

TITLE

PROPOSED GROUND AND FIRST FLOOR PLANS

DRAWING STATUS

PRELIMINARY

DRAWN BY:	DJL
DATE:	JUNE 2018
SCALE:	1:100@A1
DRAWING No.	5802-201