

THIS DRAWING IS THE COPYRIGHT OF HYLO DESIGN

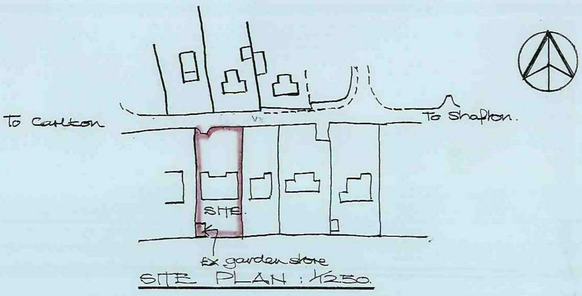



SITE PLAN : 1:250

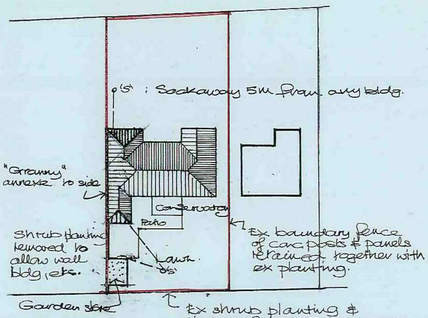



BLOCK / ROOF PLAN : 1:500

ELEVATIONS OF EXISTING STORE:

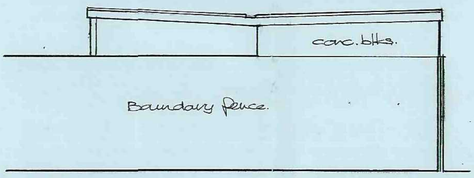


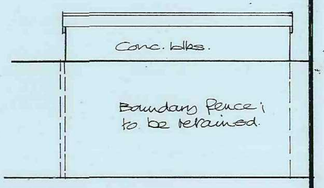

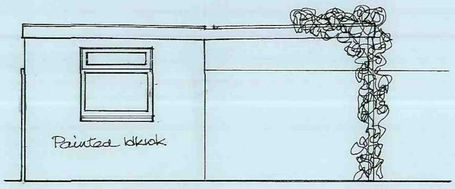

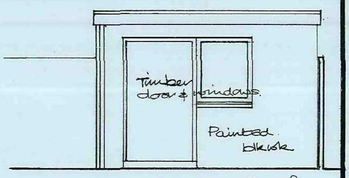

Support to end of roof omitted for clarity

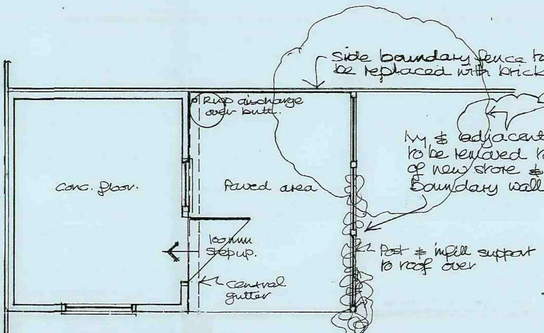

External walls single leaf of painted conc. blks. Roof to enclosed & paved area comprises of translucent sheeting over joists to foil.

Rear boundary fence retained

PLAN OF EXISTING GARDEN STORE.

hylo Design: architect / designer
50, Church Street, Brierley, Nr. Barnsley, South Yorkshire. S72 9HT
Fax / Telephone No: 01226 713427

Revisions.	
Ref:	
A	Block/Roof Plan revised 2.10.11.


Client: MR & MRS. M. EGLEY.
Project: PROVISION OF AGED PERSN'S ACCOMMODATION + GARDEN STORE REPLACEMENT, AT 164 WEETSHANK LANE, CUDWORTH.
EX. STORE PLAN/ELEVATIONS; SITE/BLK. PLAN
Scale: 1-50. 1-500; 1-1250
Dwg No: M.E./W.L./4/A.


HEATHERBANK H0268

THIS DRAWING IS THE COPYRIGHT OF HYLO DESIGN

DO NOT SCALE


PROPOSED REAR ELEVATION:

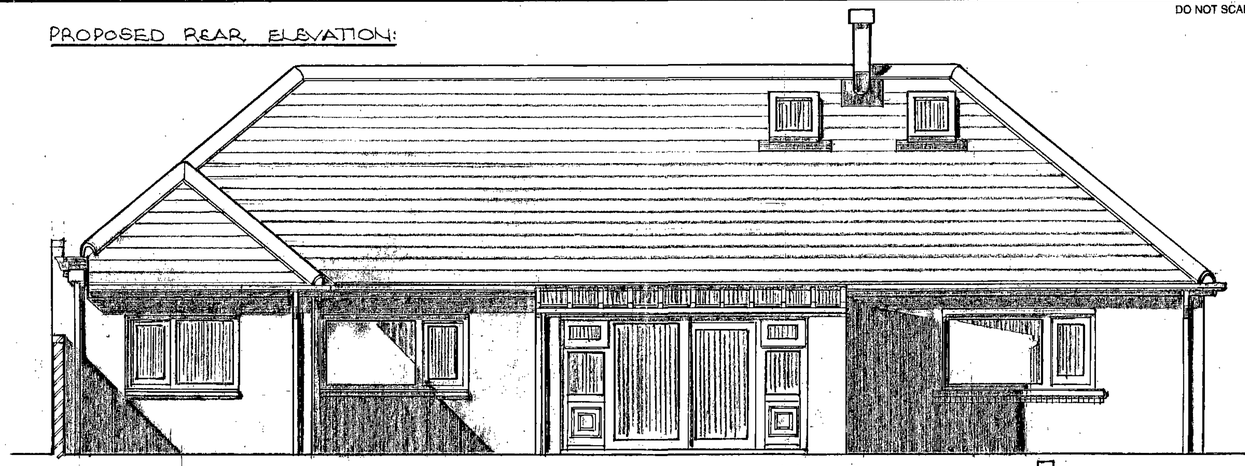

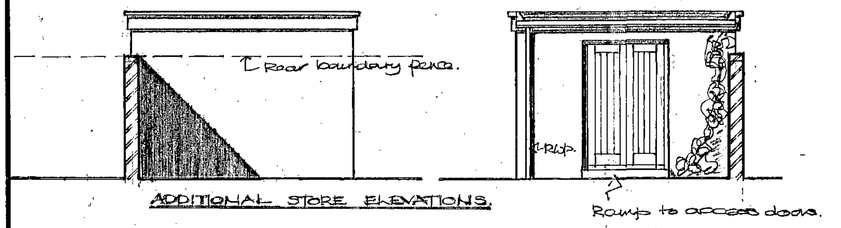


ADDITIONAL STORE ELEVATIONS.

Ramp to access doors.

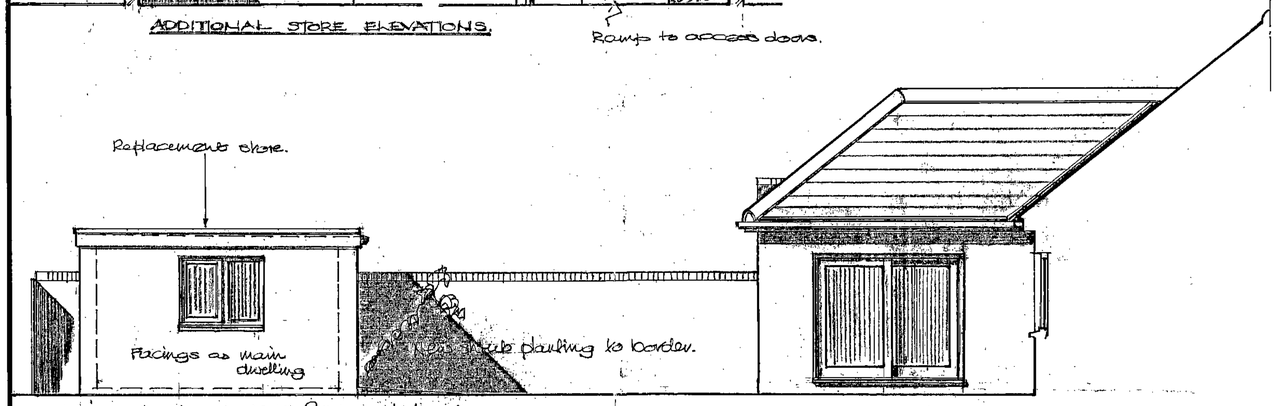


Existing planting to rear fence retained.

PROPOSED RETURN ELEVATION OF REAR EXTENSION.

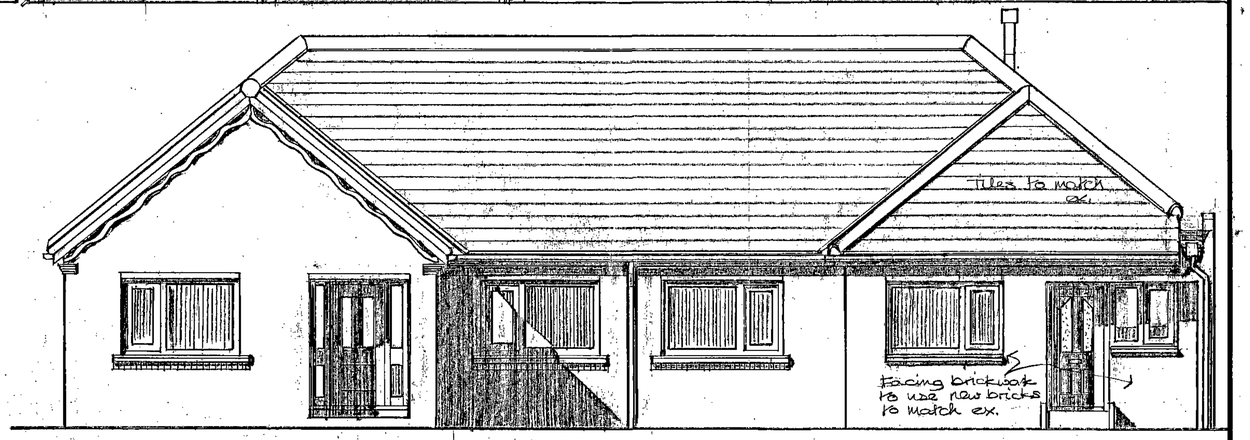

PROPOSED FRONT ELEVATION.

PROPOSED SIDE ELEVATION (on boundary.):

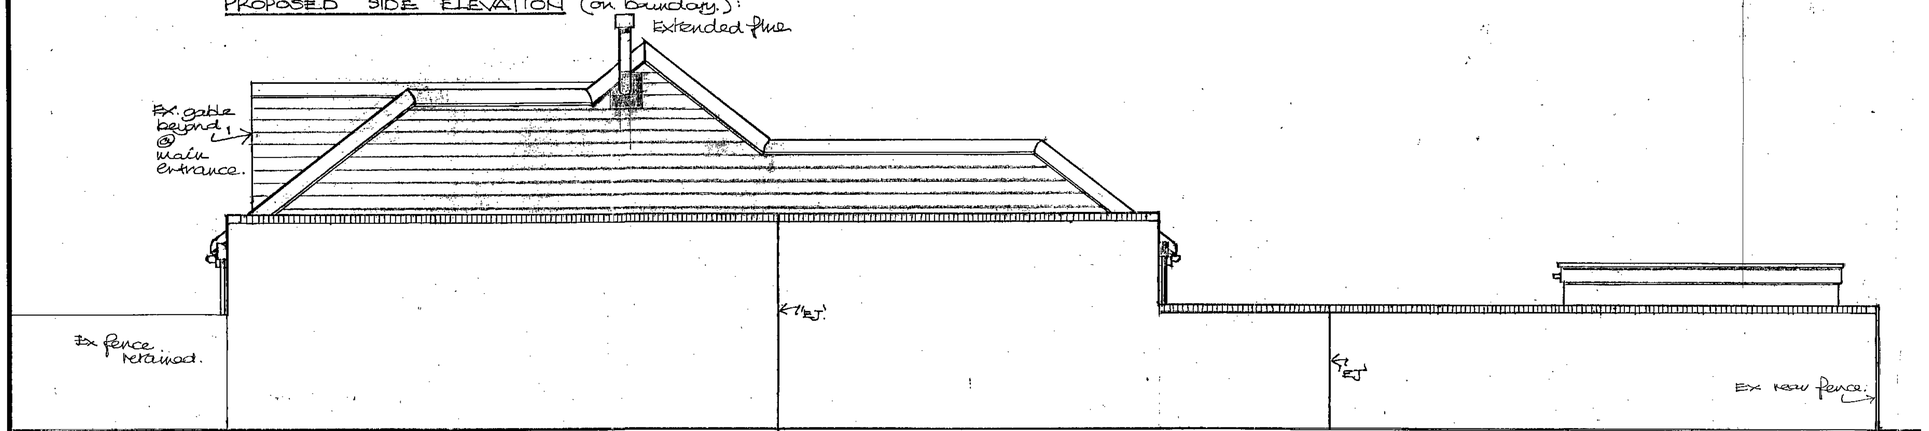

hylo Design: architect / designer
50, Church Street, Brierley, Nr. Barnsley, South Yorkshire. S72 9HT
Fax / Telephone No: 01228 713427

REVISIONS


Ref:	Description	Date	Ref:	Description	Date
A	Extension reduced & hip added to roof, front & rear. Replacement store added	2.10.11			

Client	MR & MRS. M. EGLEY.
Project	FORMATION OF AGED PERSON'S ACCOMMODATION AT 164, WEST SHAW LANE, CUDWORTH
Title	PROPOSED ELEVATIONS.
Drawn	JST.
Date	JULY 11.
Checked	
Scale	1:50.
Project Ref.	ME/WL
Drawing No.	3/A.

HEATHERBANK H028B

THIS DRAWING IS THE COPYRIGHT OF HYLO DESIGN

DO NOT SCALE

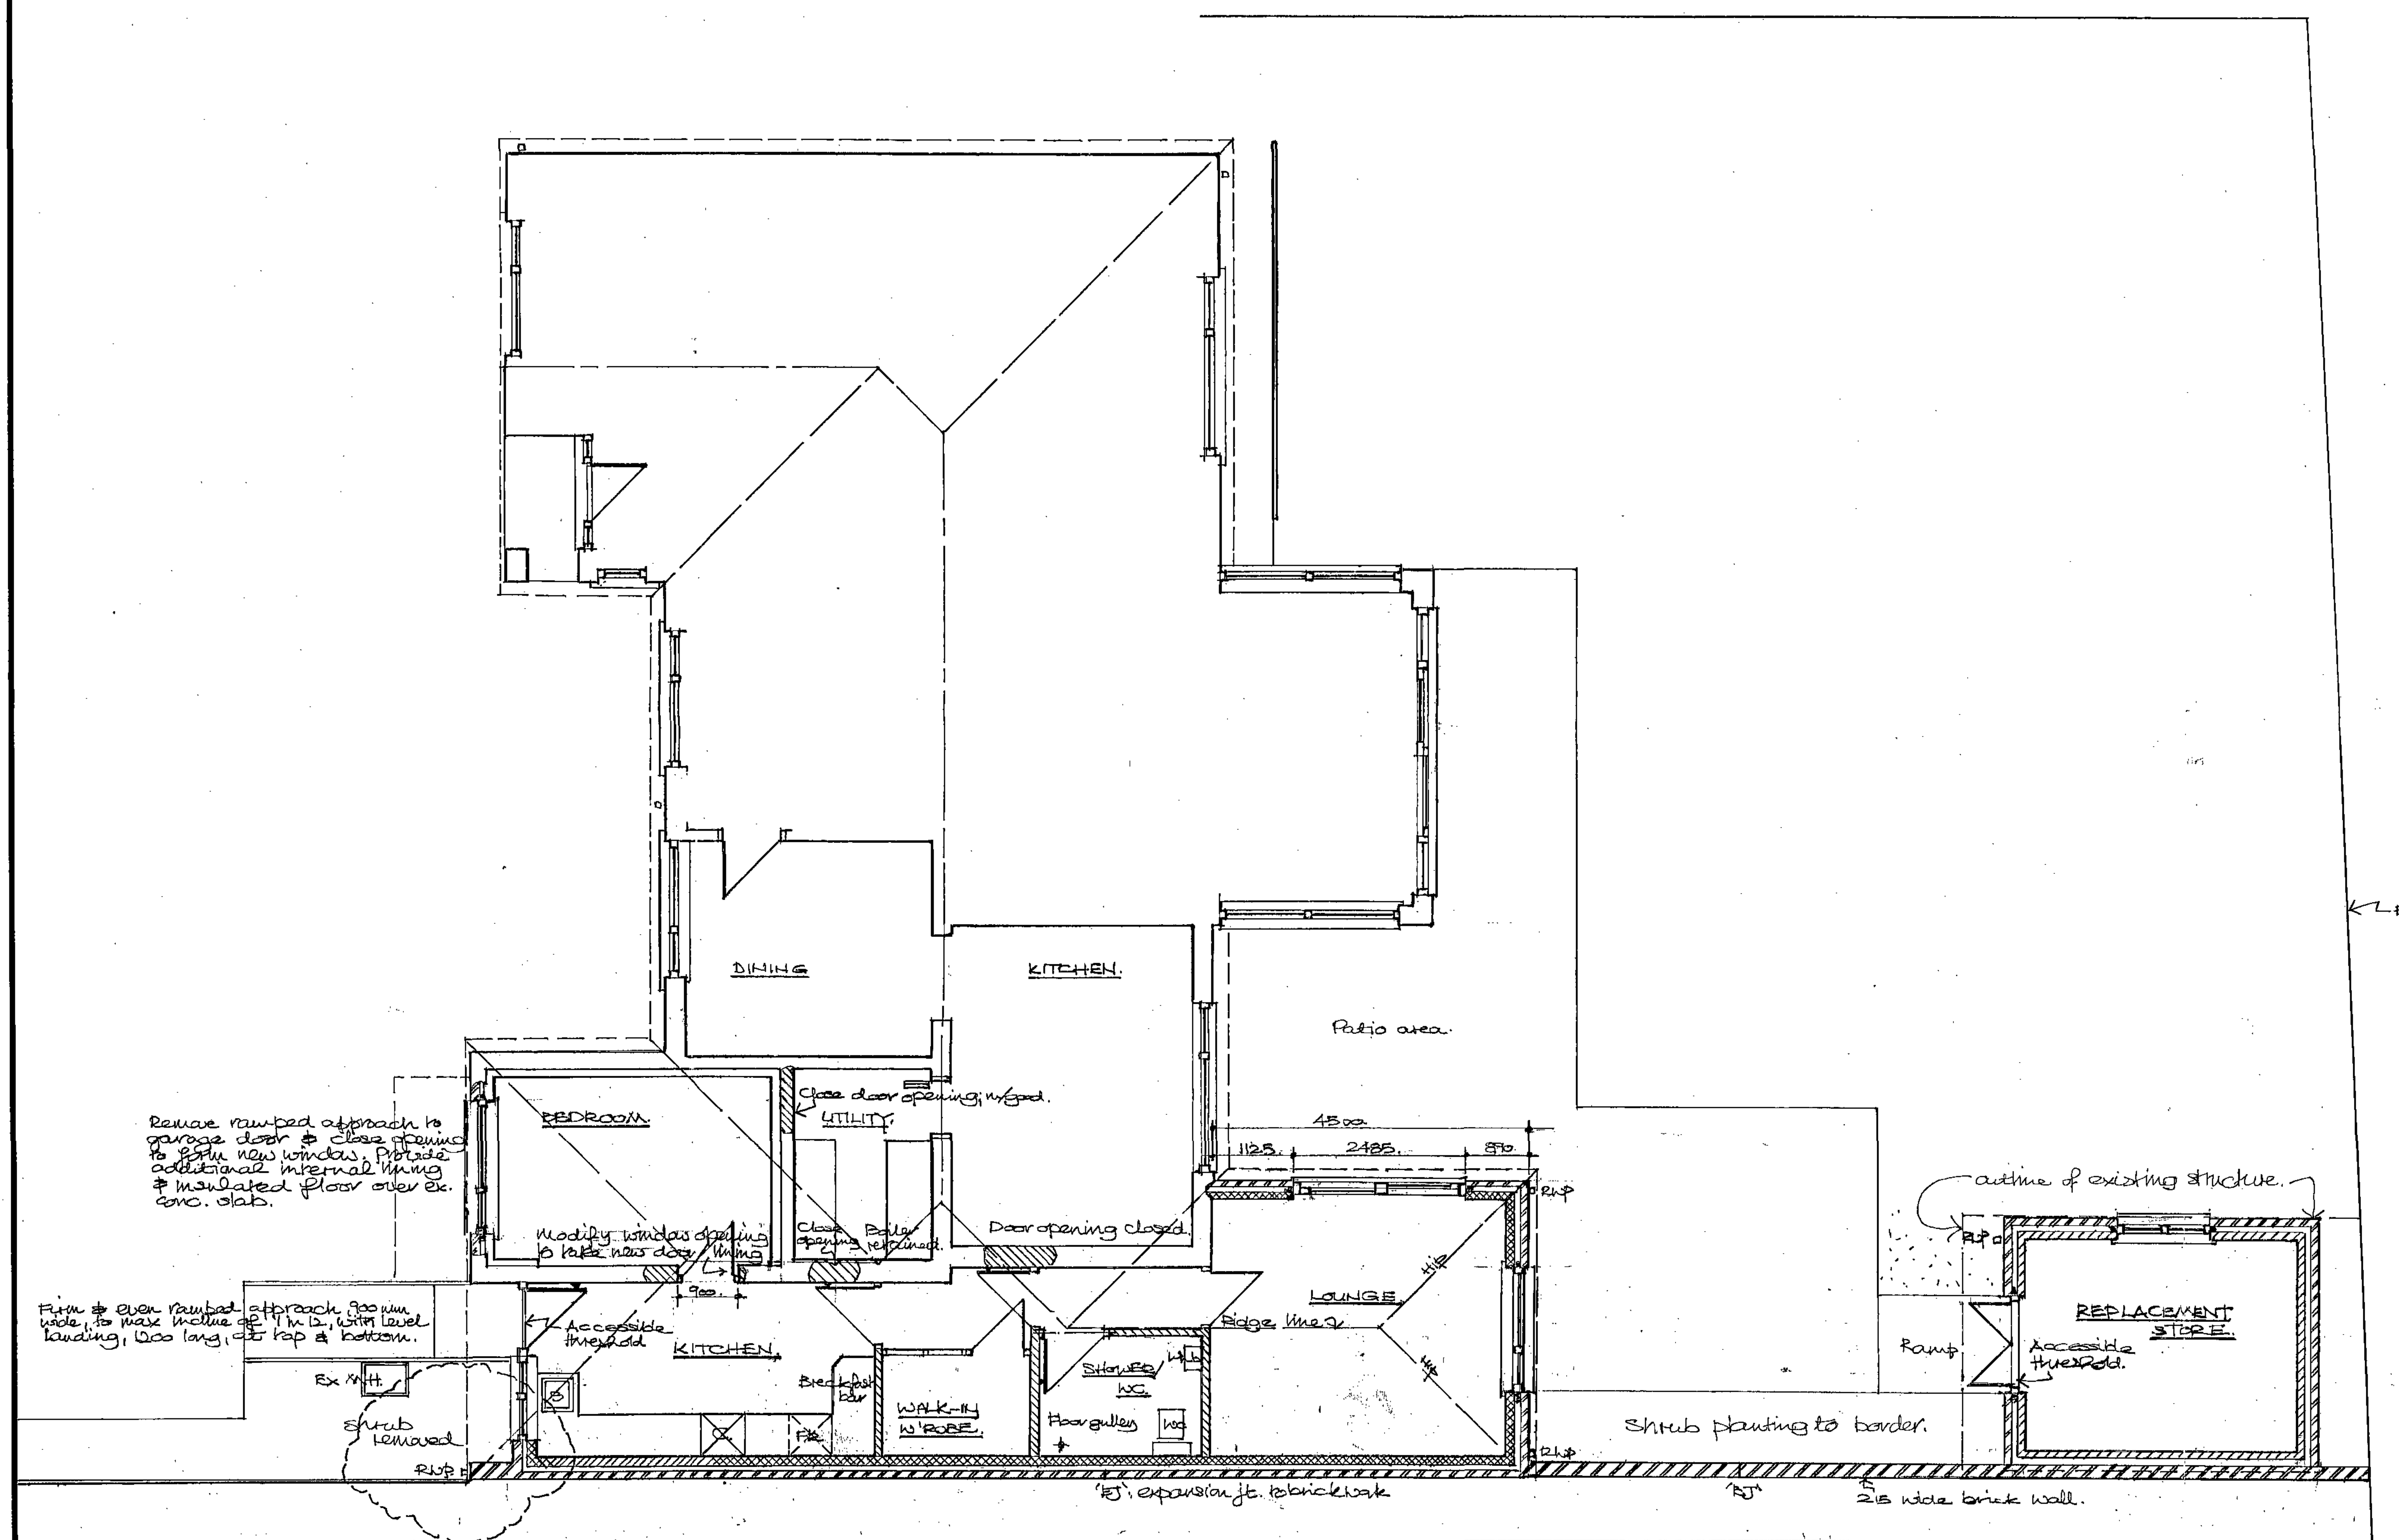

REVISIONS					
Ref:	Description	Date	Ref:	Description	Date
	Length of rear extension reduced as LPA request, Plan revised to use garage as bedroom. Replacement store retained in original position. Rear extension hipped @ roof	30.9.11			

hylo Design: architect / designer

50, Church Street, Brierley, Nr. Barnsley, South Yorkshire. S72 9HT


Fax / Telephone No: 01226 713427


Client: MR. & MRS. M. EGLEY.	Drawn: JST	Date: AUG 11	
Project: FORMATION OF AGED PERSON'S ACCOMMODATION @ 64, WEETSHAW LANE, CUDWORTH.	Checked:	Scale: 1-50	
	Project Ref.: ME/WL		
Title: PROPOSED PLAN.	Drawing No.: 2/A		

HEATHERBANK H0269


THIS DRAWING IS THE COPYRIGHT OF HYLO DESIGN

DO NOT SCALE

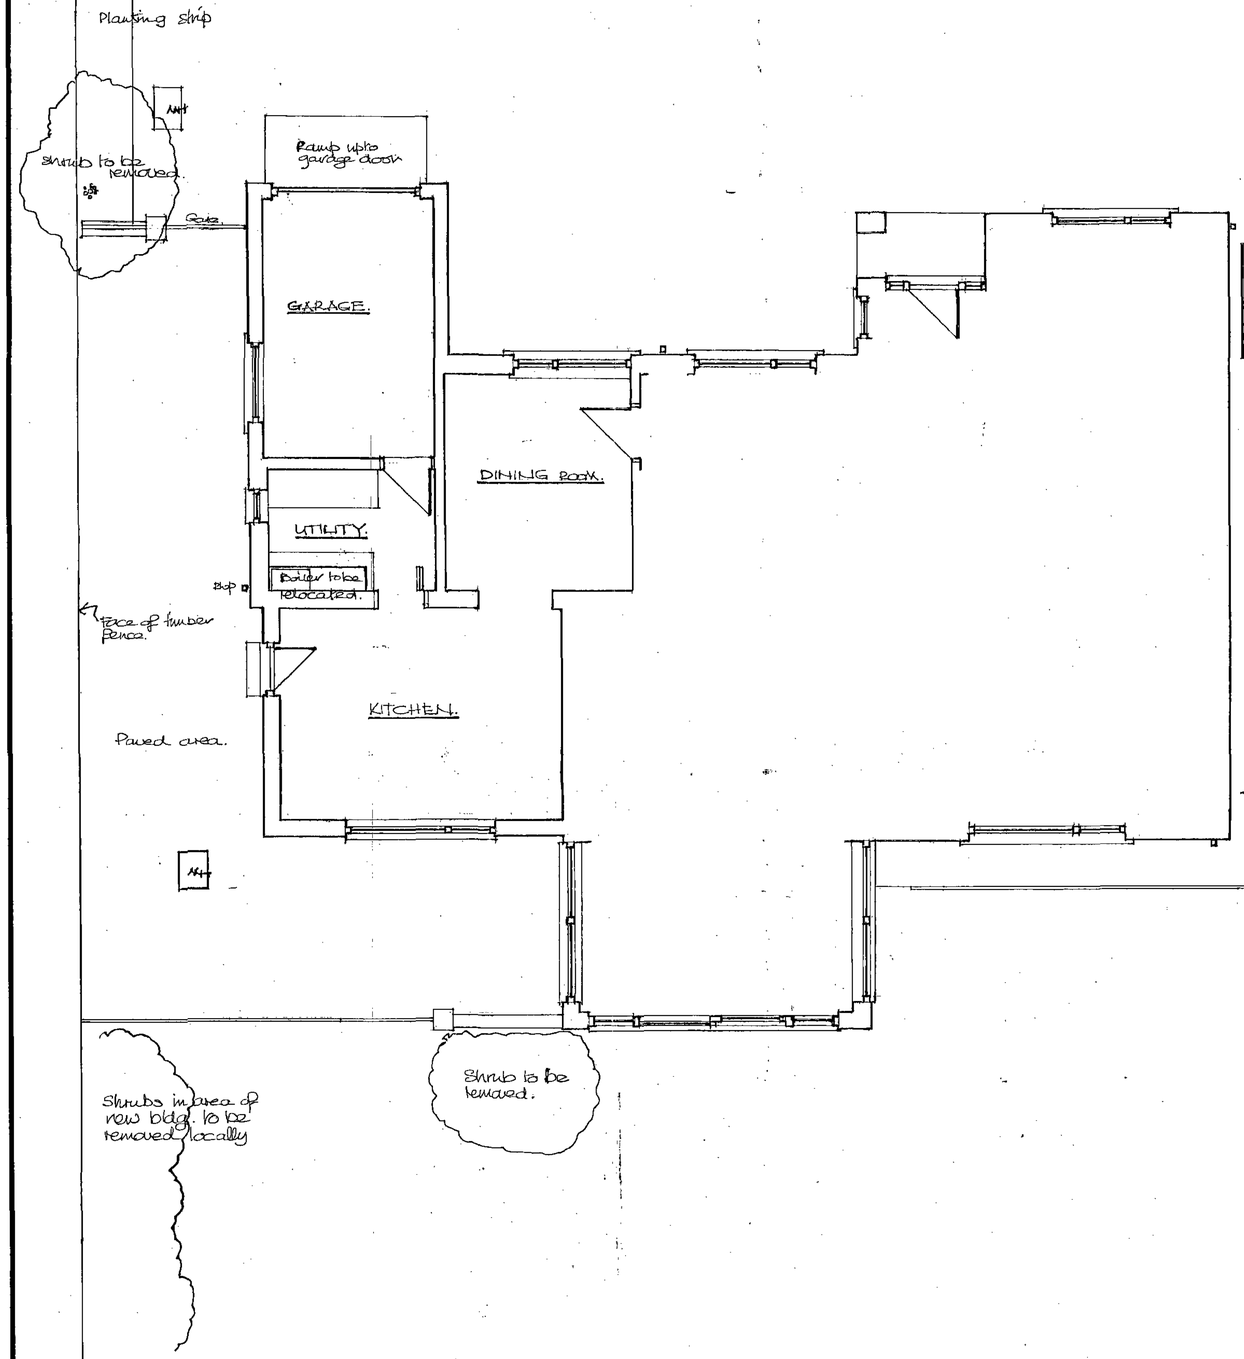


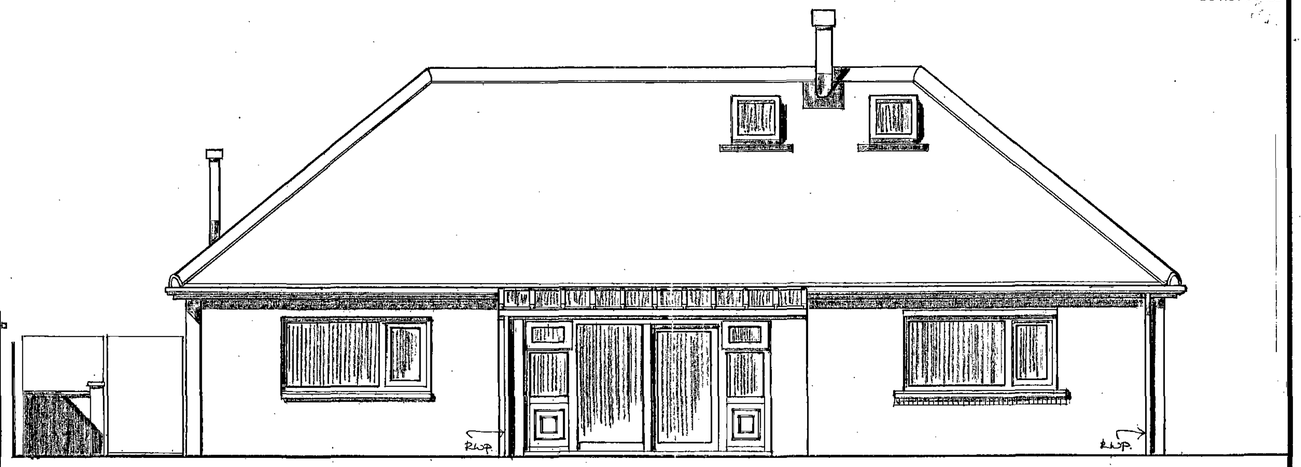

EXISTING REAR ELEVATION.

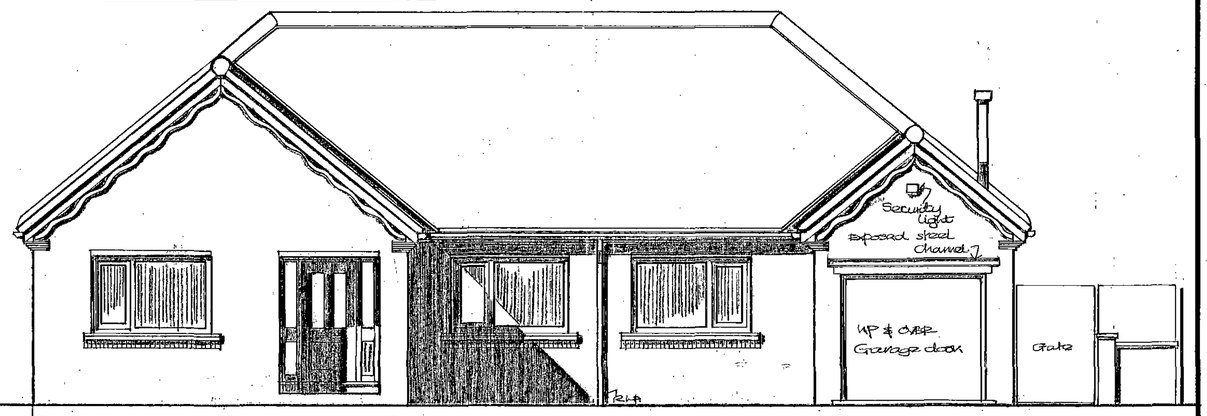

EXISTING FRONT ELEVATION.

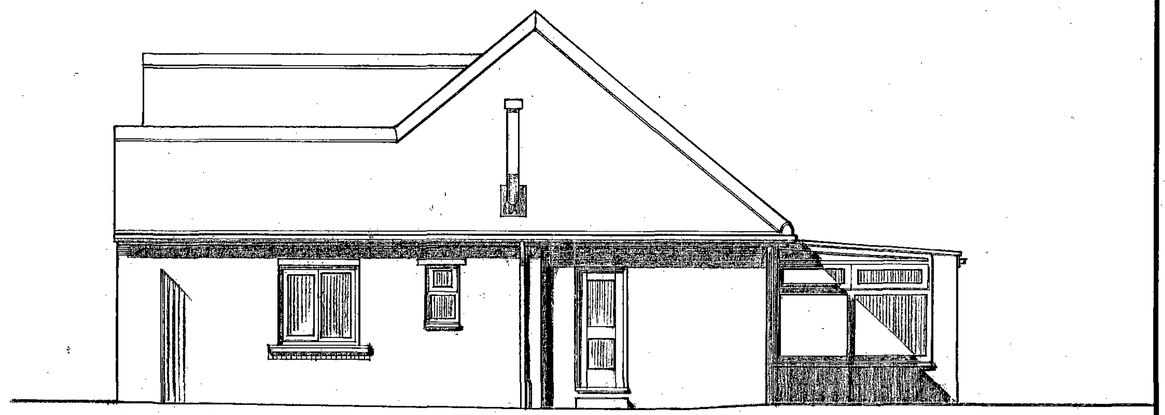

EXISTING SIDE ELEVATION.

1 6 MAY 2011

hylo Design: architect / designer

50, Church Street, Brierley, Nr. Barnsley, South Yorkshire. S72 9HT
Fax / Telephone No: 01226 713427

REVISIONS

Ref:	Description	Date	Ref:	Description	Date

Client: MR. & MRS. M. EGLEY		Drawn: JOT.	Date: JULY '11.
Project: FORMATION OF AGED PERSONS ACCOMMODATION AT 64, WREETHAM LANE, CUDWORTH, NR. BARNSLEY.		Checked	Scale: 1 - 50.
Title: EXISTING PLAN + ELEVATIONS		Project Ref.: ME/11	
		Drawing No.: 1.	

HEATHERBANK H026B