



South Elevation C

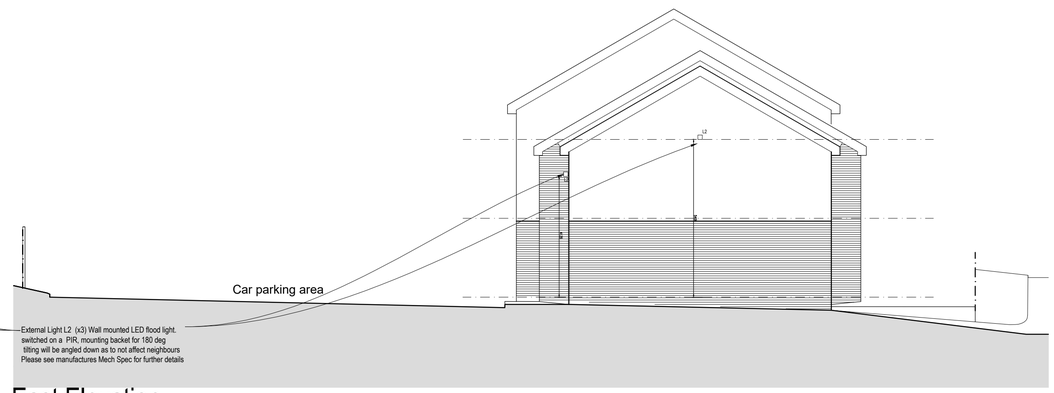

East Elevation

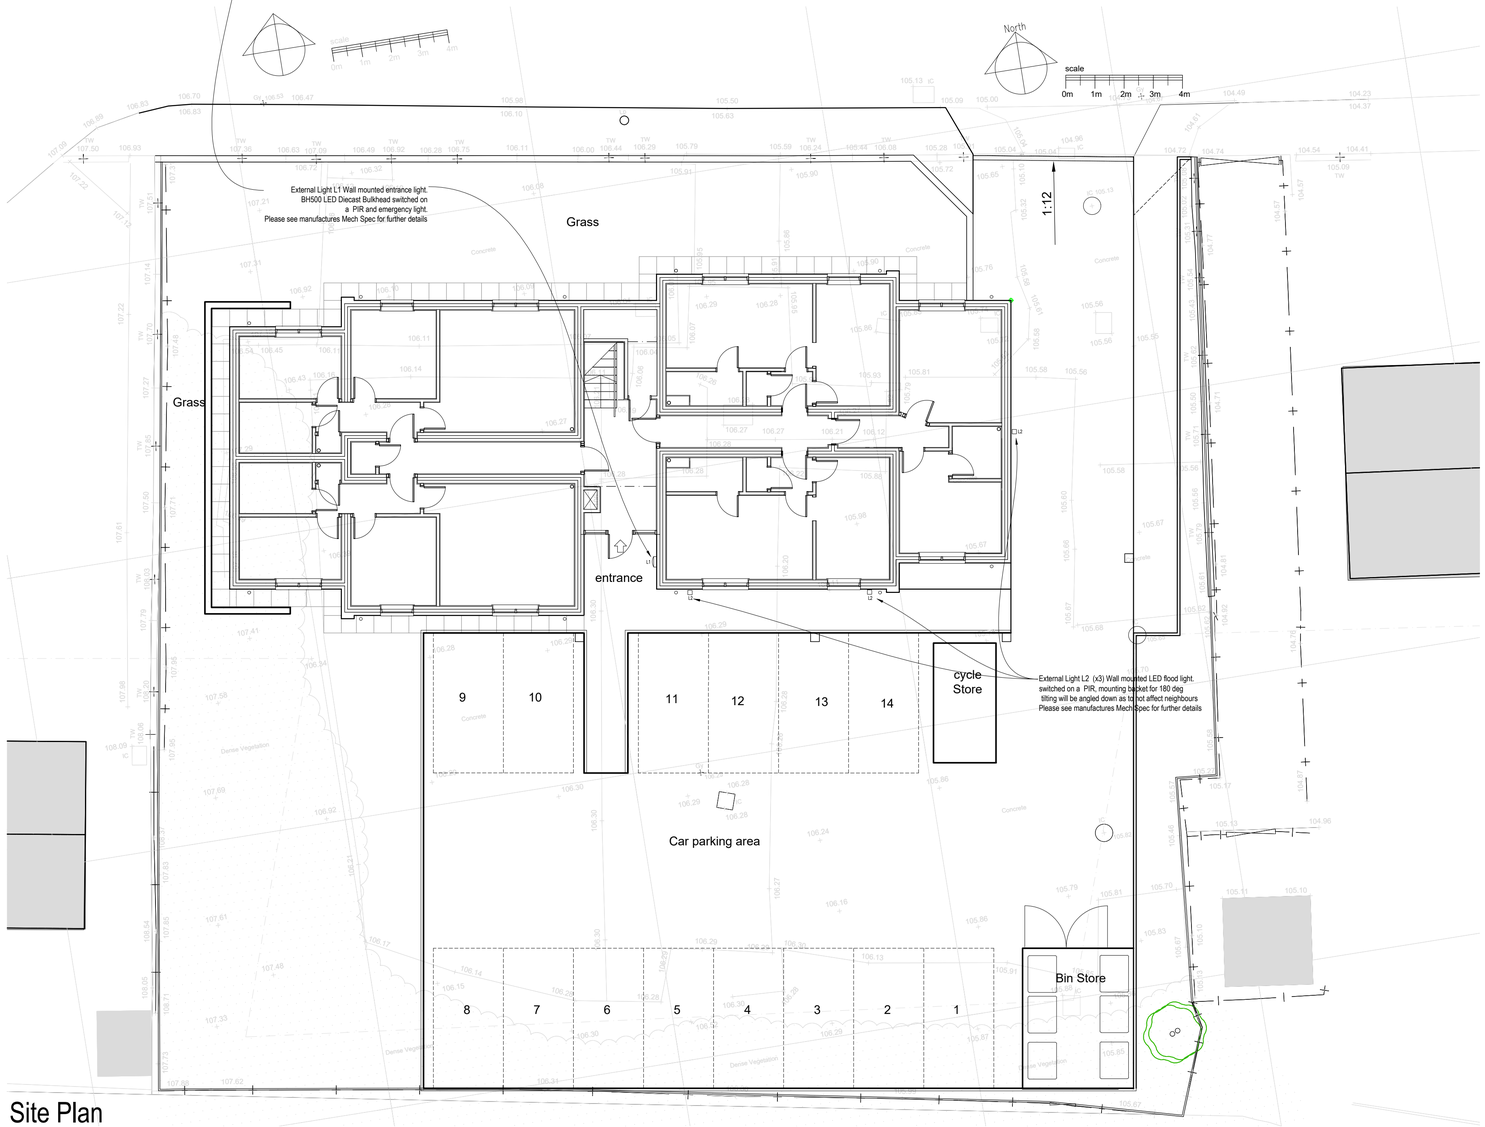

Site Plan

This drawing is for general guidance only. An investigation must be made prior to any future 'work' to ascertain the actual construction.

General Notes:

These notes do not comprise a full specification and are for general guidance only. Their primary function is to assist Local Authority Officers in determining compliance with current Building Regulation requirements. Where clarification of any of the following is required, reference is to be made to the Designer or Client or appropriate specialist consultant. The Contractor will be responsible for ensuring that all building work carried out by them or under their instruction and supervision complies fully with the relevant sections of the current Building Regulations, British Standard Codes of Practice, By-Laws and Manufacturers instructions and requirements. All dimensions and levels are to be checked on site by the Contractor or his appointed sub-contractors prior to commencement of work. Any discrepancies are to be reported to the Client or Designer.

/	/	/

Revisions

53 Bradfield Way
Waverley
Rotherham
S60 8WE
Tel : 07968663709
e-mail :richard@2131.co.uk

Dwg Status

Discharge of Planning Condition

Main Contractor

Whitshaw Homes Ltd

Client

The Investment Room

Project

Farm Road, Barnsley, S70

Title

External Lighting plan and Elevations

Date. March 2019	Plot Date.
Drawn. rjf	Checked
Scale. varies	CAD File Name
DWG No. 033-204	REV. /

C This drawing must not be reproduced in whole or part without written consent.
Do not scale from this drawing. Written dimensions to be checked on site.