
FLOOR PLAN.

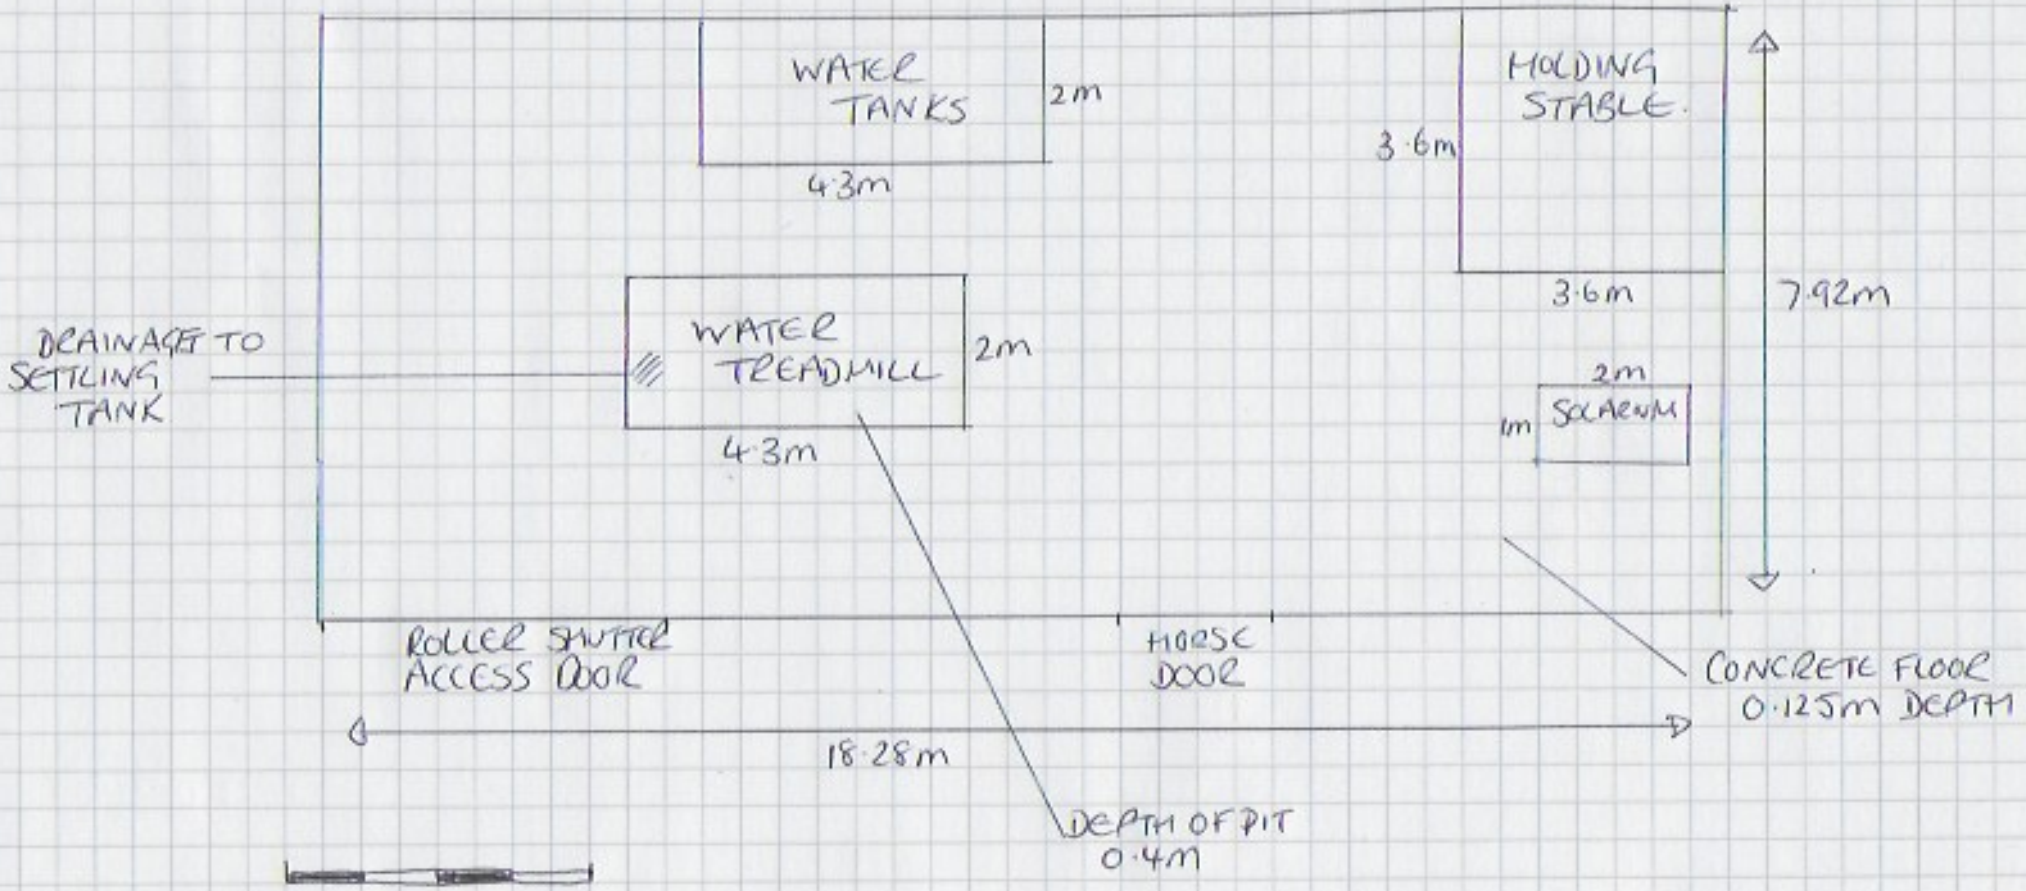

SCALE 1:100

BARN FOR WATER TREADMILL
CAT HILL LIVERY
HOYLANDSWAINE
S36 7JB