



FRONT ELEVATION




REAR ELEVATION

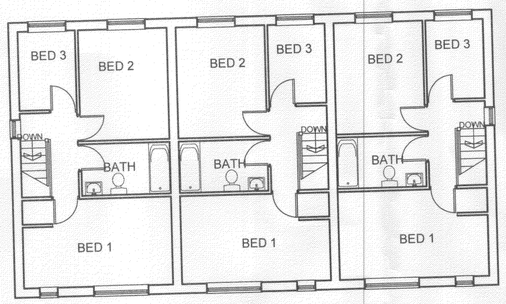


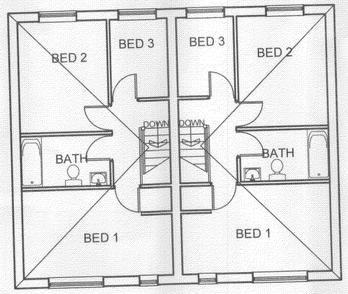


FIRST FLOOR PLAN

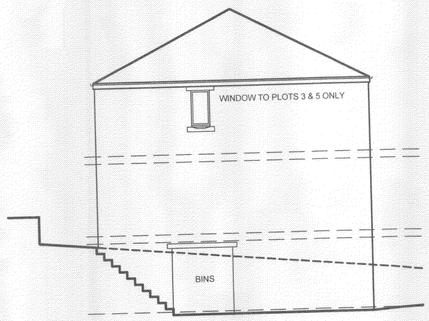


SIDE ELEVATION

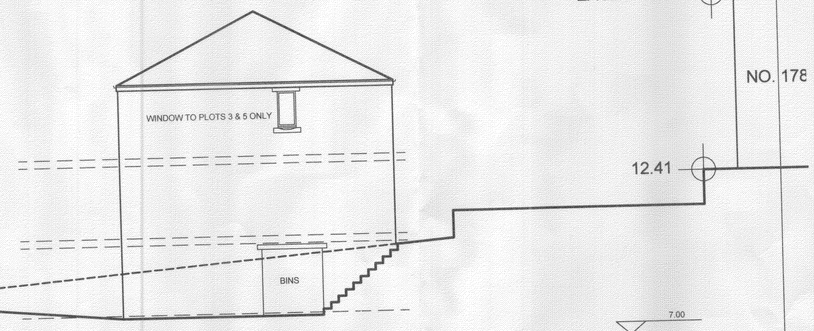


SIDE ELEVATION

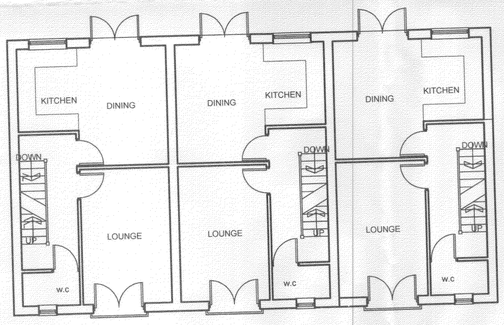


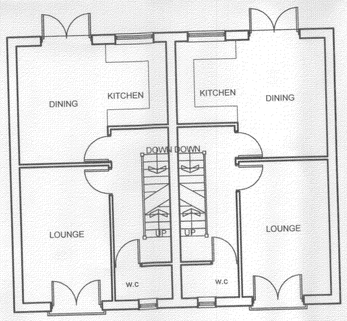

UPPER GROUND FLOOR PLAN

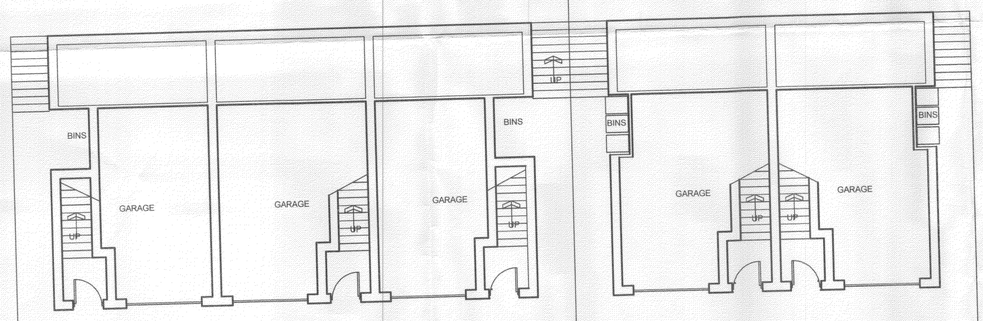


LOWER GROUND FLOOR PLAN

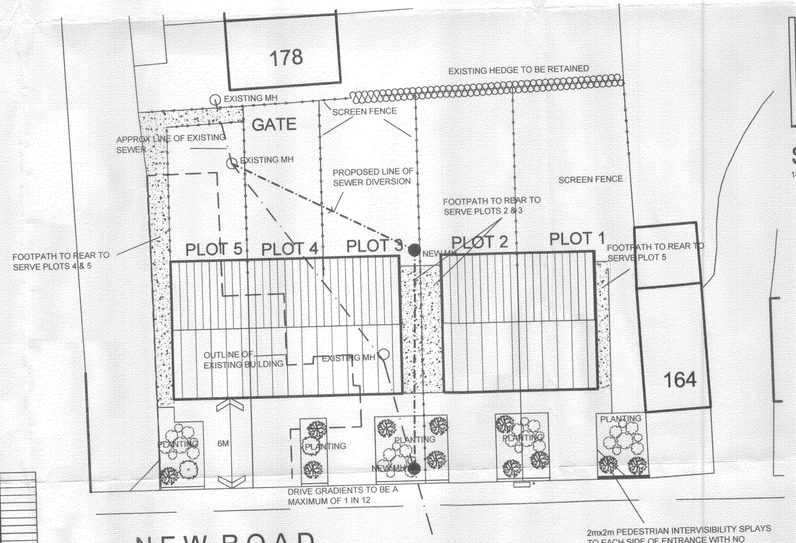

NEW ROAD

SITE PLAN AS PROPOSED


SCALE 1:200

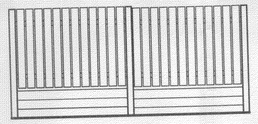

CONC POSTS
125X25MM DARK STAINED TIMBER FENCING AND RAILS
CONC GRAVEL BOARDS

SCREEN FENCE

1800MM HIGH

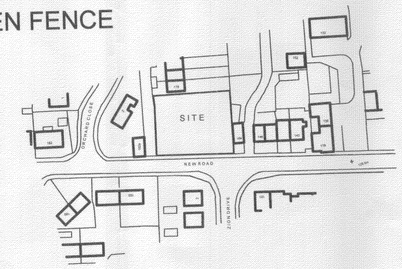

LOCATION PLAN

SCALE 1:1250

BARNSLEY Metropolitan Borough Council
29 JUN 2012
APPROVED TOWN PLANNING

(cross section included). Amended Plan received 11/6/12.

White Agus Partnership
PROVIDENCE VILLA,
42 SACKVILLE STREET,
BARNSLEY.
S70 2DB
Phone: 01226 208482
Fax: 01226 283030
Email: info@whiteaguspartnership.co.uk
Web: www.whiteaguspartnership.co.uk
SURVEYORS AND BUILDING DESIGN CONSULTANTS

Project.
RESIDENTIAL DEVELOPMENT ON SITE OF MASONS ARMS, NEW ROAD STAINCROSS, BARNSLEY.

Client.
MASON BUILDING CONTRACTORS LTD

Drawing Title.
PLANS AND ELEVATIONS

Date. DEC 2011
Scale. 1:100 @ A1
Ref. 11-076
Dwg. No. 02
Rev. E

Date	Suffix	Description
19-01-12	A	REVISED
03-04-12	B	UPDATED FOR PLANNING APPLICATION
04-05-12	C	REVISED TO HIGHWAY REQUIREMENTS
28/05/12	D	REVISED FOR PLANNING
11/06/12	E	REVISED FOR PLANNING