


Date:	Comments:	Dn:	Ch:	App:	Rev:
03/06/2011	Drawing updated to reflect 2010 scheme changes. Planning Issue	SB	BM		AA

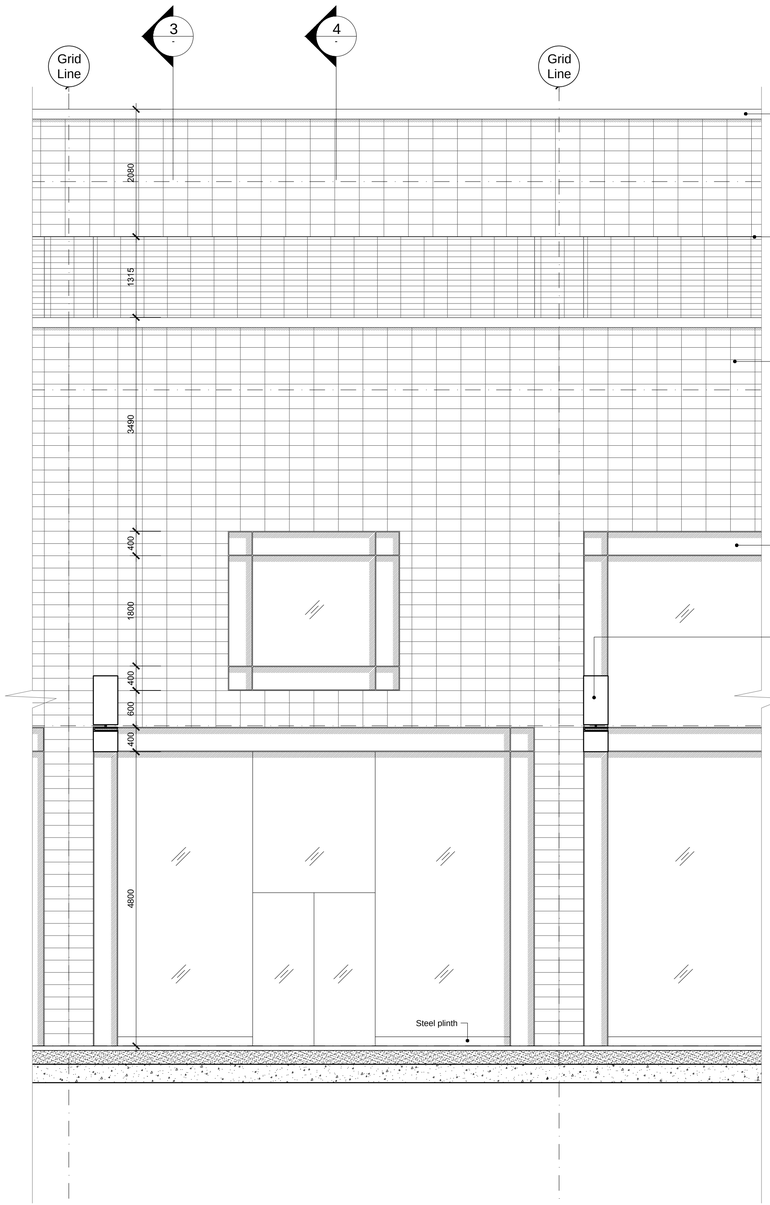


1 TYPICAL SHOPFRONT ELEVATION
Scale: 1:50 (A1)

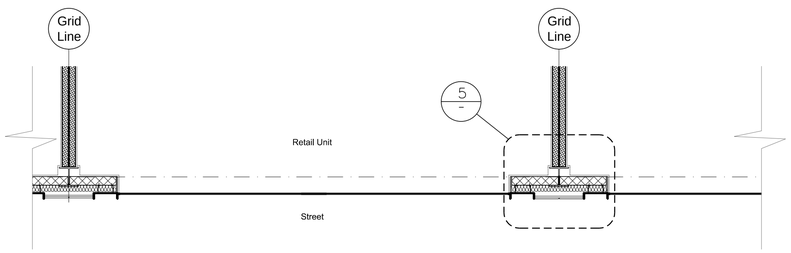


2 TYPICAL SHOPFRONT PART PLAN
Scale: 1:50 (A1)

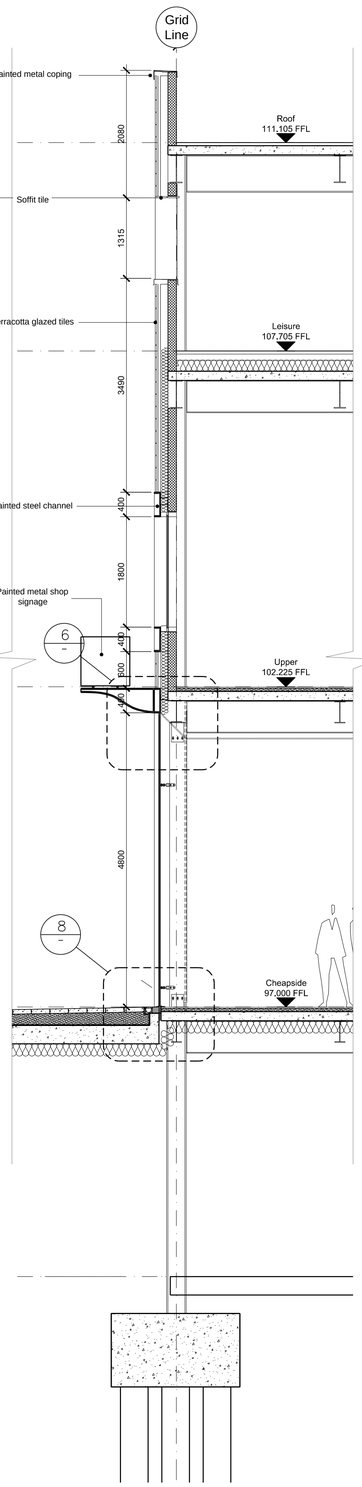


3 TYPICAL SECTION
Scale: 1:50 (A1)

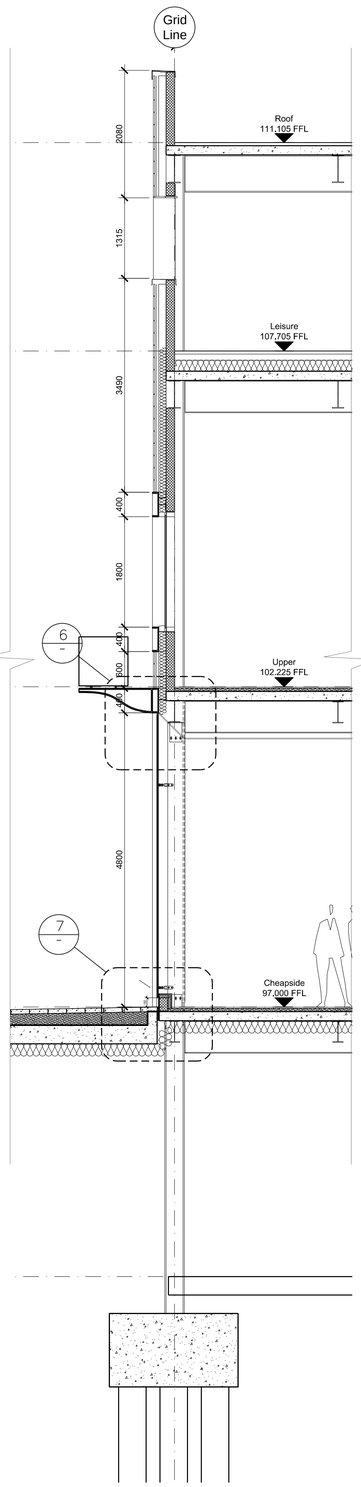


4 TYPICAL SECTION
Scale: 1:50 (A1)

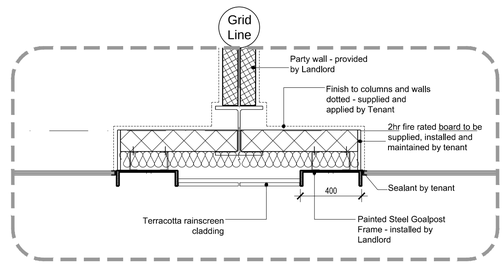


5 DETAIL
Scale: 1:20 (A1)

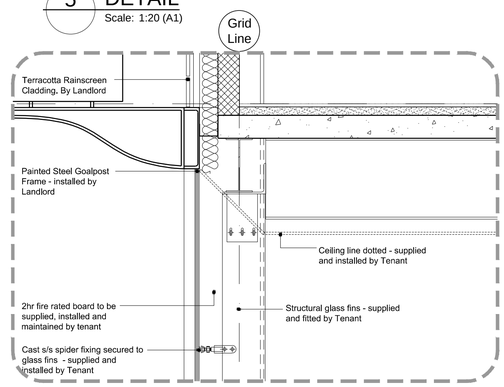

6 DETAIL
Scale: 1:20 (A1)

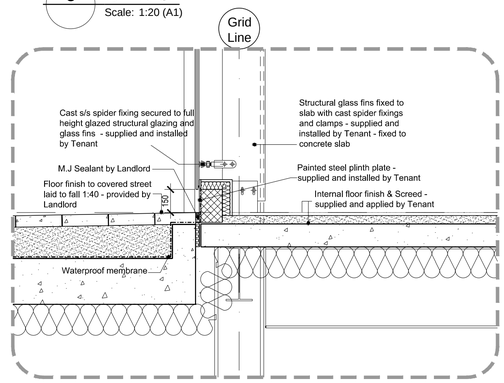

7 TYPICAL SECTION
Scale: 1:20 (A1)

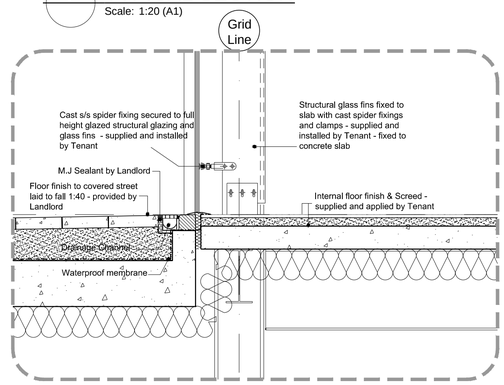

8 TYPICAL SECTION
Scale: 1:20 (A1)

Notes:
Do not remove this panel from the drawing
No dimensions to be scaled from this drawing
Report all errors and omissions to the Architect
Dimensions to be checked on site before fabrication

The 1249 Regeneration Partnership LLP

CZWG | HolderMathias

17 Bowling Green Lane
London EC1R 0QB
Tel 020 7253 2523
Fax 020 7250 0594
www.czwg.com

50 Conduit Street
London W1S 2YT
Tel 020 7287 0736
Fax 020 7287 1175
www.holdermathias.com

Barnsley Markets
Barnsley Town Centre
The 1249 Regeneration Partnership LLP

	Job No:
Bay Study - Retail	1451 / 3158
DWG No:	Rev:
AL(21)001	AA

Drawn:	Check:	Status:	Scale:
03/06/2011 SB	BM	Planning	Various @ A1