

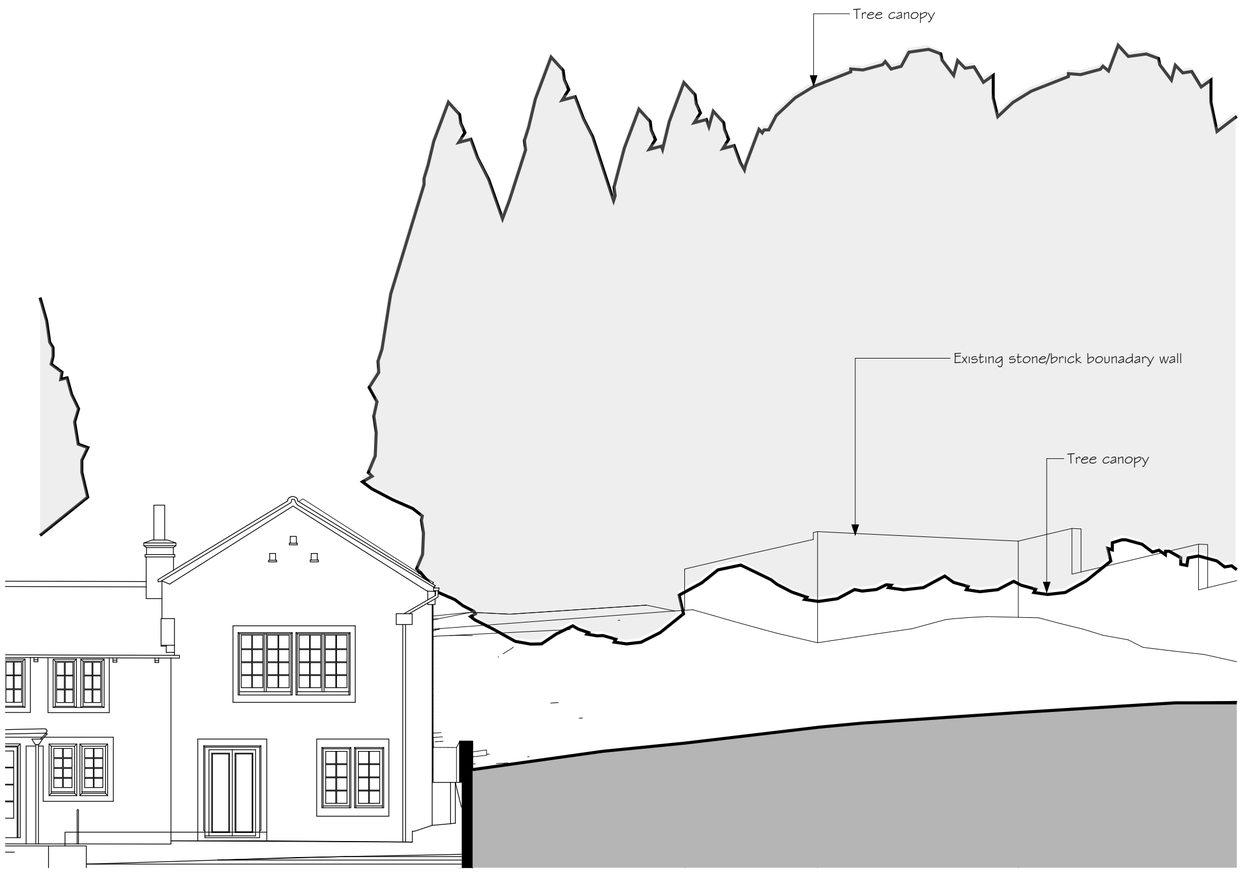



South Elevation - Existing

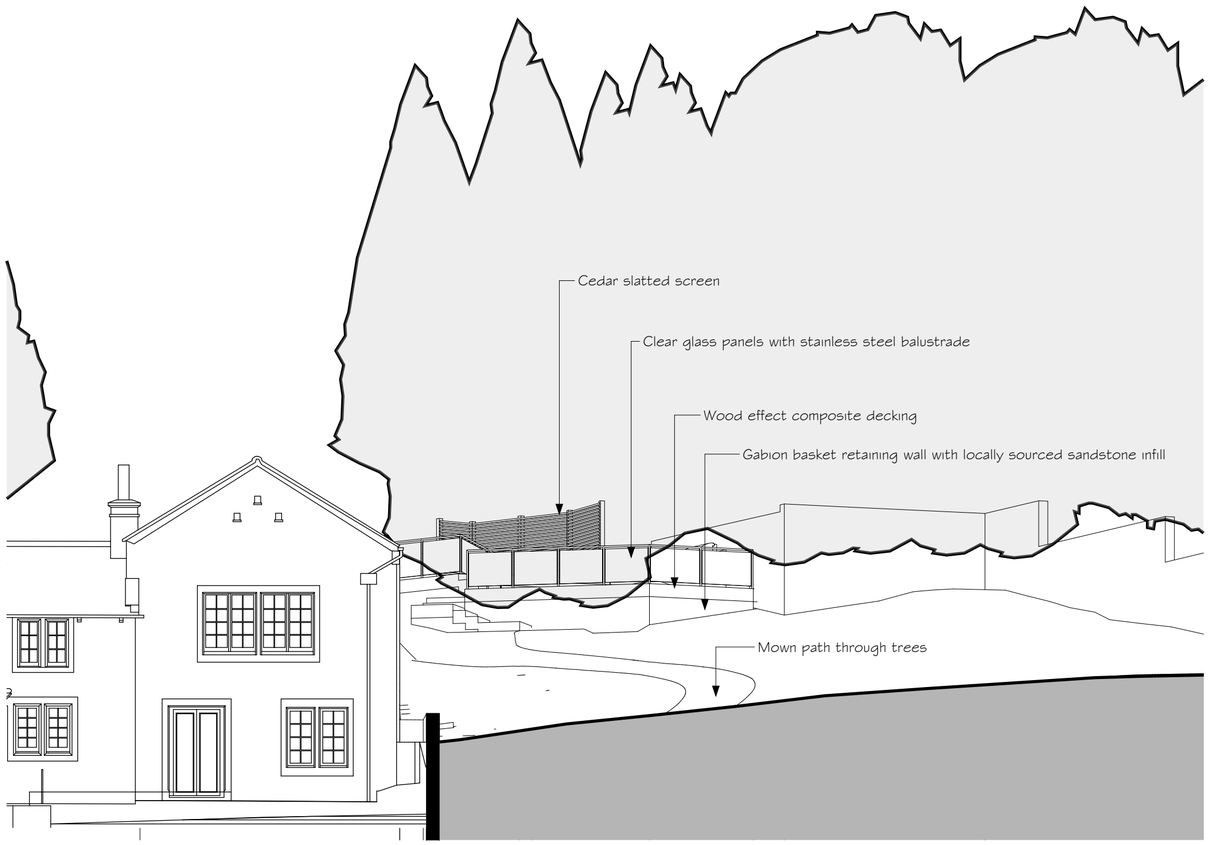

South Elevation - Proposed

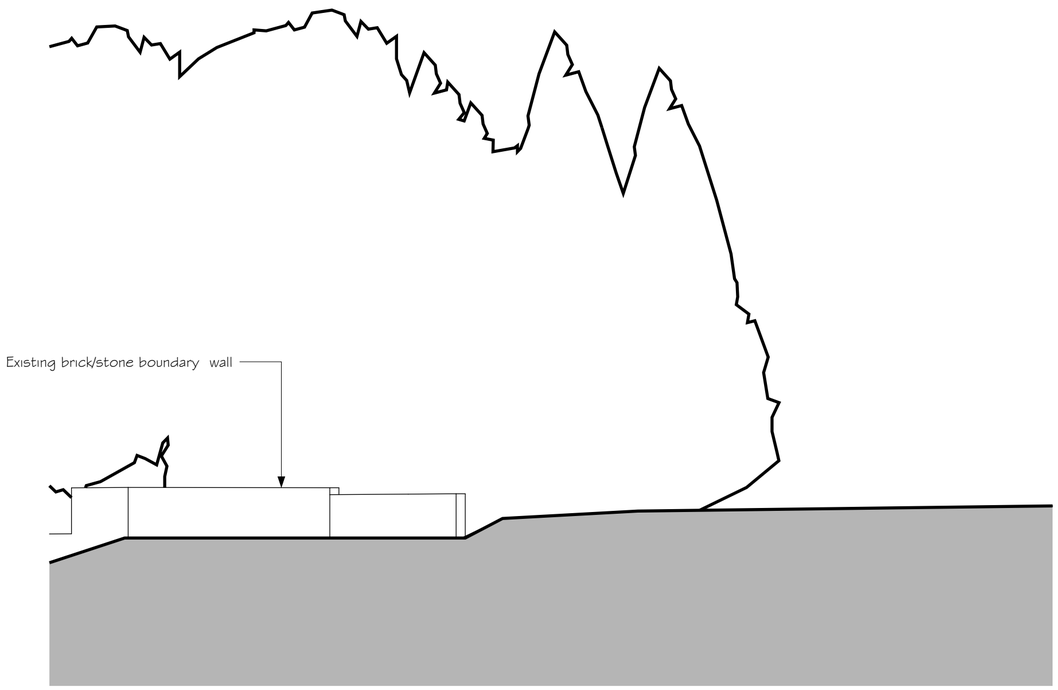

North Elevation - Existing

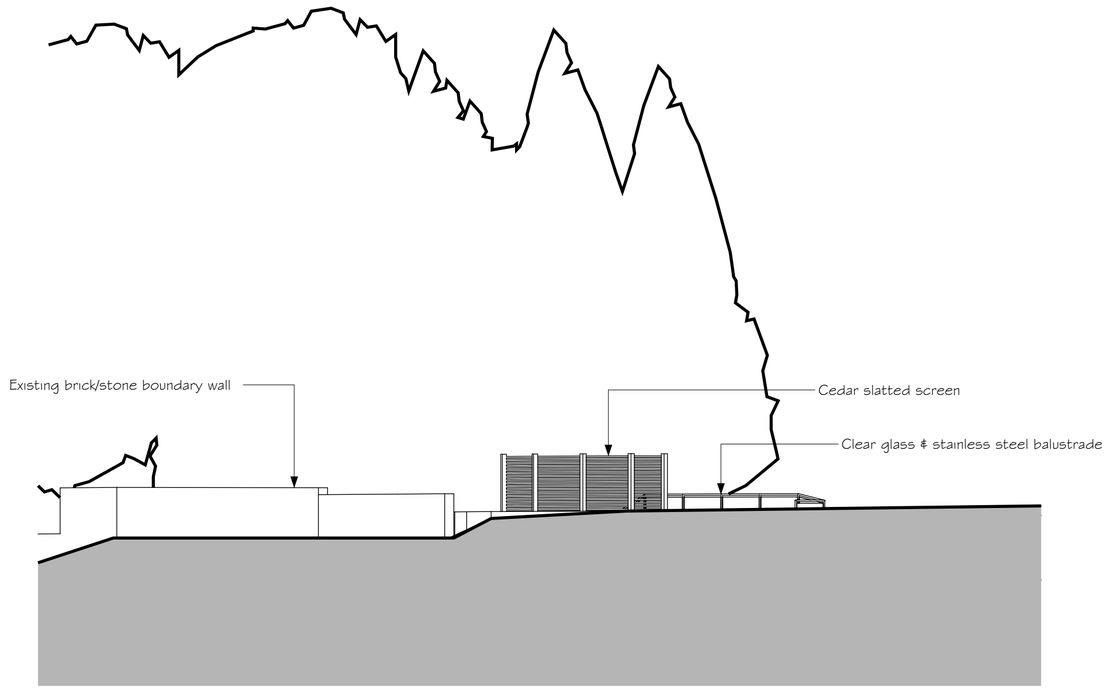

North Elevation - Proposed

Phil Hirst Garden Design Ltd - Registered in England - Reg No 108581953
11 Bedford Road
Oughtibridge
Sheffield
S35 0FB
t: 0114 2862977
m: 07763 730665
e: office@philhirstgardens.co.uk
w: www.philhirstgardens.co.uk

0 1 2 3 4 5 10m

Elevations

Bump Hall, Barnsley Road, Penistone S36 8AD

Client:	Mr & Mrs D Partridge		D143/4.1.1
Date:	25/6/2021		
Scale:	1:100 at A2	Drawn by: PH	Revision:




East Elevation - Existing



East Elevation - Proposed



West Elevation - Existing

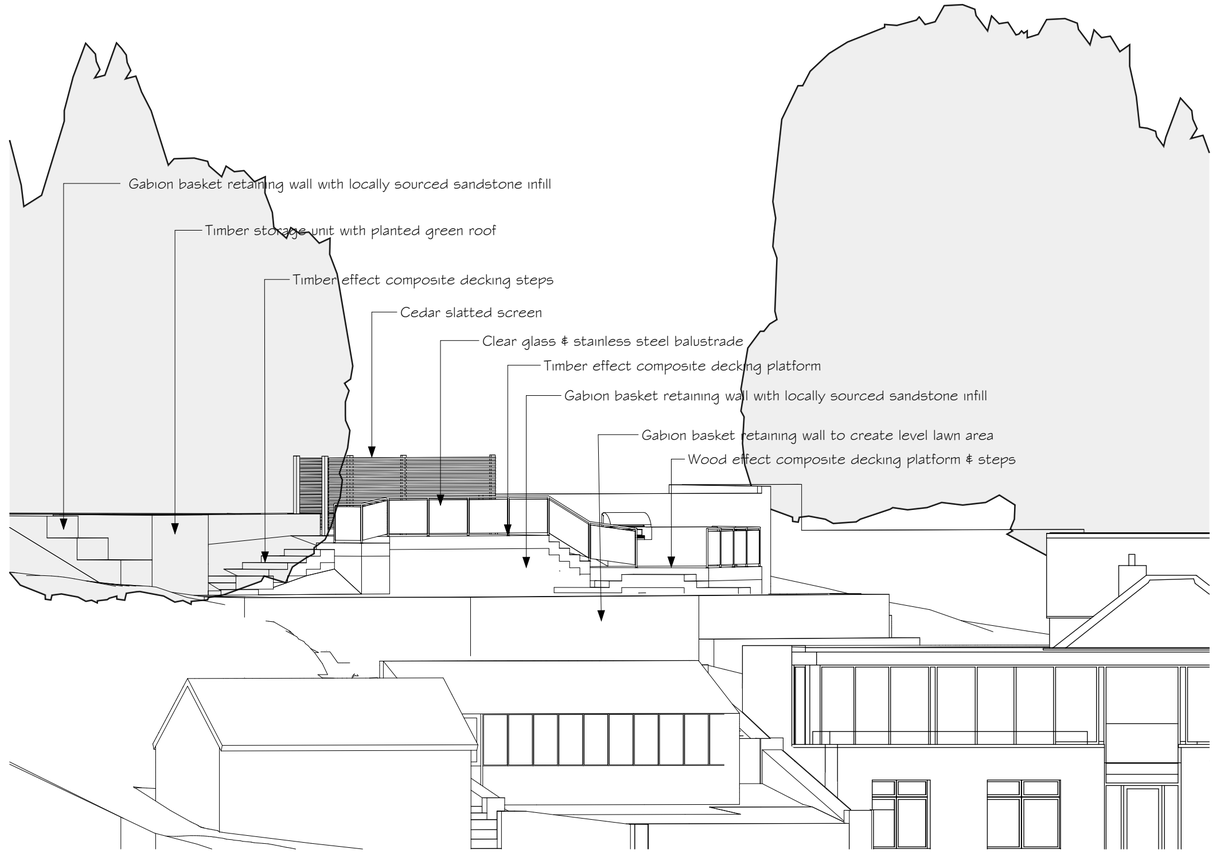

West Elevation - Proposed

Phil Hirst Garden Design Ltd - Registered in England - Reg No 108581953
11 Bedford Road
Oughtibridge
Sheffield
S35 0FB
t: 0114 2862977
m: 07763 730665
e: office@philhirstgardens.co.uk
w: www.philhirstgardens.co.uk

0 1 2 3 4 5 10m

Elevations

Bump Hall, Barnsley Road, Penistone S36 8AD

Client: Mr & Mrs D Partridge
Date: 25/6/2021
Scale: 1:100 at A2
Drawn by: PH

D143/4.1.2

Revision: