
Rev. 1

Drg. No. C44-0R01

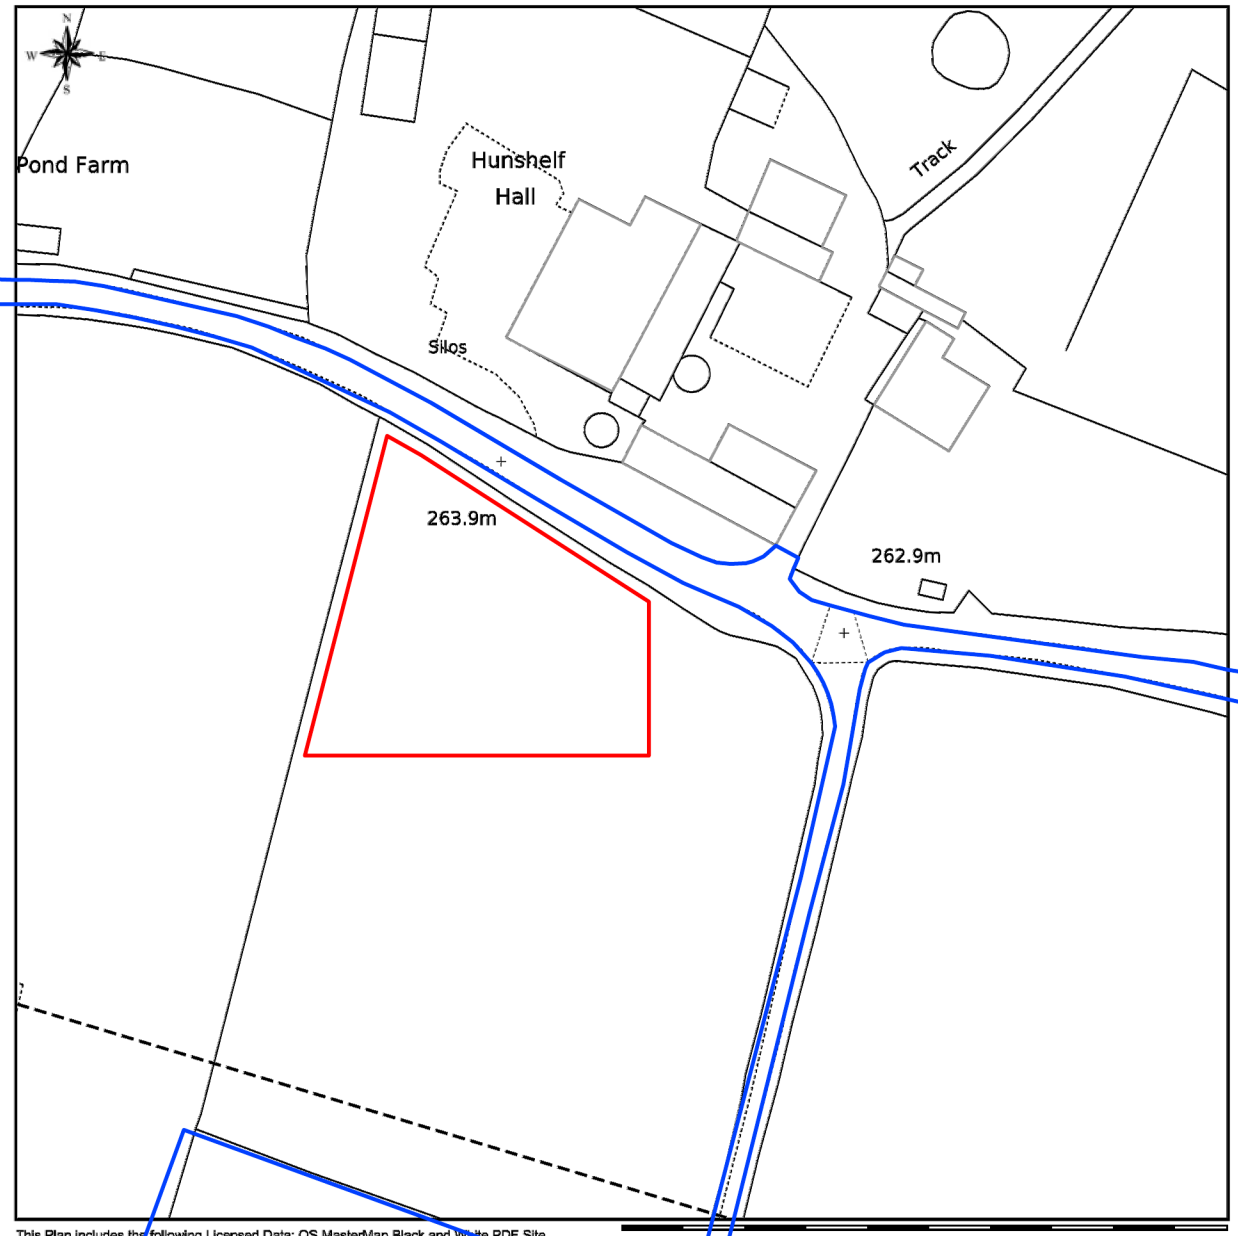

This Plan includes the following Licensed Data: OS MasterMap Black and White PDF Site Plan by the Ordnance Survey National Geographic Database and incorporating surveyed revision available at the date of production. Reproduction in whole or in part is prohibited without the prior permission of Ordnance Survey. The representation of a road, track or path is no evidence of a right of way. The representation of features as lines is no evidence of a property boundary. © Crown copyright, All rights reserved 2012. Licence number 0100031673

Scale: 1:1250,

N

Notes:

DAS Solar made Simple

2 Hamilton Place
Hamilton Way
Mansfield
NG18 5FA

Call: 0844 414 6637
Email: Solar@dastechnology.co.uk
www.dastechnology.co.uk

Rev	By	Date	Details	Chkd
1	GS	May 12	Planning Issue	MW

Drawing Status: PLANNING ISSUE

Scale (A3): 1:1250 | Drawn by: GSD | Date: 14.05.12 | Checked by: MW

Client: MR & MRS FOX

Project: HUNSHELF HALL FARM

Title: LOCATION PLAN

Drawing number: 03-00008-C44-0R01